


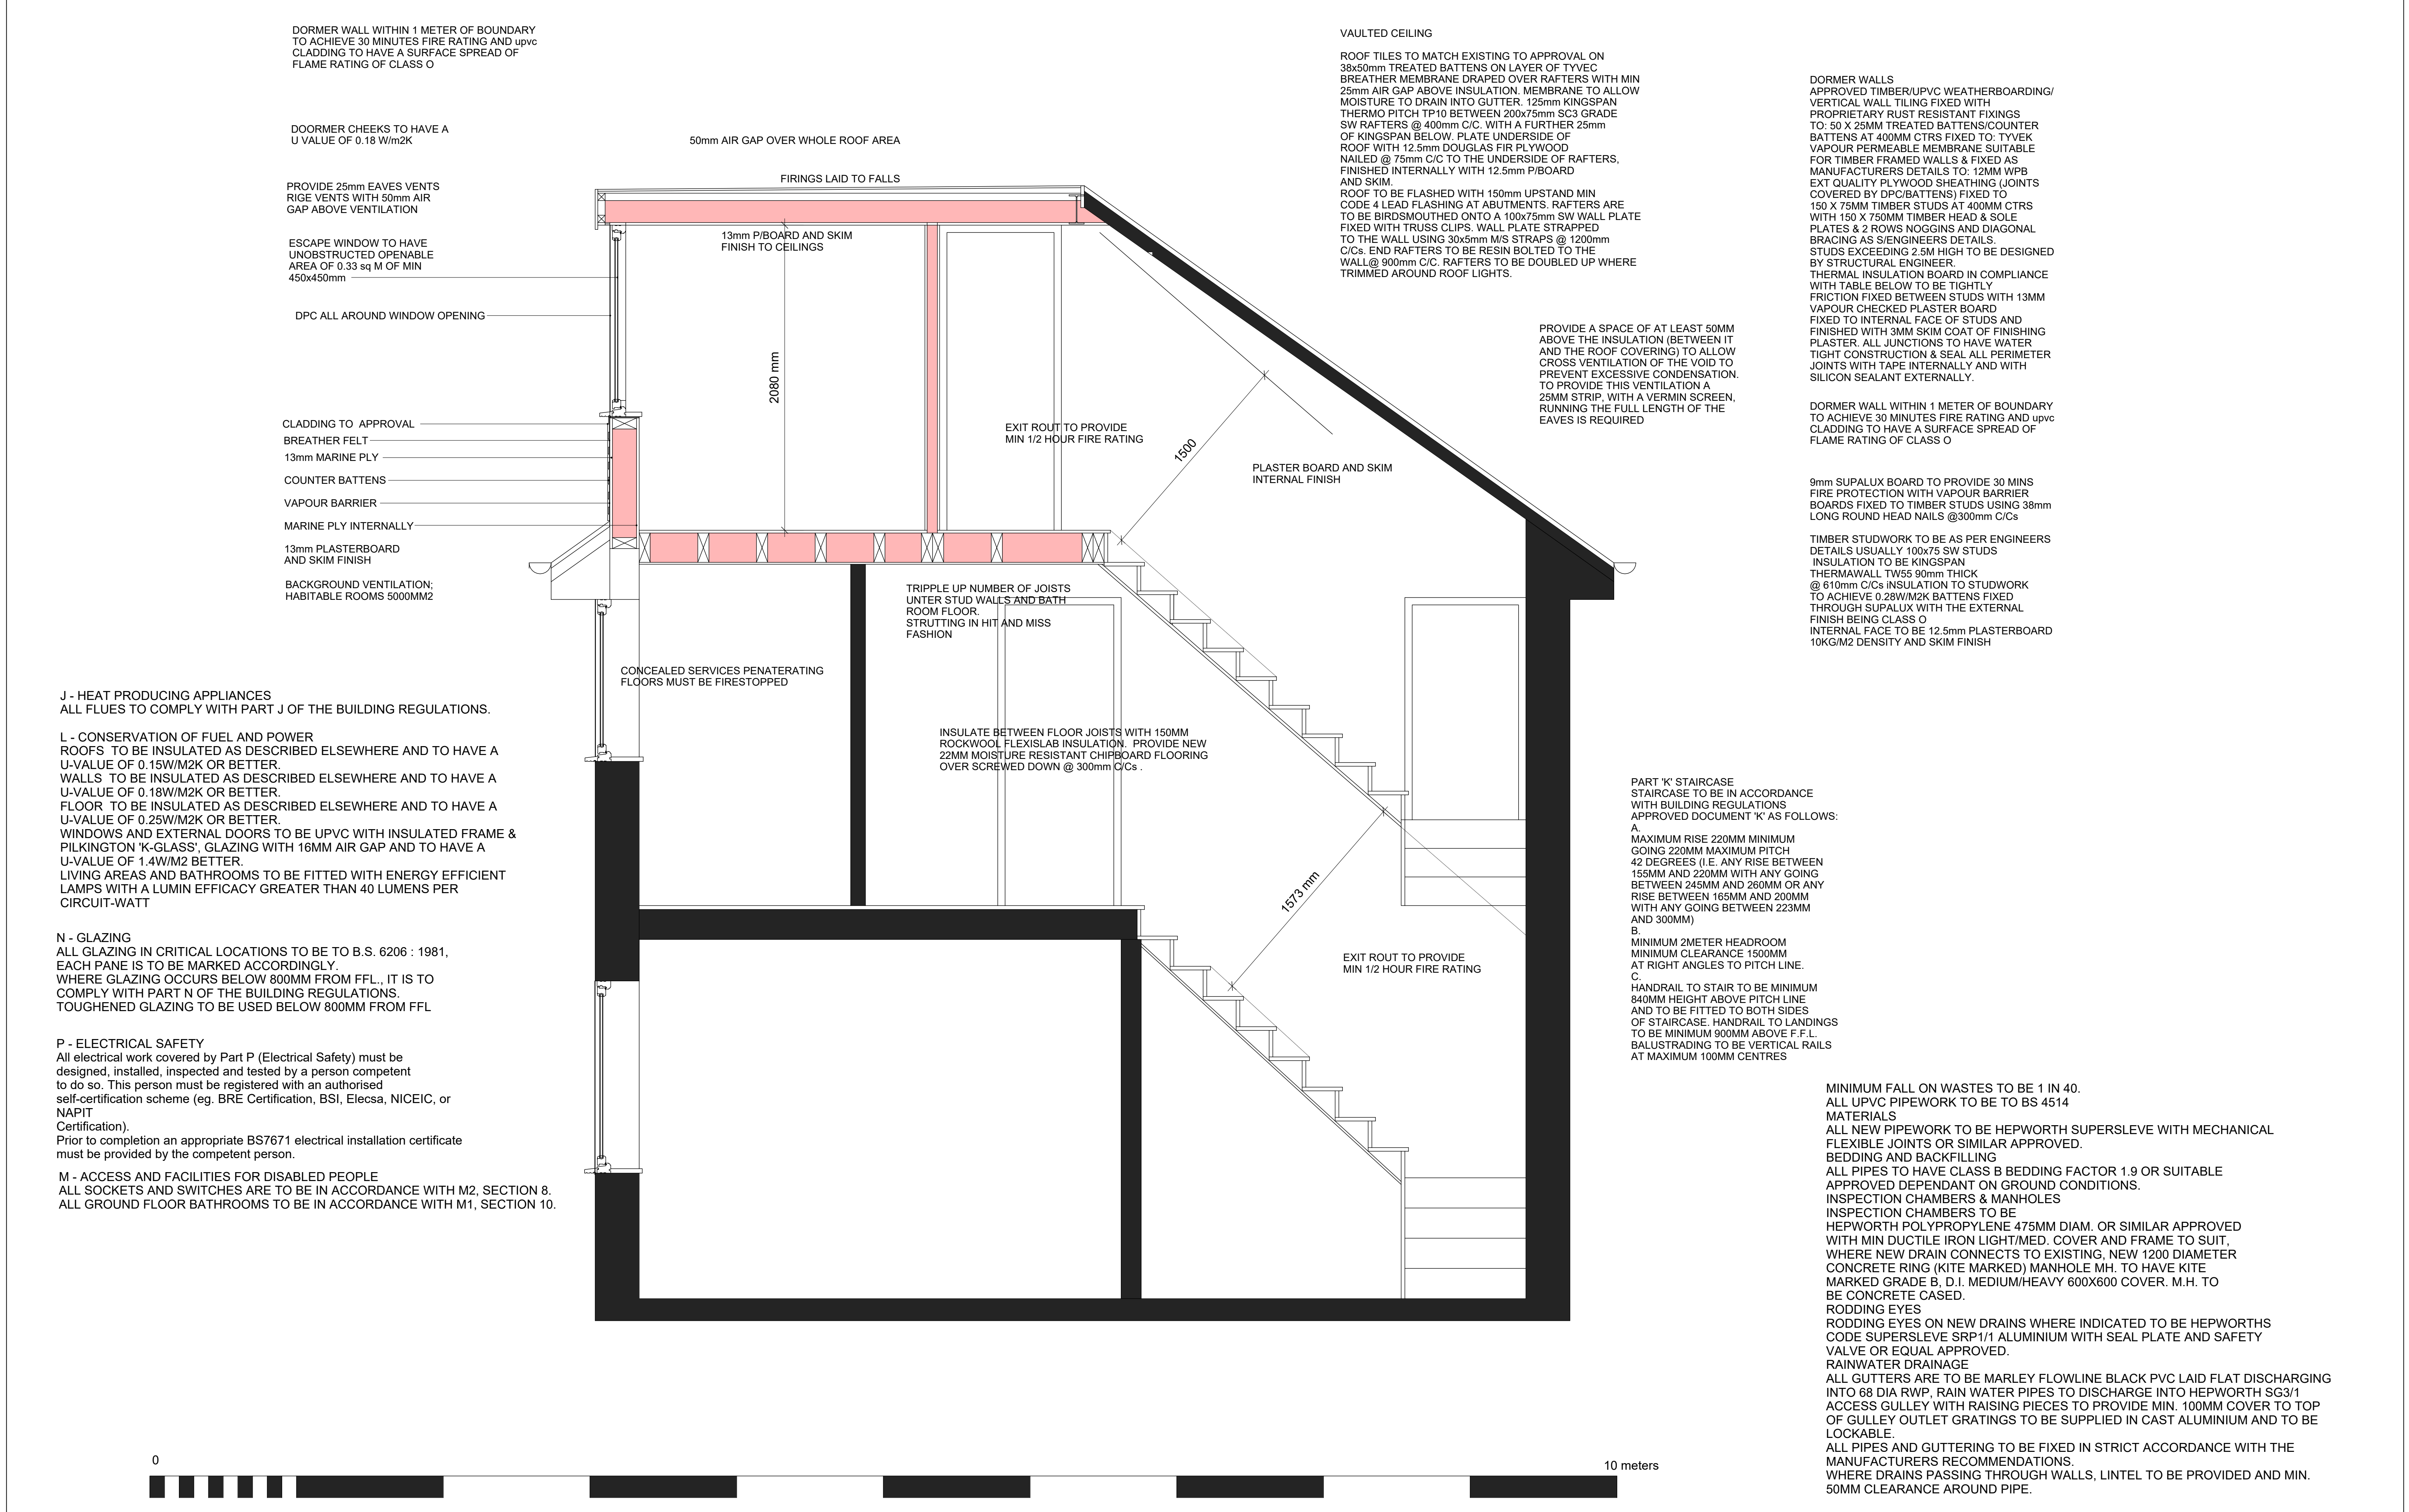

|                                                  |                                              |                                                                                                  |                                      |                                                                     |       |            |     |
|--------------------------------------------------|----------------------------------------------|--------------------------------------------------------------------------------------------------|--------------------------------------|---------------------------------------------------------------------|-------|------------|-----|
| PROJECT TITLE<br><b>PROPOSED LOFT CONVERSION</b> | DRAWING TITLE<br><b>PROPOSED SECTION B-B</b> | 7 KENDAL CLOSE<br>RAINFORD<br>WA11 7LG<br>Tel: 07786 362 196<br>EMAIL: gemorris@blueyonder.co.uk | <div>G A R Y</div> <div>MORRIS</div> | CLIENT<br><br><b>Rachel Higgins<br/>1 Lancing Close<br/>L25 9PZ</b> |       |            | 004 |
|                                                  |                                              |                                                                                                  |                                      |                                                                     | SCALE | 1:20       |     |
|                                                  |                                              |                                                                                                  |                                      |                                                                     | DATE  | 01:10:2025 |     |
|                                                  |                                              |                                                                                                  |                                      |                                                                     | REV   |            |     |