


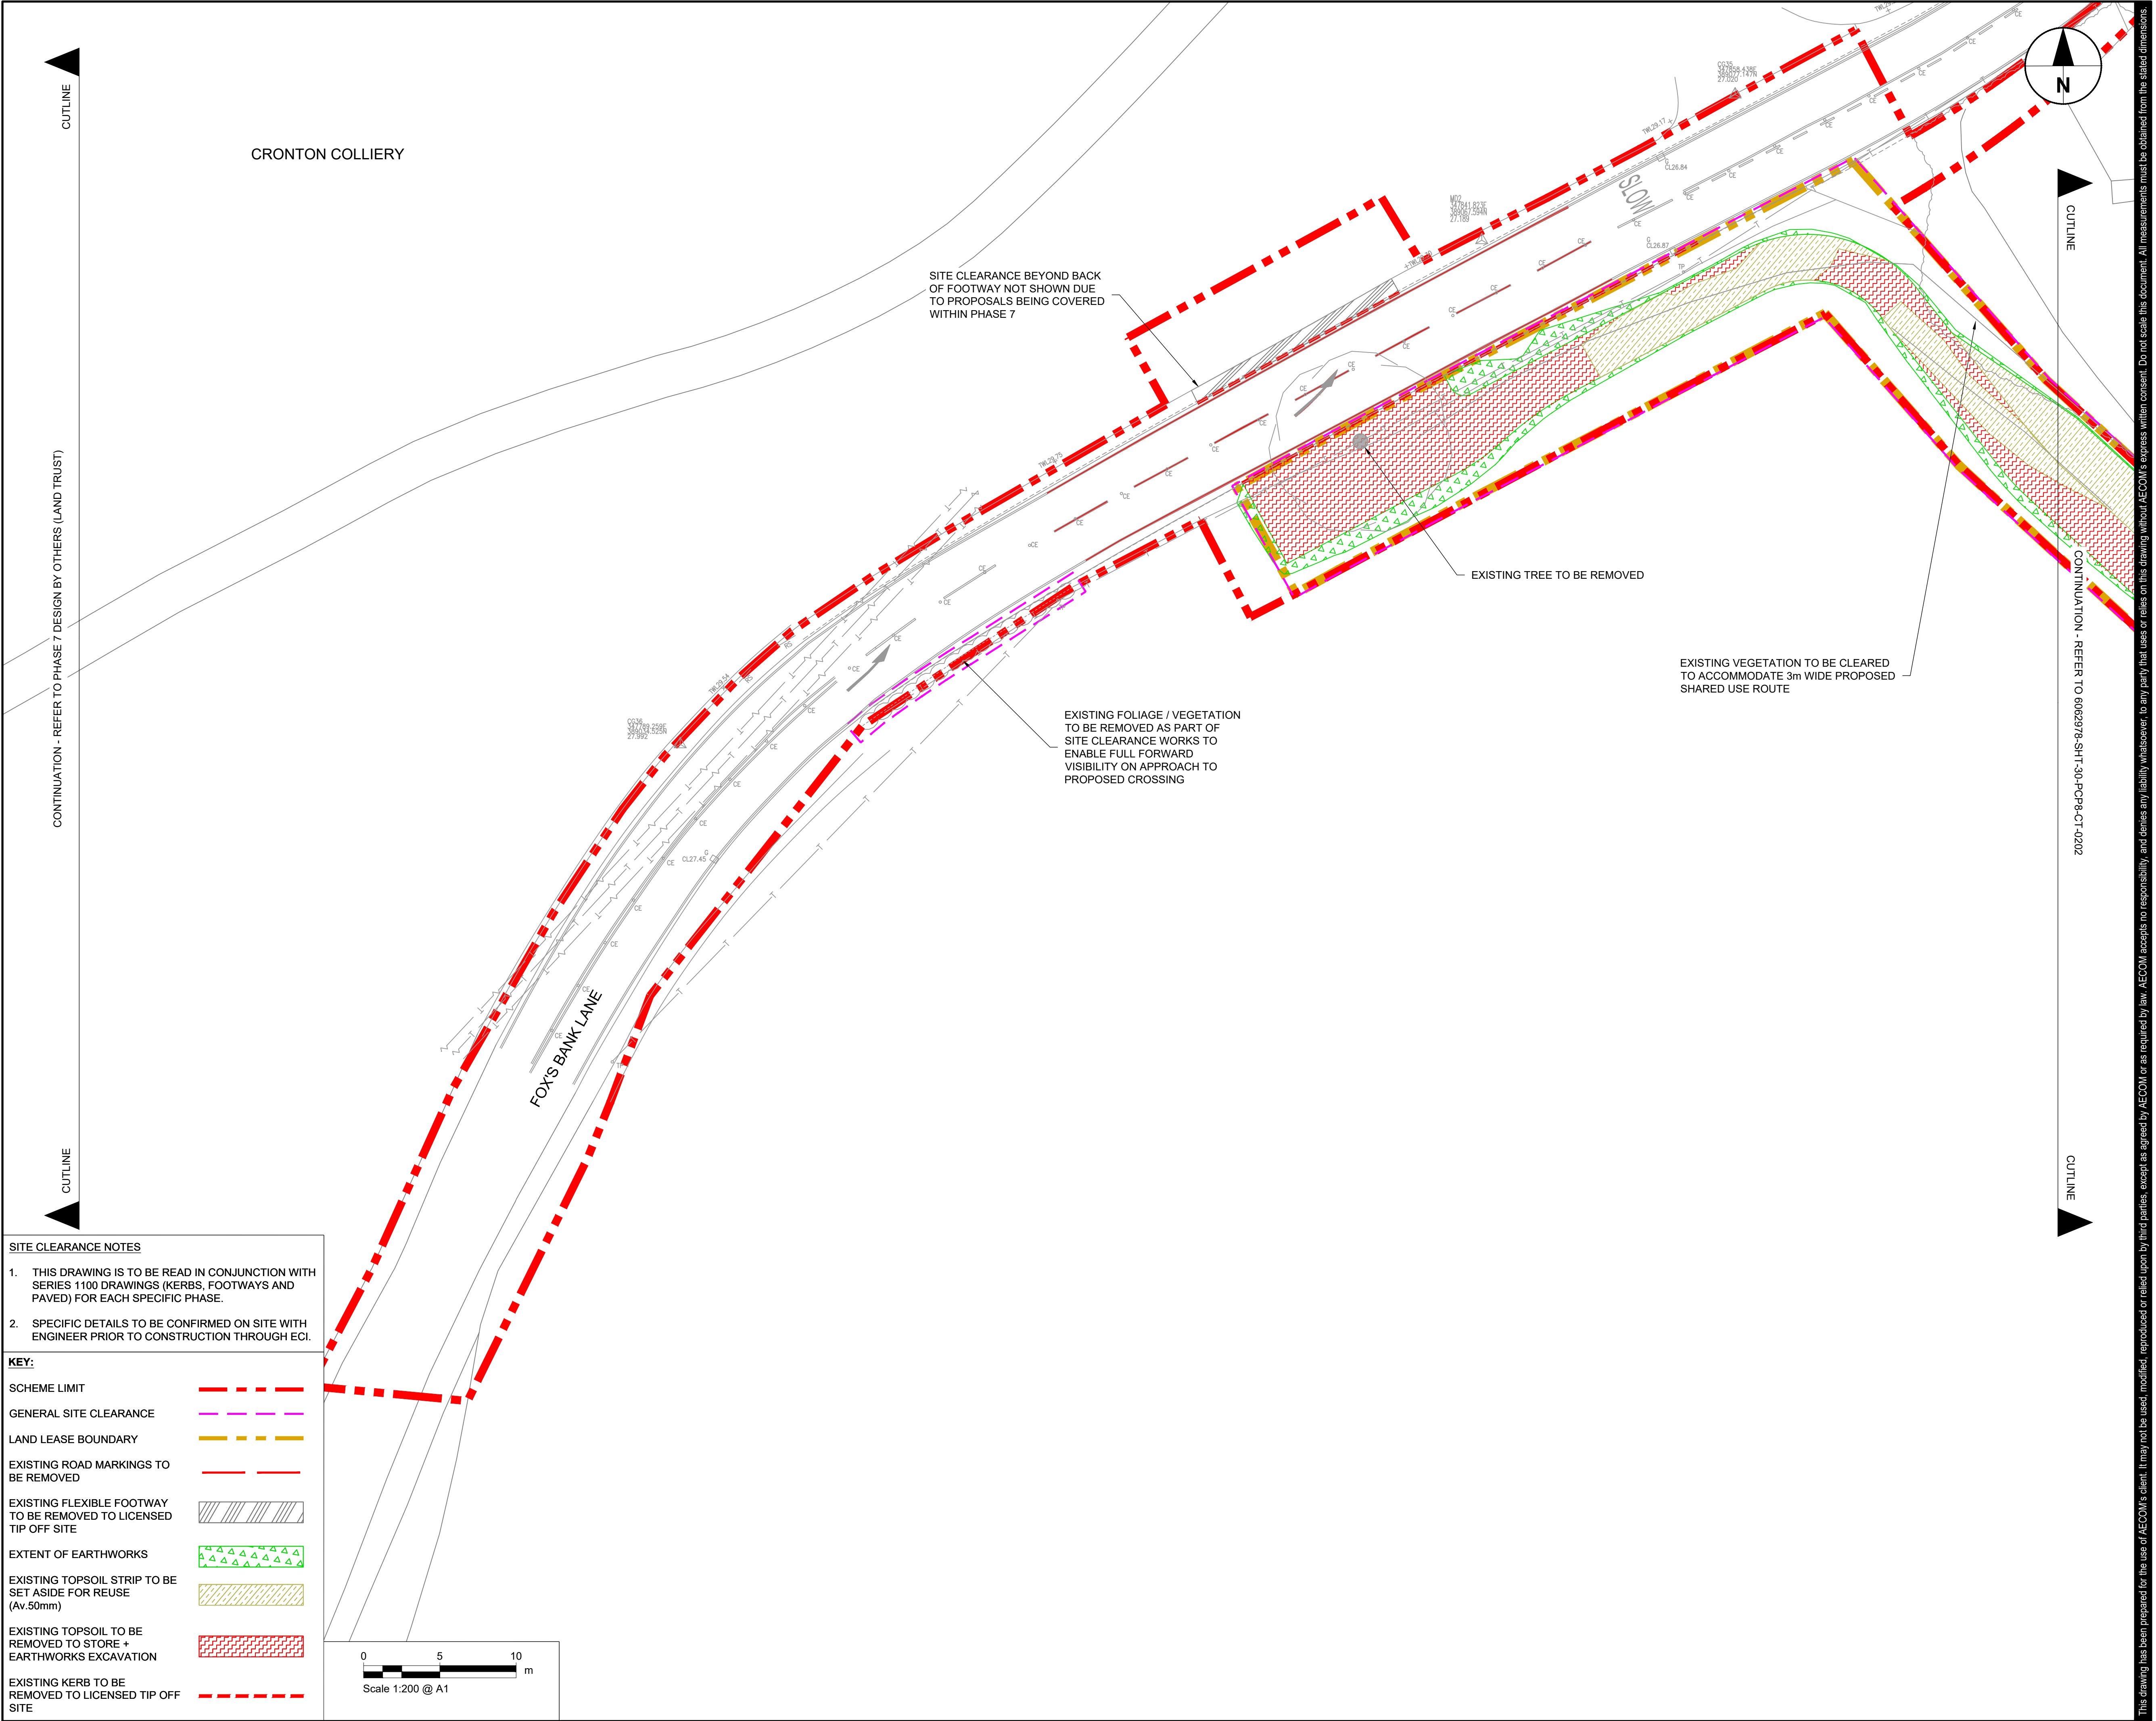

SITE CLEARANCE NOTES

1.

THIS DRAWING IS TO BE READ IN CONJUNCTION WITH SERIES 1100 DRAWINGS (KERBS, FOOTWAYS AND PAVED) FOR EACH SPECIFIC PHASE.

2.

SPECIFIC DETAILS TO BE CONFIRMED ON SITE WITH ENGINEER PRIOR TO CONSTRUCTION THROUGH ECI.

KEY:

SCHEME LIMIT

GENERAL SITE CLEARANCE

LAND LEASE BOUNDARY

EXISTING ROAD MARKINGS TO BE REMOVED

EXISTING FLEXIBLE FOOTWAY TO BE REMOVED TO LICENSED TIP OFF SITE

EXTENT OF EARTHWORKS

EXISTING TOPSOIL STRIP TO BE SET ASIDE FOR REUSE (Av.50mm)

EXISTING TOPSOIL TO BE REMOVED TO STORE + EARTHWORKS EXCAVATION

EXISTING KERB TO BE REMOVED TO LICENSED TIP OFF SITE

0

5

10

m

Scale 1:200 @ A1

AECOM

PROJECT

PRESCOT TO CRONTON CYCLEWAY

CLIENT

Knowsley Council

Knowsley Council
Yorkon Buildings, Archway Road, Huyton,
L36 9YU
tel. 0151 489 6000
www.knowsley.gov.uk

CONSULTANT

AECOM

4th Floor, Merchants Court

2-12 Lord Street

Liverpool, L2 1TS

www.aecom.com

NOTES

1.

TO BE READ IN CONJUNCTION WITH ALL OTHER RELEVANT DOCUMENTATION / INFORMATION.

2.

DIMENSIONS AND LEVELS ARE IN METRES UNLESS OTHERWISE STATED.

3.

DO NOT SCALE FROM THIS DRAWING, USE ONLY PRINTED DIMENSIONS.

4.

ALL LEVELS RELATE TO ORDNANCE DATUM.

5.

THIS DRAWING HAS BEEN PRODUCED USING TOPOGRAPHICAL SURVEY CARRIED OUT BY "MALCOLM HUGHES LAND SURVEYORS" IN MAY 2020 AND OS MAPPING RECEIVED FROM KNOWSLEY COUNCIL ON 9TH MARCH 2020.

6.

REFER TO DRAWING NO. 60629784-SHT-30-PCP0-CT-0100 TO 0101 FOR SCHEME LOCATION PLAN.

DETAILED DESIGN

© CROWN COPYRIGHT AND DATABASE RIGHTS 2020 OS 100017655 YOU ARE PERMITTED TO USE THIS DATA SOLELY TO ENABLE YOU TO RESPOND TO, OR INTERACT WITH, THE ORGANISATION THAT PROVIDED YOU WITH THE DATA. YOU ARE NOT PERMITTED TO COPY, SUB-LICENCE, DISTRIBUTE OR SELL ANY OF THIS DATA TO THIRD PARTIES IN ANY FORM.

ISSUE/REVISION		
D3	08.11.2021	PLANNING UPDATE
D2	22.10.2021	CLIENT COMMENTS
D1	11.01.2021	DETAILED DESIGN
I/R	DATE	DESCRIPTION

PROJECT NUMBER

60629784

SHEET TITLE


PHASE 8
SITE CLEARANCE AND EXCAVATION (SHEET 1)

SHEET NUMBER

60629784-SHT-30-PCP8-CT-0201

Printed on 100% Recycled Content Paper

This drawing has been prepared for the use of AECOM's client. It may not be used, modified, reproduced or relied upon by third parties, except as agreed by AECOM or as required by law. AECOM accepts no responsibility, and denies any liability whatsoever, to any party that uses or relies on this drawing without AECOM's express written consent. Do not scale this document. All measurements must be obtained from the stated dimensions.

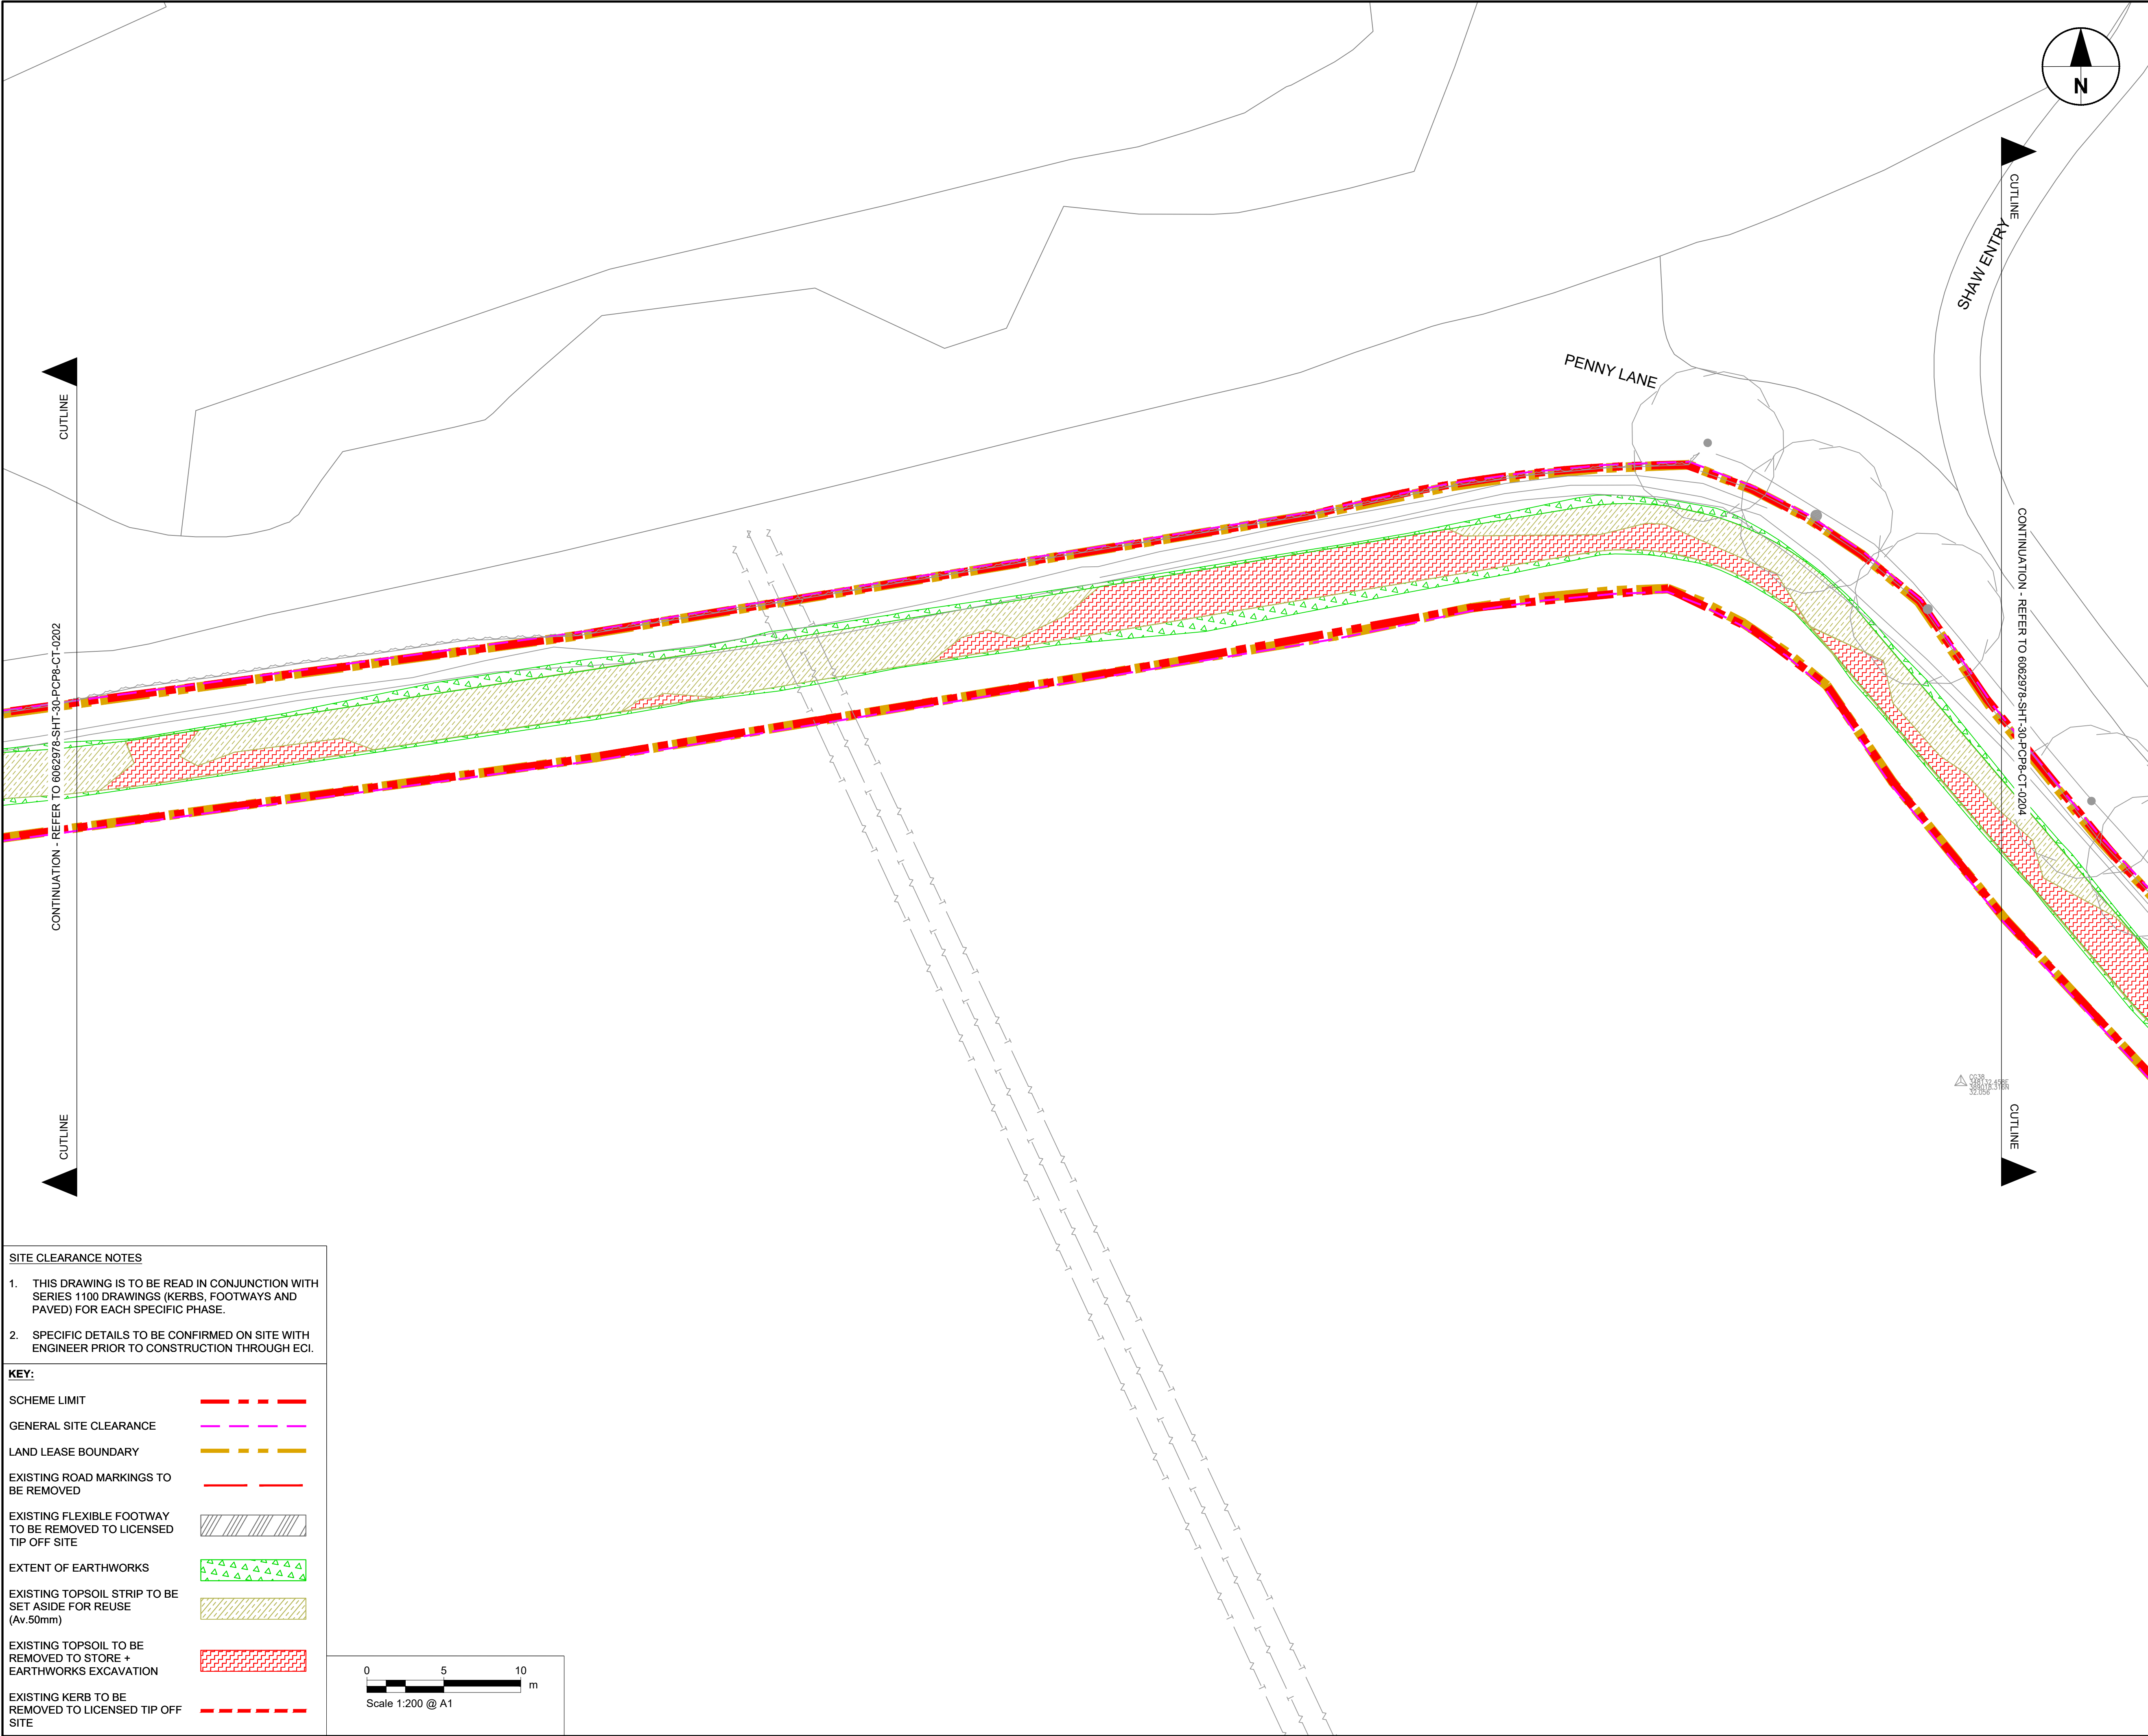

SITE CLEARANCE NOTES

1. THIS DRAWING IS TO BE READ IN CONJUNCTION WITH SERIES 1100 DRAWINGS (KERBS, FOOTWAYS AND PAVED) FOR EACH SPECIFIC PHASE.

2. SPECIFIC DETAILS TO BE CONFIRMED ON SITE WITH ENGINEER PRIOR TO CONSTRUCTION THROUGH ECI.

KEY:

SCHEME LIMIT

GENERAL SITE CLEARANCE

LAND LEASE BOUNDARY

EXISTING ROAD MARKINGS TO BE REMOVED

EXISTING FLEXIBLE FOOTWAY TO BE REMOVED TO LICENSED TIP OFF SITE

EXTENT OF EARTHWORKS

EXISTING TOPSOIL STRIP TO BE SET ASIDE FOR REUSE (Av.50mm)

EXISTING TOPSOIL TO BE REMOVED TO STORE + EARTHWORKS EXCAVATION

EXISTING KERB TO BE REMOVED TO LICENSED TIP OFF SITE

This drawing has been prepared for the use of AECOM's client. It may not be used, modified, reproduced or relied upon by third parties, except as agreed by AECOM or as required by law. AECOM accepts no responsibility, and denies any liability whatsoever, to any party that uses or relies on this drawing without AECOM's express written consent. Do not scale this document. All measurements must be obtained from the stated dimensions.

AECOM

PROJECT

PRESCOT TO CRANTON CYCLEWAY

CLIENT

Knowsley Council

Knowsley Council
Yorkon Buildings, Archway Road, Huyton,
L36 9YU
tel. 0151 489 6000
www.knowsley.gov.uk

CONSULTANT

AECOM

4th Floor, Merchants Court

2-12 Lord Street

Liverpool, L2 1TS

www.aecom.com

NOTES

1. TO BE READ IN CONJUNCTION WITH ALL OTHER RELEVANT DOCUMENTATION / INFORMATION.

2. DIMENSIONS AND LEVELS ARE IN METRES UNLESS OTHERWISE STATED.

3. DO NOT SCALE FROM THIS DRAWING, USE ONLY PRINTED DIMENSIONS.

4. ALL LEVELS RELATE TO ORDNANCE DATUM.

5. THIS DRAWING HAS BEEN PRODUCED USING TOPOGRAPHICAL SURVEY CARRIED OUT BY "MALCOLM HUGHES LAND SURVEYORS" IN MAY 2020 AND OS MAPPING RECEIVED FROM KNOWSLEY COUNCIL ON 9TH MARCH 2020.

6. REFER TO DRAWING NO. 60629784-SHT-30-PCP0-CT-0100 TO 0101 FOR SCHEME LOCATION PLAN.

DETAILED DESIGN

© CROWN COPYRIGHT AND DATABASE RIGHTS 2020 OS 100017655 YOU ARE PERMITTED TO USE THIS DATA SOLELY TO ENABLE YOU TO RESPOND TO, OR INTERACT WITH, THE ORGANISATION THAT PROVIDED YOU WITH THE DATA. YOU ARE NOT PERMITTED TO COPY, SUB-LICENCE, DISTRIBUTE OR SELL ANY OF THIS DATA TO THIRD PARTIES IN ANY FORM.

ISSUE/REVISION		
D3	08.11.2021	PLANNING UPDATE
D2	22.10.2021	CLIENT COMMENTS
D1	11.01.2021	DETAILED DESIGN
I/R	DATE	DESCRIPTION

PROJECT NUMBER


60629784

SHEET TITLE

PHASE 8
SITE CLEARANCE AND EXCAVATION
(SHEET 3)

SHEET NUMBER

60629784-SHT-30-PCP8-CT-0203

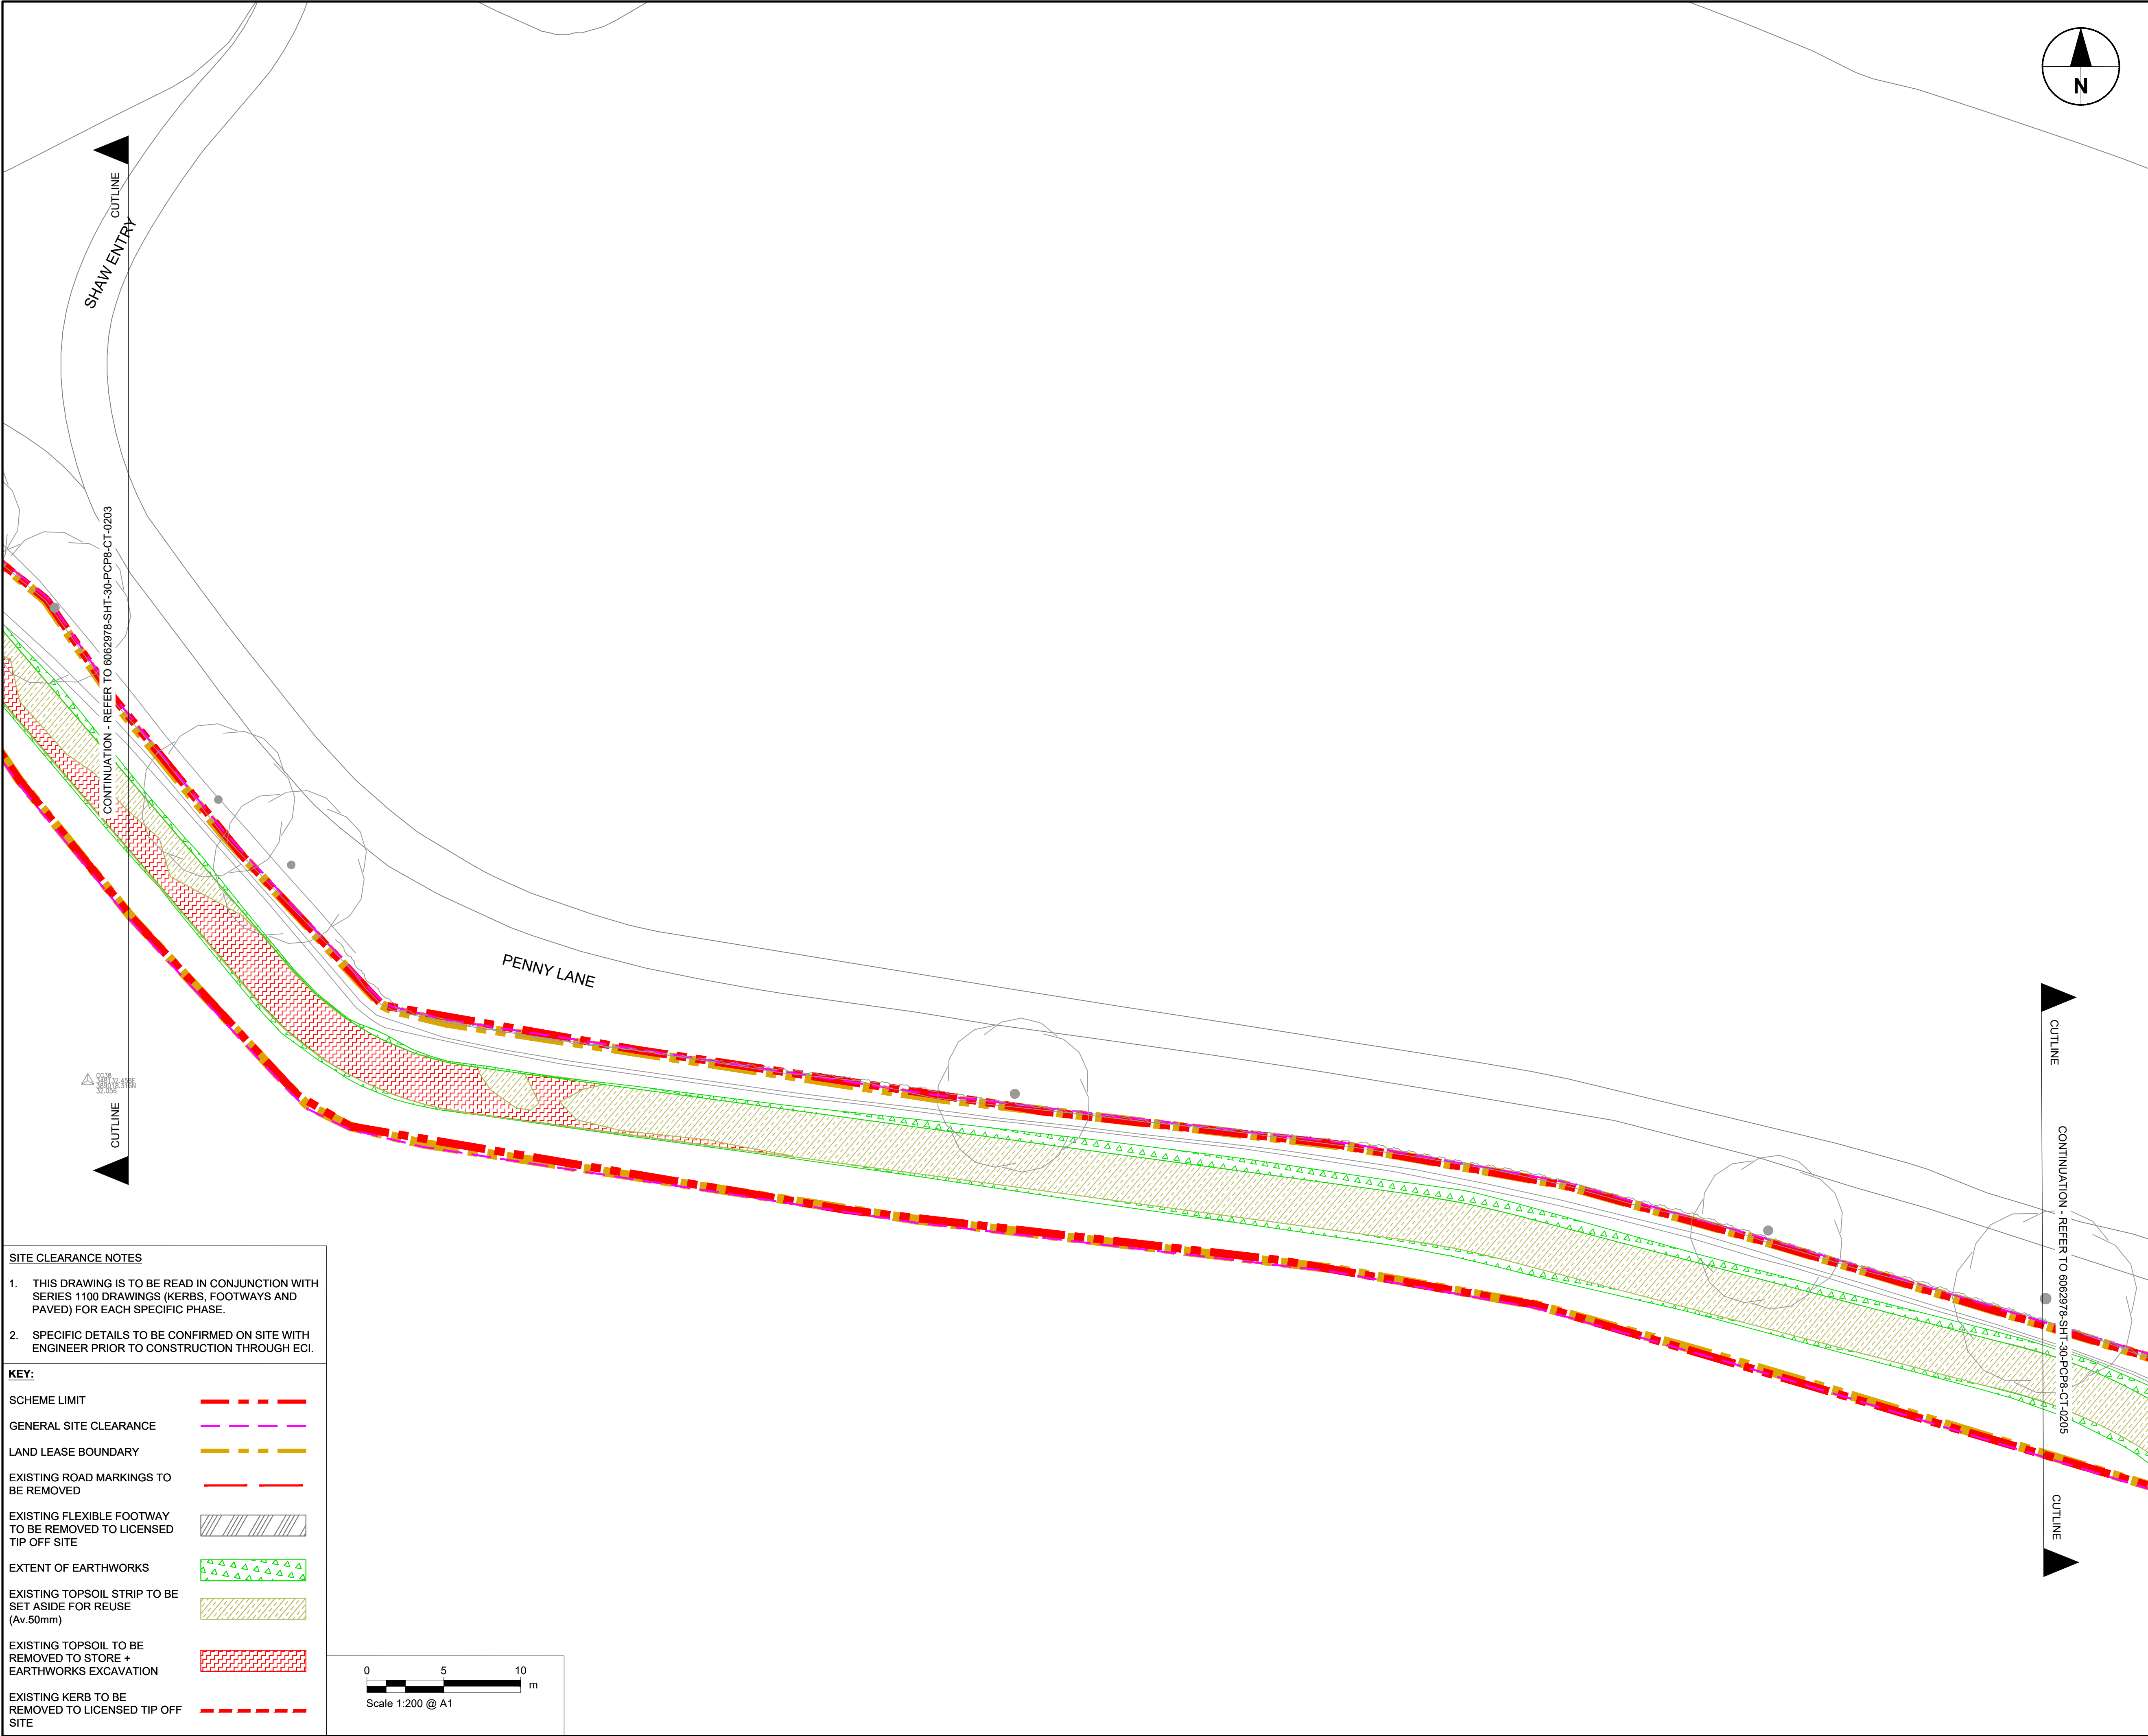

SITE CLEARANCE NOTES

1. THIS DRAWING IS TO BE READ IN CONJUNCTION WITH SERIES 1100 DRAWINGS (KERBS, FOOTWAYS AND PAVED) FOR EACH SPECIFIC PHASE.

2. SPECIFIC DETAILS TO BE CONFIRMED ON SITE WITH ENGINEER PRIOR TO CONSTRUCTION THROUGH ECI.

KEY:

SCHEME LIMIT

GENERAL SITE CLEARANCE

LAND LEASE BOUNDARY

EXISTING ROAD MARKINGS TO BE REMOVED

EXISTING FLEXIBLE FOOTWAY TO BE REMOVED TO LICENSED TIP OFF SITE

EXTENT OF EARTHWORKS

EXISTING TOPSOIL STRIP TO BE SET ASIDE FOR REUSE (Av.50mm)

EXISTING TOPSOIL TO BE REMOVED TO STORE + EARTHWORKS EXCAVATION

EXISTING KERB TO BE REMOVED TO LICENSED TIP OFF SITE

05


0

5

10

m

Scale 1:200 @ A1

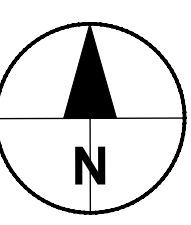

AECOM

PROJECT

PRESCOT TO CRONTON CYCLEWAY

CLIENT

Knowsley Council

Knowsley Council
Yorkon Buildings, Archway Road, Huyton,
L36 9YU
tel. 0151 489 6000
www.knowsley.gov.uk

CONSULTANT

AECOM

4th Floor, Merchants Court
2-12 Lord Street
Liverpool, L2 1TS
www.aecom.com

- NOTES

1. TO BE READ IN CONJUNCTION WITH ALL OTHER RELEVANT DOCUMENTATION / INFORMATION.

2. DIMENSIONS AND LEVELS ARE IN METRES UNLESS OTHERWISE STATED.

3. DO NOT SCALE FROM THIS DRAWING, USE ONLY PRINTED DIMENSIONS.

4. ALL LEVELS RELATE TO ORDNANCE DATUM.

5. THIS DRAWING HAS BEEN PRODUCED USING TOPOGRAPHICAL SURVEY CARRIED OUT BY "MALCOLM HUGHES LAND SURVEYORS" IN MAY 2020 AND OS MAPPING RECEIVED FROM KNOWSLEY COUNCIL ON 9TH MARCH 2020.

6. REFER TO DRAWING NO. 60629784-SHT-30-PCP0-CT-0100 TO 0101 FOR SCHEME LOCATION PLAN.

DETAILED DESIGN

© CROWN COPYRIGHT AND DATABASE RIGHTS 2020 OS 100017655 YOU ARE PERMITTED TO USE THIS DATA SOLELY TO ENABLE YOU TO RESPOND TO, OR INTERACT WITH, THE ORGANISATION THAT PROVIDED YOU WITH THE DATA. YOU ARE NOT PERMITTED TO COPY, SUB-LICENCE, DISTRIBUTE OR SELL ANY OF THIS DATA TO THIRD PARTIES IN ANY FORM.

ISSUE/REVISION		
D3	08.11.2021	PLANNING UPDATE
D2	22.10.2021	CLIENT COMMENTS
D1	11.01.2021	DETAILED DESIGN
I/R	DATE	DESCRIPTION

PROJECT NUMBER

60629784

SHEET TITLE

PHASE 8
SITE CLEARANCE AND EXCAVATION (SHEET 4)

SHEET NUMBER

60629784-SHT-30-PCP8-CT-0204

