


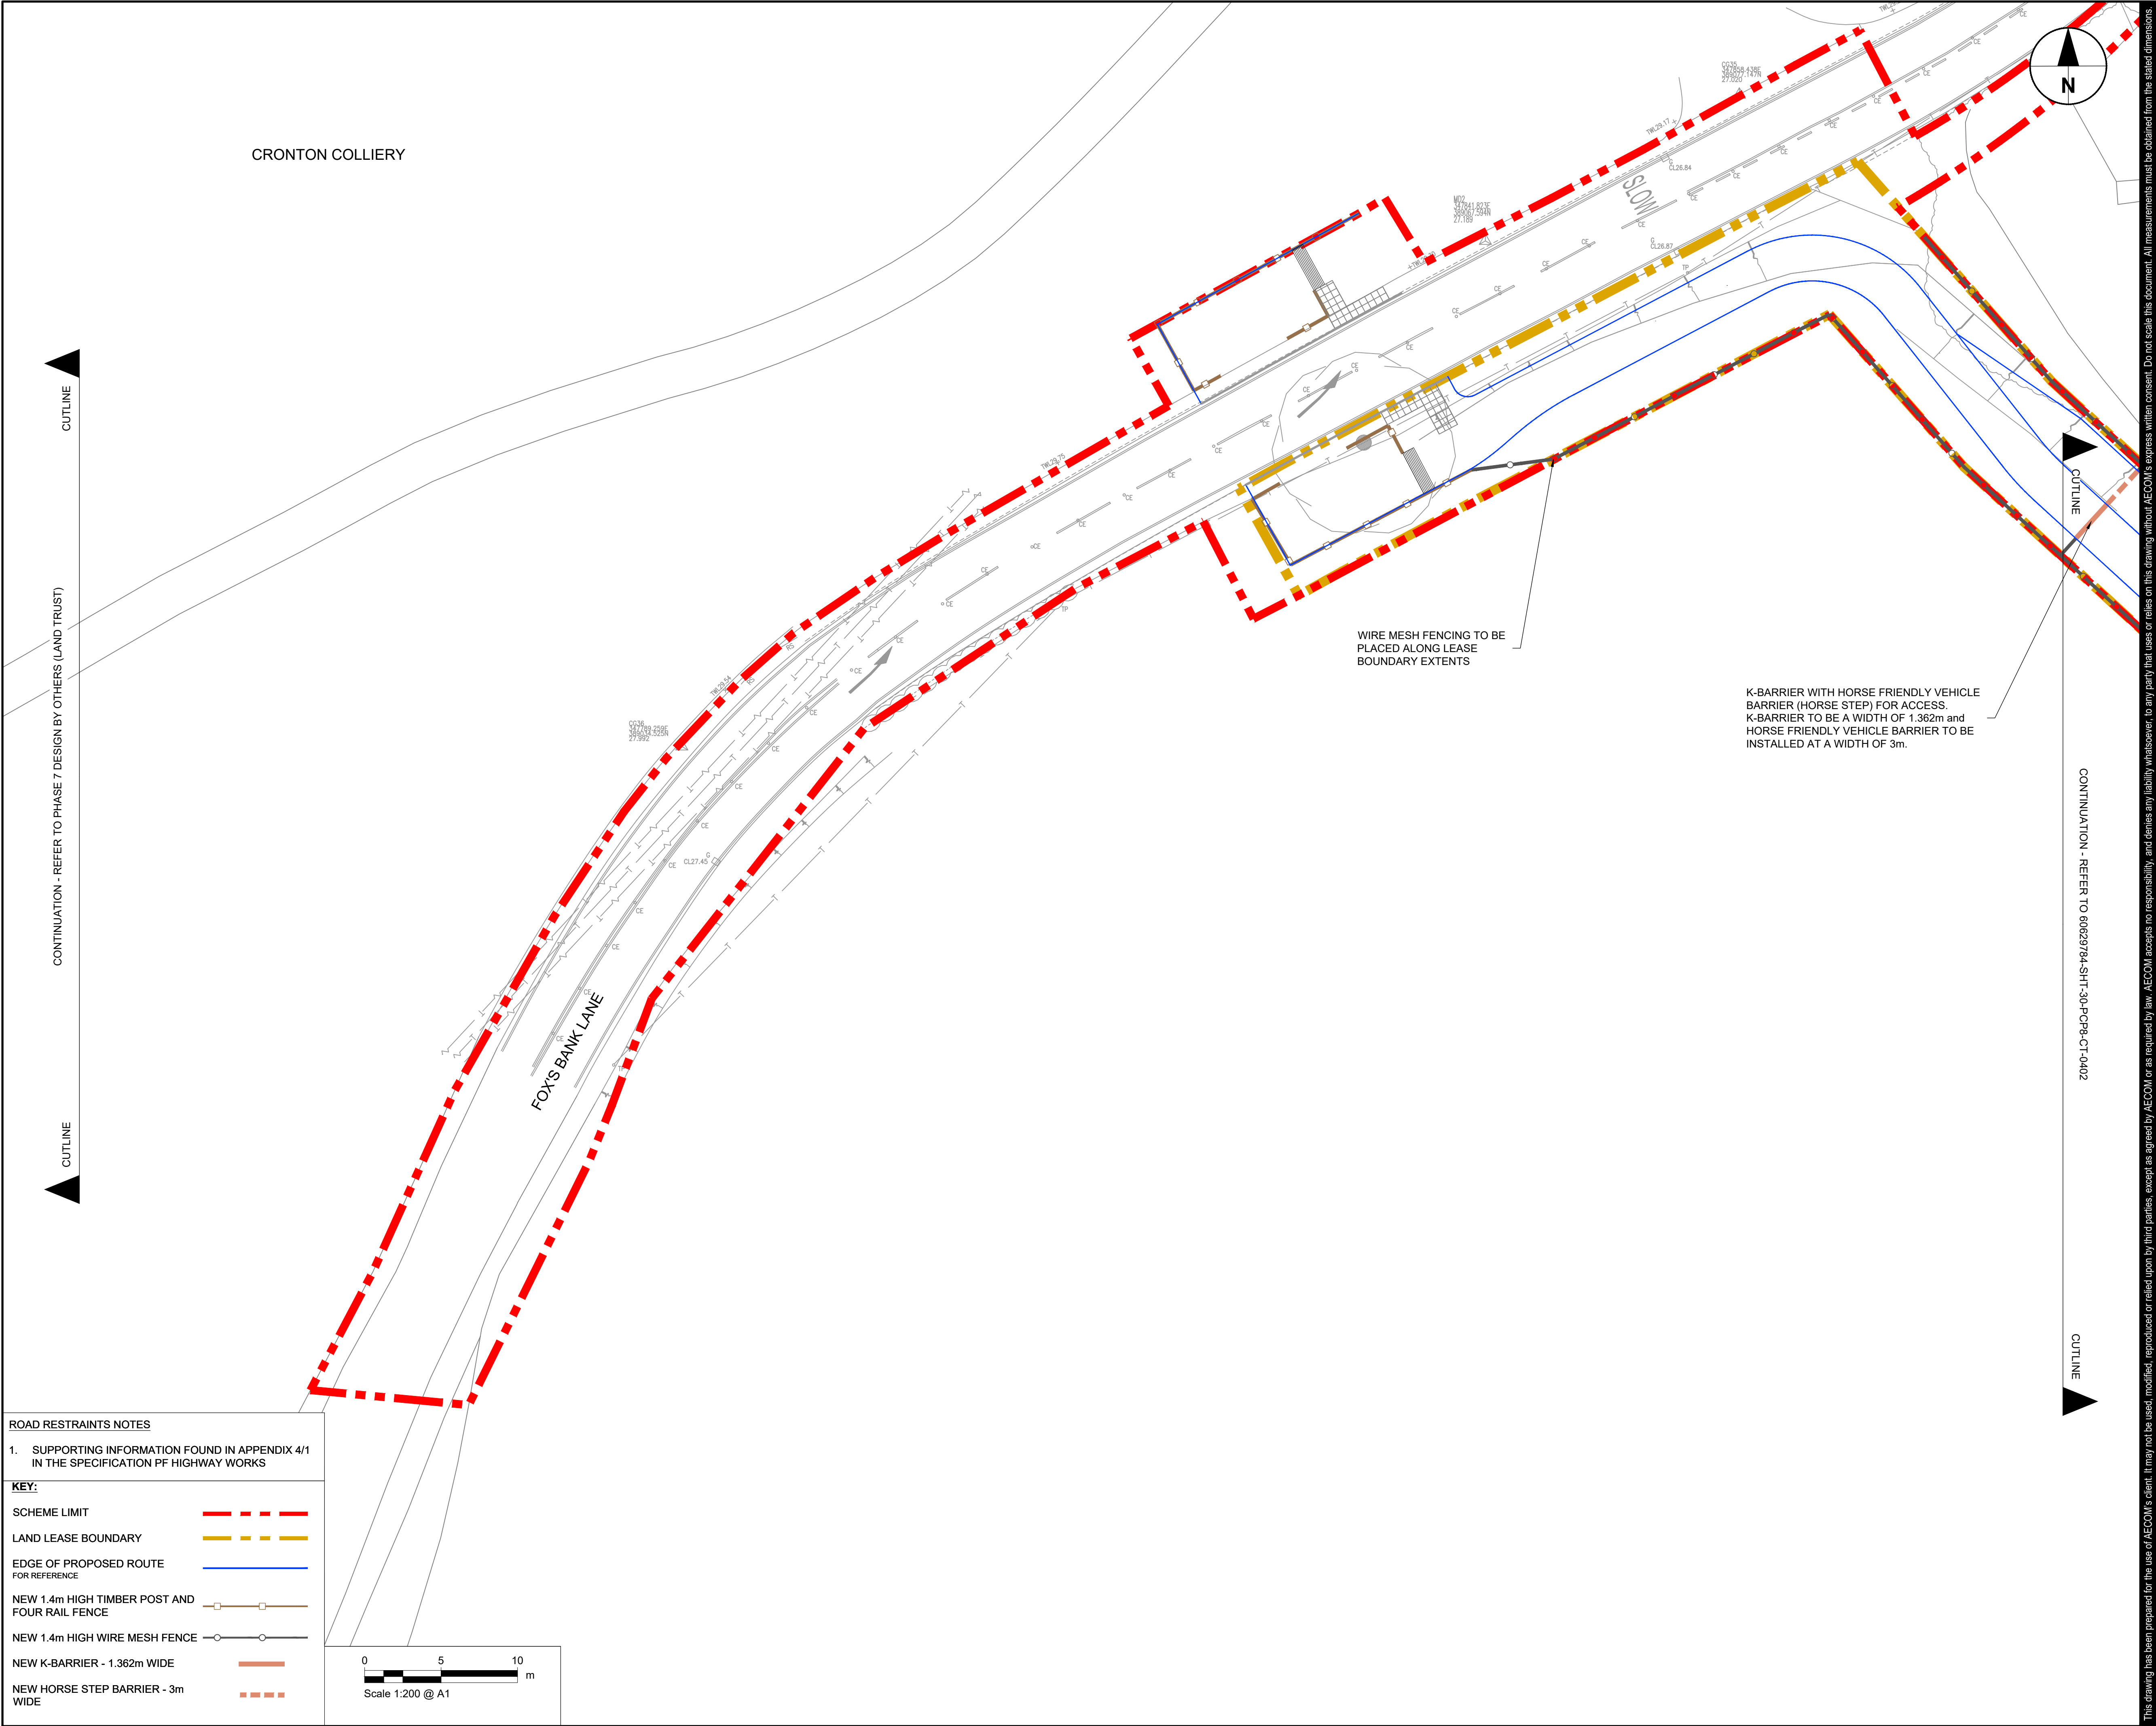

ROAD RESTRAINTS NOTES

1. SUPPORTING INFORMATION FOUND IN APPENDIX 4/1 IN THE SPECIFICATION PF HIGHWAY WORKS

KEY:

SCHEME LIMIT

LAND LEASE BOUNDARY


EDGE OF PROPOSED ROUTE FOR REFERENCE

NEW 1.4m HIGH TIMBER POST AND FOUR RAIL FENCE

NEW 1.4m HIGH WIRE MESH FENCE

NEW K-BARRIER - 1.362m WIDE

NEW HORSE STEP BARRIER - 3m WIDE

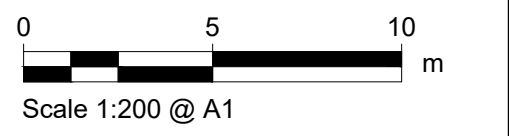

AECOM

PROJECT

PRESCOT TO CRANTON CYCLEWAY

CLIENT


Knowsley Council

Knowsley Council
Yorkon Buildings, Archway Road, Huyton,
L36 9YU
tel. 0151 489 6000
www.knowsley.gov.uk

CONSULTANT

AECOM
4th Floor, Merchants Court
2-12 Lord Street
Liverpool, L2 1TS
www.aecom.com

- NOTES
1. TO BE READ IN CONJUNCTION WITH ALL OTHER RELEVANT DOCUMENTATION / INFORMATION.

2. DIMENSIONS AND LEVELS ARE IN METRES UNLESS OTHERWISE STATED.

3. DO NOT SCALE FROM THIS DRAWING, USE ONLY PRINTED DIMENSIONS.

4. ALL LEVELS RELATE TO ORDNANCE DATUM.

5. THIS DRAWING HAS BEEN PRODUCED USING TOPOGRAPHICAL SURVEY CARRIED OUT BY "MALCOLM HUGHES LAND SURVEYORS" IN MAY 2020 AND OS MAPPING RECEIVED FROM KNOWSLEY COUNCIL ON 9TH MARCH 2020.

6. REFER TO DRAWING NO. 60629784-SHT-30-PCP0-CT-0100 TO 0101 FOR SCHEME LOCATION PLAN.

DETAILED DESIGN

© CROWN COPYRIGHT AND DATABASE RIGHTS 2020 OS 100017655 YOU ARE PERMITTED TO USE THIS DATA SOLELY TO ENABLE YOU TO RESPOND TO, OR INTERACT WITH, THE ORGANISATION THAT PROVIDED YOU WITH THE DATA. YOU ARE NOT PERMITTED TO COPY, SUB-LICENCE, DISTRIBUTE OR SELL ANY OF THIS DATA TO THIRD PARTIES IN ANY FORM.

ISSUE/REVISION		
D3	08.11.2021	PLANNING UPDATE
D2	22.10.2021	CLIENT & PLANNING REVIEW
D1	11.01.2021	DETAILED DESIGN
I/R	DATE	DESCRIPTION

PROJECT NUMBER

60629784


SHEET TITLE


PHASE 8
GUARDRAIL AND BOLLARDS
(SHEET 1)

SHEET NUMBER

60629784-SHT-30-PCP8-CT-0401

This drawing has been prepared for the use of AECOM's client. It may not be used, modified, reproduced or relied upon by third parties, except as agreed by AECOM or as required by law. AECOM accepts no responsibility, and denies any liability whatsoever, to any party that uses or relies on this drawing without AECOM's express written consent. All measurements must be obtained from the stated dimensions.

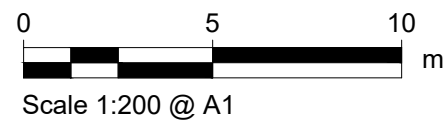

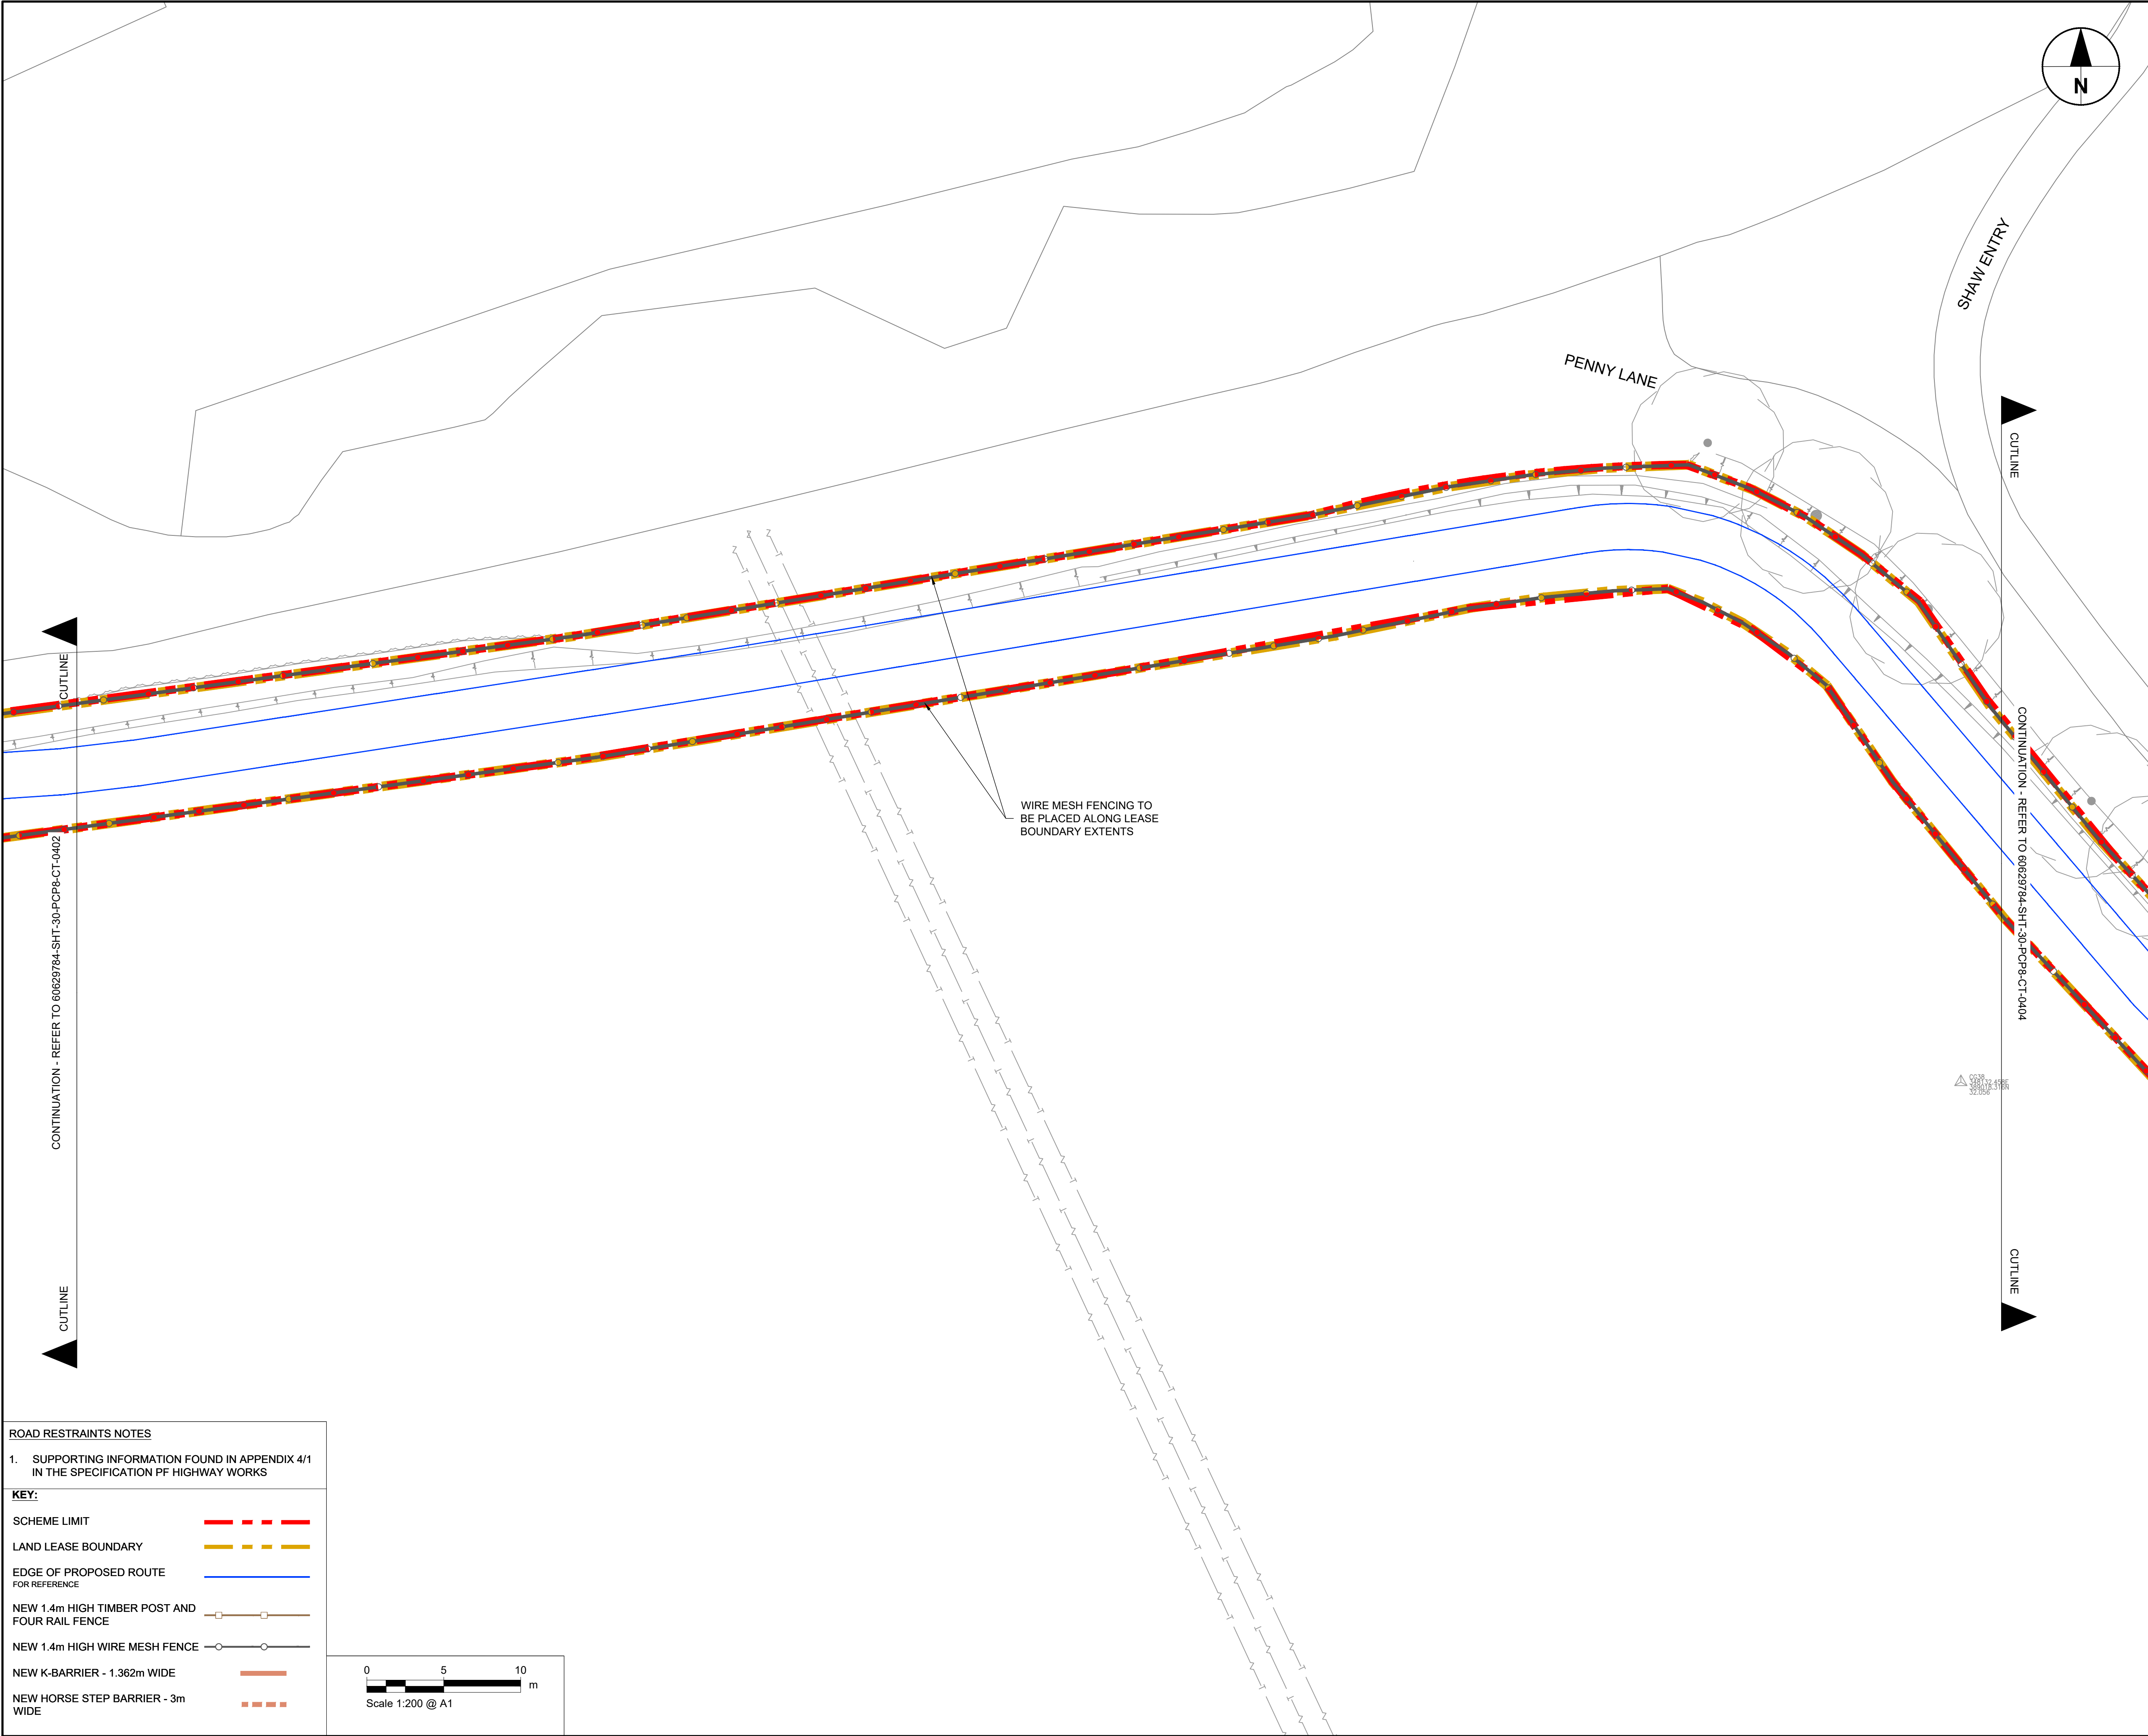

ROAD RESTRAINTS NOTES

1. SUPPORTING INFORMATION FOUND IN APPENDIX 4/1
IN THE SPECIFICATION PF HIGHWAY WORKS

KEY:

SCHEME LIMIT

LAND LEASE BOUNDARY

EDGE OF PROPOSED ROUTE
FOR REFERENCE

NEW 1.4m HIGH TIMBER POST AND
FOUR RAIL FENCE

NEW 1.4m HIGH WIRE MESH FENCE

NEW K-BARRIER - 1.362m WIDE

NEW HORSE STEP BARRIER - 3m
WIDE

05

06

0

5

10

m

Scale 1:200 @ A1

This drawing has been prepared for the use of AECOM's client. It may not be used, modified, reproduced or relied upon by third parties, except as agreed by AECOM or as required by law. AECOM accepts no responsibility, and denies any liability whatsoever, to any party that uses or relies on this drawing without AECOM's express written consent. Do not scale this document. All measurements must be obtained from the stated dimensions.



PROJECT

PRESCOT TO CRANTON
CYCLEWAY



Knowsley Council
Yorkon Buildings, Archway Road, Huyton,
L36 9YU
tel. 0151 489 6000
www.knowsley.gov.uk

CONSULTANT

AECOM
4th Floor, Merchants Court
2-12 Lord Street
Liverpool, L2 1TS
www.aecom.com

- NOTES
- TO BE READ IN CONJUNCTION WITH ALL
OTHER RELEVANT DOCUMENTATION /
INFORMATION.
 - DIMENSIONS AND LEVELS ARE IN METRES
UNLESS OTHERWISE STATED.
 - DO NOT SCALE FROM THIS DRAWING, USE
ONLY PRINTED DIMENSIONS.
 - ALL LEVELS RELATE TO ORDNANCE DATUM.
 - THIS DRAWING HAS BEEN PRODUCED
USING TOPOGRAPHICAL SURVEY CARRIED
OUT BY "MALCOLM HUGHES LAND
SURVEYORS" IN MAY 2020 AND OS
MAPPING RECEIVED FROM KNOWSLEY
COUNCIL ON 9TH MARCH 2020.
 - REFER TO DRAWING NO.
60629784-SHT-30-PCP0-CT-0100 TO 0101
FOR SCHEME LOCATION PLAN.

DETAILED DESIGN

© CROWN COPYRIGHT AND DATABASE
RIGHTS 2020 OS 100017655 YOU ARE PERMITTED
TO USE THIS DATA SOLELY TO ENABLE YOU TO
RESPOND TO, OR INTERACT WITH, THE
ORGANISATION THAT PROVIDED YOU WITH THE
DATA. YOU ARE NOT PERMITTED TO COPY,
SUB-LICENCE, DISTRIBUTE OR SELL ANY OF
THIS DATA TO THIRD PARTIES IN ANY FORM.

ISSUE/REVISION		
D3	08.11.2021	PLANNING UPDATE
D2	22.10.2021	CLIENT & PLANNING REVIEW
D1	11.01.2021	DETAILED DESIGN
I/R	DATE	DESCRIPTION

PROJECT NUMBER


60629784

SHEET TITLE

PHASE 8
GUARDRAIL AND BOLLARDS
(SHEET 3)

SHEET NUMBER

60629784-SHT-30-PCP8-CT-0403

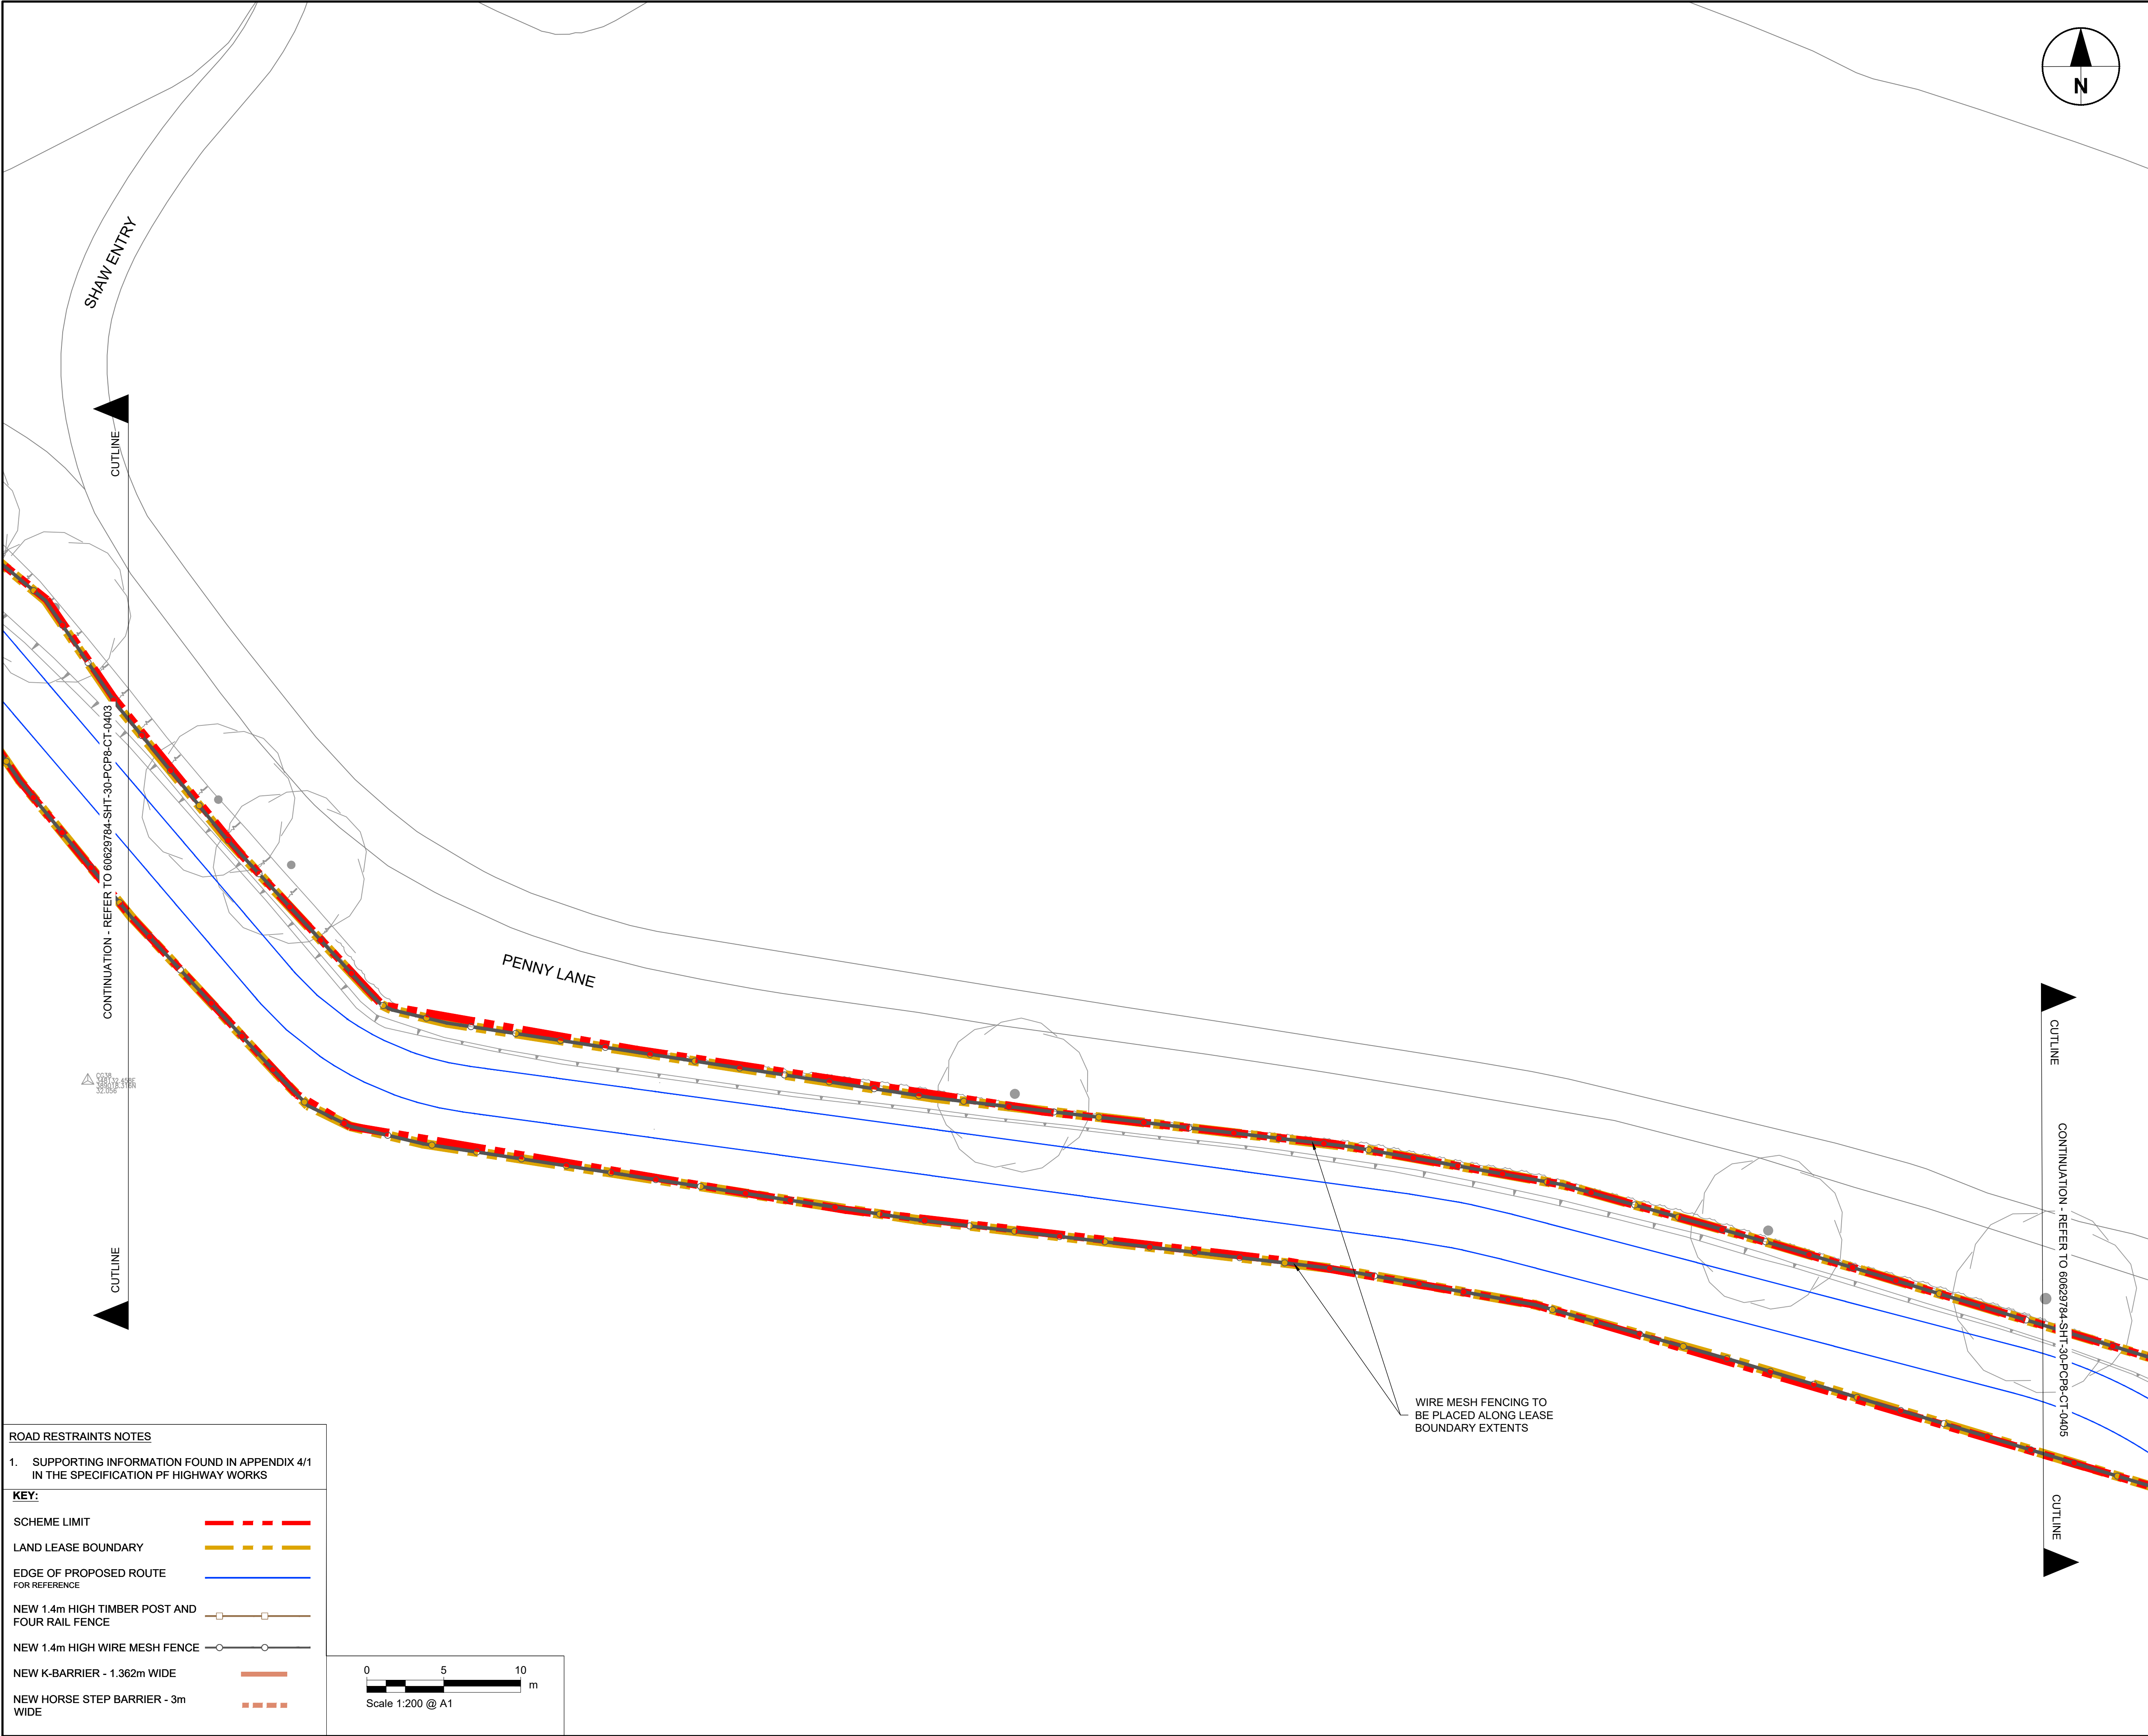

ROAD RESTRAINTS NOTES

1. SUPPORTING INFORMATION FOUND IN APPENDIX 4/1 IN THE SPECIFICATION PF HIGHWAY WORKS

KEY:

SCHEME LIMIT

LAND LEASE BOUNDARY

EDGE OF PROPOSED ROUTE FOR REFERENCE

NEW 1.4m HIGH TIMBER POST AND FOUR RAIL FENCE

NEW 1.4m HIGH WIRE MESH FENCE

NEW K-BARRIER - 1.362m WIDE

NEW HORSE STEP BARRIER - 3m WIDE

05

05

05

05

05

05


0

5

10

m

Scale 1:200 @ A1

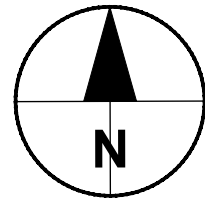

This drawing has been prepared for the use of AECOM's client. It may not be used, modified, reproduced or relied upon by third parties, except as agreed by AECOM or as required by law. AECOM accepts no responsibility, and denies any liability whatsoever, for any party that uses or relies on this drawing without AECOM's express written consent. Do not scale this document. All measurements must be obtained from the stated dimensions.



PROJECT

PRESCOT TO CRONTON
CYCLEWAY

CLIENT



Knowsley Council
Yorkon Buildings, Archway Road, Huyton,
L36 9YU
tel. 0151 489 6000
www.knowsley.gov.uk

CONSULTANT

AECOM
4th Floor, Merchants Court
2-12 Lord Street
Liverpool, L2 1TS
www.aecom.com

NOTES

- TO BE READ IN CONJUNCTION WITH ALL OTHER RELEVANT DOCUMENTATION / INFORMATION.
- DIMENSIONS AND LEVELS ARE IN METRES UNLESS OTHERWISE STATED.
- DO NOT SCALE FROM THIS DRAWING, USE ONLY PRINTED DIMENSIONS.
- ALL LEVELS RELATE TO ORDNANCE DATUM.
- THIS DRAWING HAS BEEN PRODUCED USING TOPOGRAPHICAL SURVEY CARRIED OUT BY "MALCOLM HUGHES LAND SURVEYORS" IN MAY 2020 AND OS MAPPING RECEIVED FROM KNOWSLEY COUNCIL ON 9TH MARCH 2020.
- REFER TO DRAWING NO. 60629784-SHT-30-PCP0-CT-0100 TO 0101 FOR SCHEME LOCATION PLAN.

DETAILED DESIGN

© CROWN COPYRIGHT AND DATABASE RIGHTS 2020 OS 100017655 YOU ARE PERMITTED TO USE THIS DATA SOLELY TO ENABLE YOU TO RESPOND TO, OR INTERACT WITH, THE ORGANISATION THAT PROVIDED YOU WITH THE DATA. YOU ARE NOT PERMITTED TO COPY, SUB-LICENCE, DISTRIBUTE OR SELL ANY OF THIS DATA TO THIRD PARTIES IN ANY FORM.

ISSUE/REVISION

D3	08.11.2021	PLANNING UPDATE
D2	22.10.2021	CLIENT & PLANNING REVIEW
D1	11.01.2021	DETAILED DESIGN
I/R	DATE	DESCRIPTION

PROJECT NUMBER

60629784

SHEET TITLE

PHASE 8
GUARDRAIL AND BOLLARDS
(SHEET 4)

SHEET NUMBER

60629784-SHT-30-PCP8-CT-0404

