


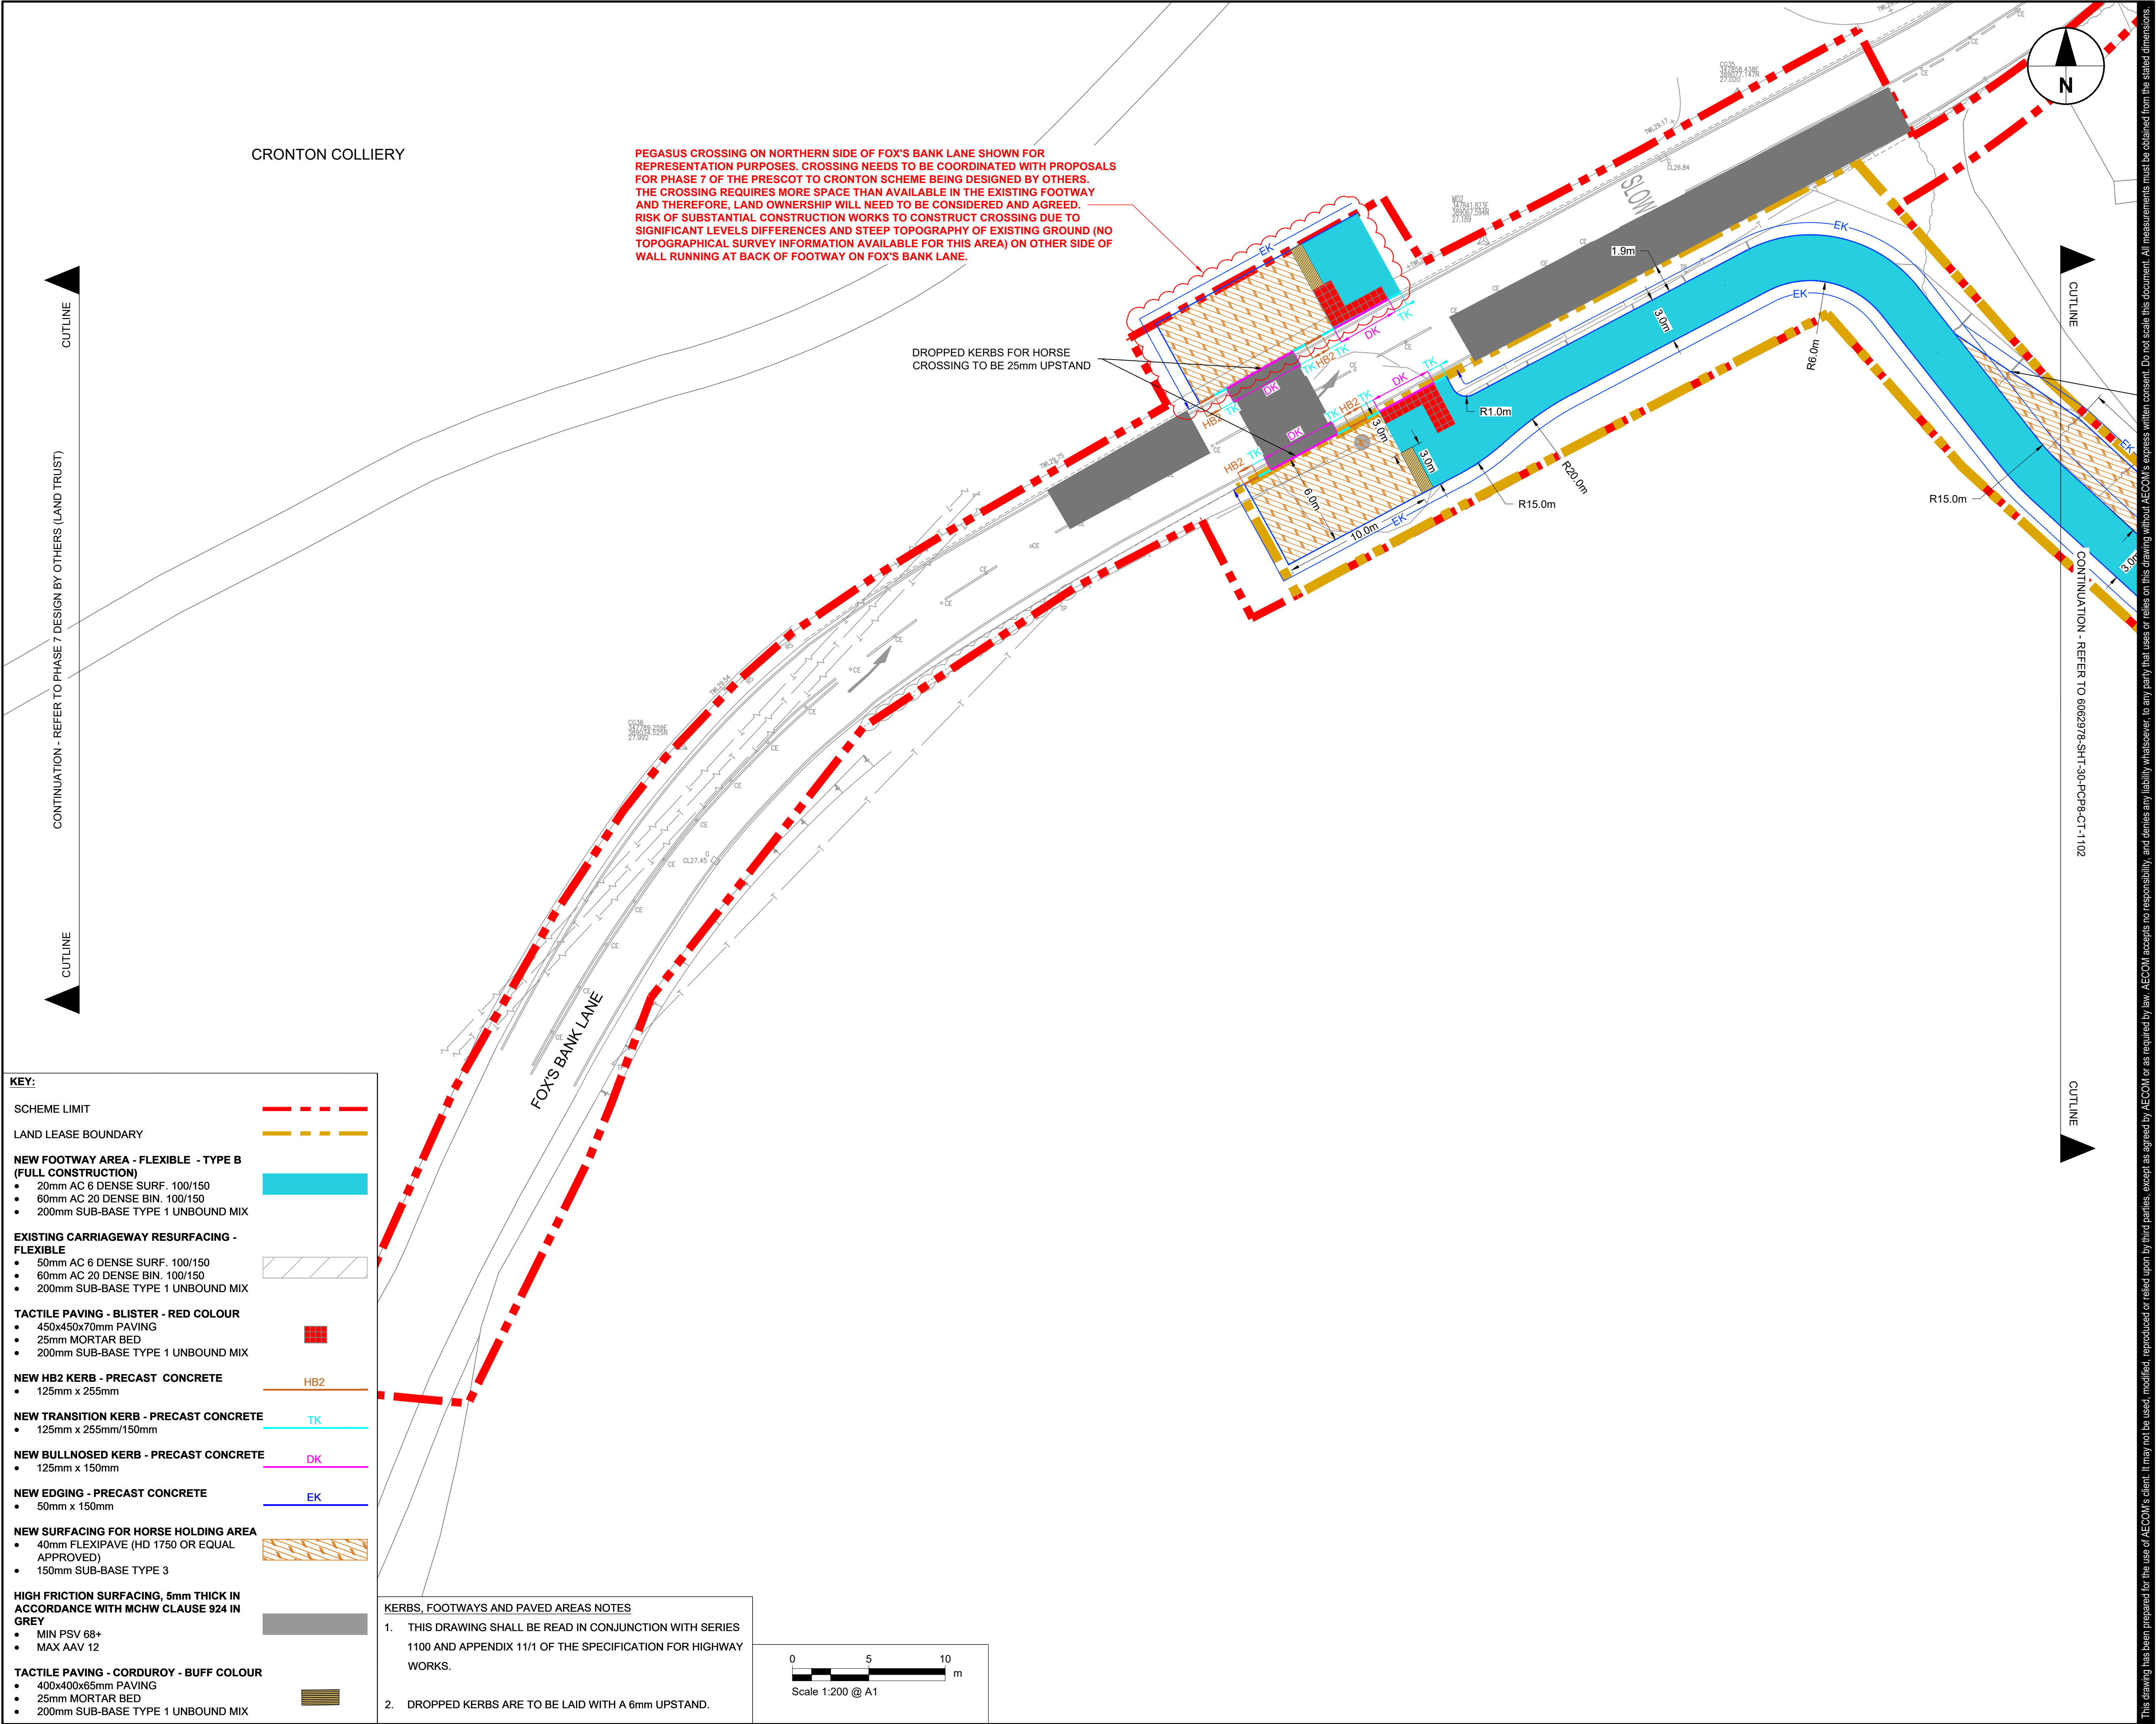

PROJECT

PRESCOT TO CRANTON
CYCLEWAY

CLIENT



Knowsley Council
Yorkon Buildings, Archway Road, Huyton,
L36 9YU
tel. 0151 489 6000
www.knowsley.gov.uk

CONSULTANT

AECOM
4th Floor, Merchants Court
2-12 Lord Street
Liverpool, L2 1TS
www.aecom.com

NOTES

- TO BE READ IN CONJUNCTION WITH ALL
OTHER RELEVANT DOCUMENTATION /
INFORMATION.
- DIMENSIONS AND LEVELS ARE IN METRES
UNLESS OTHERWISE STATED.
- DO NOT SCALE FROM THIS DRAWING, USE
ONLY PRINTED DIMENSIONS.
- ALL LEVELS RELATE TO ORDNANCE DATUM.
- THIS DRAWING HAS BEEN PRODUCED
USING TOPOGRAPHICAL SURVEY CARRIED
OUT BY "MALCOLM HUGHES LAND
SURVEYORS" IN MAY 2020 AND OS
MAPPING RECEIVED FROM KNOWSLEY
COUNCIL ON 9TH MARCH 2020.
- REFER TO DRAWING NO.
60629784-SHT-30-PCP0-CT-0100 TO 0101
FOR SCHEME LOCATION PLAN.

DETAILED DESIGN

© CROWN COPYRIGHT AND DATABASE
RIGHTS 2020 OS 100017655 YOU ARE PERMITTED
TO USE THIS DATA SOLELY TO ENABLE YOU TO
RESPOND TO, OR INTERACT WITH, THE
ORGANISATION THAT PROVIDED YOU WITH THE
DATA. YOU ARE NOT PERMITTED TO COPY,
SUB-LICENCE, DISTRIBUTE OR SELL ANY OF
THIS DATA TO THIRD PARTIES IN ANY FORM.

ISSUE/REVISION

DATE	DESCRIPTION
D2	08.11.2021 PLANNING UPDATE
D1	11.01.2021 DETAILED DESIGN
I/R	DATE DESCRIPTION

PROJECT NUMBER


60629784

SHEET TITLE

PHASE 8
KERBS AND FOOTWAYS
(SHEET 1)

SHEET NUMBER

60629784-SHT-30-PCP8-CT-1101

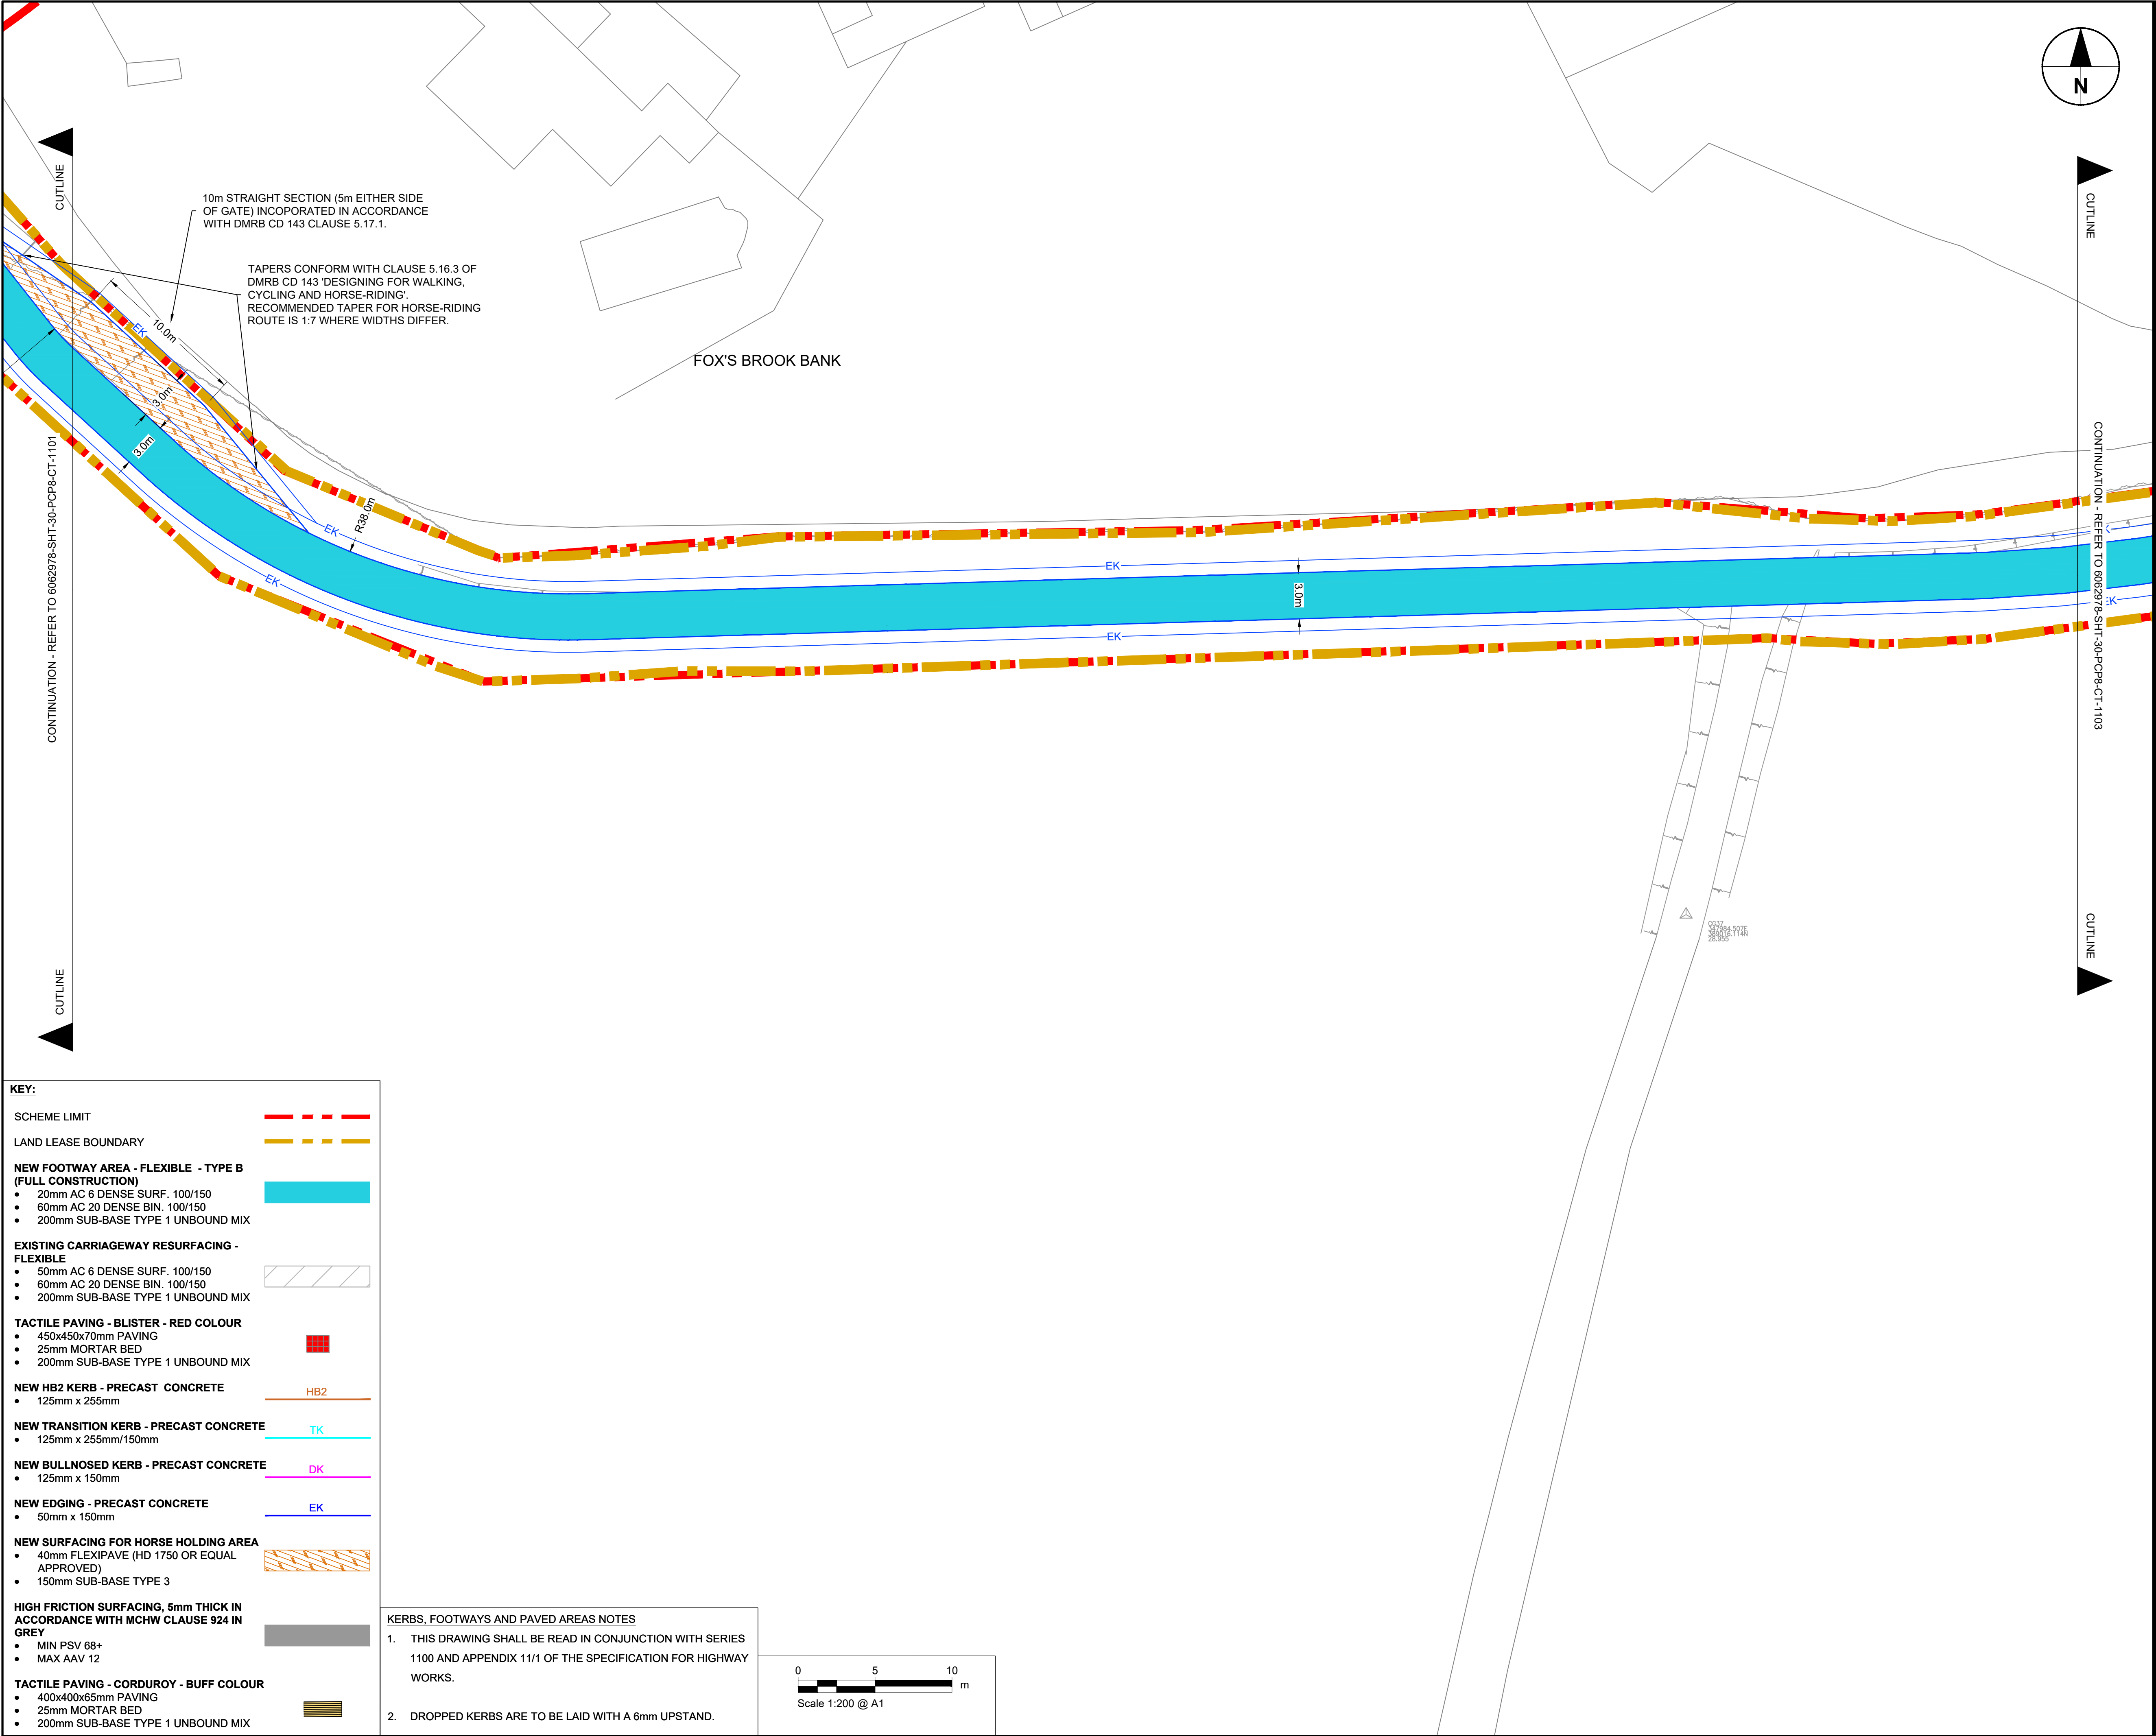

KEY:

SCHEME LIMIT

LAND LEASE BOUNDARY

NEW FOOTWAY AREA - FLEXIBLE - TYPE B (FULL CONSTRUCTION)

- 20mm AC 6 DENSE SURF. 100/150
- 60mm AC 20 DENSE BIN. 100/150
- 200mm SUB-BASE TYPE 1 UNBOUND MIX

EXISTING CARRIAGEWAY RESURFACING - FLEXIBLE

- 50mm AC 6 DENSE SURF. 100/150
- 60mm AC 20 DENSE BIN. 100/150
- 200mm SUB-BASE TYPE 1 UNBOUND MIX

TACTILE PAVING - BLISTER - RED COLOUR

- 450x450x70mm PAVING
- 25mm MORTAR BED
- 200mm SUB-BASE TYPE 1 UNBOUND MIX

NEW HB2 KERB - PRECAST CONCRETE

- 125mm x 255mm

NEW TRANSITION KERB - PRECAST CONCRETE

- 125mm x 255mm/150mm

NEW BULLNOSED KERB - PRECAST CONCRETE

- 125mm x 150mm

NEW EDGING - PRECAST CONCRETE

- 50mm x 150mm

NEW SURFACING FOR HORSE HOLDING AREA

- 40mm FLEXIPAVE (HD 1750 OR EQUAL APPROVED)
- 150mm SUB-BASE TYPE 3

HIGH FRICTION SURFACING, 5mm THICK IN ACCORDANCE WITH MCHW CLAUSE 924 IN GREY

- MIN PSV 68+
- MAX AAV 12

TACTILE PAVING - CORDUROY - BUFF COLOUR

- 400x400x65mm PAVING
- 25mm MORTAR BED
- 200mm SUB-BASE TYPE 1 UNBOUND MIX

HB2

TK

DK

EK

KERBS, FOOTWAYS AND PAVED AREAS NOTES

- THIS DRAWING SHALL BE READ IN CONJUNCTION WITH SERIES 1100 AND APPENDIX 11/1 OF THE SPECIFICATION FOR HIGHWAY WORKS.
- DROPPED KERBS ARE TO BE LAID WITH A 6mm UPSTAND.

05

06

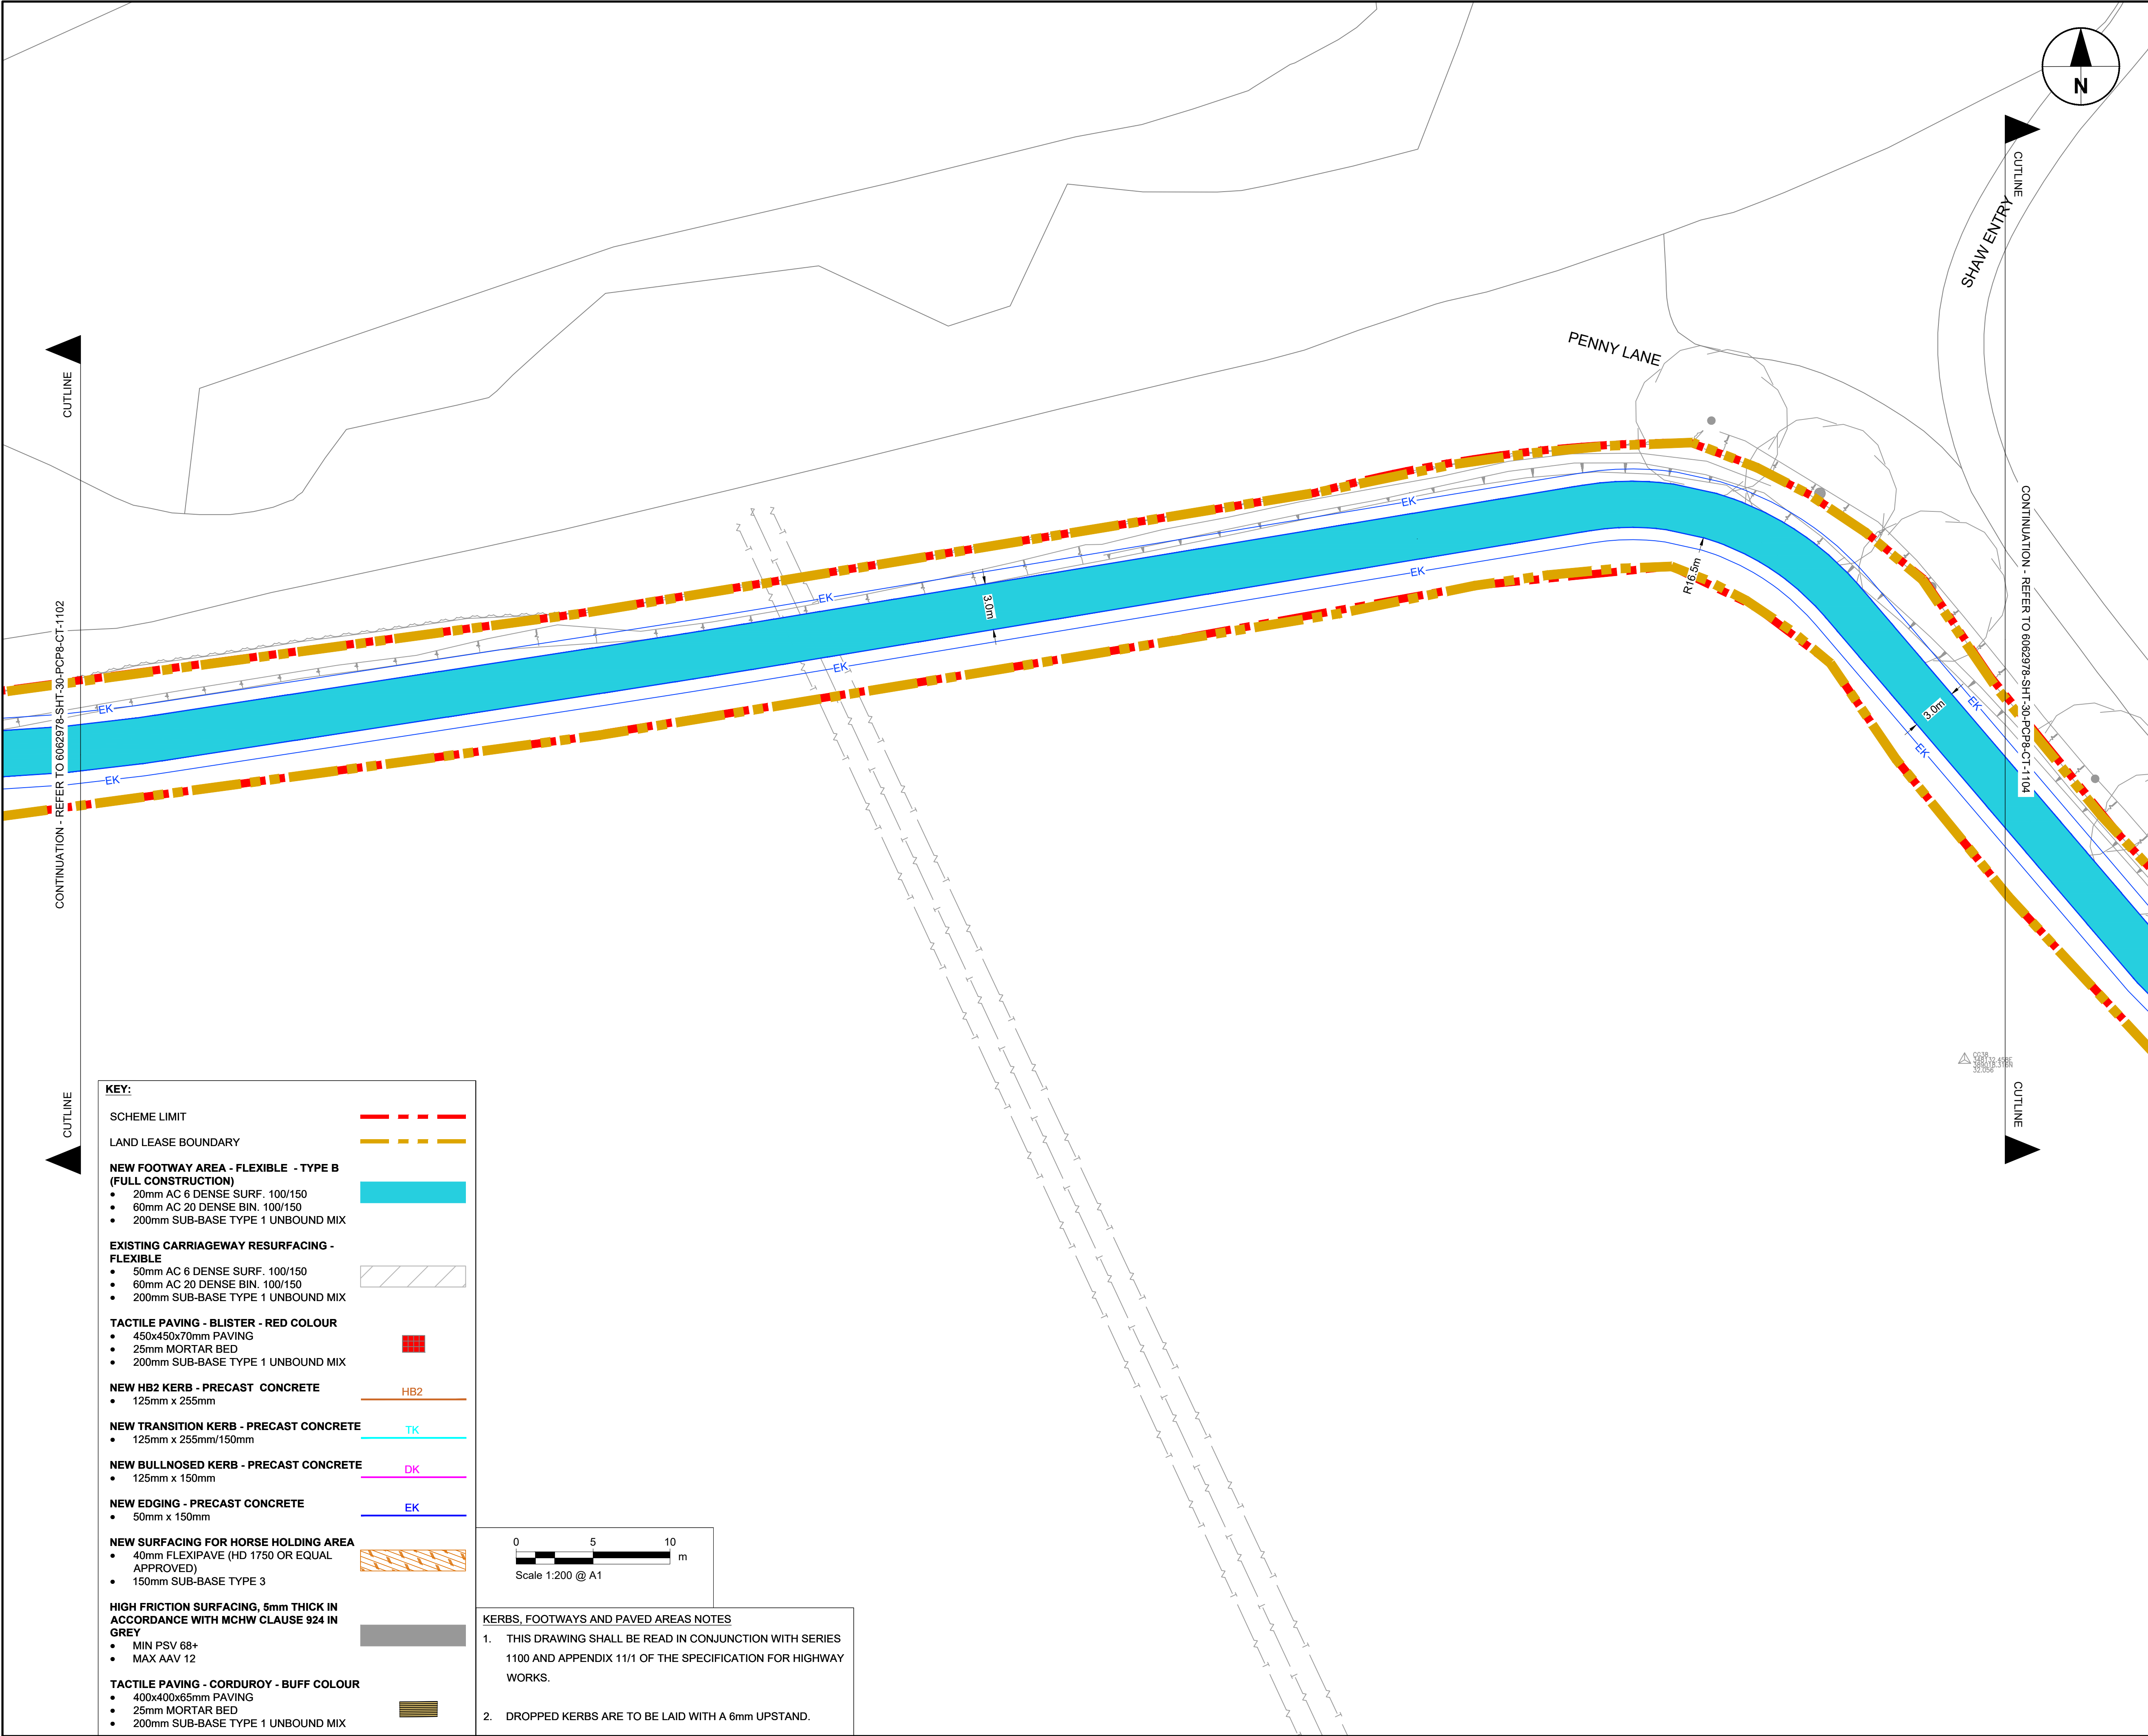

KEY:

SCHEME LIMIT

LAND LEASE BOUNDARY

NEW FOOTWAY AREA - FLEXIBLE - TYPE B (FULL CONSTRUCTION)

- 20mm AC 6 DENSE SURF. 100/150
- 60mm AC 20 DENSE BIN. 100/150
- 200mm SUB-BASE TYPE 1 UNBOUND MIX

EXISTING CARRIAGEWAY RESURFACING - FLEXIBLE

- 50mm AC 6 DENSE SURF. 100/150
- 60mm AC 20 DENSE BIN. 100/150
- 200mm SUB-BASE TYPE 1 UNBOUND MIX

TACTILE PAVING - BLISTER - RED COLOUR

- 450x450x70mm PAVING
- 25mm MORTAR BED
- 200mm SUB-BASE TYPE 1 UNBOUND MIX

NEW HB2 KERB - PRECAST CONCRETE

- 125mm x 255mm

HB2

NEW TRANSITION KERB - PRECAST CONCRETE

- 125mm x 255mm/150mm

TK

NEW BULLNOSED KERB - PRECAST CONCRETE

- 125mm x 150mm

DK

NEW EDGING - PRECAST CONCRETE

- 50mm x 150mm

EK

NEW SURFACING FOR HORSE HOLDING AREA


- 40mm FLEXIPAVE (HD 1750 OR EQUAL APPROVED)
- 150mm SUB-BASE TYPE 3

HIGH FRICTION SURFACING, 5mm THICK IN ACCORDANCE WITH MCHW CLAUSE 924 IN GREY

- MIN PSV 68+
- MAX AAV 12


TACTILE PAVING - CORDUROY - BUFF COLOUR

- 400x400x65mm PAVING
- 25mm MORTAR BED
- 200mm SUB-BASE TYPE 1 UNBOUND MIX

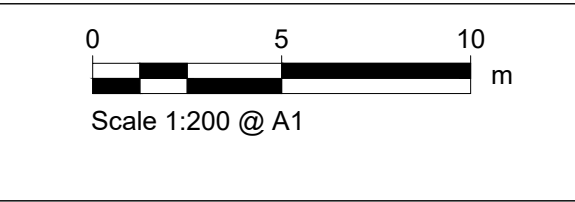

- KERBS, FOOTWAYS AND PAVED AREAS NOTES
1. THIS DRAWING SHALL BE READ IN CONJUNCTION WITH SERIES 1100 AND APPENDIX 11/1 OF THE SPECIFICATION FOR HIGHWAY WORKS.

2. DROPPED KERBS ARE TO BE LAID WITH A 6mm UPSTAND.

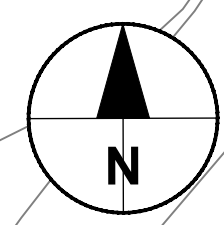

AECOM

PROJECT

PRESCOT TO CRONTON
CYCLEWAY

CLIENT



Knowsley Council
Yorkon Buildings, Archway Road, Huyton,
L36 9YU
tel. 0151 489 6000
www.knowsley.gov.uk

CONSULTANT

AECOM
4th Floor, Merchants Court
2-12 Lord Street
Liverpool, L2 1TS
www.aecom.com

NOTES

1. TO BE READ IN CONJUNCTION WITH ALL OTHER RELEVANT DOCUMENTATION / INFORMATION.

2. DIMENSIONS AND LEVELS ARE IN METRES UNLESS OTHERWISE STATED.

3. DO NOT SCALE FROM THIS DRAWING, USE ONLY PRINTED DIMENSIONS.

4. ALL LEVELS RELATE TO ORDNANCE DATUM.

5. THIS DRAWING HAS BEEN PRODUCED USING TOPOGRAPHICAL SURVEY CARRIED OUT BY "MALCOLM HUGHES LAND SURVEYORS" IN MAY 2020 AND OS MAPPING RECEIVED FROM KNOWSLEY COUNCIL ON 9TH MARCH 2020.

6. REFER TO DRAWING NO. 60629784-SHT-30-PCP0-CT-0100 TO 0101 FOR SCHEME LOCATION PLAN.

DETAILED DESIGN

© CROWN COPYRIGHT AND DATABASE RIGHTS 2020 OS 100017655 YOU ARE PERMITTED TO USE THIS DATA SOLELY TO ENABLE YOU TO RESPOND TO, OR INTERACT WITH, THE ORGANISATION THAT PROVIDED YOU WITH THE DATA. YOU ARE NOT PERMITTED TO COPY, SUB-LICENCE, DISTRIBUTE OR SELL ANY OF THIS DATA TO THIRD PARTIES IN ANY FORM.

ISSUE/REVISION

D2	08.11.2021	PLANNING UPDATE
D1	11.01.2021	DETAILED DESIGN
I/R	DATE	DESCRIPTION

PROJECT NUMBER


60629784

SHEET TITLE

PHASE 8
KERBS AND FOOTWAYS
(SHEET 3)

SHEET NUMBER

60629784-SHT-30-PCP8-CT-1103

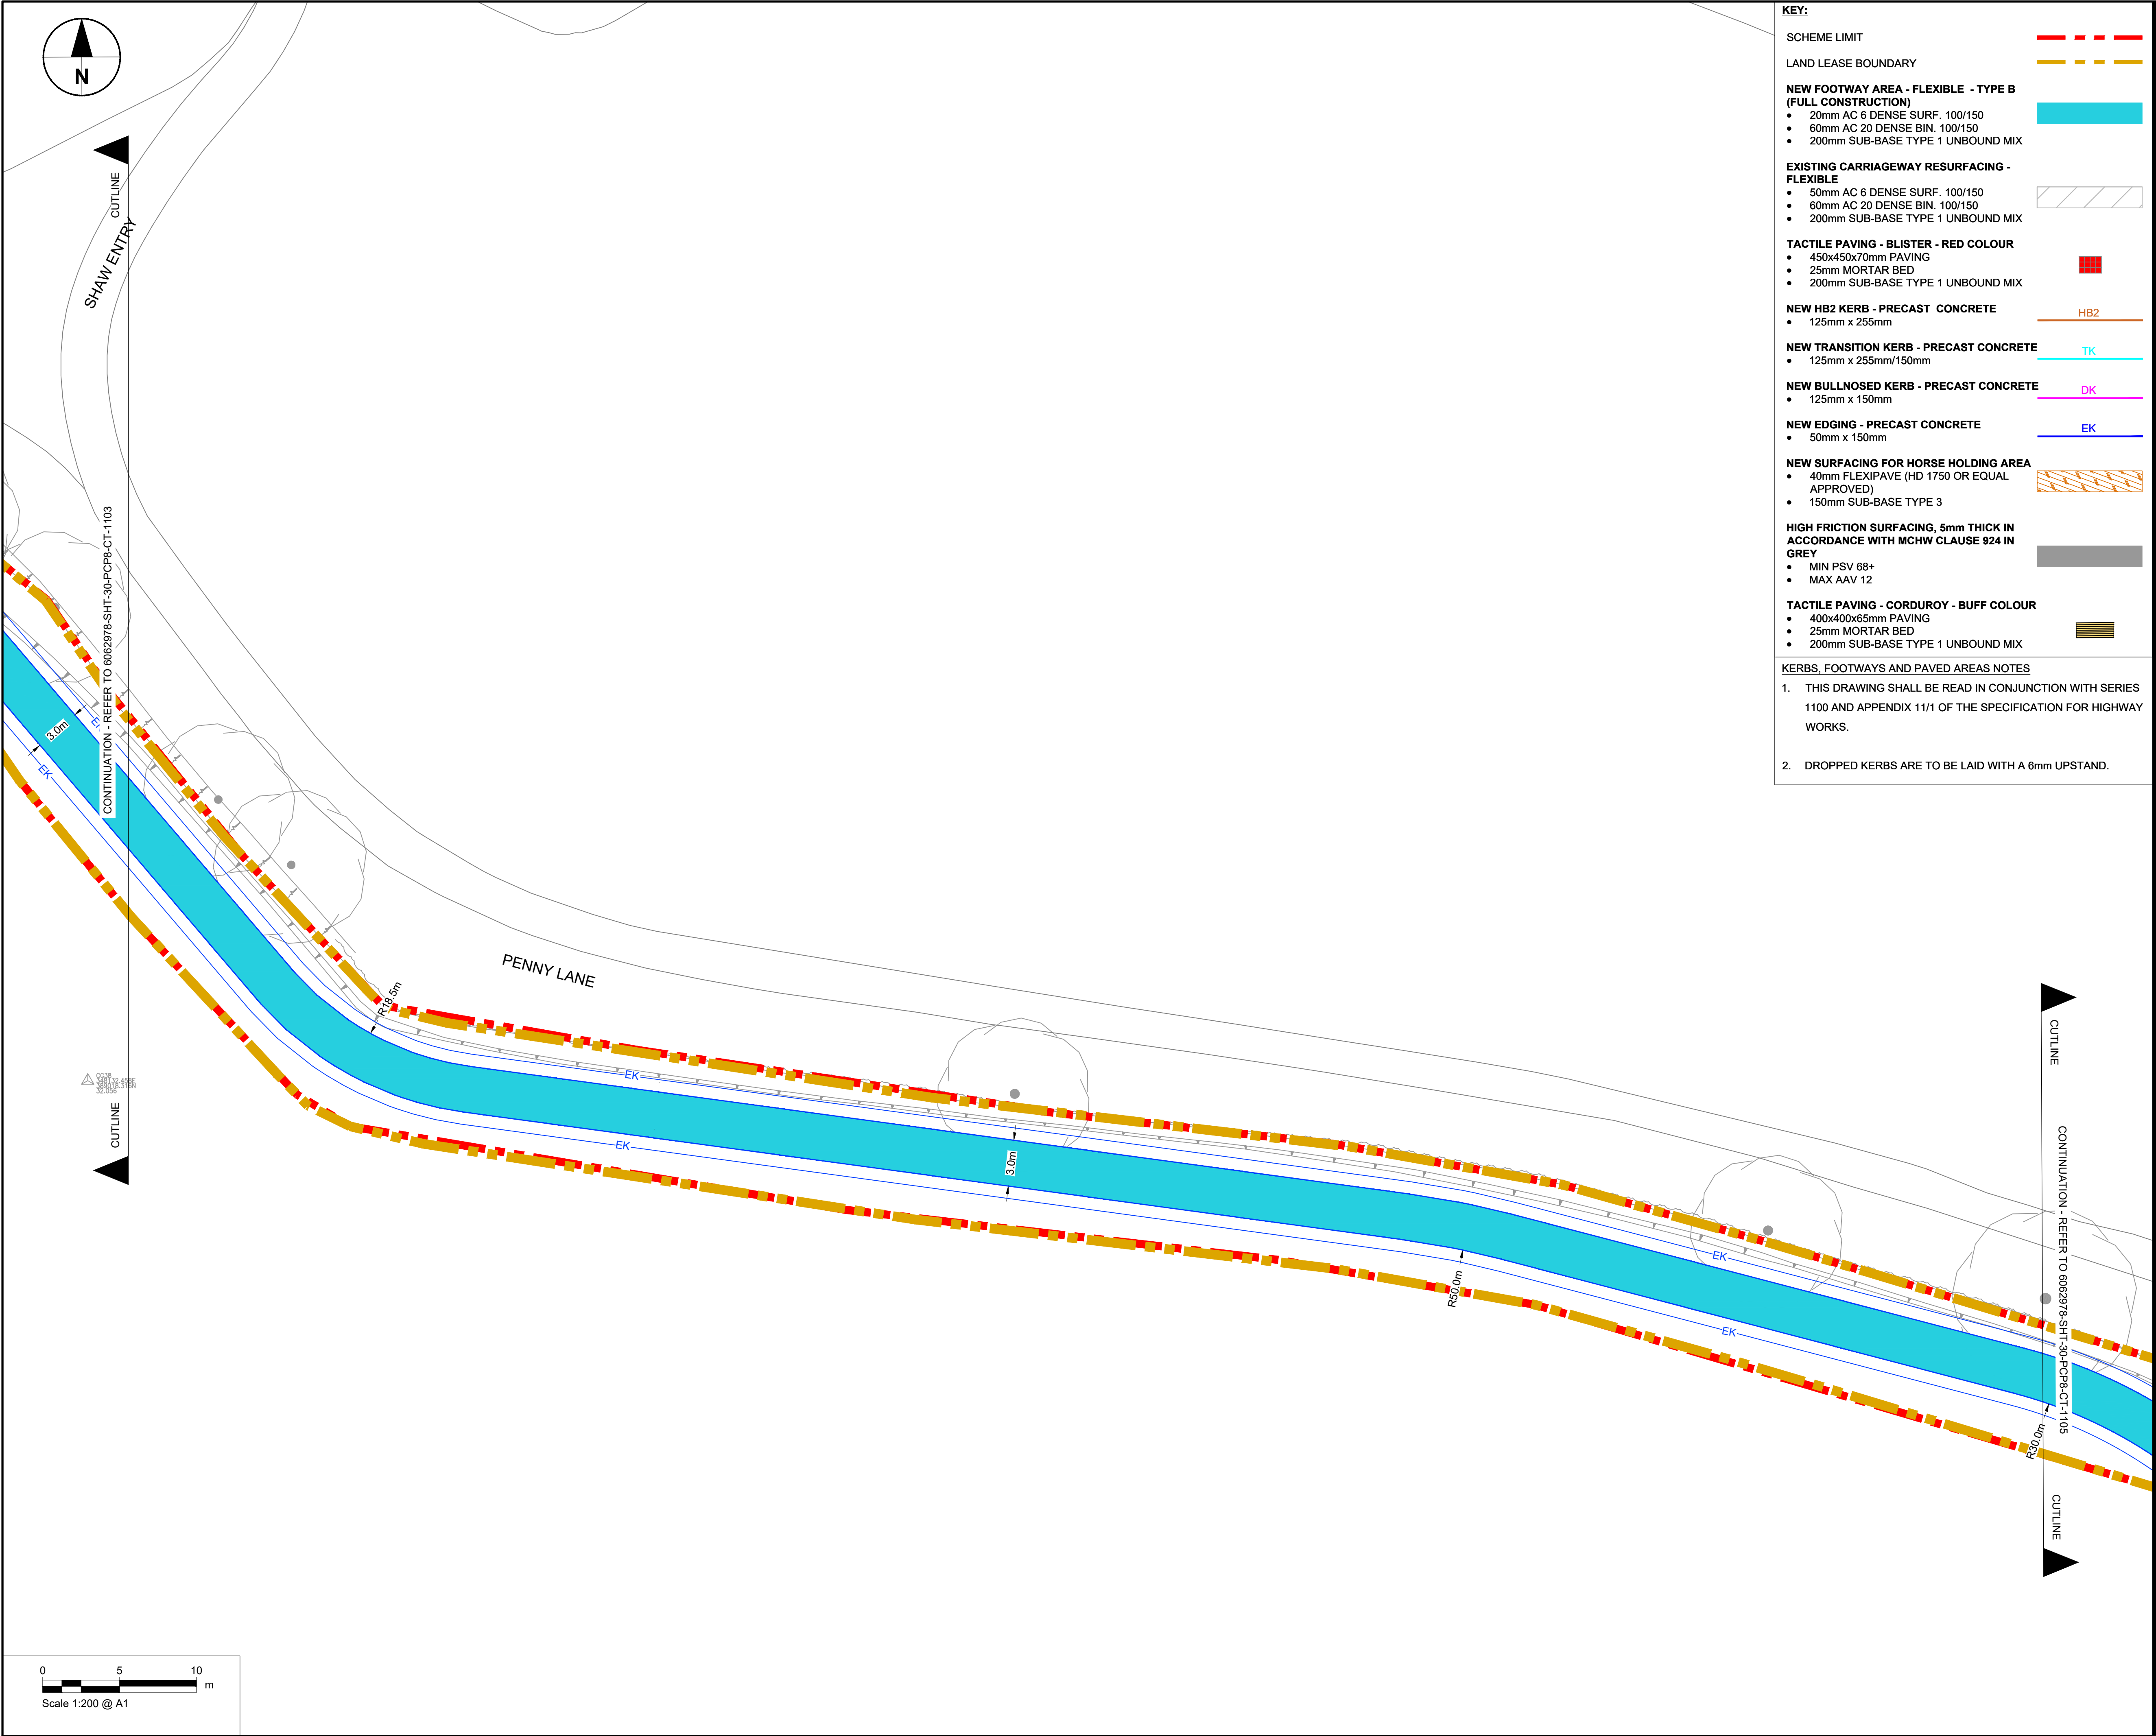

KEY:

SCHEME LIMIT

LAND LEASE BOUNDARY

NEW FOOTWAY AREA - FLEXIBLE - TYPE B (FULL CONSTRUCTION)

- 20mm AC 6 DENSE SURF. 100/150
- 60mm AC 20 DENSE BIN. 100/150
- 200mm SUB-BASE TYPE 1 UNBOUND MIX

EXISTING CARRIAGEWAY RESURFACING - FLEXIBLE

- 50mm AC 6 DENSE SURF. 100/150
- 60mm AC 20 DENSE BIN. 100/150
- 200mm SUB-BASE TYPE 1 UNBOUND MIX

TACTILE PAVING - BLISTER - RED COLOUR

- 450x450x70mm PAVING
- 25mm MORTAR BED
- 200mm SUB-BASE TYPE 1 UNBOUND MIX

NEW HB2 KERB - PRECAST CONCRETE

- 125mm x 255mm

NEW TRANSITION KERB - PRECAST CONCRETE

- 125mm x 255mm/150mm

NEW BULLNOSED KERB - PRECAST CONCRETE

- 125mm x 150mm

NEW EDGING - PRECAST CONCRETE

- 50mm x 150mm

NEW SURFACING FOR HORSE HOLDING AREA

- 40mm FLEXIPAVE (HD 1750 OR EQUAL APPROVED)
- 150mm SUB-BASE TYPE 3

HIGH FRICTION SURFACING, 5mm THICK IN ACCORDANCE WITH MCHW CLAUSE 924 IN GREY

- MIN PSV 68+
- MAX AAV 12

TACTILE PAVING - CORDUROY - BUFF COLOUR

- 400x400x85mm PAVING
- 25mm MORTAR BED
- 200mm SUB-BASE TYPE 1 UNBOUND MIX

KERBS, FOOTWAYS AND PAVED AREAS NOTES

- THIS DRAWING SHALL BE READ IN CONJUNCTION WITH SERIES 1100 AND APPENDIX 11/1 OF THE SPECIFICATION FOR HIGHWAY WORKS.
- DROPPED KERBS ARE TO BE LAID WITH A 6mm UPSTAND.

This drawing has been prepared for the use of AECOM's client. It may not be used, modified, reproduced or relied upon by third parties, except as agreed by AECOM or as required by law. AECOM accepts no responsibility, and denies any liability whatsoever, for any party that uses or relies on this drawing without AECOM's express written consent. All measurements must be obtained from the stated dimensions.



PROJECT

PRESCOT TO CRONTON
CYCLEWAY

CLIENT



Knowsley Council
Yorkon Buildings, Archway Road, Huyton,
L36 9YU
tel. 0151 489 6000
www.knowsley.gov.uk

CONSULTANT

AECOM
4th Floor, Merchants Court
2-12 Lord Street
Liverpool, L2 1TS
www.aecom.com

NOTES

- TO BE READ IN CONJUNCTION WITH ALL OTHER RELEVANT DOCUMENTATION / INFORMATION.
- DIMENSIONS AND LEVELS ARE IN METRES UNLESS OTHERWISE STATED.
- DO NOT SCALE FROM THIS DRAWING, USE ONLY PRINTED DIMENSIONS.
- ALL LEVELS RELATE TO ORDNANCE DATUM.
- THIS DRAWING HAS BEEN PRODUCED USING TOPOGRAPHICAL SURVEY CARRIED OUT BY "MALCOLM HUGHES LAND SURVEYORS" IN MAY 2020 AND OS MAPPING RECEIVED FROM KNOWSLEY COUNCIL ON 9TH MARCH 2020.
- REFER TO DRAWING NO. 60629784-SHT-30-PCP0-CT-0100 TO 0101 FOR SCHEME LOCATION PLAN.

DETAILED DESIGN

© CROWN COPYRIGHT AND DATABASE RIGHTS 2020 OS 100017655 YOU ARE PERMITTED TO USE THIS DATA SOLELY TO ENABLE YOU TO RESPOND TO, OR INTERACT WITH, THE ORGANISATION THAT PROVIDED YOU WITH THE DATA. YOU ARE NOT PERMITTED TO COPY, SUB-LICENCE, DISTRIBUTE OR SELL ANY OF THIS DATA TO THIRD PARTIES IN ANY FORM.

ISSUE/REVISION

D2	08.11.2021	PLANNING UPDATE
D1	11.01.2021	DETAILED DESIGN
I/R	DATE	DESCRIPTION

PROJECT NUMBER


60629784

SHEET TITLE

PHASE 8
KERBS AND FOOTWAYS
(SHEET 4)

SHEET NUMBER

60629784-SHT-30-PCP8-CT-1104

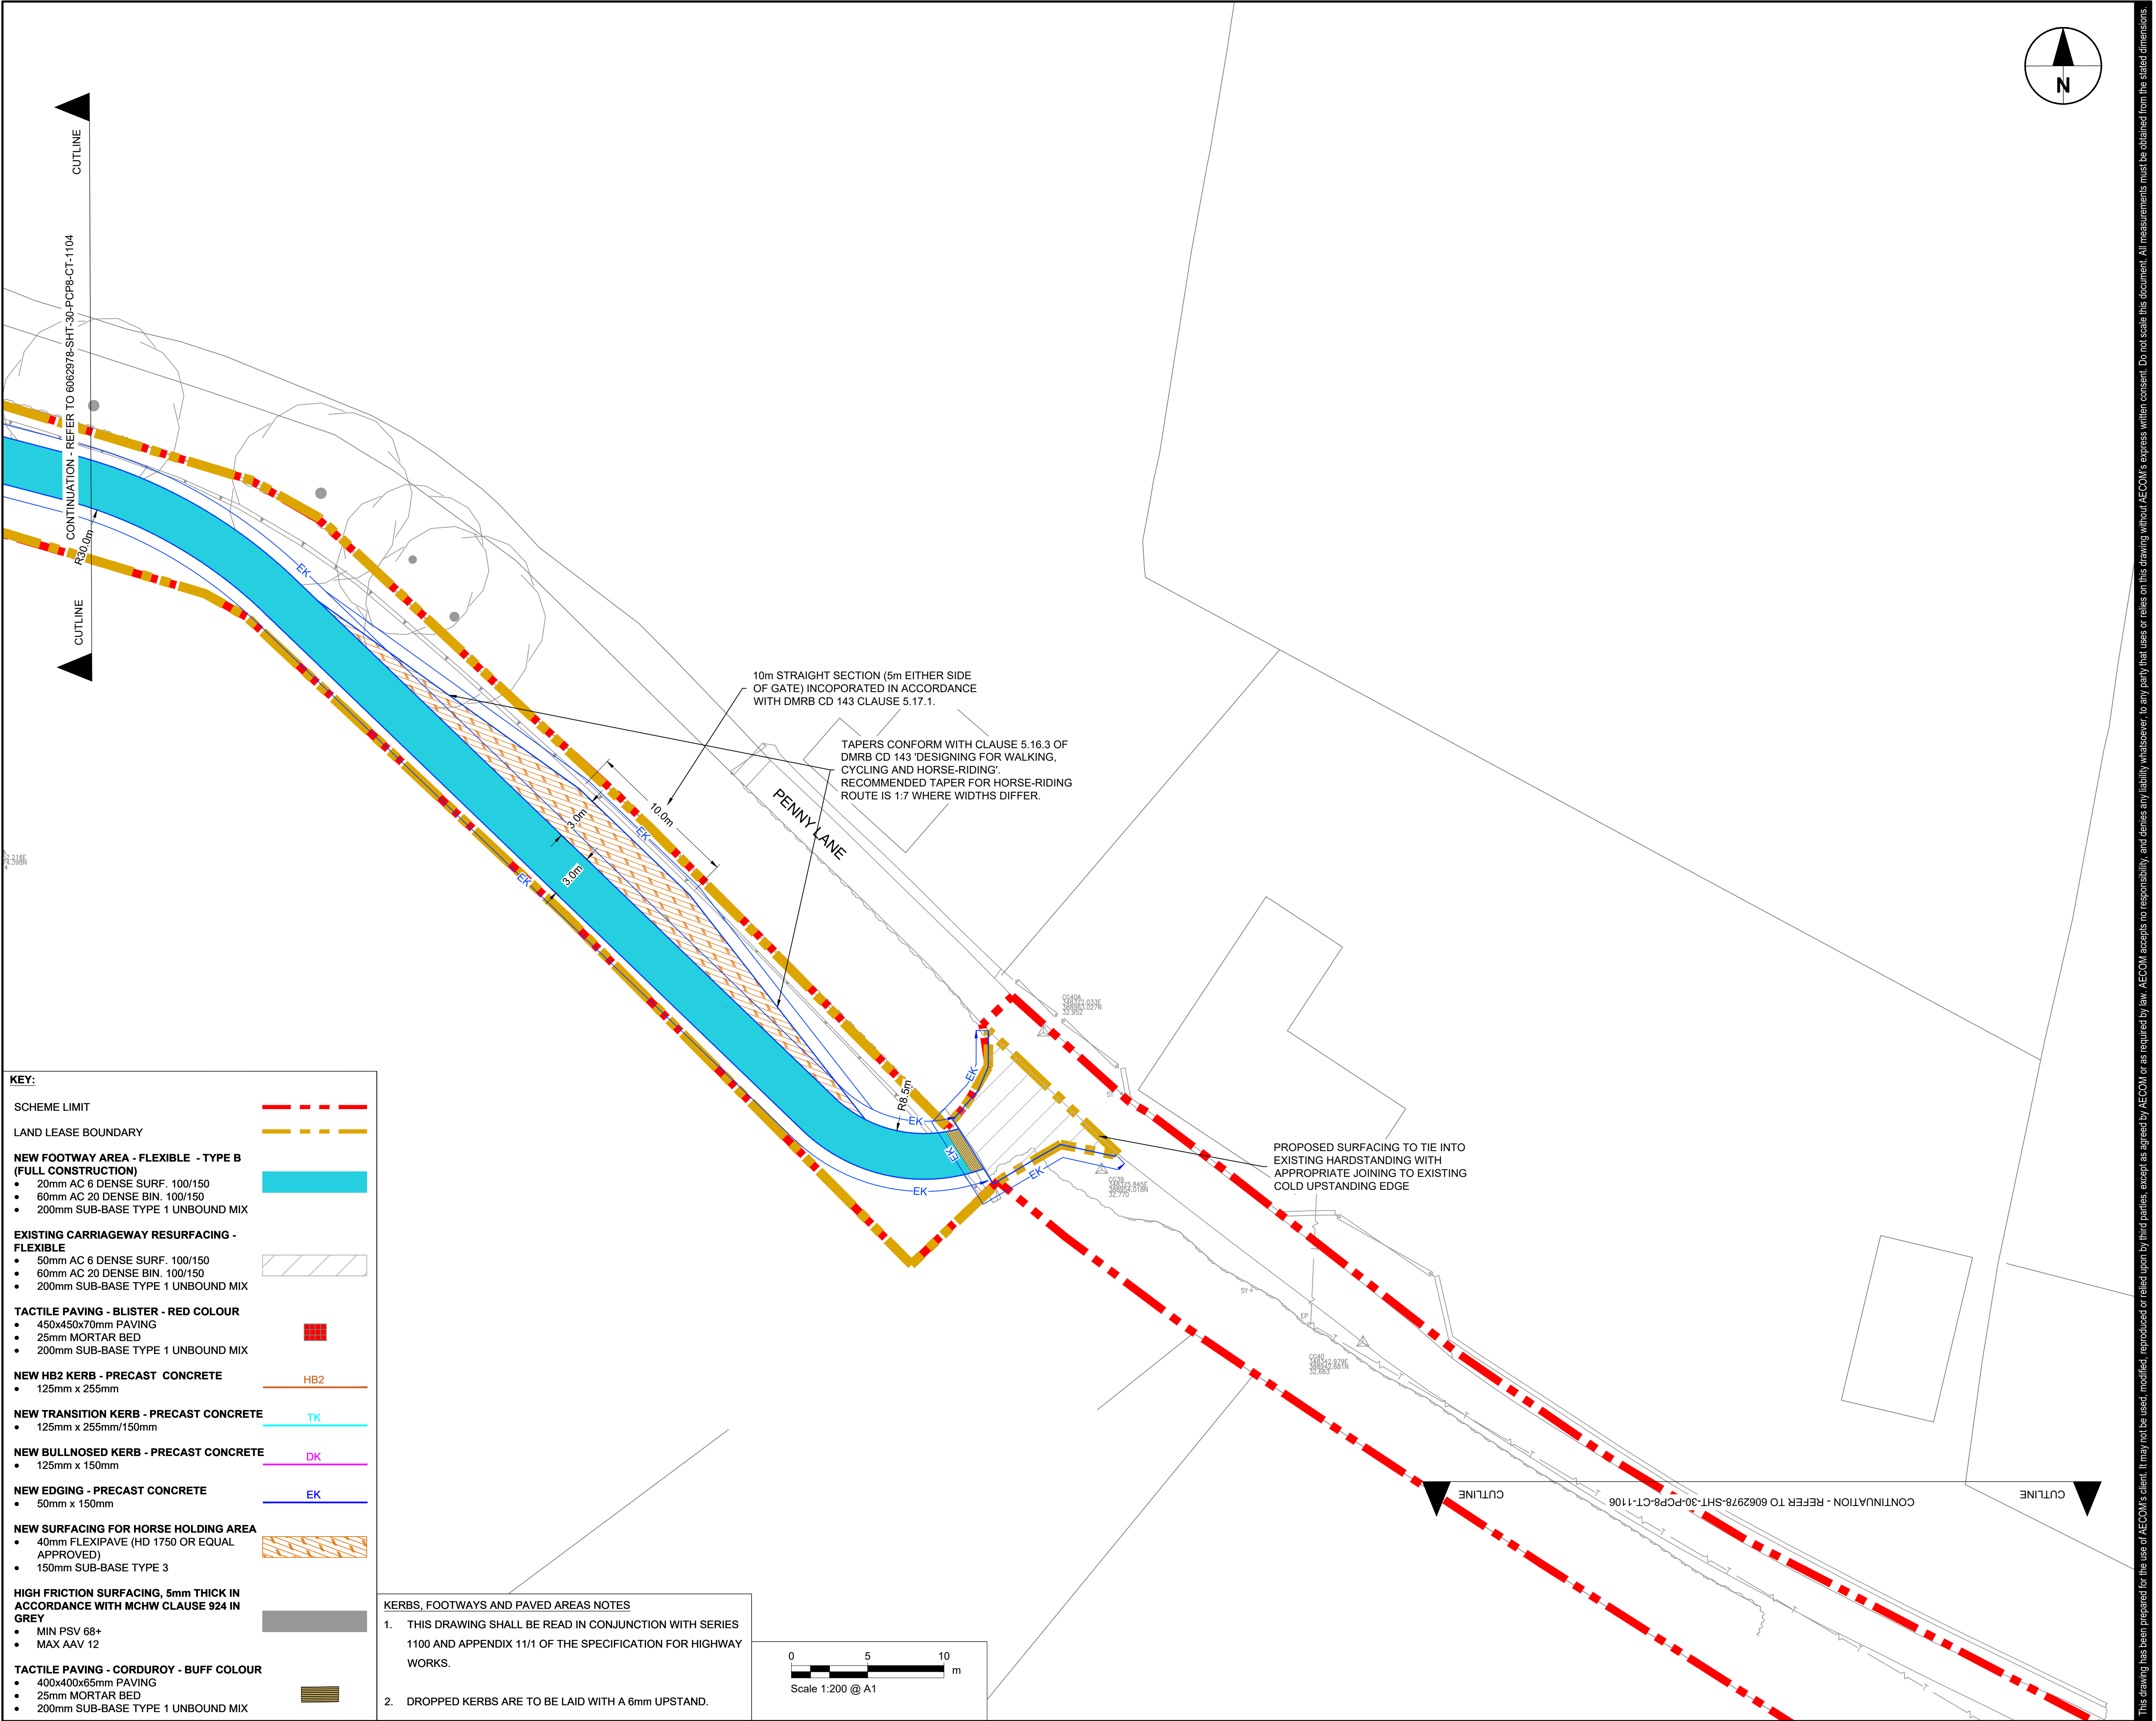

KEY:

SCHEME LIMIT

LAND LEASE BOUNDARY

NEW FOOTWAY AREA - FLEXIBLE - TYPE B (FULL CONSTRUCTION)

- 20mm AC 6 DENSE SURF. 100/150
- 60mm AC 20 DENSE BIN. 100/150
- 200mm SUB-BASE TYPE 1 UNBOUND MIX

EXISTING CARRIAGEWAY RESURFACING - FLEXIBLE

- 50mm AC 6 DENSE SURF. 100/150
- 60mm AC 20 DENSE BIN. 100/150
- 200mm SUB-BASE TYPE 1 UNBOUND MIX

TACTILE PAVING - BLISTER - RED COLOUR

- 450x450x70mm PAVING
- 25mm MORTAR BED
- 200mm SUB-BASE TYPE 1 UNBOUND MIX

NEW HB2 KERB - PRECAST CONCRETE

- 125mm x 255mm

NEW TRANSITION KERB - PRECAST CONCRETE

- 125mm x 255mm/150mm

NEW BULLNOSED KERB - PRECAST CONCRETE

- 125mm x 150mm

NEW EDGING - PRECAST CONCRETE

- 50mm x 150mm

NEW SURFACING FOR HORSE HOLDING AREA

- 40mm FLEXIPAVE (HD 1750 OR EQUAL APPROVED)
- 150mm SUB-BASE TYPE 3

HIGH FRICTION SURFACING, 5mm THICK IN ACCORDANCE WITH MCHW CLAUSE 924 IN GREY

- MIN PSV 68+
- MAX AAV 12

TACTILE PAVING - CORDUROY - BUFF COLOUR

- 400x400x65mm PAVING
- 25mm MORTAR BED
- 200mm SUB-BASE TYPE 1 UNBOUND MIX

HB2

TK

DK

EK

KERBS, FOOTWAYS AND PAVED AREAS NOTES

- THIS DRAWING SHALL BE READ IN CONJUNCTION WITH SERIES 1100 AND APPENDIX 11/1 OF THE SPECIFICATION FOR HIGHWAY WORKS.
- DROPPED KERBS ARE TO BE LAID WITH A 6mm UPSTAND.

05

06

13