

TYPICAL SALES SIGNAGE



B Add additional information to address planning officer comments. AJM 09/06/21

A Revise location of temporary sales complex. AJM 04/05/21

Rev	Description	Drawn	Date
-----	-------------	-------	------

millerhomes

Miller Homes Limited - North West Region
Hawthorn House
Woodlands Park
Ashton Road
Newton-le-Willows, WA12 0HF

Telephone 0870 336 4700
Fax 01925 228570
www.millerhomes.co.uk

Project Title
Baileys Lane, Halewood

Drawing Title
Proposed Tempoaary Sales Area

Scale	Drawn By	Checked By	Authorised By
-------	----------	------------	---------------

1:100	AJM		
Date Feb 21	Date	Date	Date

Job No.	Drawing No.	Revision
---------	-------------	----------

BLHW / TSA 01

B

Original Sheet Size A1 Do Not Scale From This Drawing

KEY

FL



Ground secured flood light


FP




Flagpole




1.8m Screen fence

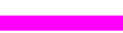


450mm High Timber Knee Rail

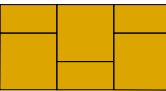


600 x 600 Buff Riven paving or similar approved.

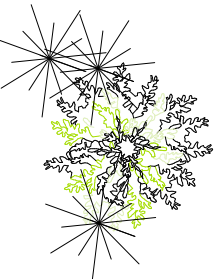


Planted areas

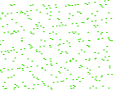


Grassed area

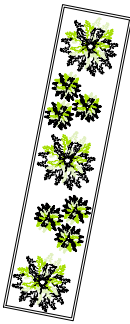

Potted planting areas

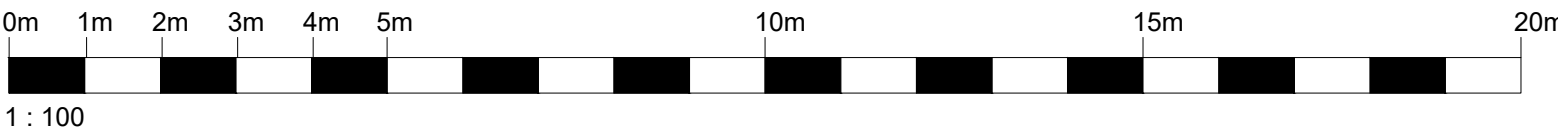

1 : 100

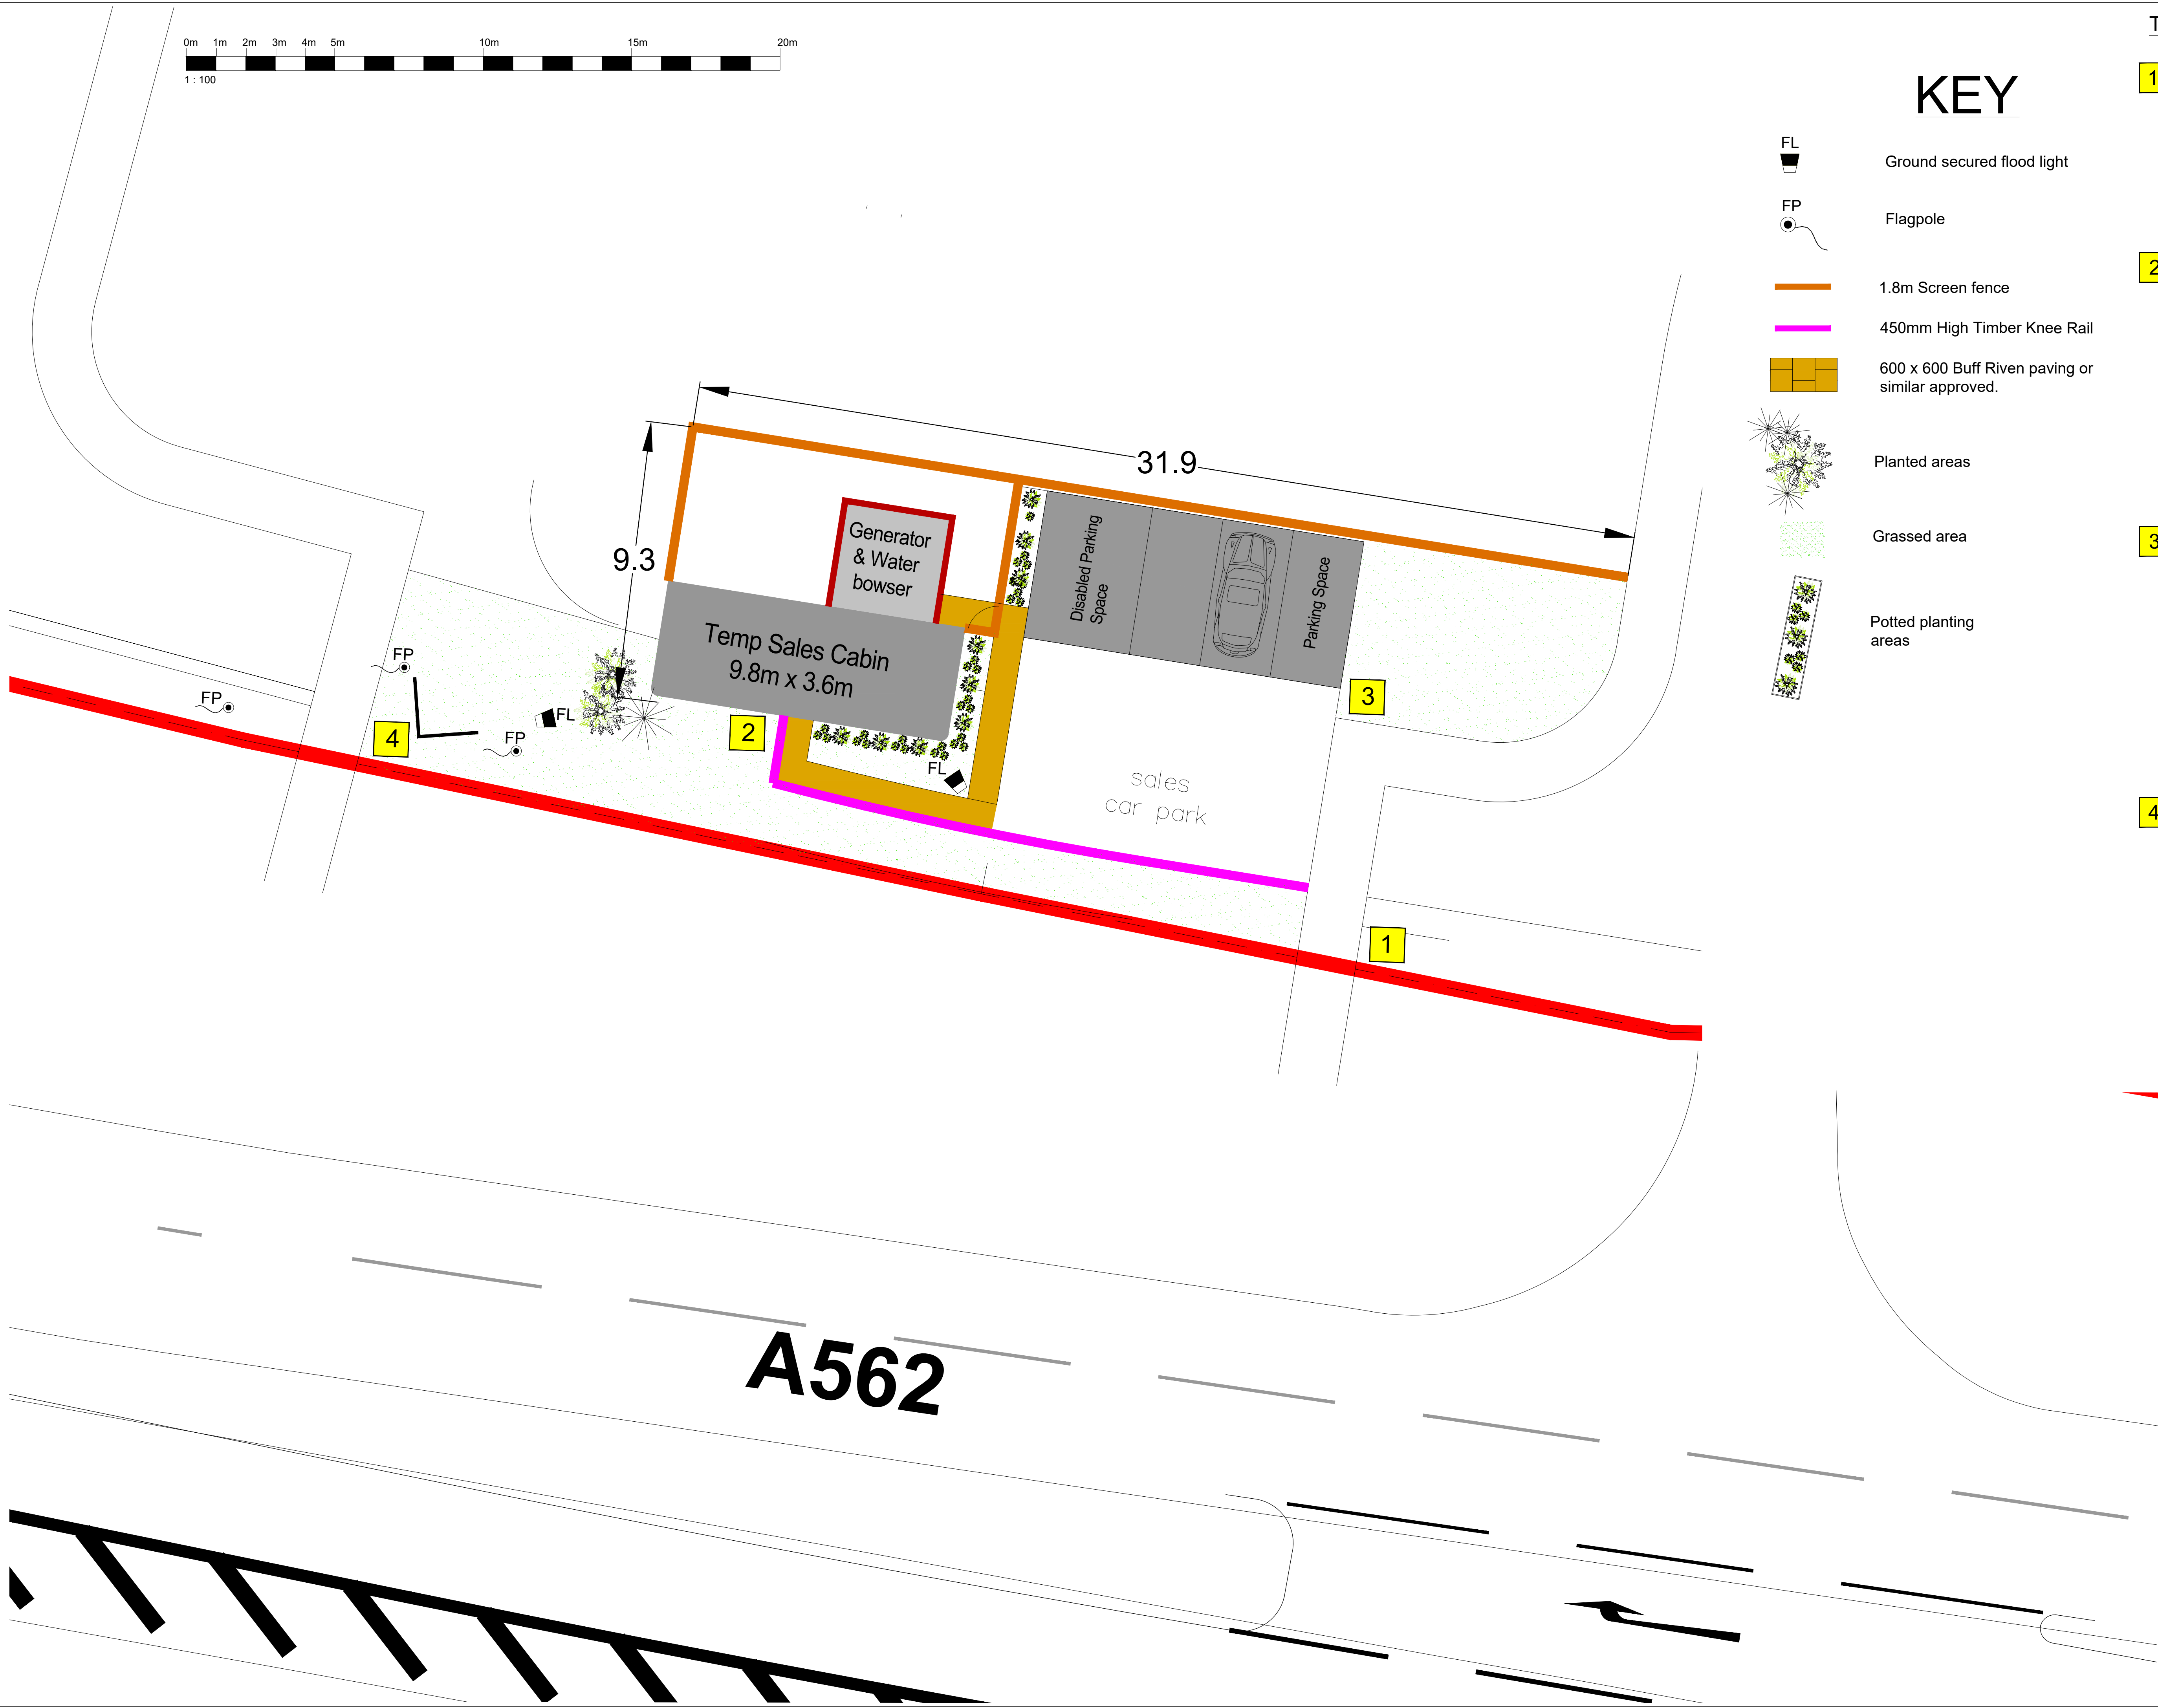

A562