


Sonett Gate, Prescott

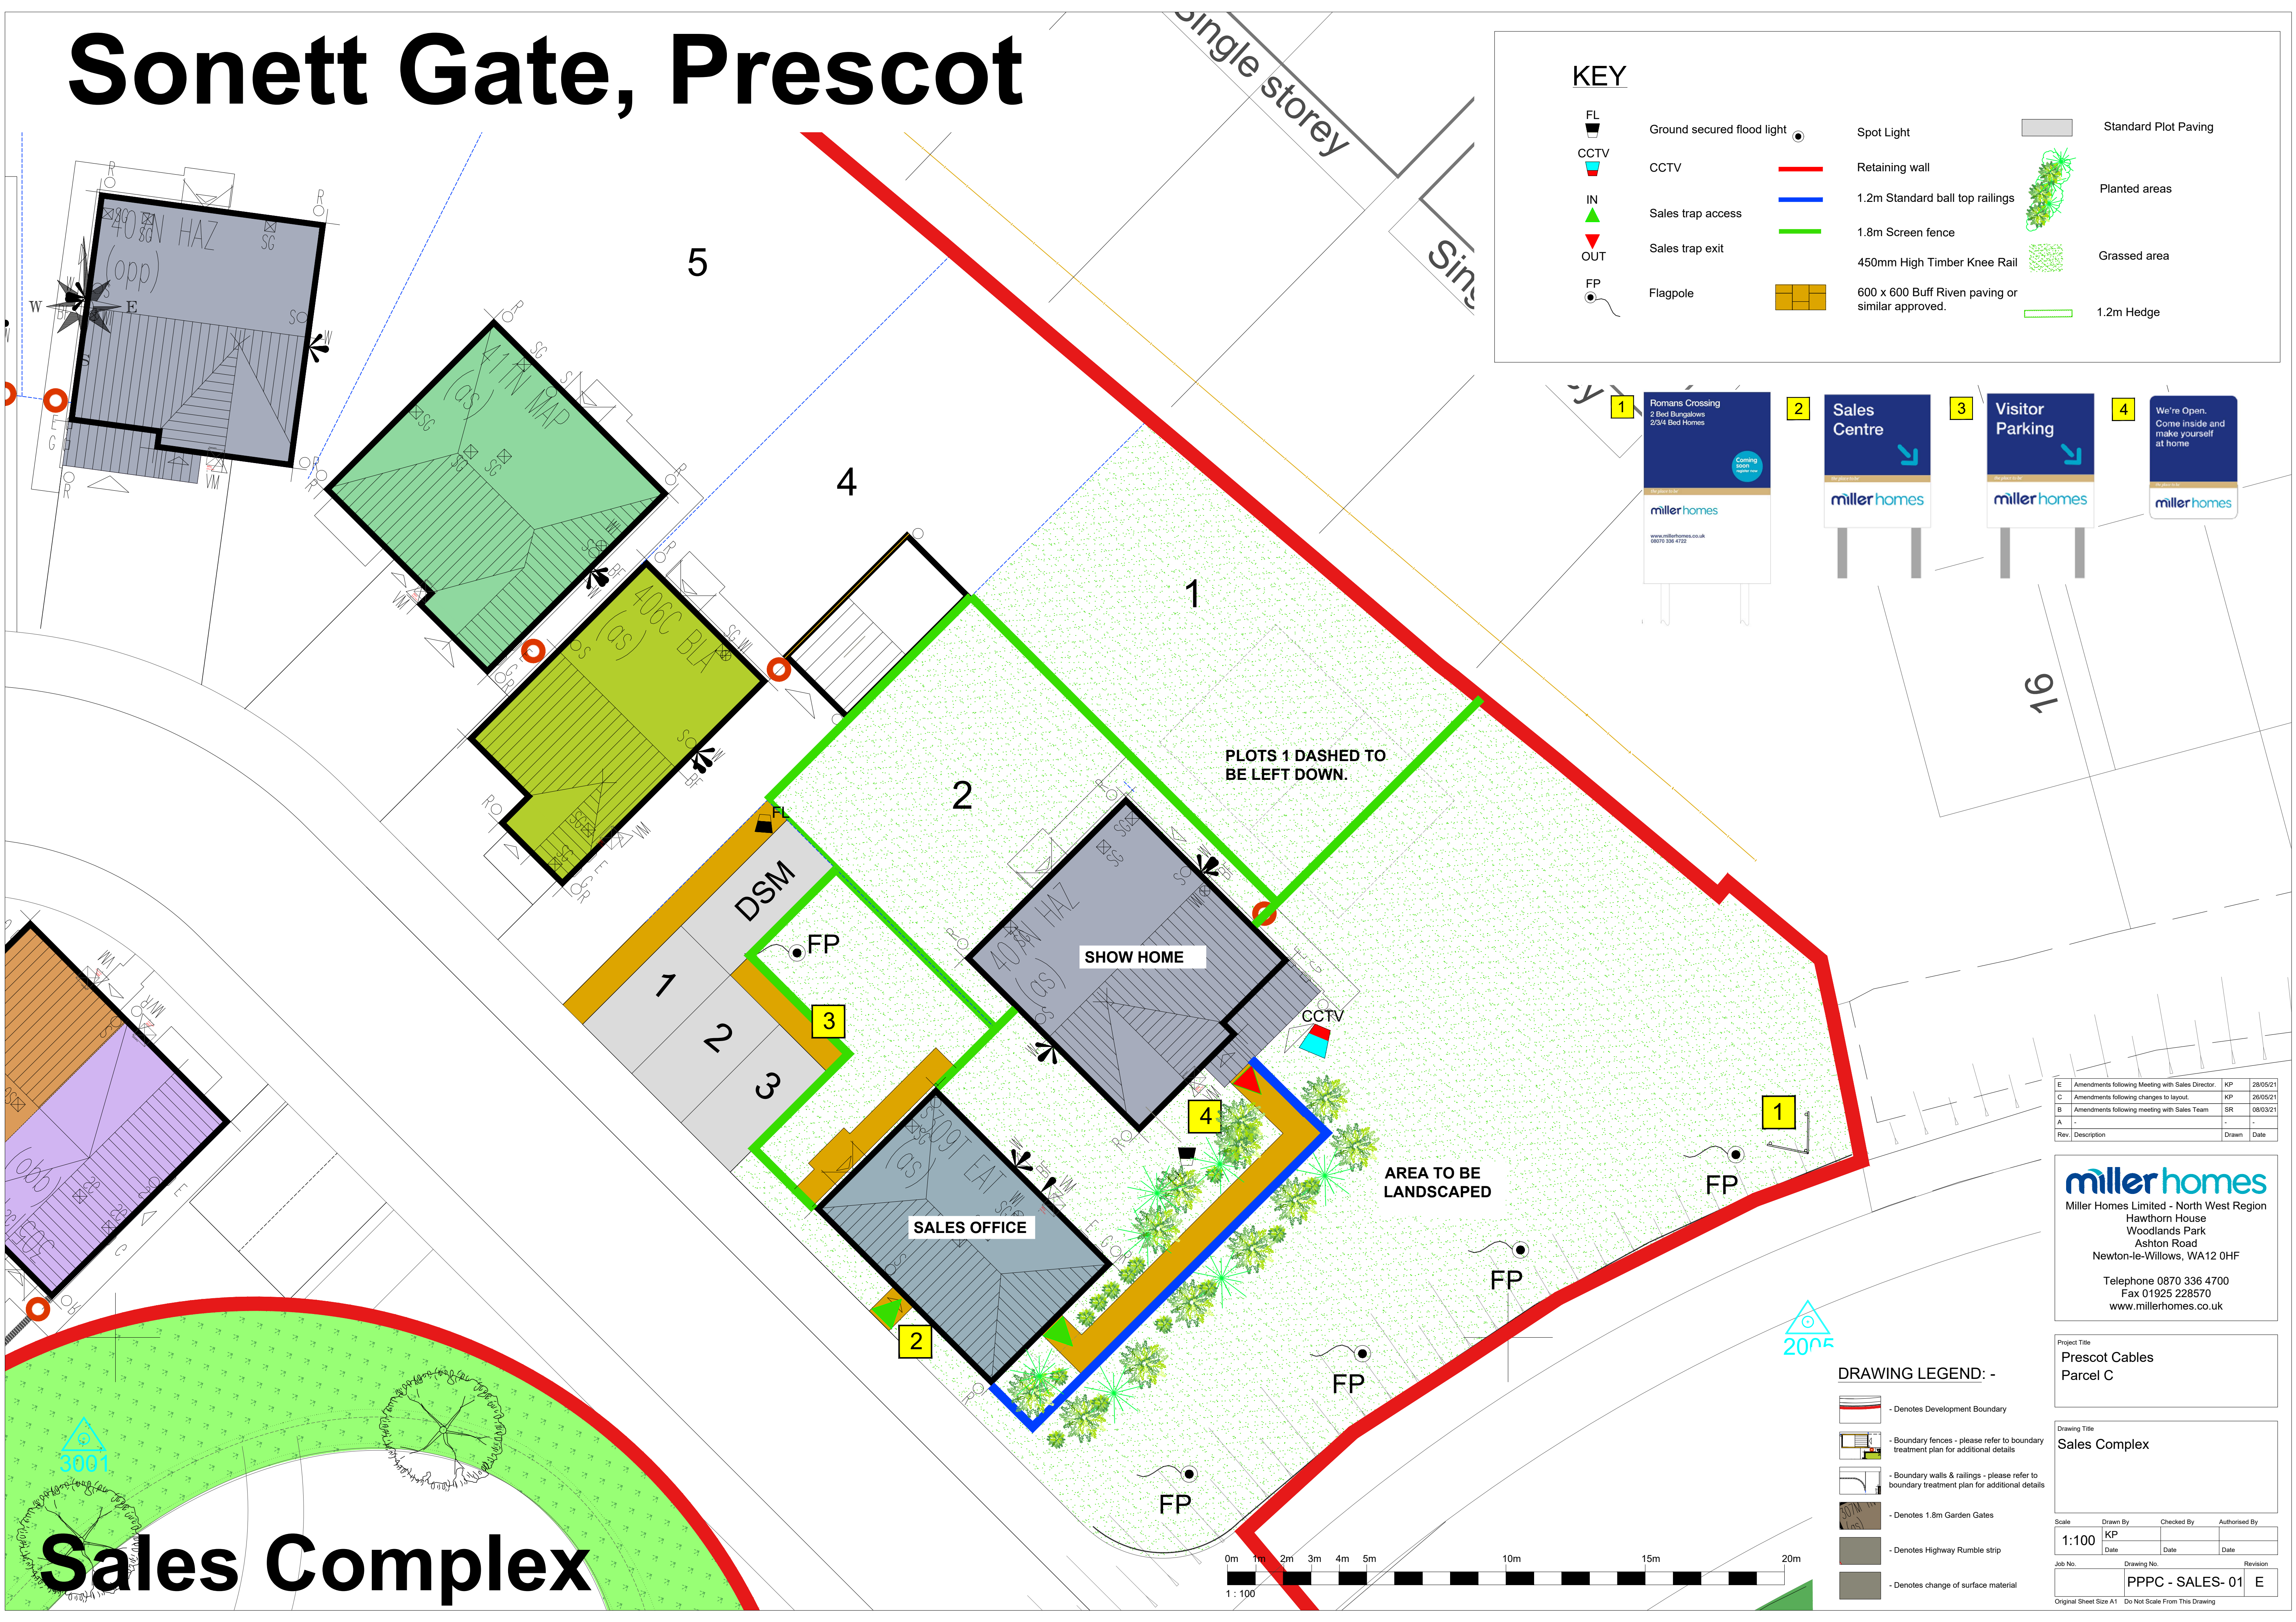

KEY

- FL Ground secured flood light
- CCTV CCTV
- IN Sales trap access
- OUT Sales trap exit
- FP Flagpole
- Spot Light
- Retaining wall
- 1.2m Standard ball top railings
- 1.8m Screen fence
- 450mm High Timber Knee Rail
- 600 x 600 Buff Riven paving or similar approved.
- Standard Plot Paving
- Planted areas
- Grassed area
- 1.2m Hedge



E	Amendments following Meeting with Sales Director	KP	28/05/21
C	Amendments following changes to layout	KP	28/05/21
B	Amendments following meeting with Sales Team	SR	08/03/21
A	-	-	-
Rev	Description	Drawn	Date

millerhomes
Miller Homes Limited - North West Region
Hawthorn House
Woodlands Park
Ashton Road
Newton-le-Willows, WA12 0HF
Telephone 0870 336 4700
Fax 01925 228570
www.millerhomes.co.uk

Project Title
Prescot Cables
Parcel C

Drawing Title Sales Complex			
Scale	Drawn By	Checked By	Authorised By
1:100	KP		
Job No.	Drawing No.	Date	Revision
	PPPC - SALES- 01		E
Original Sheet Size A1 Do Not Scale From This Drawing			

DRAWING LEGEND: -

- Denotes Development Boundary
- Boundary fences - please refer to boundary treatment plan for additional details
- Boundary walls & railings - please refer to boundary treatment plan for additional details
- Denotes 1.8m Garden Gates
- Denotes Highway Rumble strip
- Denotes change of surface material

Sales Complex