


Materials Prohibited

Materials prohibited from use, except where used in accordance with 'Good Practice' in the Contract of Construction Materials (March 2007) or unless required by the Contract:

- (a) high alumina cement in the structural elements;
- (b) lead based pigments in permanent formwork, concrete, masonry or aggregate; or
- (c) calcium chloride admixtures for use in reinforced concrete;
- (d) asbestos or asbestos-containing products, as defined in the Contract of Asbestos at Work Regulations 2002 (2002) or any other statutory control or off-reinforced treatment;
- (e) any naturally occurring mass made mineral fibres (for example, rock-wool or slag wool) in the presence of a flammable liquid or gas, or any other material, unless they are appropriately sealed to prevent migration of fibres;
- (f) aggregates for use in reinforced concrete which do not comply with:
 - BS EN 12620:2002 Properties of aggregates for concrete
 - BS EN 12620:2002 Properties of aggregates used in mortar
 - BS EN 12055 (Parts 1 & 2), properties of lightweight aggregates.
- (g) any material involving alkali-silica reaction, as defined in the contract in BRE Digest 308 (2004) & Concrete Society Technical Group 30 (1999);
- (h) lead, lead paint or other materials containing lead which may be ingested, inhaled or absorbed, except where copper alloy fittings and containing lead are specifically required in the contract; and
- (i) lead flashings or other lead roof coverings are specifically provided for in the contract;
- (j) any form(s)/shape/form or materials which may release formaldehyde in quantities exceeding those permitted by reference to the limits set by the Statutory Instrument, Executive;
- (k)
 - i) calcium silicate bricks or tiles;
 - ii) calcium silicate bricks or tiles it is established as being free-free, calcium silicate bricks or tiles; and
 - iii) products containing cadmium referred to in Statutory Instrument SI 2006/3531
- (l) Controls on dangerous substances and preparations Regulations 2006./Reference must be made to "HSE" website
- (m) any new timber treated with pentachlorophenol;
- (n) non galvanised mild steel structural forms for building elements/particulars susceptible to corrosion;
- (o) concrete used in circumstances where it is susceptible to alkali/silica reaction;
- (p) materials containing chlorosulfonates (CFC's).
- (q) any materials containing asbestos or asbestos containing materials unsuitable for unavailability;
- (r) any new materials not in accordance with statutory requirements, British Standards, Codes of Practice and good building practice current at the date of incorporation of the contract.

RO Survey dated 25/02/2021 + PROMAP base information.

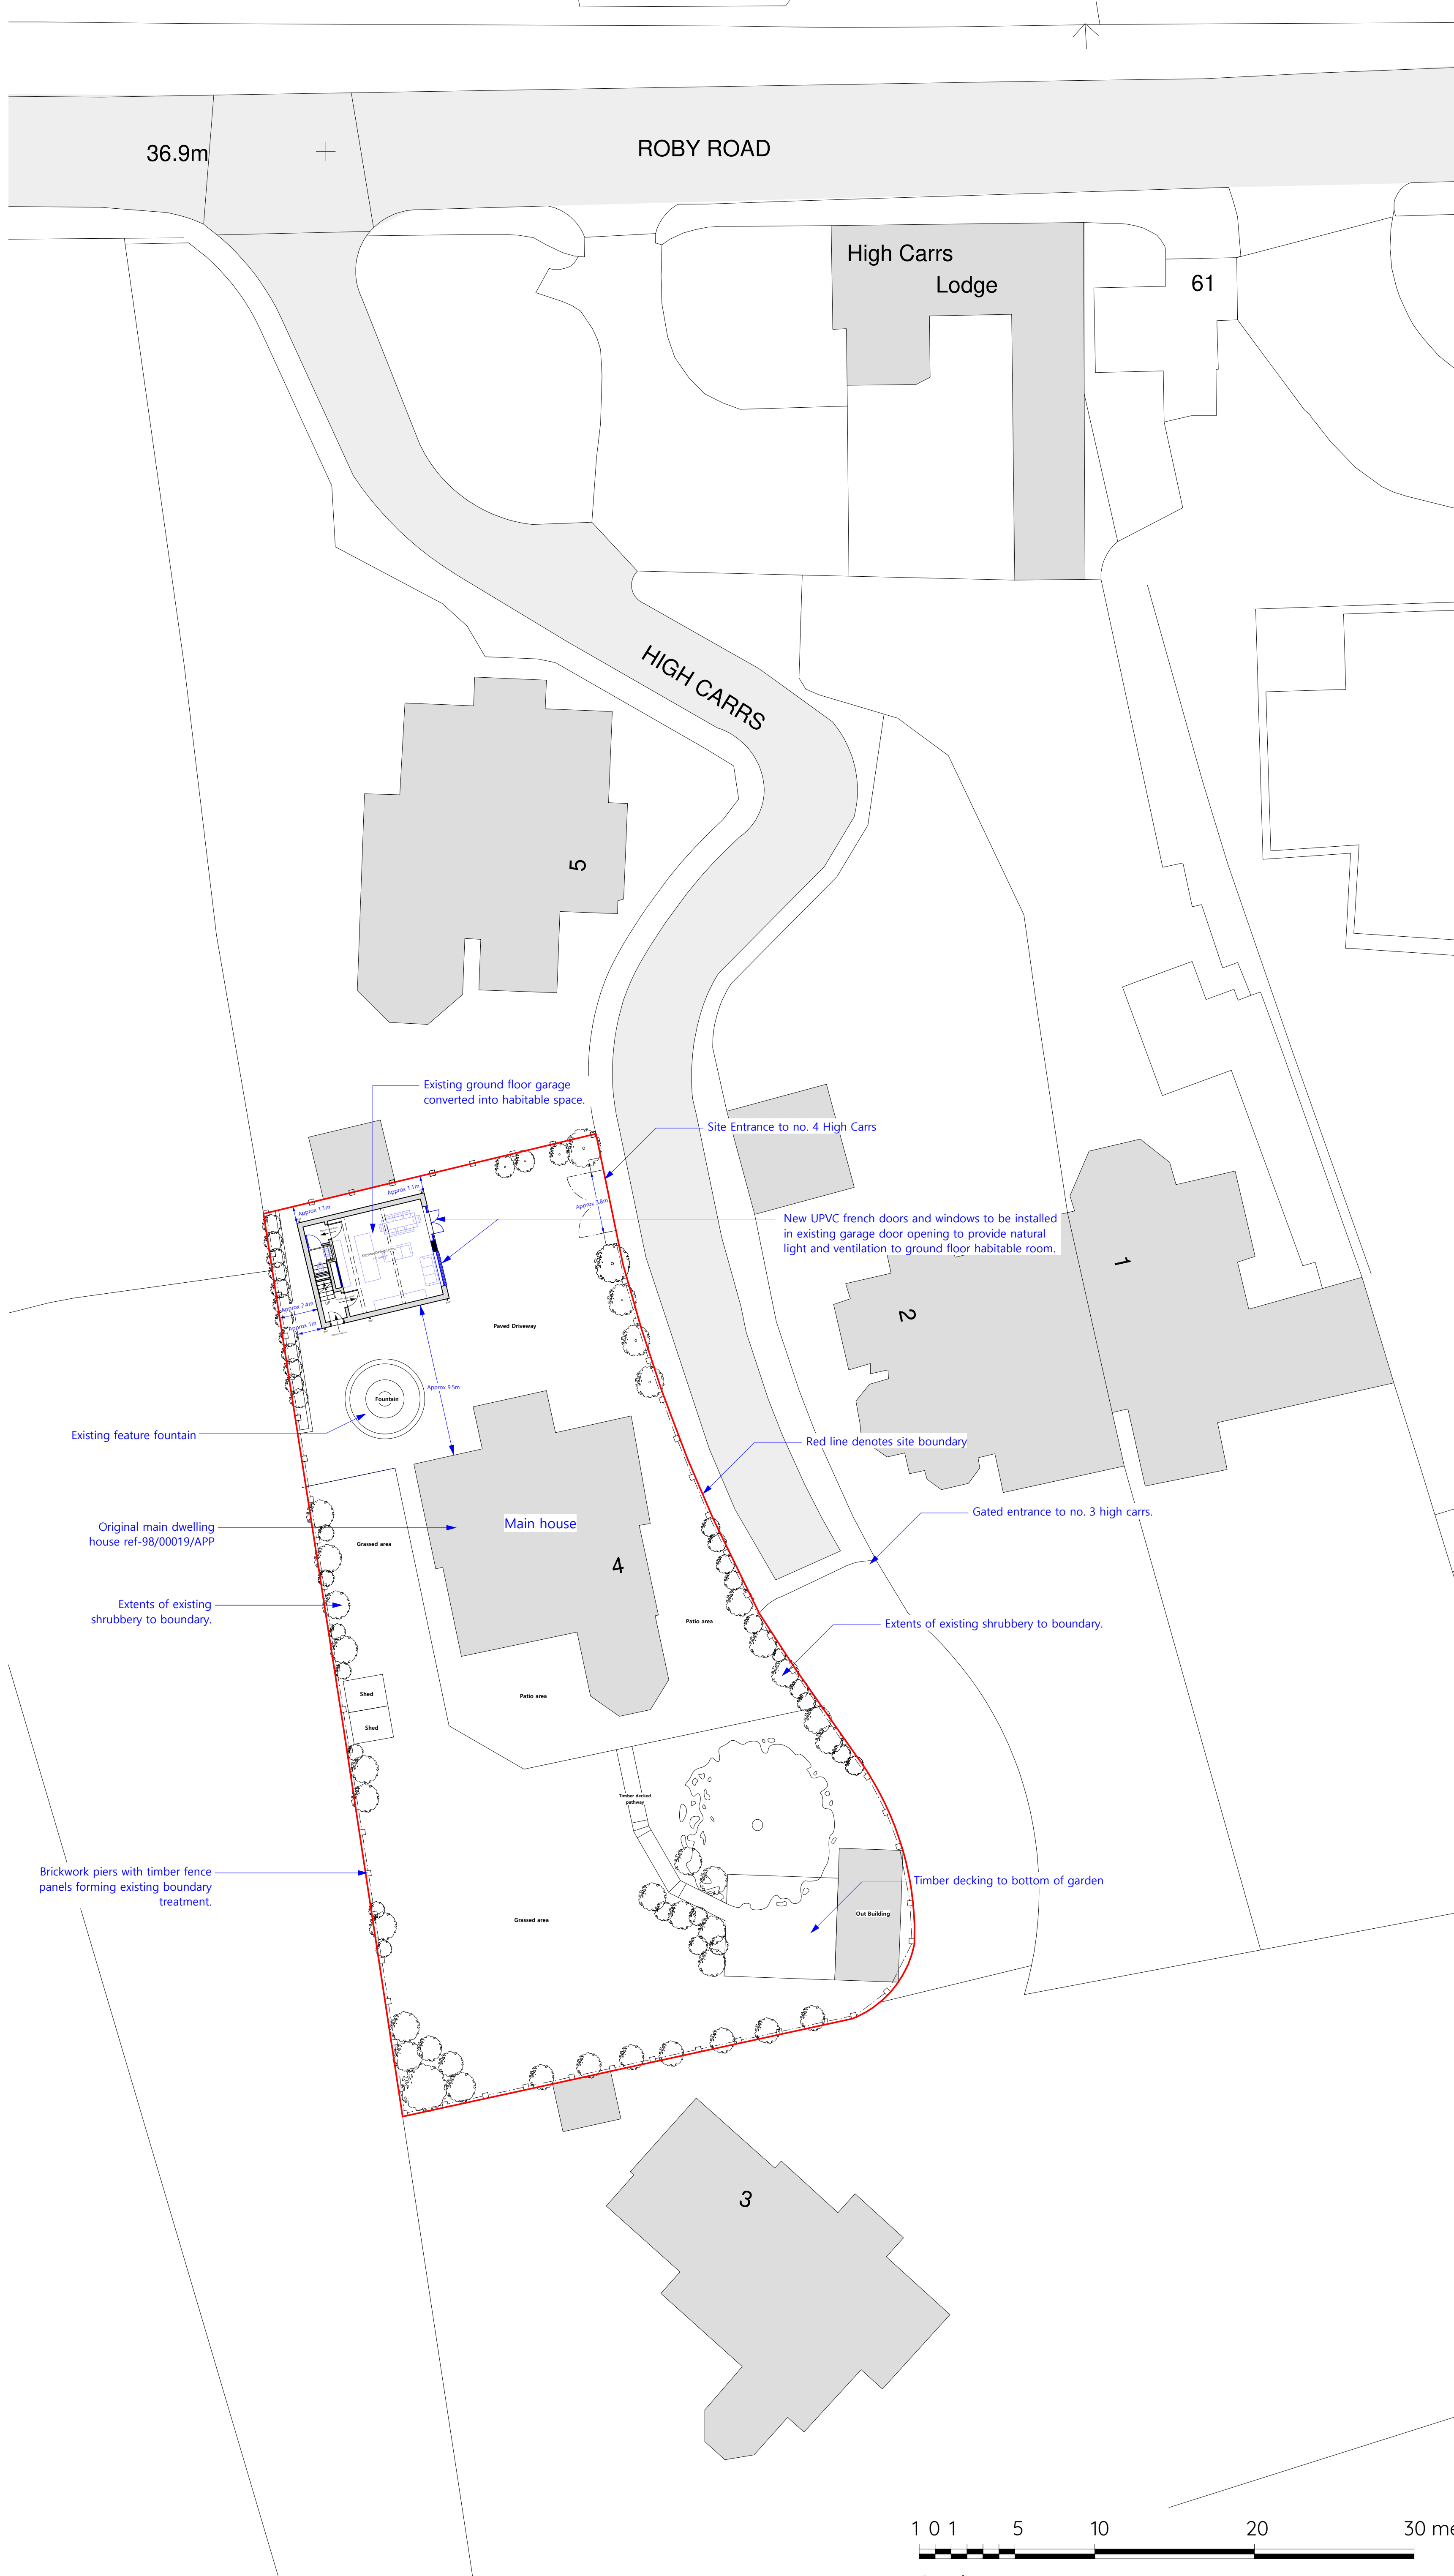

* First Issue RO May 21



Project
4 High Carrs, Roby, Liverpool, L36 4RW

Scale	Date	Drawn By
1:200@A1	May 21	RC

Drawing No	Revision
21-023-101	A

FOR APPROVAL

Unit 17 Connect Business Village
24 Derby Road
Liverpool L5 9PR

0151 207 4371
info@condylofthouse.co.uk
www.condylofthouse.co.uk