


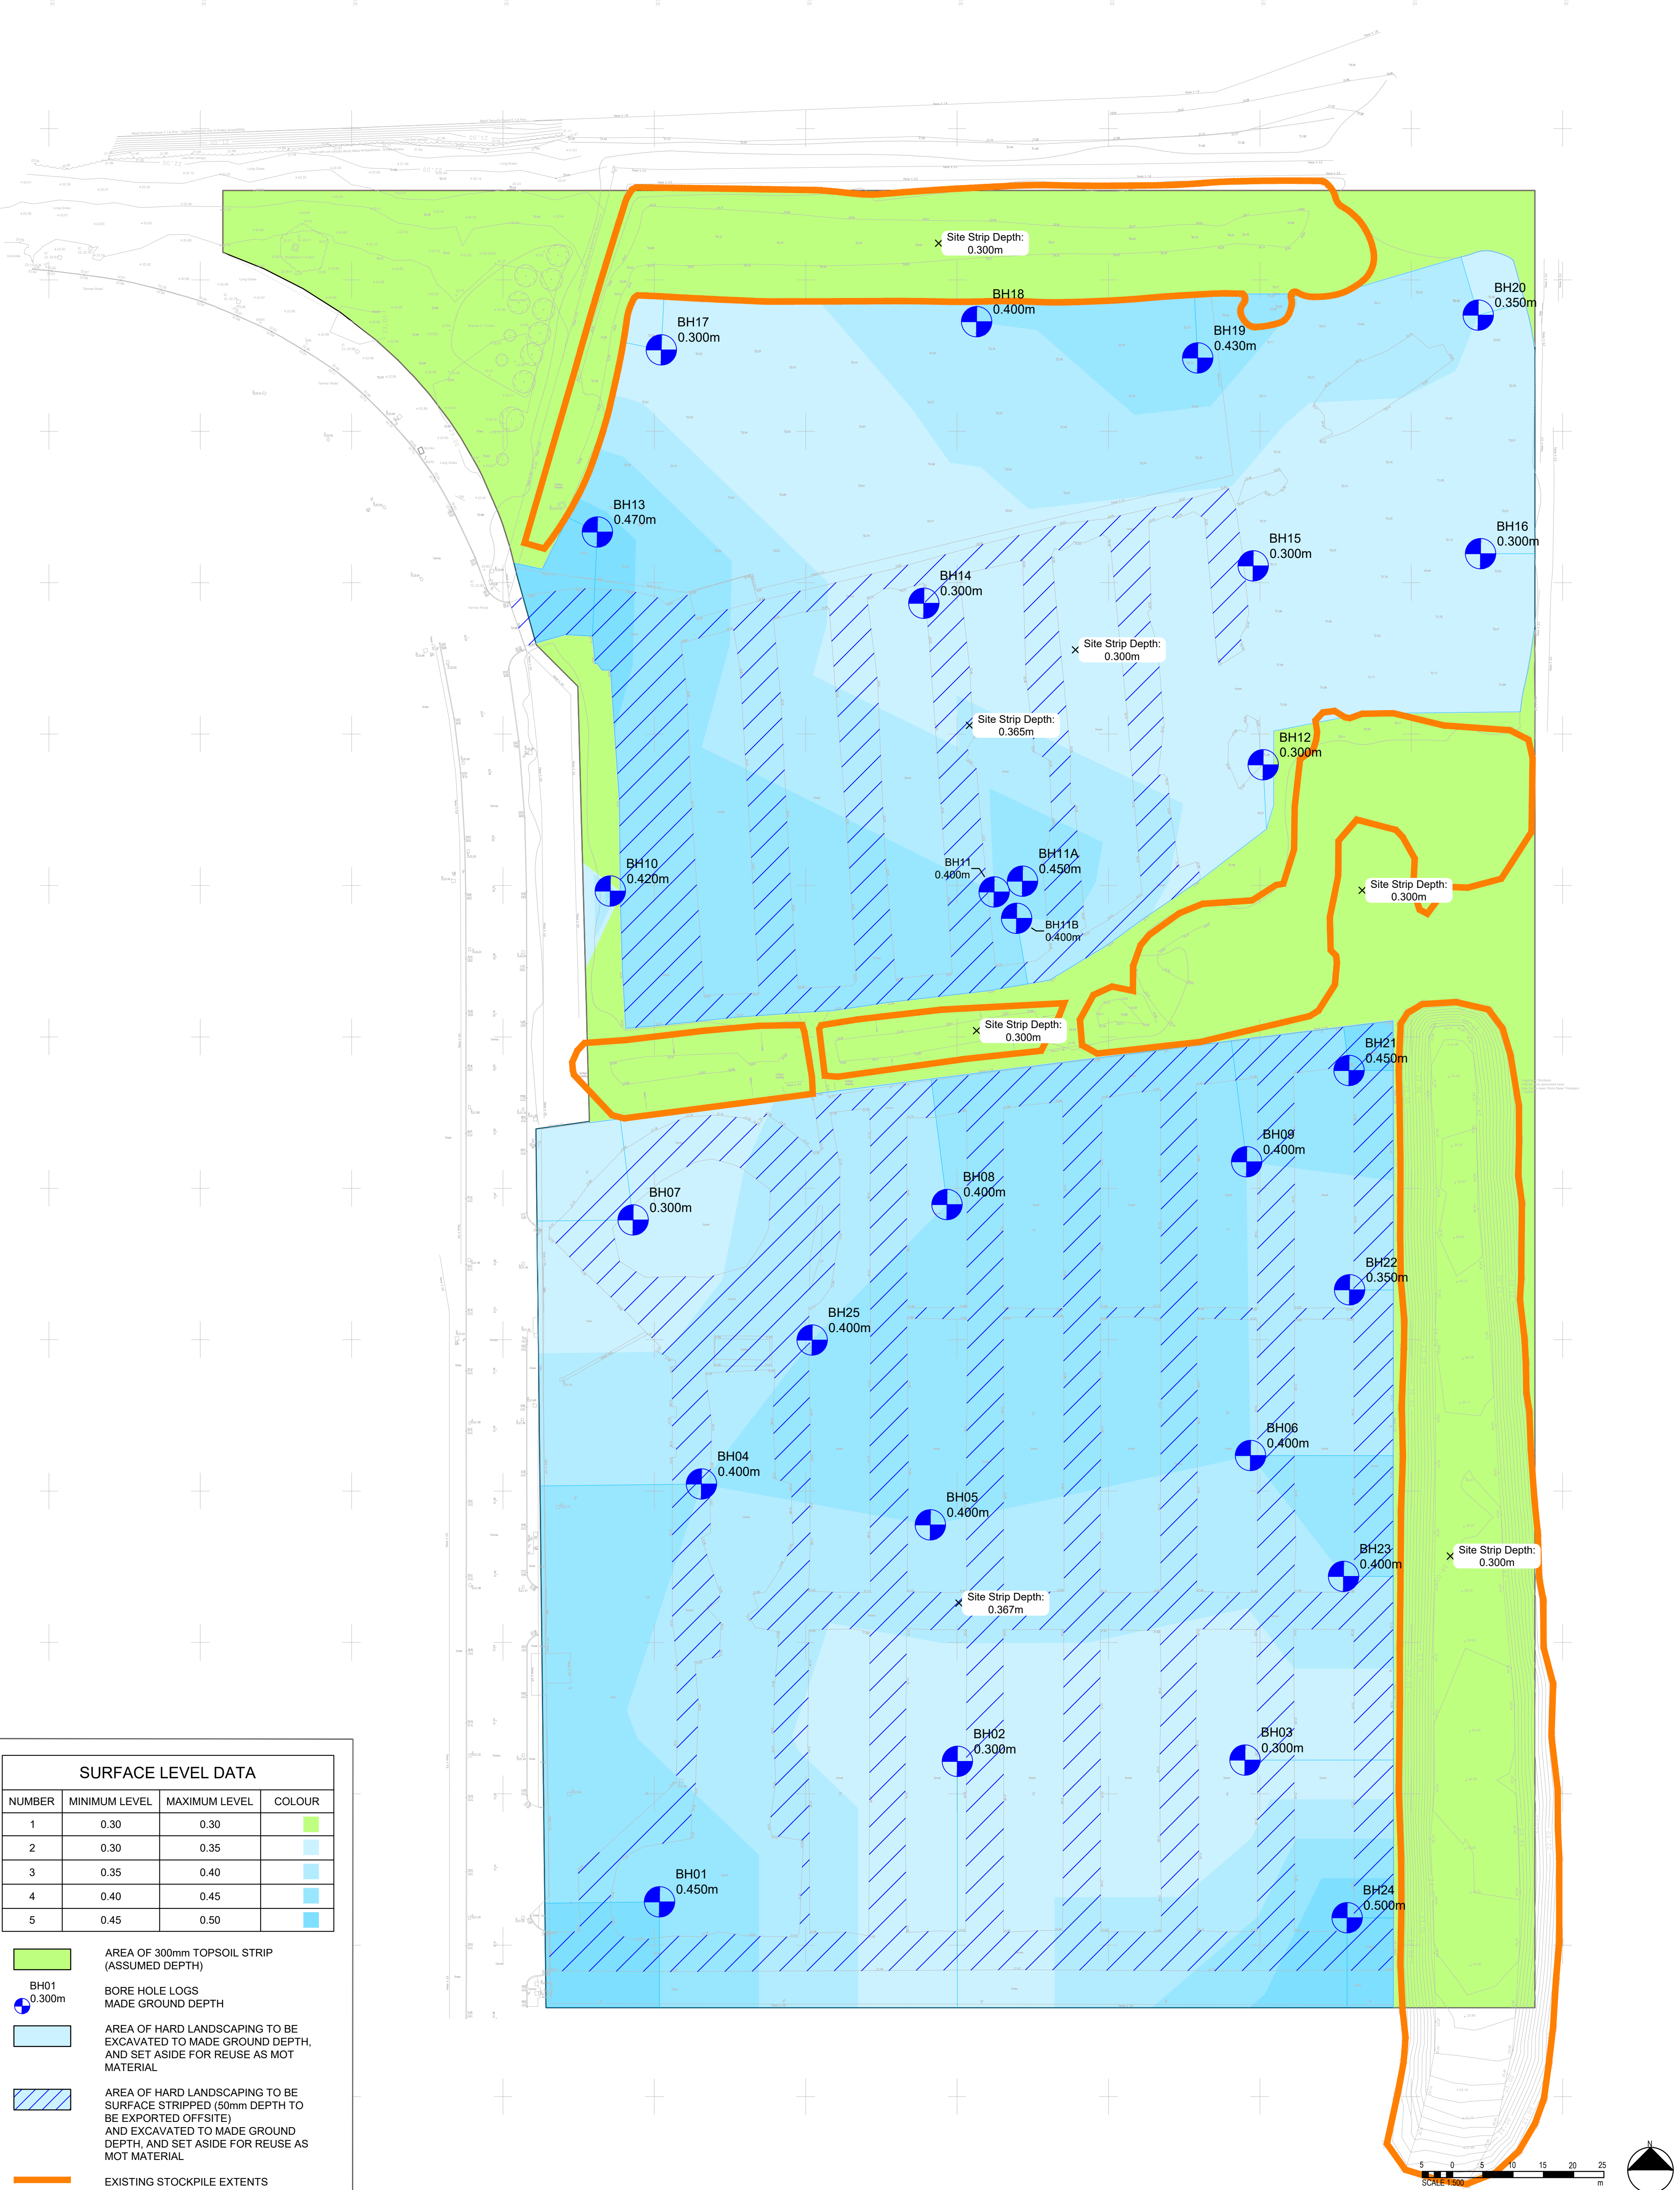

SURFACE LEVEL DATA			
NUMBER	MINIMUM LEVEL	MAXIMUM LEVEL	COLOUR
1	0.30	0.30	
2	0.30	0.35	
3	0.35	0.40	
4	0.40	0.45	
5	0.45	0.50	

- AREA OF 300mm TOPSOIL STRIP (ASSUMED DEPTH)
- BH01 0.300m BORE HOLE LOGS MADE GROUND DEPTH
- AREA OF HARD LANDSCAPING TO BE EXCAVATED TO MADE GROUND DEPTH, AND SET ASIDE FOR REUSE AS MOT MATERIAL
- AREA OF HARD LANDSCAPING TO BE SURFACE STRIPPED (50mm DEPTH TO BE EXPORTED OFFSITE) AND EXCAVATED TO MADE GROUND DEPTH, AND SET ASIDE FOR REUSE AS MOT MATERIAL
- EXISTING STOCKPILE EXTENTS

DISCLAIMER NOTES:

- THIS DOCUMENT IS COPYRIGHT OF THE ORIGINATOR AND MUST BE TREATED AS CONFIDENTIAL.
- THIS DOCUMENT MUST NOT BE ALTERED, REPRODUCED OR DISTRIBUTED WITHOUT PRIOR WRITTEN CONSENT OF THE ORIGINATOR.
- THIS DOCUMENT IS AVAILABLE IN BOTH CONTROLLED (eg. pdf) AND UNCONTROLLED (eg. dwg) FORMATS - UNCONTROLLED FORMATS MUST NOT BE ALTERED - THE ORIGINATOR ACCEPTS NO RESPONSIBILITY FOR ANY DISCREPANCIES ARISING AS A RESULT OF THE ORIGINATOR'S INFORMATION BEING ALTERED BY OTHERS.
- ANY DISCREPANCY MUST BE REPORTED TO THE ORIGINATOR.
- DO NOT SCALE THIS DOCUMENT - USE FIGURED DIMENSIONS ONLY.
- ALL DIMENSIONS MUST BE CHECKED ON SITE PRIOR TO COMMENCEMENT OF ANY RELATED WORKS.
- THIS DOCUMENT MUST BE READ IN CONJUNCTION WITH ALL SUPPORTING DOCUMENTS PRODUCED BY THE ORIGINATOR AND OTHER PROJECT DISCIPLINES.
- THE ORIGINATOR ACCEPTS NO RESPONSIBILITY FOR THE ACCURACY OF BACKGROUND INFORMATION PRODUCED BY THIRD PARTIES - THIS MUST BE TREATED AS INDICATIVE ONLY.
- USERS OF THIS DOCUMENT ARE RESPONSIBLE FOR CHECKING WHICH REVISION IS CURRENT.
- THE DOCUMENT STATUS "INFORMATION" OR "PRELIMINARY" INDICATES THAT THIS DRAWING IS FOR REFERENCE PURPOSES ONLY - THE ORIGINATOR WILL ACCEPT NO RESPONSIBILITY FOR THE COMPLETENESS OF INFORMATION UNDER THIS STATUS.
- THE DOCUMENT STATUS "RECORD" OR "AS BUILT" HAS BEEN PREPARED, IN PART, BASED UPON INFORMATION FURNISHED BY OTHERS. WHILE THIS INFORMATION IS BELIEVED TO BE RELIABLE, THE ORIGINATOR ASSUMES NO RESPONSIBILITY FOR THE ACCURACY OF THIS "RECORD" OR "AS BUILT" DOCUMENT OR FOR ANY ERRORS OR OMISSIONS THAT MAY HAVE BEEN INCORPORATED INTO IT AS A RESULT OF INCORRECT INFORMATION PROVIDED TO THE ORIGINATOR. THOSE RELYING ON THE "RECORD" OR "AS BUILT" DOCUMENT ARE ADVISED TO OBTAIN INDEPENDENT VERIFICATION OF ITS ACCURACY.

DRAWING NOTES:

CDM REGULATIONS 2015
SIGNIFICANT OR NON-OBSVIOUS RISKS AND RISKS WHICH ARE DIFFICULT TO MANAGE ARE IDENTIFIED ON THIS DRAWING USING THE FOLLOWING SYMBOL, IDENTIFIED TO THE RIGHT WITH BRIEF ACCOMPANYING TEXT. FOR FURTHER DETAILS OF THE RISKS IDENTIFIED BY DESIGNERS, REFERENCE SHOULD BE MADE TO CDM HAZARD REGISTER.

CLIENT: JLR

P01	INITIAL ISSUE	17.02.2026	LP	EDM
REV	DESCRIPTION	DATE	BY	CHKD

IN ASSOCIATION WITH:

PROJECT: EASTLANDS CAR PARK

TITLE: SITE STRIP EXCAVATIONS

DRAWN BY:	LP	CHECKED BY:	EDM	APPROVED BY:	ED
SCALE:	1:500	@	A1	DATE:	17/02/2026

ORIGINATOR: www.ridge.co.uk

RIDGE

PROJECT NUMBER: 5031818

STATUS: S2 FOR INFORMATION

DESCRIPTION: S2 FOR INFORMATION

DRAWING No: 5031818-RDG-XX-XX-D-C-110102

PROJECT: 5031818 ORG: RDG FUNCTION: XX SPATIAL: XX FORM: D DISCIPLINE: C NUMBER: 110102 REV: P01