


KEY - HARD SURFACING TREATMENTS

- Grasscrete
 - Refer to Engineers drawings for details
- Road / Footpath to Adoptable Standard
 - Refer to Engineers drawings for details
- Marshall's Pennant Grey Tegula Block Paving (or similar approved)
- Private Driveways / Parking Bays (Natural/Charcoal Marshall's Keyblock)
- Private Driveways / Parking Bays (Marshall's Bracken Natural Keyblock to Engineers Specification)
- Private Driveways / Parking Bays (Marshall's Bracken/Brindle Natural Keyblock to Engineers Specification)
- Substation (Black Bitmac to Engineers Specification)
- POS Footpath (Black Bitmac to Engineers Specification)
- Private Pavements (450 x 450mm grey concrete flags. Small margin areas to front & rear gardens between footpath & houses to be standard gravel margins)

EAST HALEWOOD, Halewood Oaks

NOTES

- No dimensions are to be measured from this drawing.

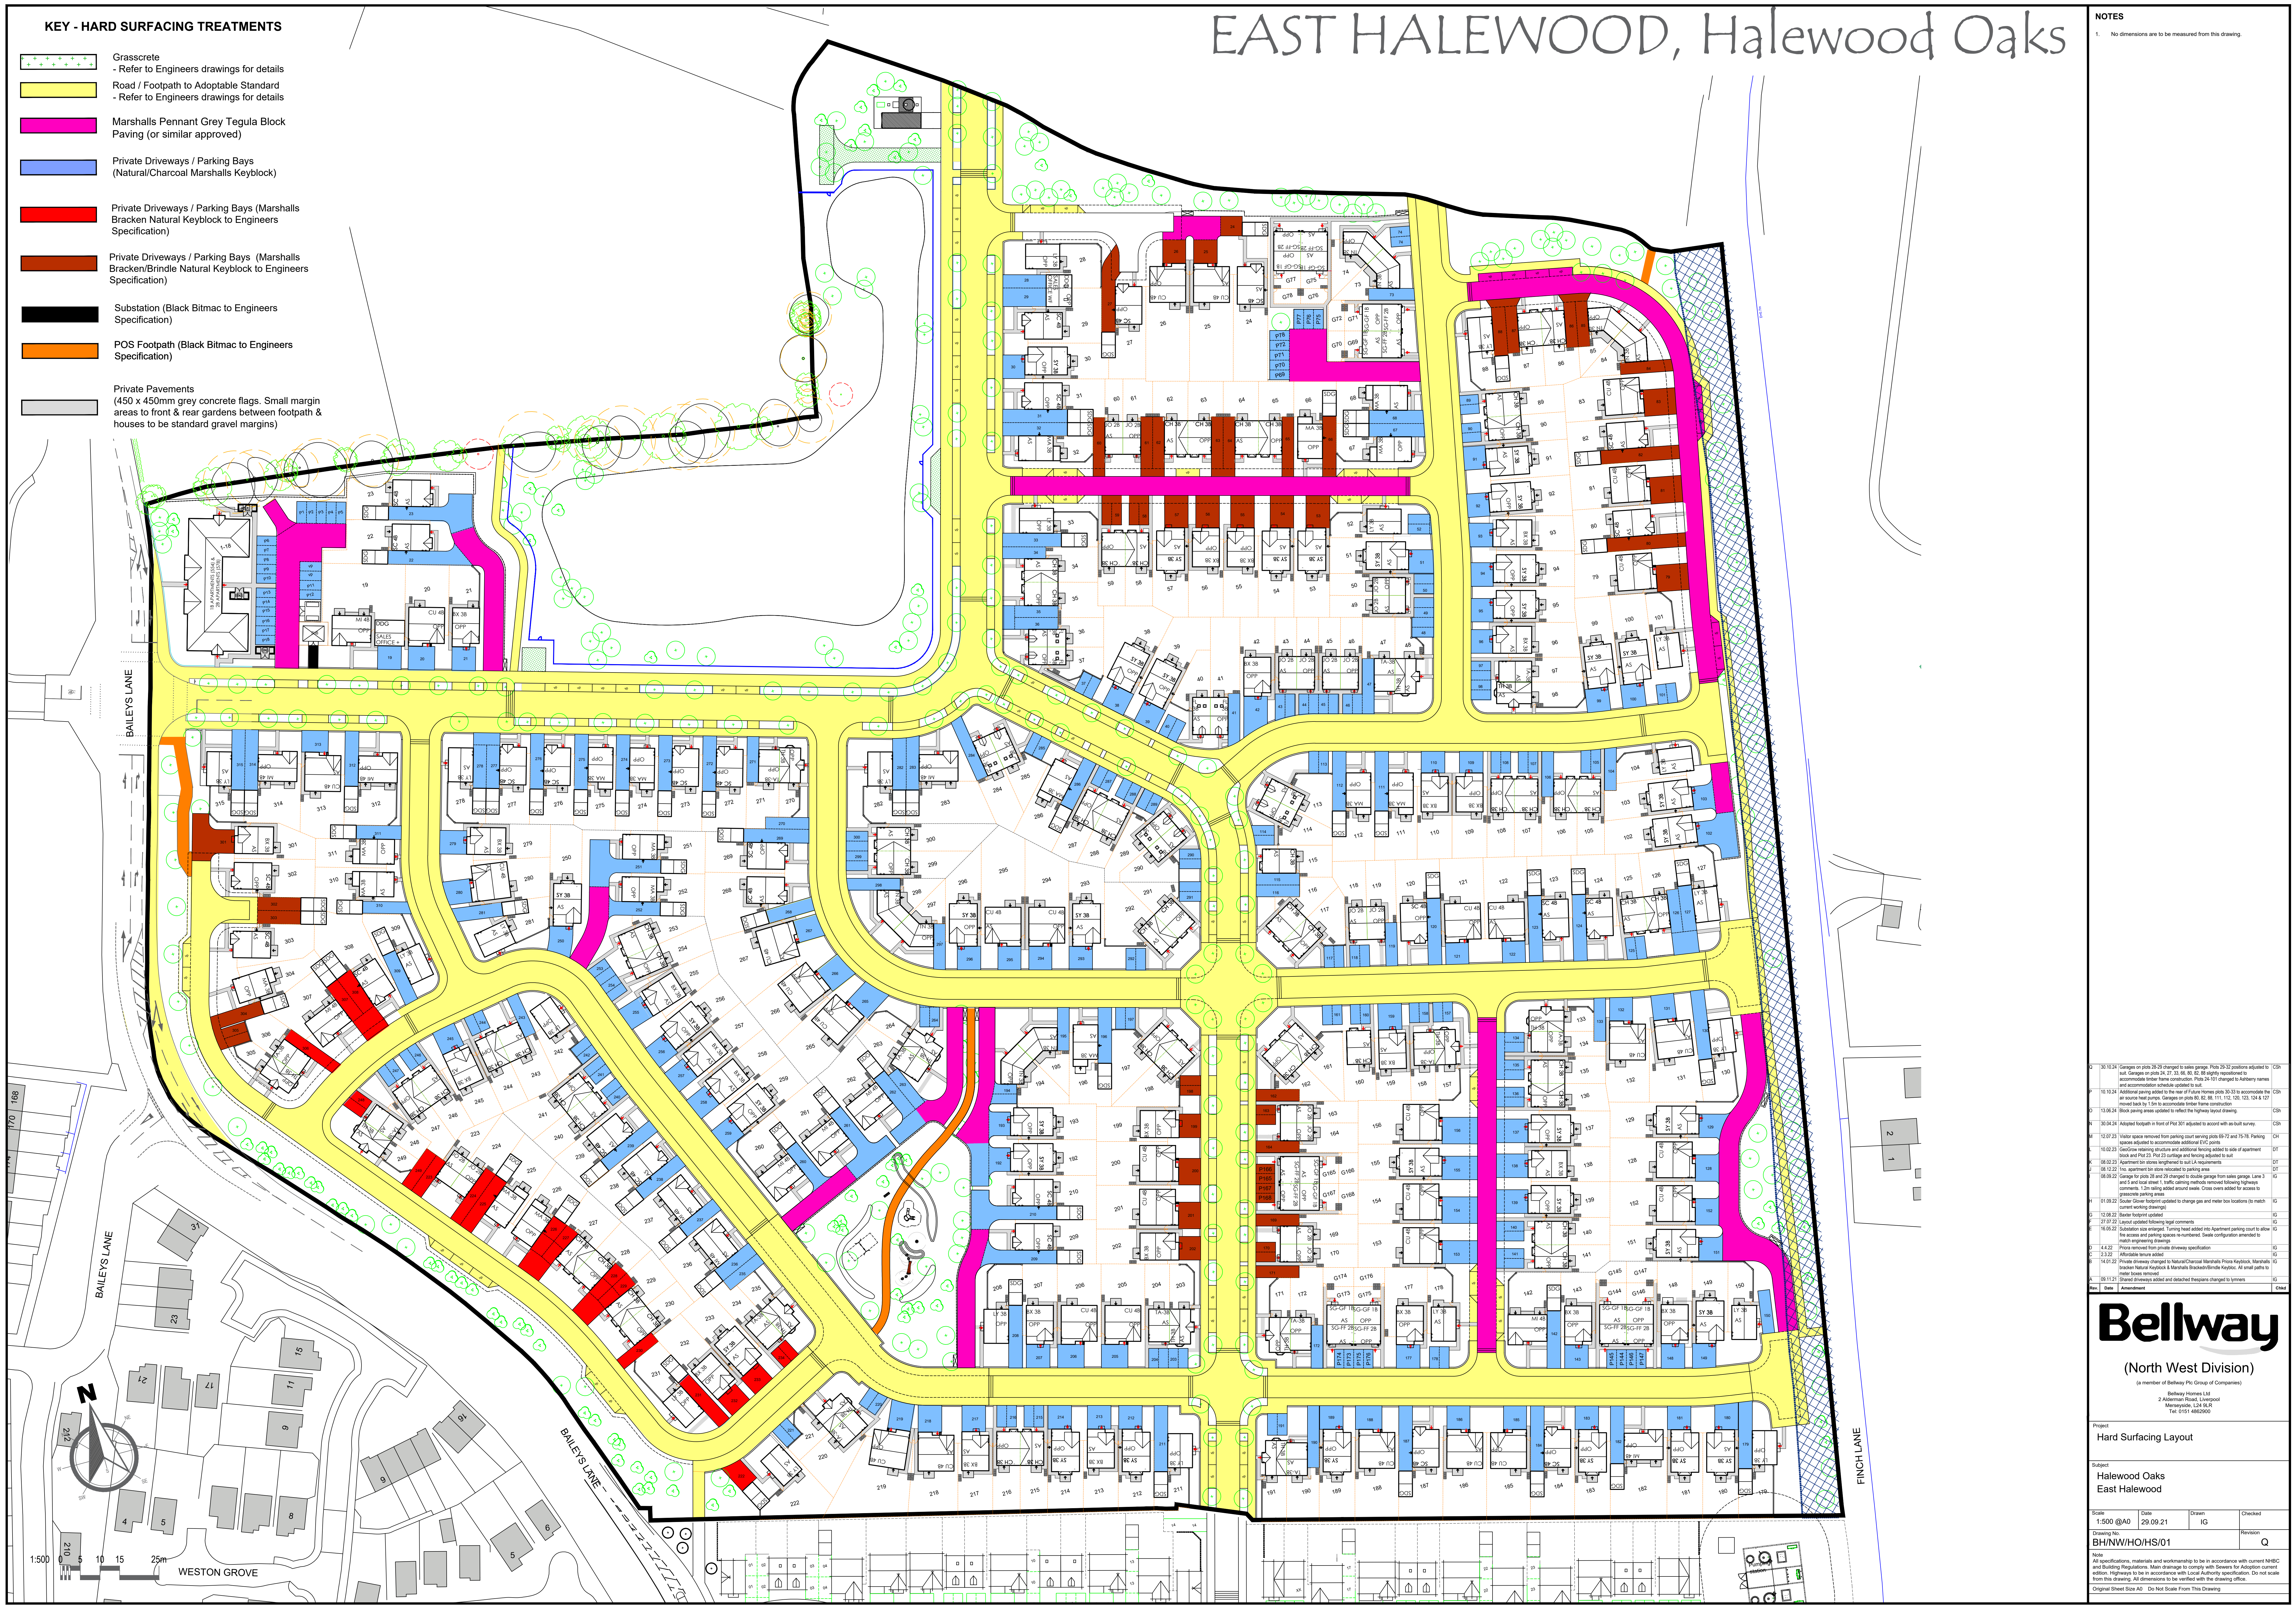

13.06.24	Block paving areas updated to reflect the highway layout drawing.	CS
30.04.24	Adapted footpath in front of Plot 301 adjusted to accord with an built survey.	CS
10.02.23	Geoflow retaining structure and additional fencing added to side of apartment block and Plot 23. Plot 23 carports and fencing adjusted to suit.	CH
01.09.22	Soiler 'Glover' footprint updated to change gas and meter box locations (to match current wiring drawing).	CH
13.06.22	Soiler footprint updated.	CH
27.07.22	Layout updated following legal comments.	CH
16.05.22	Substation area enlarged. Turning head added into Apartment parking court to allow the access and parking spaces to be numbered. Swale configuration amended to match engineering drawing.	CH
4.4.22	Prices removed from private driveway specification.	CH
14.01.22	Private driveway changed to Natural/Charcoal Marshall's Paving Keyblock. Marshall's Bracken Natural Keyblock to Marshall's Bracken/Brindle Keyblock. All small paths to meter boxes removed.	CH

Bellway

(North West Division)

(a member of Bellway Plc Group of Companies)

Bellway Homes Ltd
2 Alderman Road, Liverpool
Merseyside, L24 5AS
Tel: 0151 4862900

Project: Hard Surfacing Layout

Subject: Halewood Oaks
East Halewood

Scale: 1:500 @A0	Date: 29.09.21	Drawn: IG	Checked:
Drawing No: BHN/W/HO/HS/01			Revision: Q

Note:
All specifications, materials and workmanship to be in accordance with current NHBC and Building Regulations. Main drainage to comply with Sewers for Adoption current edition. Highways to be in accordance with Local Authority specification. Do not scale from this drawing. All dimensions to be verified with the drawing office.
Original Sheet Size A0. Do Not Scale From This Drawing.