


Orientation of site has not been checked, design subject to check before installation

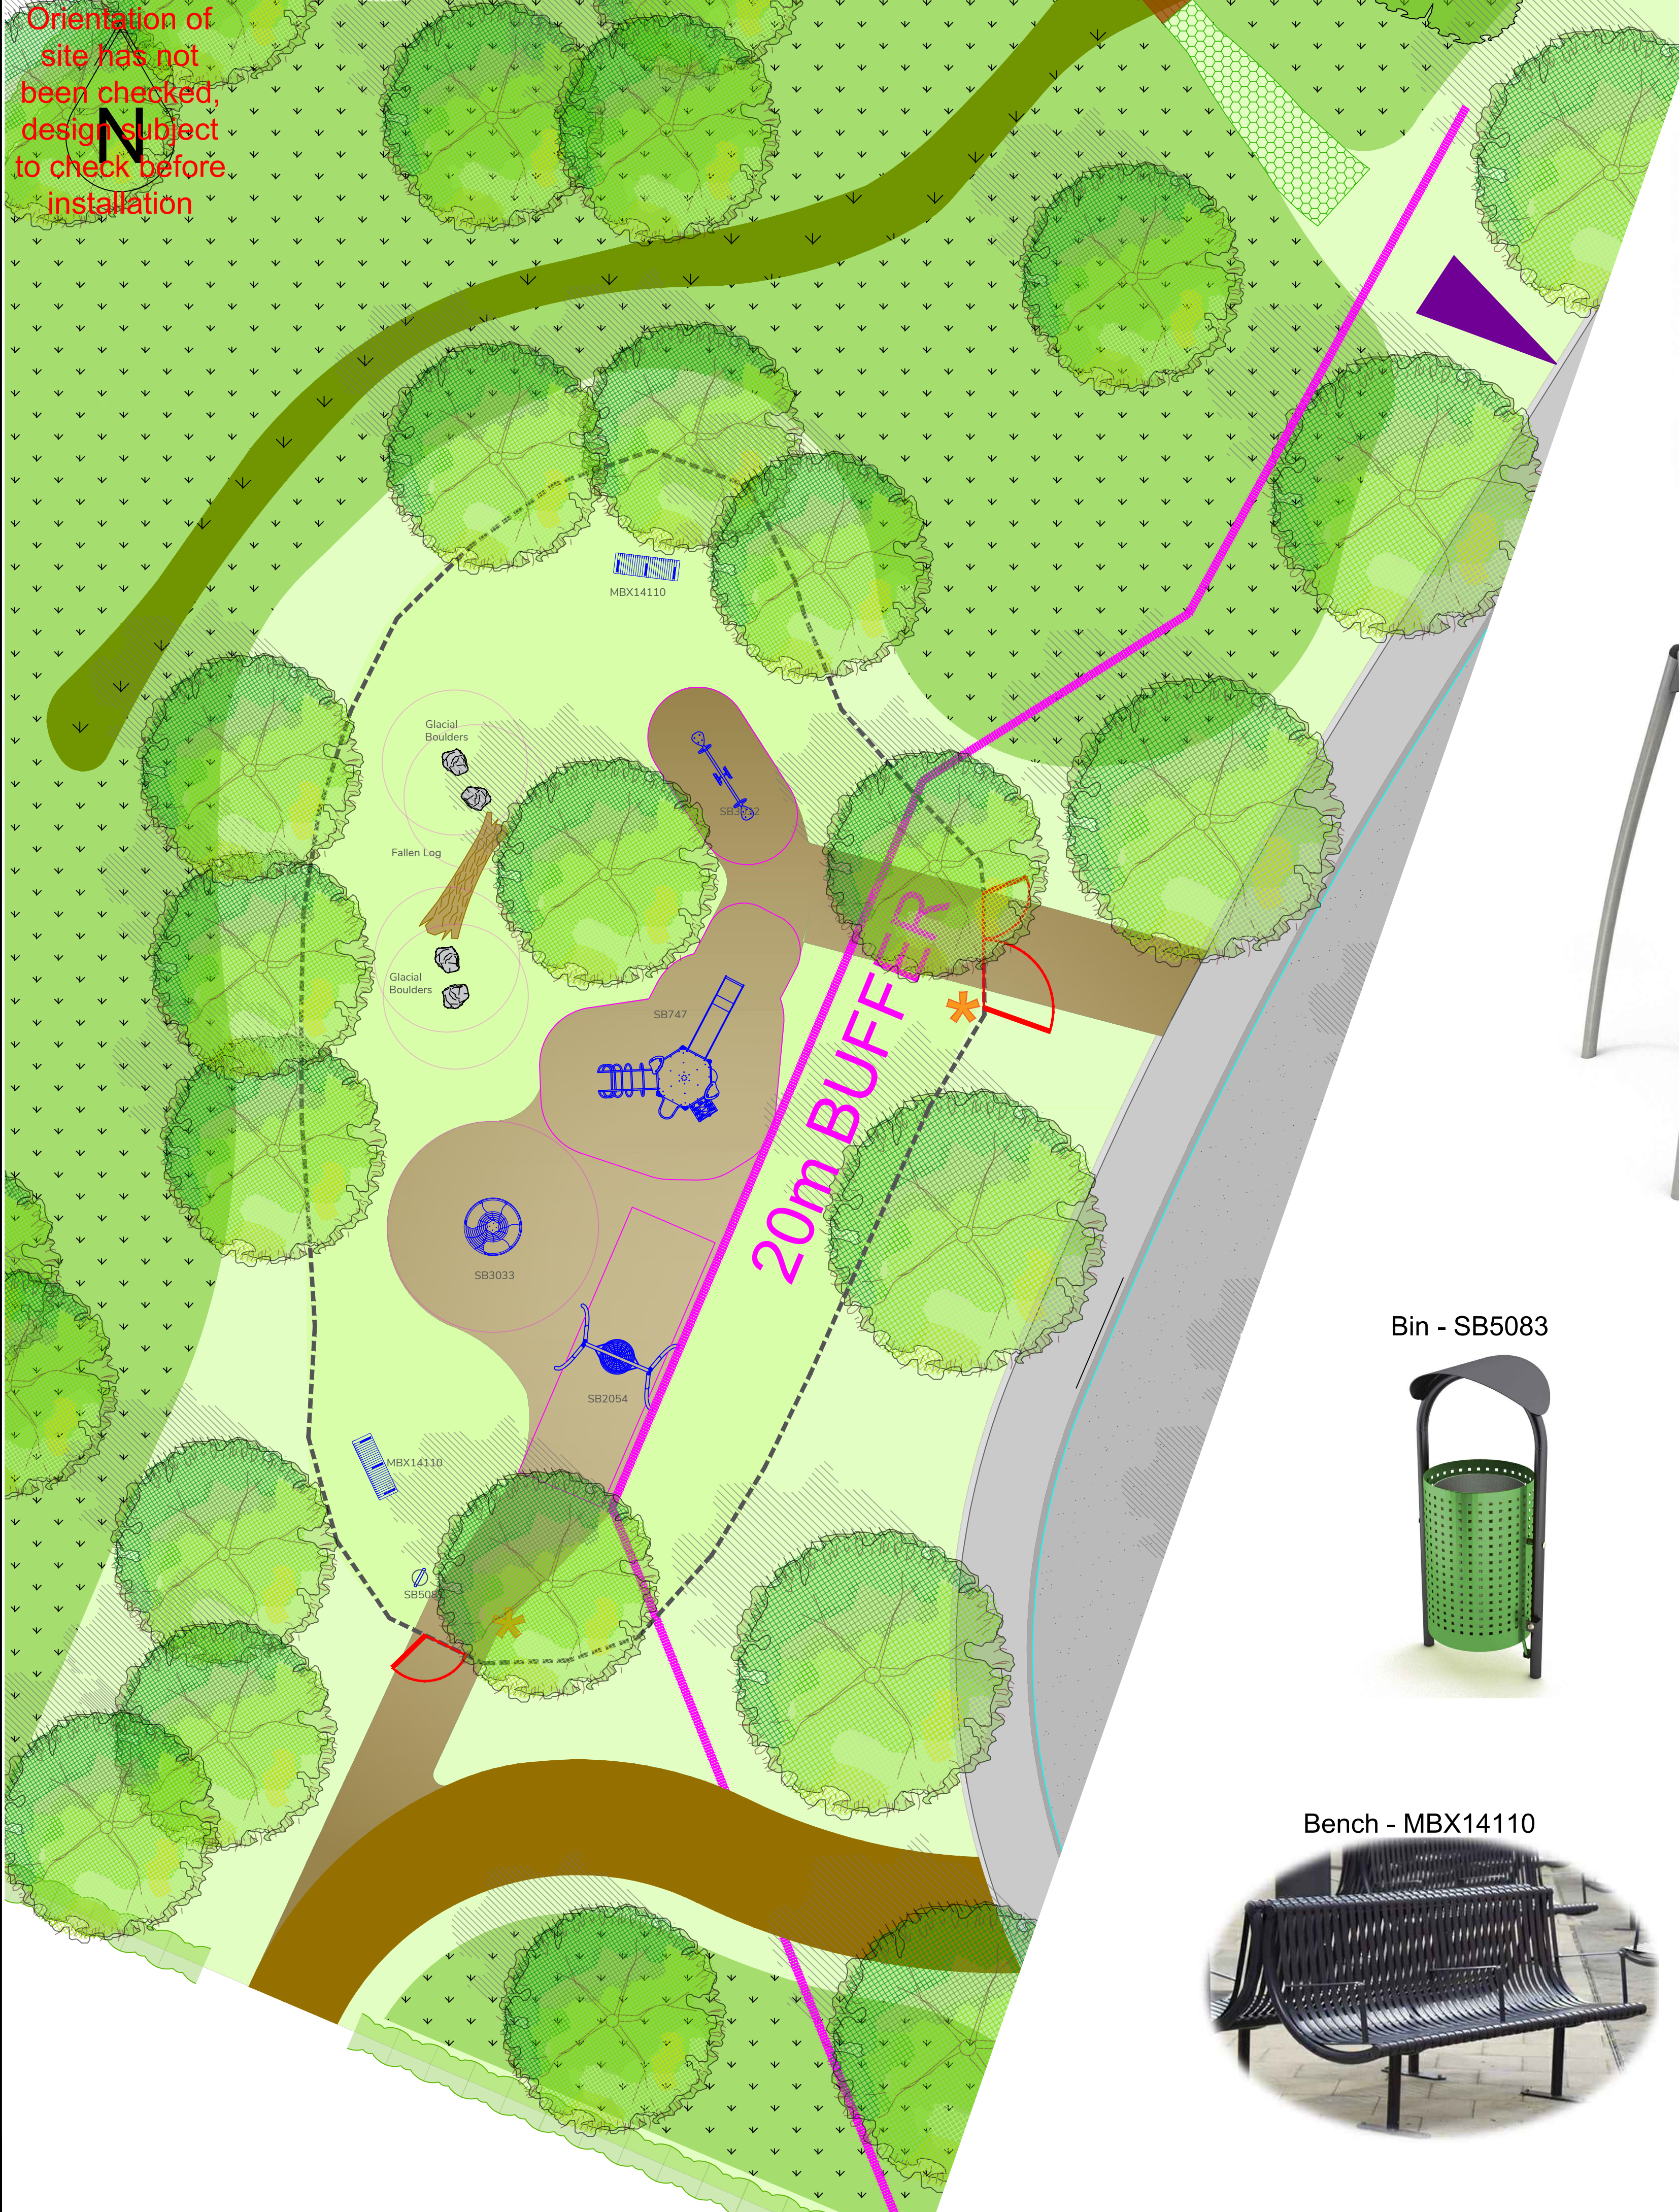

See-Saw - SB3032



Fallen Log - 3.6m




Basket Swing - SB2054



Glacial Boulders - 750mm



Roundabout - SB3033

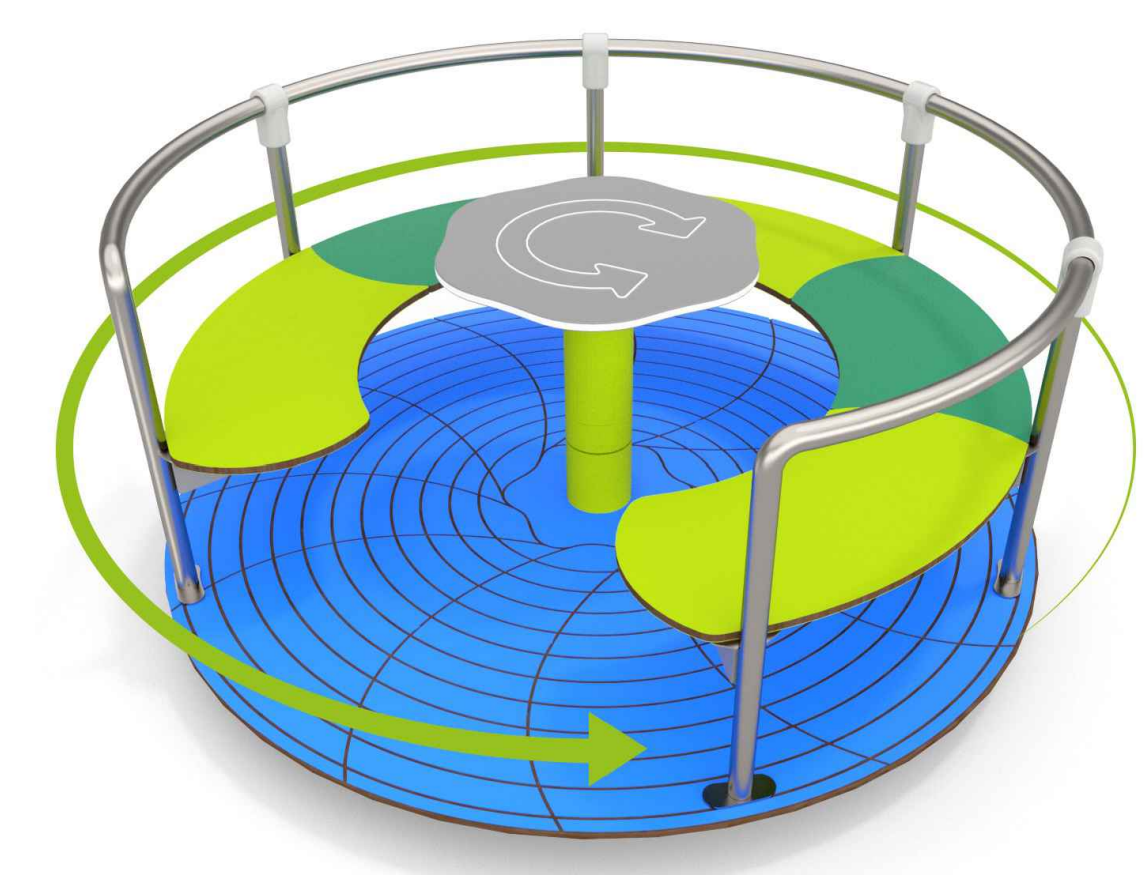

Bin - SB5083



Bench - MBX14110



Multi-Play Unit - SB737





Miracle Design & Play

TEL: ++44 (0)1604 658240
E-MAIL: sales@miracledandp.co.uk
WEB: www.miracledesignandplay.co.uk

PROJECT TITLE:
East Halewood

SHEET TITLE:
North Area

- KEY:
- Fencing:
- 1m High, 1.2m Wide Self Closing Bowtop Gates, Galvanised and Powder Coated Red
 - 1m High, 3m Wide Dual Use Bowtop Gates, Galvanised and Powder Coated Red
 - 1m High Bowtop Fencing, Galvanised and Powder Coated Black

- Surfacing:
- Existing Grass
 - Macadam Surfacing by Others
 - Pathway by Others
 - Brown Rubber Mulch Safety Surfacing
 - PCC EDGING

- Landscaping:
- Trees by Others
 - Planting by Others
 - Boulders - 750mm
 - Freestanding Playground Signage

Equipment Fall Zone (No safety surfacing required if located on well maintained turf and under 1.5m CPH)

REVISIONS		
Issue	Description	Date
H	Revised as per client's comments	28/08/24
G	Rubber Mulch Surfacing extended to Pathway Area	17/07/24
F	Rubber Mulch Surfacing extended to Pathway Area	26/06/24
E	Rubber Mulch added	28/09/22
D	Black Wetpour added	10/08/22
C	Rubber Mulch added	05/08/22
B	Signage added to play area	16/03/22
A	Design revised as per client's comments	08/11/21

DRAWN BY: J.Gaskin

SCALE: 1:100 @A1 ISSUE: H

DRAWING NO: Q7975_H

DATE: 05/11/21

© 2024 MIRACLE DESIGN AND PLAY LTD, "ALL RIGHTS RESERVED, THIS DRAWING MAY NOT BE REPRODUCED, TRANSMITTED OR STORED IN WHOLE OR IN PART WITHOUT OUR WRITTEN CONSENT"

EXACT LOCATION OF EQUIPMENT TO BE AGREED ON SITE. ALL SURFACING TO BE FLAT AND LEVEL, ANY DISCREPENCIES IN LEVELS TO BE REPORTED TO MIRACLE DESIGN & PLAY IMMEDIATELY.