


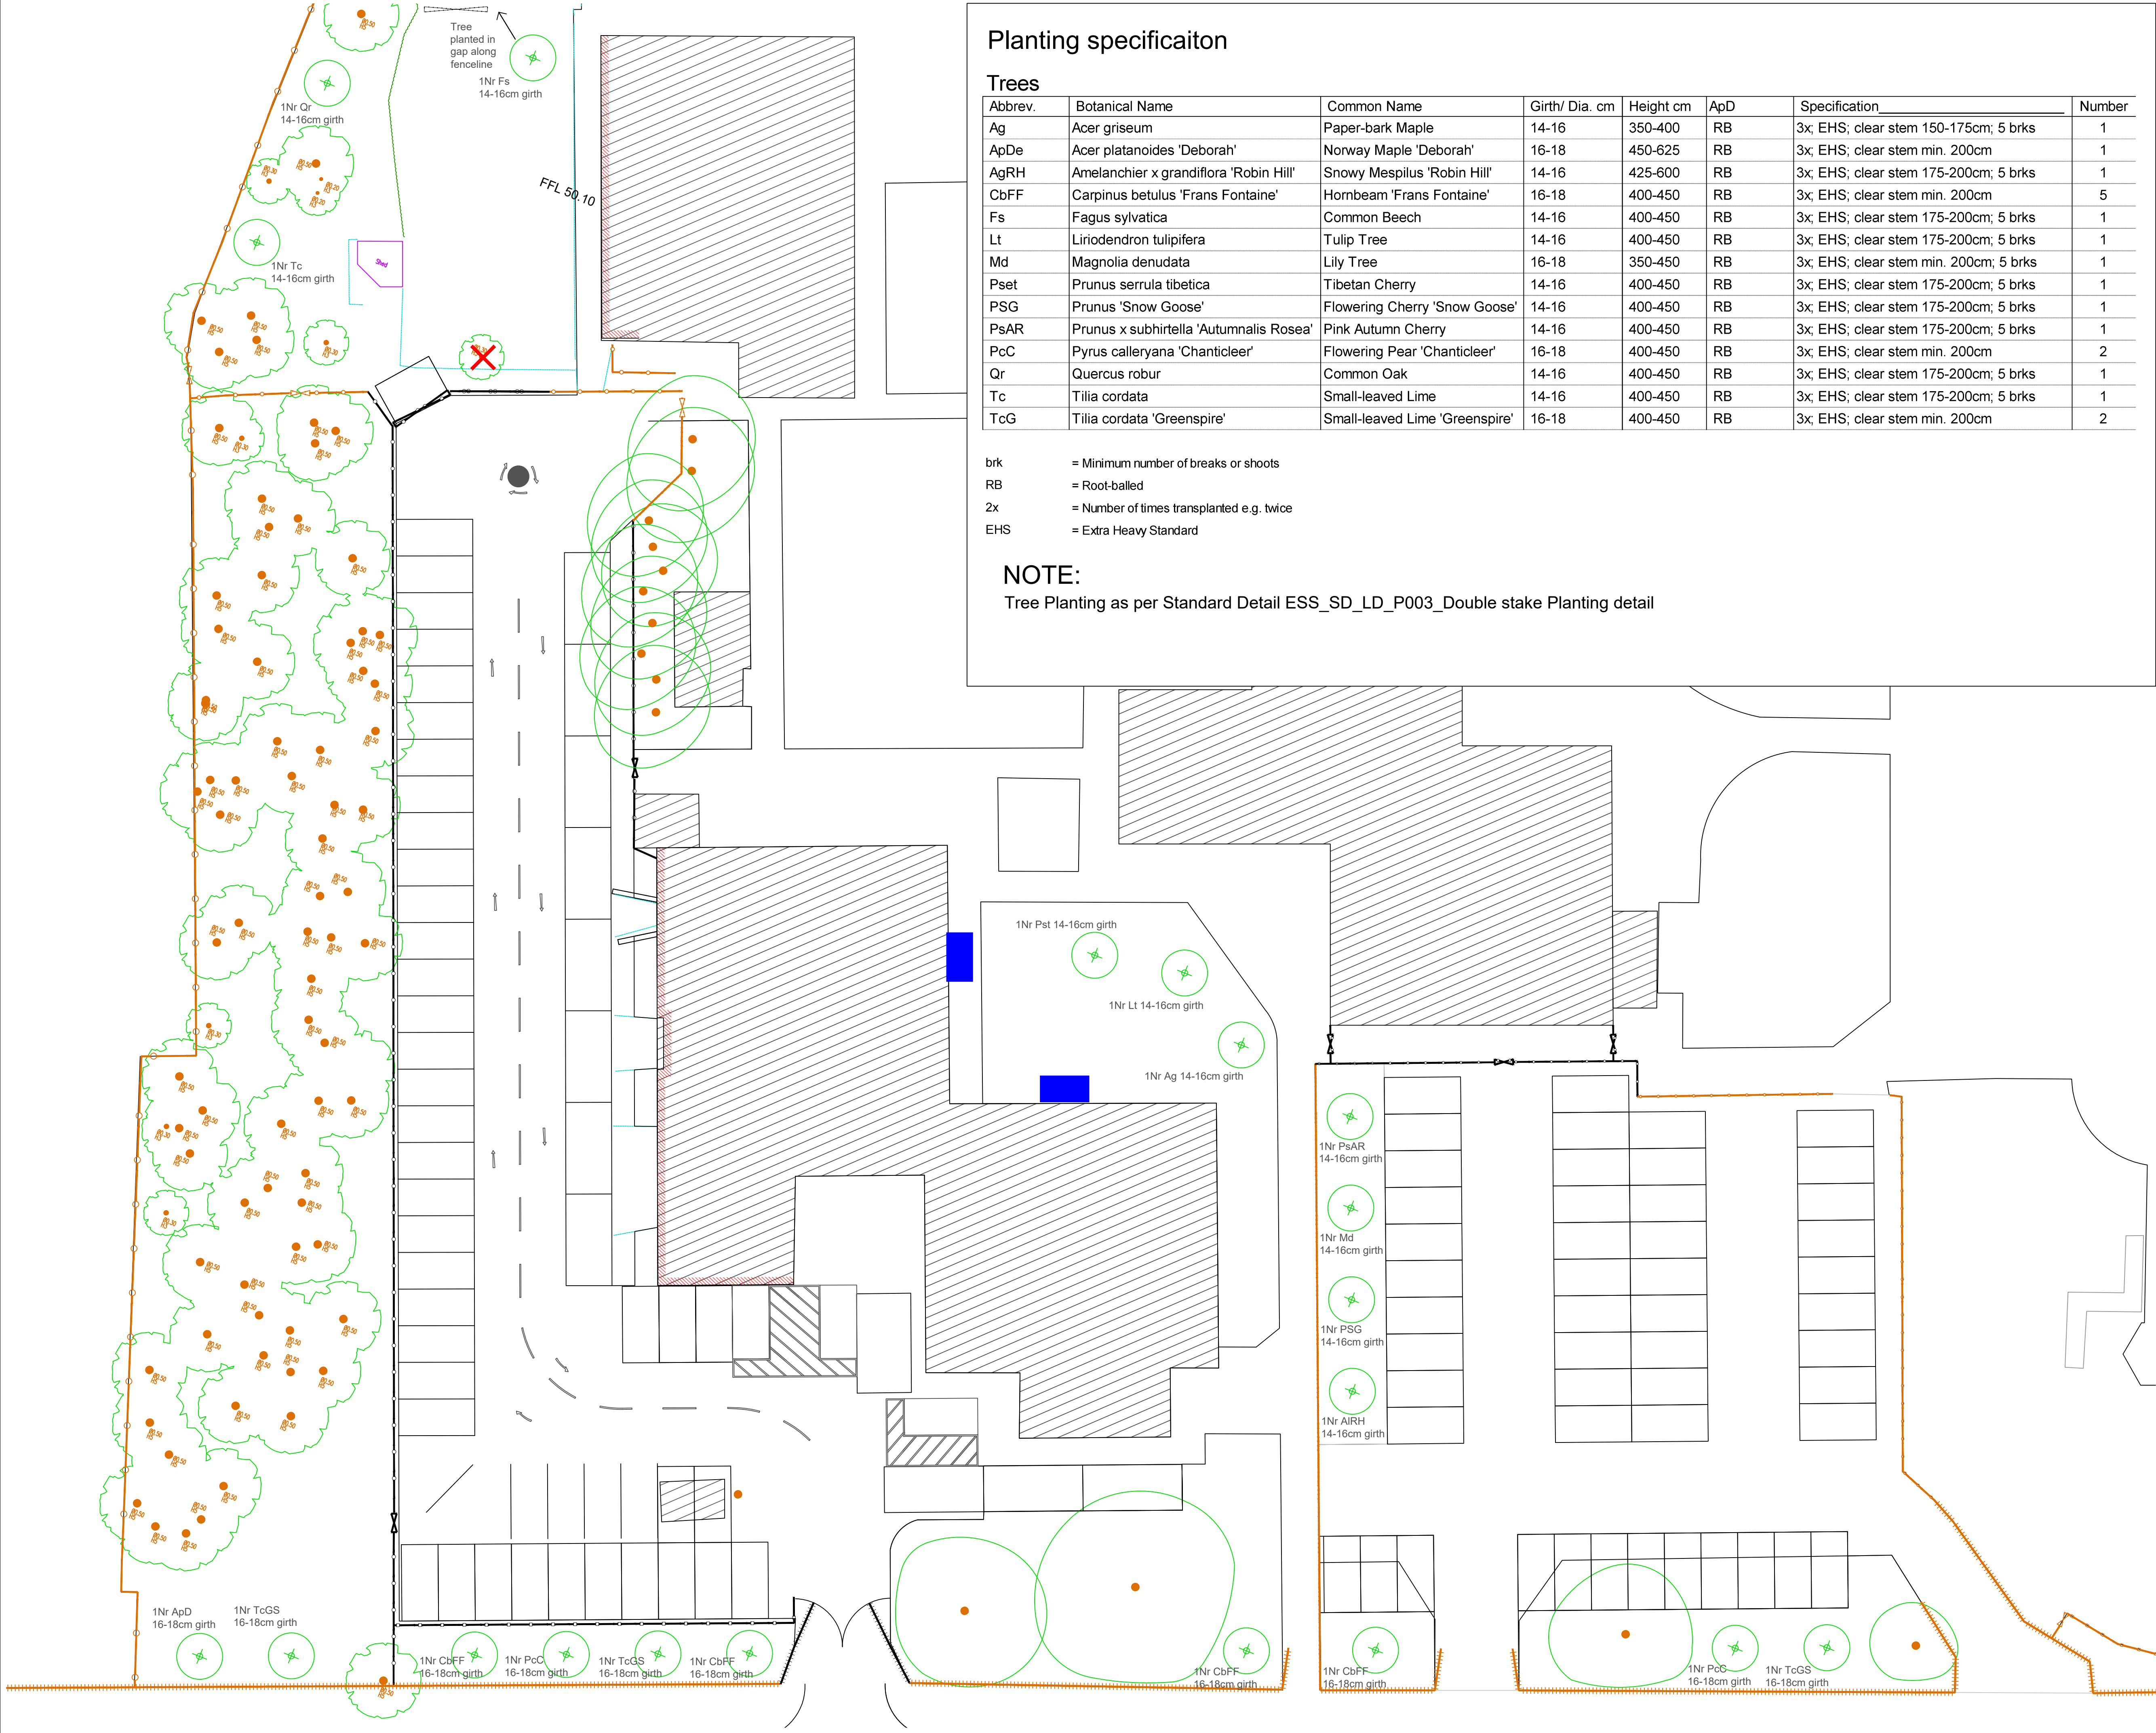

Planting specificaiton

Trees

Abbrev.	Botanical Name	Common Name	Girth/ Dia. cm	Height cm	ApD	Specification	Number
Ag	Acer griseum	Paper-bark Maple	14-16	350-400	RB	3x; EHS; clear stem 150-175cm; 5 brks	1
ApDe	Acer platanoides 'Deborah'	Norway Maple 'Deborah'	16-18	450-625	RB	3x; EHS; clear stem min. 200cm	1
AgRH	Amelanchier x grandiflora 'Robin Hill'	Snowy Mespilus 'Robin Hill'	14-16	425-600	RB	3x; EHS; clear stem 175-200cm; 5 brks	1
CbFF	Carpinus betulus 'Frans Fontaine'	Hornbeam 'Frans Fontaine'	16-18	400-450	RB	3x; EHS; clear stem min. 200cm	5
Fs	Fagus sylvatica	Common Beech	14-16	400-450	RB	3x; EHS; clear stem 175-200cm; 5 brks	1
Lt	Liriodendron tulipifera	Tulip Tree	14-16	400-450	RB	3x; EHS; clear stem 175-200cm; 5 brks	1
Md	Magnolia denudata	Lily Tree	16-18	350-450	RB	3x; EHS; clear stem min. 200cm; 5 brks	1
Pset	Prunus serrula tibetica	Tibetan Cherry	14-16	400-450	RB	3x; EHS; clear stem 175-200cm; 5 brks	1
PSG	Prunus 'Snow Goose'	Flowering Cherry 'Snow Goose'	14-16	400-450	RB	3x; EHS; clear stem 175-200cm; 5 brks	1
PsAR	Prunus x subhirtella 'Autumnalis Rosea'	Pink Autumn Cherry	14-16	400-450	RB	3x; EHS; clear stem 175-200cm; 5 brks	1
PcC	Pyrus calleryana 'Chanticleer'	Flowering Pear 'Chanticleer'	16-18	400-450	RB	3x; EHS; clear stem min. 200cm	2
Qr	Quercus robur	Common Oak	14-16	400-450	RB	3x; EHS; clear stem 175-200cm; 5 brks	1
Tc	Tilia cordata	Small-leaved Lime	14-16	400-450	RB	3x; EHS; clear stem 175-200cm; 5 brks	1
TcG	Tilia cordata 'Greenspire'	Small-leaved Lime 'Greenspire'	16-18	400-450	RB	3x; EHS; clear stem min. 200cm	2

- brk = Minimum number of breaks or shoots
RB = Root-balled
2x = Number of times transplanted e.g. twice
EHS = Extra Heavy Standard

NOTE:
Tree Planting as per Standard Detail ESS_SD_LD_P003_Double stake Planting detail

Do not scale this drawing. Drawing copyright belongs to ESS Knowsley MBC
Ordnance Survey material produced with permission under Knowsley Metropolitan
Borough Council Crown Copyright OS licence number 100017655, 2025

Revision	Description	Date
1	First Issue	Jul 25



Legend

- Existing palisade fence 2.1m high
- Existing concrete post and timber panel screen fence 1.5m high
- Existing wire mesh fence 2.1m high
- Existing wire mesh fence 1.5m high
- Proposed realigned palisade fence / gate 2.1m high to widen access to 6.5m
- Proposed repositioned concrete post and timber panel screen fence 1.5m high
- Proposed wire mesh fence to match existing 1.5m high
- Proposed Trees (16-18cm girth)
- Existing Trees with girth size

 Vivara Pro Woodstone Seville Nest box.
Boxes to be installed during the autumn in a North/Northeast location at a minimum of 2m height above ground.

 Bird Box


Knowsley Council
Environmental Sustainability Service

Project Name
**Alt Bridge School
Site Enhancements**

Project Address
Wellcroft Road, Huyton

Drawing Description
Proposed Planting Plan

Drawn By J Towers	Checked By DG
Date Jul 2025	Date Jul 25
Scale 1:200 @ A1	Verified By JT
	Date Jul 25

Project Reference Number	Drawing Number	Revision
24-014	L022	1

Knowsley Metropolitan Borough Council
Environmental Sustainability Service, Court Hey Park, Roby Road Huyton L16 3NA
Tel: 0151 443 3682 Email: enquiries.ess@knowsley.gov.uk