


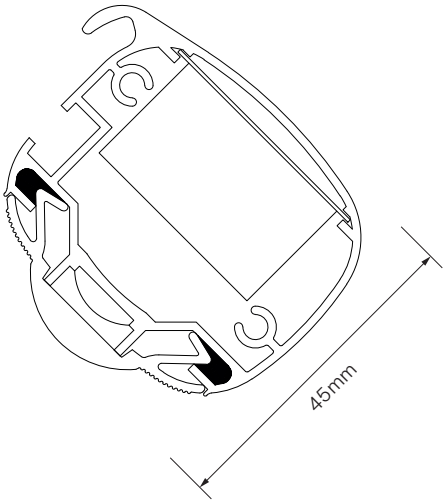

TECHNICAL SPECIFICATION - ECOLUX MINI

**LED STRIP**  
Latest high lighting chip giving 1650 Lumens per metre LED output. Only 14.4 watts per metre power consumption 75% energy saving compared to Fluorescent.

24 volt input, less current less voltage drop. 6000k cool white or 3000k warm white 120 degree angle.

IP65 protected, 50,000 hours+ lamp life. 5 year Warranty.

Full CE certification and ROHS compliant.


**DRIVERS**  
Epoxy encapsulated fully isolated case with IP67 protection. Constant voltage design. Short circuit, over current, over voltage protection. Fitted onto quick release slide in Gear Trays. Full CE certification and ROHS compliant.

**LIGHT FITTING**  
Specially designed 45mm aluminium extrusion supplied up to 6000mm lengths which can be joined together using cast aluminium connectors.

Die cast aluminium end caps with rear cable entry standard 300mm multi brackets.

Snap-in polycarbonate 90 degree magnifying lens diffuser. Casing sealed and certificated to IP65.

Full CE certificate and 5 year parts warranty. Conforms to BS EN 60598-1:2015 and BS EN 60598-2-1:1989 'UK Deviations Only'.

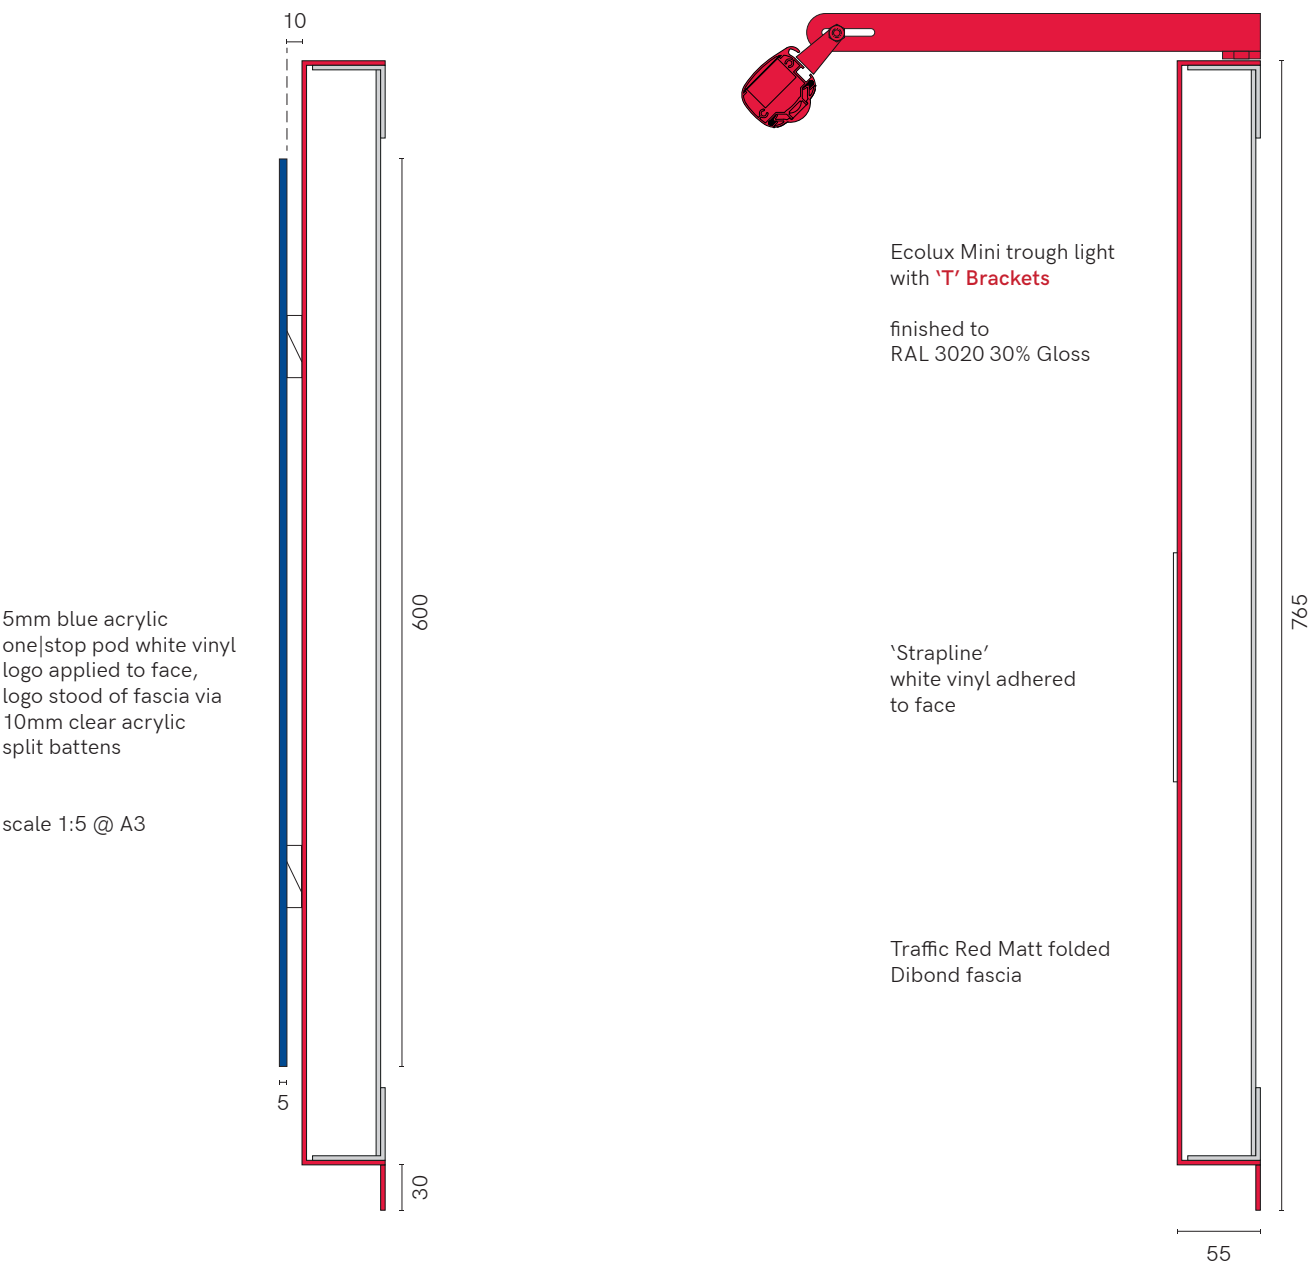

5mm blue acrylic  
one|stop pod white vinyl  
logo applied to face,  
logo stood of fascia via  
10mm clear acrylic  
split battens

scale 1:5 @ A3

Ecolux Mini trough light  
with 'T' Brackets

finished to  
RAL 3020 30% Gloss

'Strapline'  
white vinyl adhered  
to face


Traffic Red Matt folded  
Dibond fascia

Internal packer  
required for  
fascia mounted  
projecting sign

one|stop

working with BOWRING PARK CONVENIENCE STORE

Scale Bar 1:50

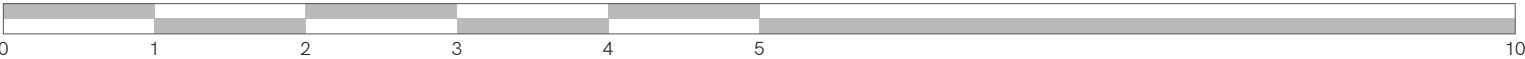

+ implementing  
your brand

15 Barnes Wallis Rd, Fareham  
Hampshire PO15 5TT

Tel: 023 8023 2311  
Web: [www.innovatesigns.co.uk](http://www.innovatesigns.co.uk)  
Email: [info@innovatesigns.co.uk](mailto:info@innovatesigns.co.uk)

|           |                          |           |      |  |          |              |     |          |                                     |        |
|-----------|--------------------------|-----------|------|--|----------|--------------|-----|----------|-------------------------------------|--------|
| Client    | One Stop Stores          |           |      |  | Title    | Proposal     | Rev | Date     | Description                         | Drw By |
| Site Name | Liverpool, Rimmer Avenue |           |      |  | Date     | 29/04/2021   | A   | 09/03/21 | Initial Visual                      | IW     |
| Job No.   | 15016-17-18              | Epos Code | 6527 |  | Scale    | Do Not Scale | B   | 29/04/21 | Window vinyls 'images', Poster Case | IW     |
| Proj Type | Franchise                |           |      |  | Drawn    | IW           | -   | -        | -                                   | -      |
| PM        | MC                       |           |      |  | Drwg No. | B            | -   | -        | -                                   | -      |

**This drawing is for approval purposes.**  
Please check all details noted on the drawing including spelling, and provide written confirmation of your approval to an **Innovate Signs Project Manager**. Once approved production will commence based on the approved drawing. Any changes made after production has begun will incur an additional cost.