


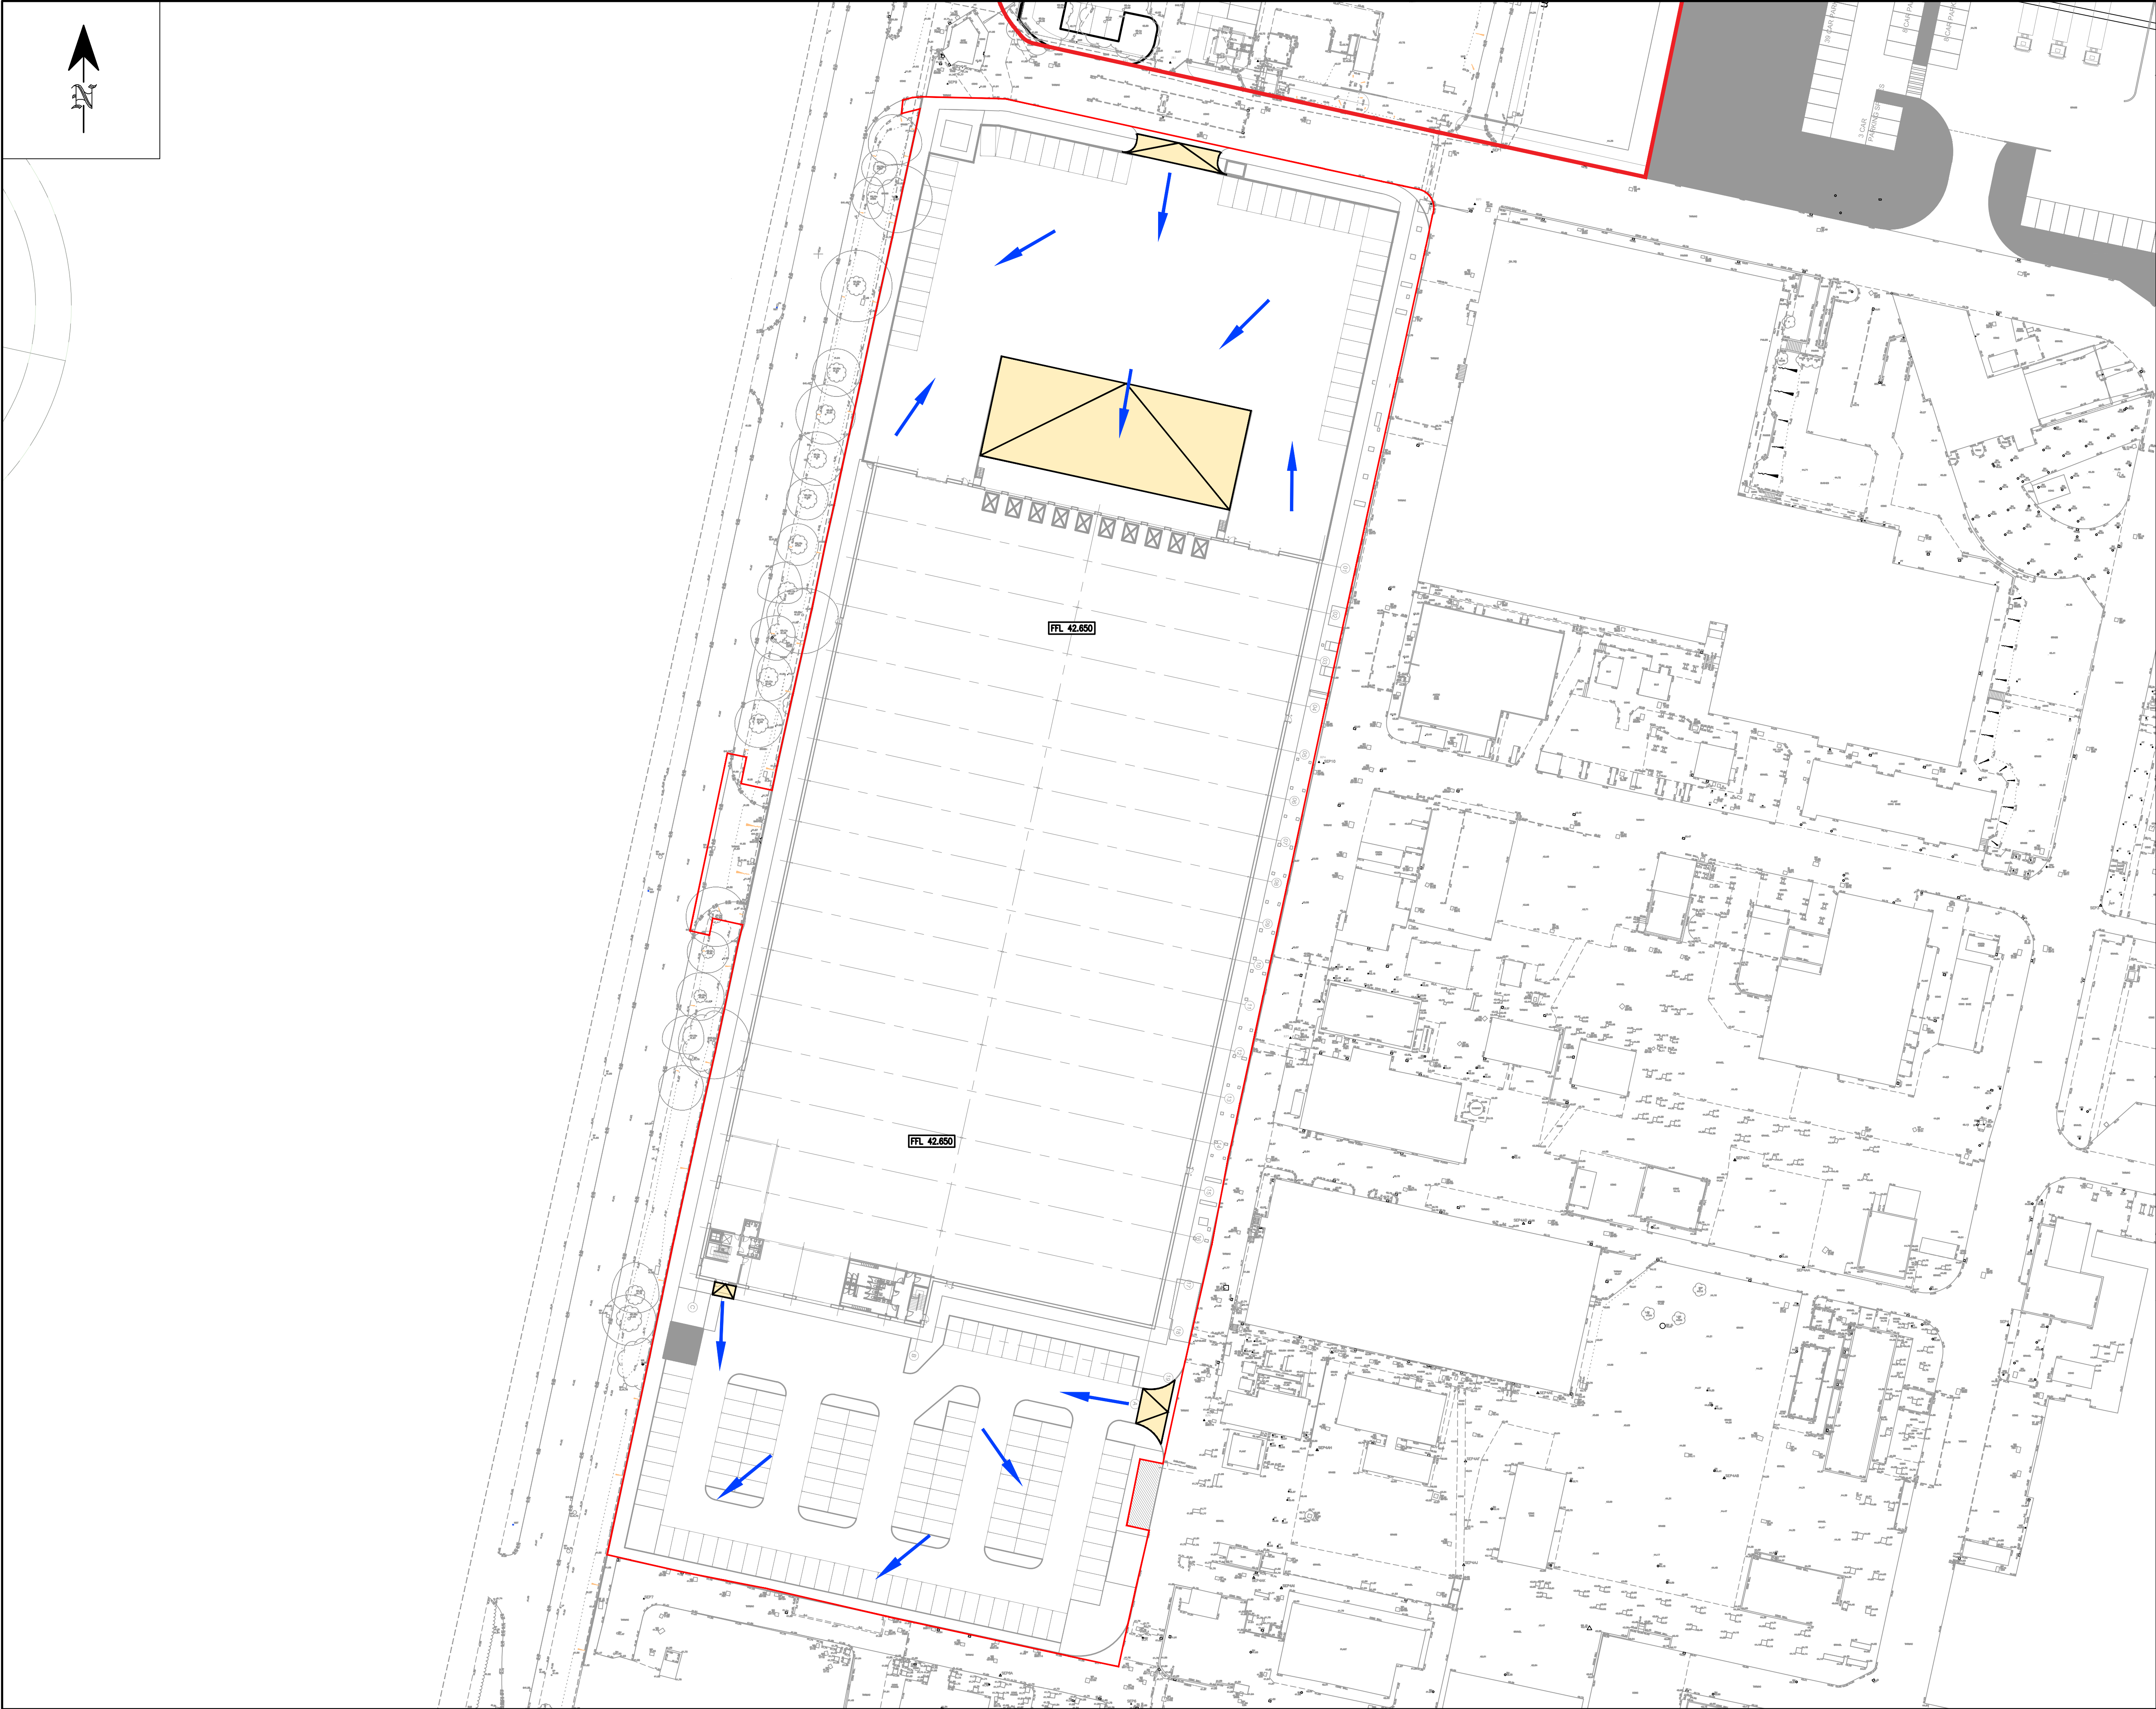

Notes:

- Do not scale from this drawing.
- In case of any discrepancies in drawings, details or bills, refer to engineers for clarification; unilateral decisions by the Contractor will not be accepted.
- This drawing is to be read in conjunction with all related Architects, Consultants & Sub-Contractors drawings and specifications.
- The Contractor is advised that all design drawings and information are to be read concurrently and any discrepancies or omissions reported directly to PTA's Civil Engineering Department.

Key:

Overland Flood Exceedance Flow Route

Raised Areas

© Powell Tolner & Associates Ltd.

The contents of this drawing may not be reproduced in whole or in part without the prior written permission of Powell Tolner & Associates.

DRAWING STATUS

COSTING

NOT FOR CONSTRUCTION

P01	First Issue	GW	09.08.21	AH
REV	DESCRIPTION	BY	DATE	CHK'D

PROJECT TITLE

Image Business Park

Knowsley Site 3

DRAWING TITLE

Exceedance Route

DATE	August 2021	This drawing is issued only for the purposes described in the drawing status box.	PTA PROJ No
DRAWN	GW		9879
SCALE	1:500		REVISION
DRG SIZE	A1		P01

DRAWING No

9879-PTA-ZZ-XX-DR-C- 8150

Consulting Civil & Structural Engineers

29 Red Lion Street
Chesham
Bucks.
HP5 1EJ
Tel. 01494 772721

www.ptaconsult.co.uk