
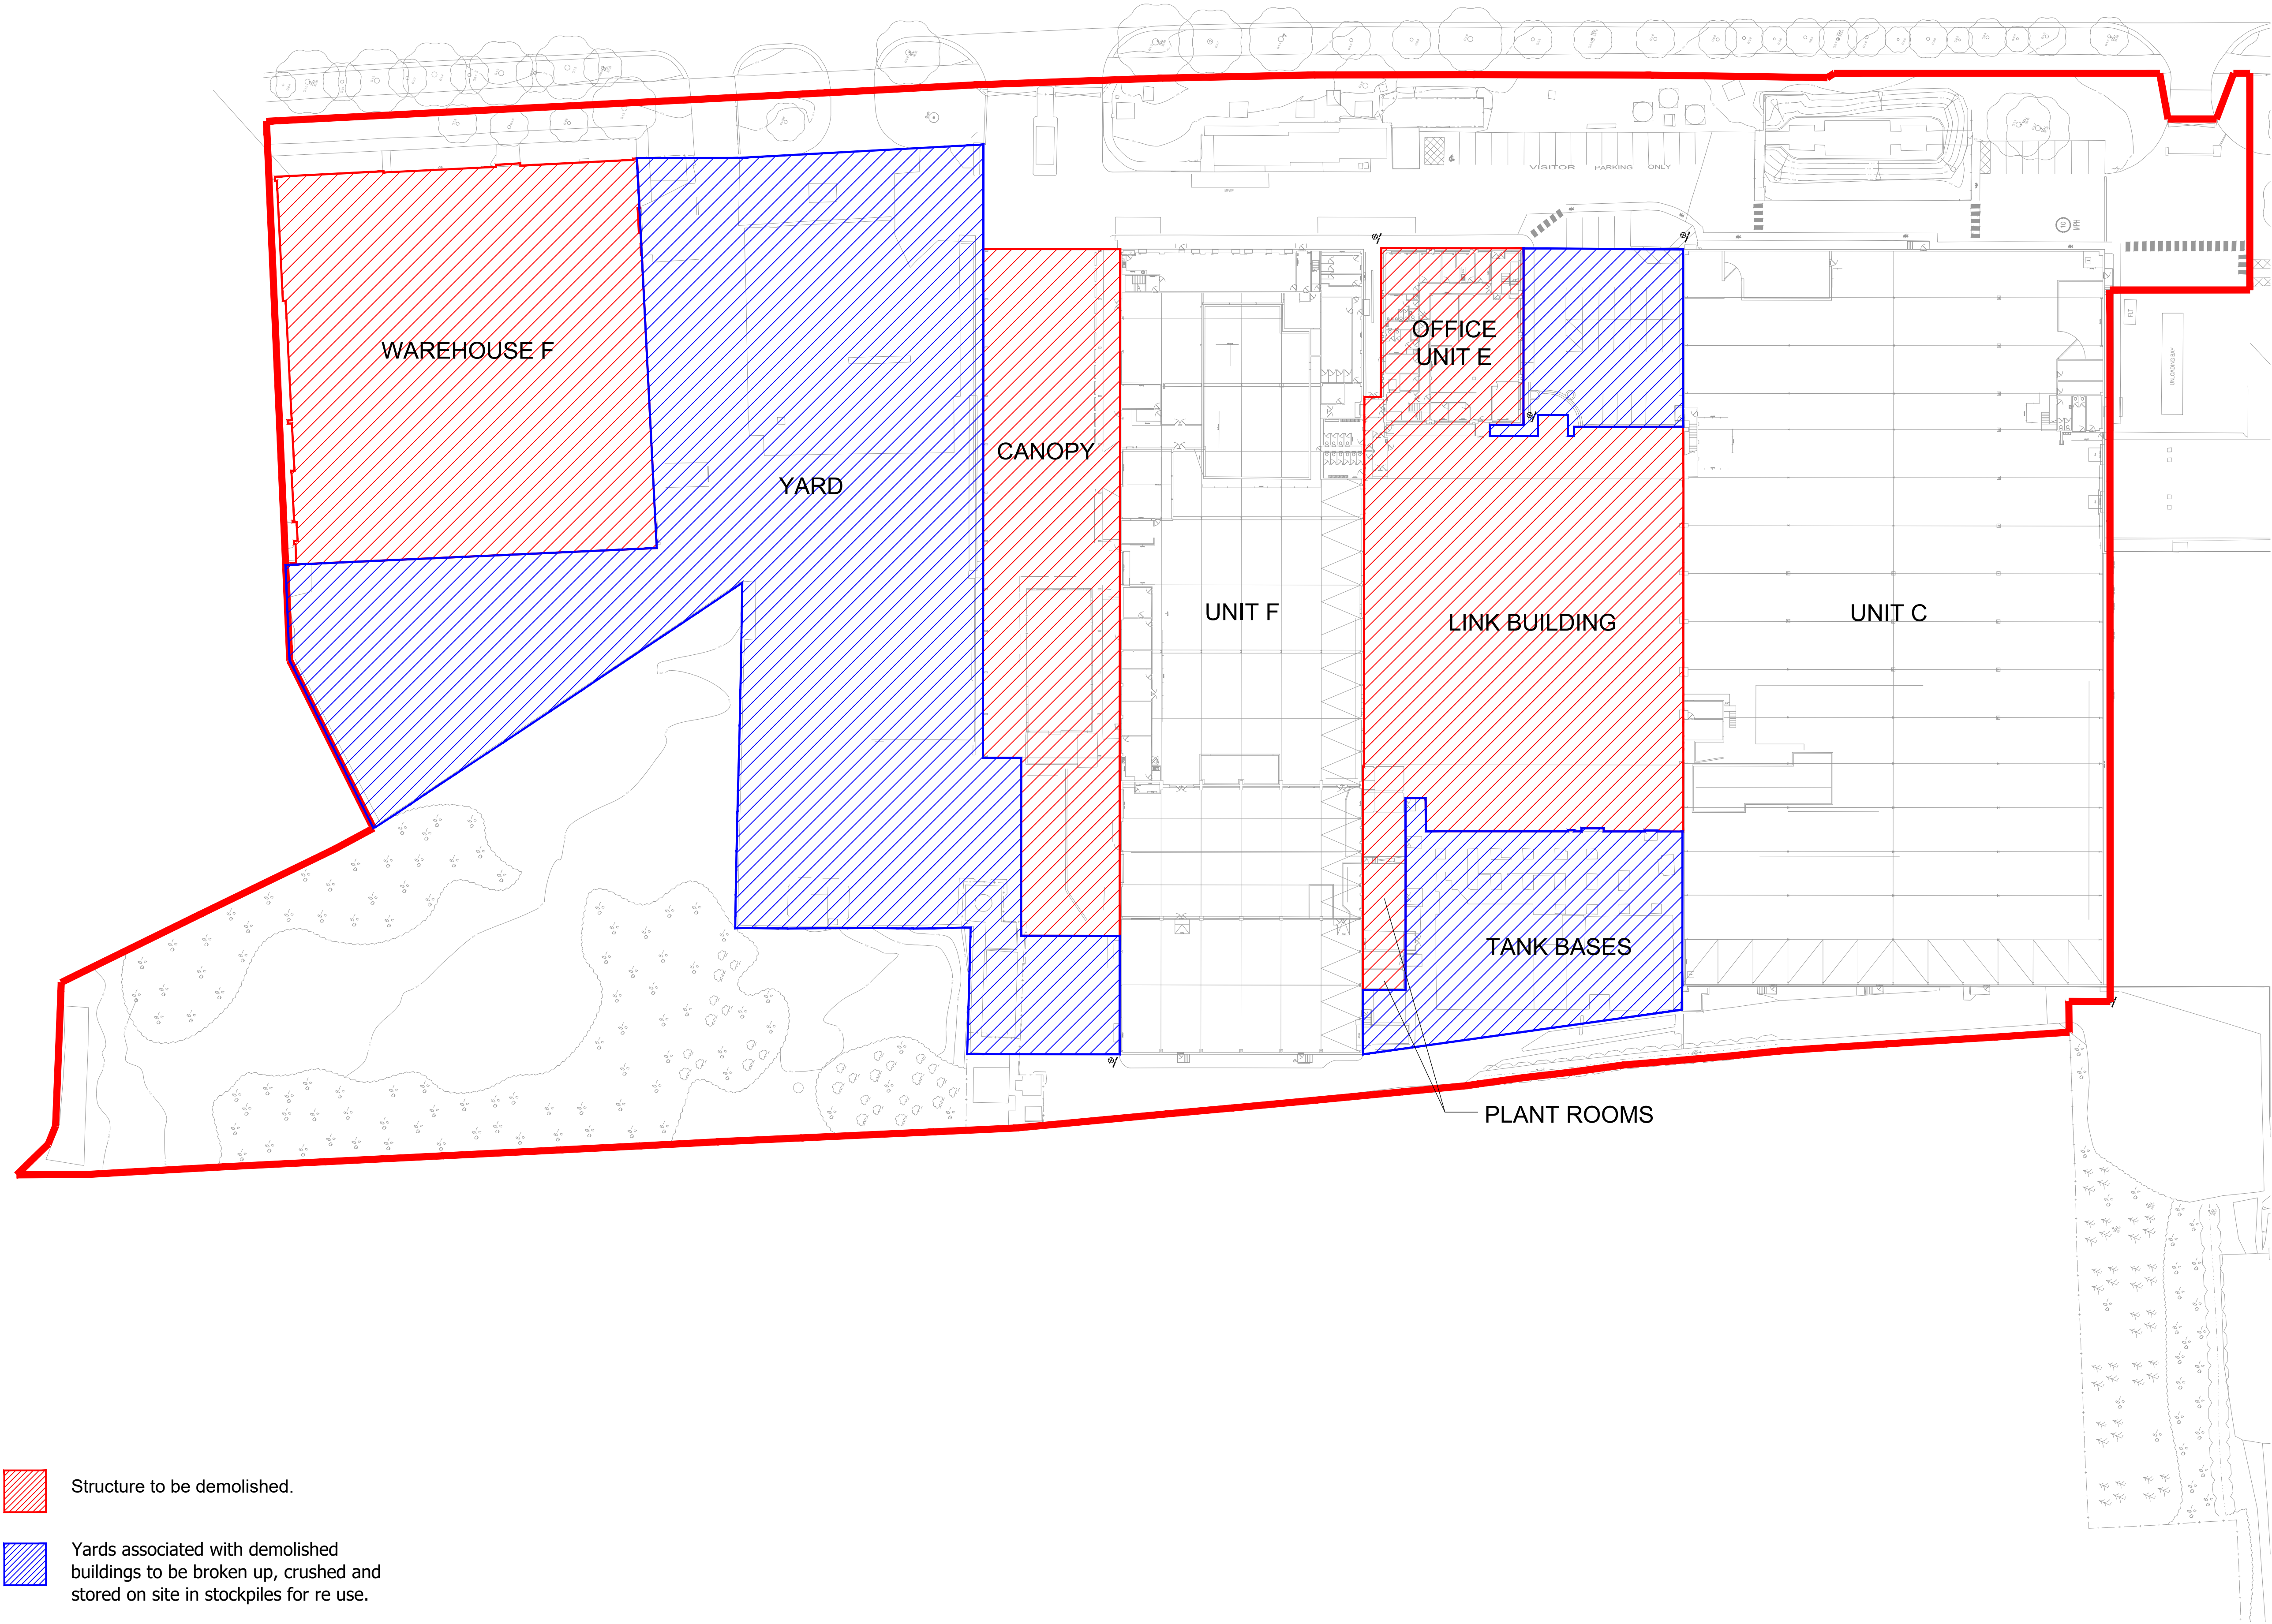


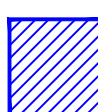

-  Structure to be demolished.
-  Yards associated with demolished buildings to be broken up, crushed and stored on site in stockpiles for re use.

NOTES

AEWTP026C

- All dimensions and levels are to be checked on site.
- Any discrepancies are to be reported to the architect before any work commences
- This drawing shall not be scaled to ascertain any dimensions. Work to figured dimensions only.
- This drawing shall not be reproduced without express written permission from AEW.
- Title overlay drawings and ownership boundaries are produced using all reasonable endeavors. AEW cannot be responsible for the accuracy or scale discrepancy of base plans supplied to them.
- All works are to be undertaken in accordance with Building Regulations and the latest British Standards.
- All proprietary materials and products are to be used strictly in accordance with the manufacturers recommendations.

CDM 2015

Client notified of duties: 27/11/20

Principal Designer: Client

Unless noted below, all known hazards have been highlighted on the drawing:



0 5 10 15 20 25m

Scale 1:500

 Red Line Site Boundary:

10.75 acres / 4.35ha

P02	27/05/22	CF	DRS
Key amended			
P01	24/05/22	CF	DRS
Initial Issue			
REV	Date	Drawn by: -	Checked by: -
Status	Purpose of Issue		
S2	For Information		
drawing stage	Planning		
client	Network Space		
project	Sovereign Business Park Huyton		
drawing title	Proposed Demolition Plan		
date	May 2022	drawn	CF
scale@A1	1:500	checked	DRS

Rev

P02

Job No

12211-AEW-XX-XX-DR-A-0507

ae w architects

0161 214 4370

www.aewarchitects.com

