


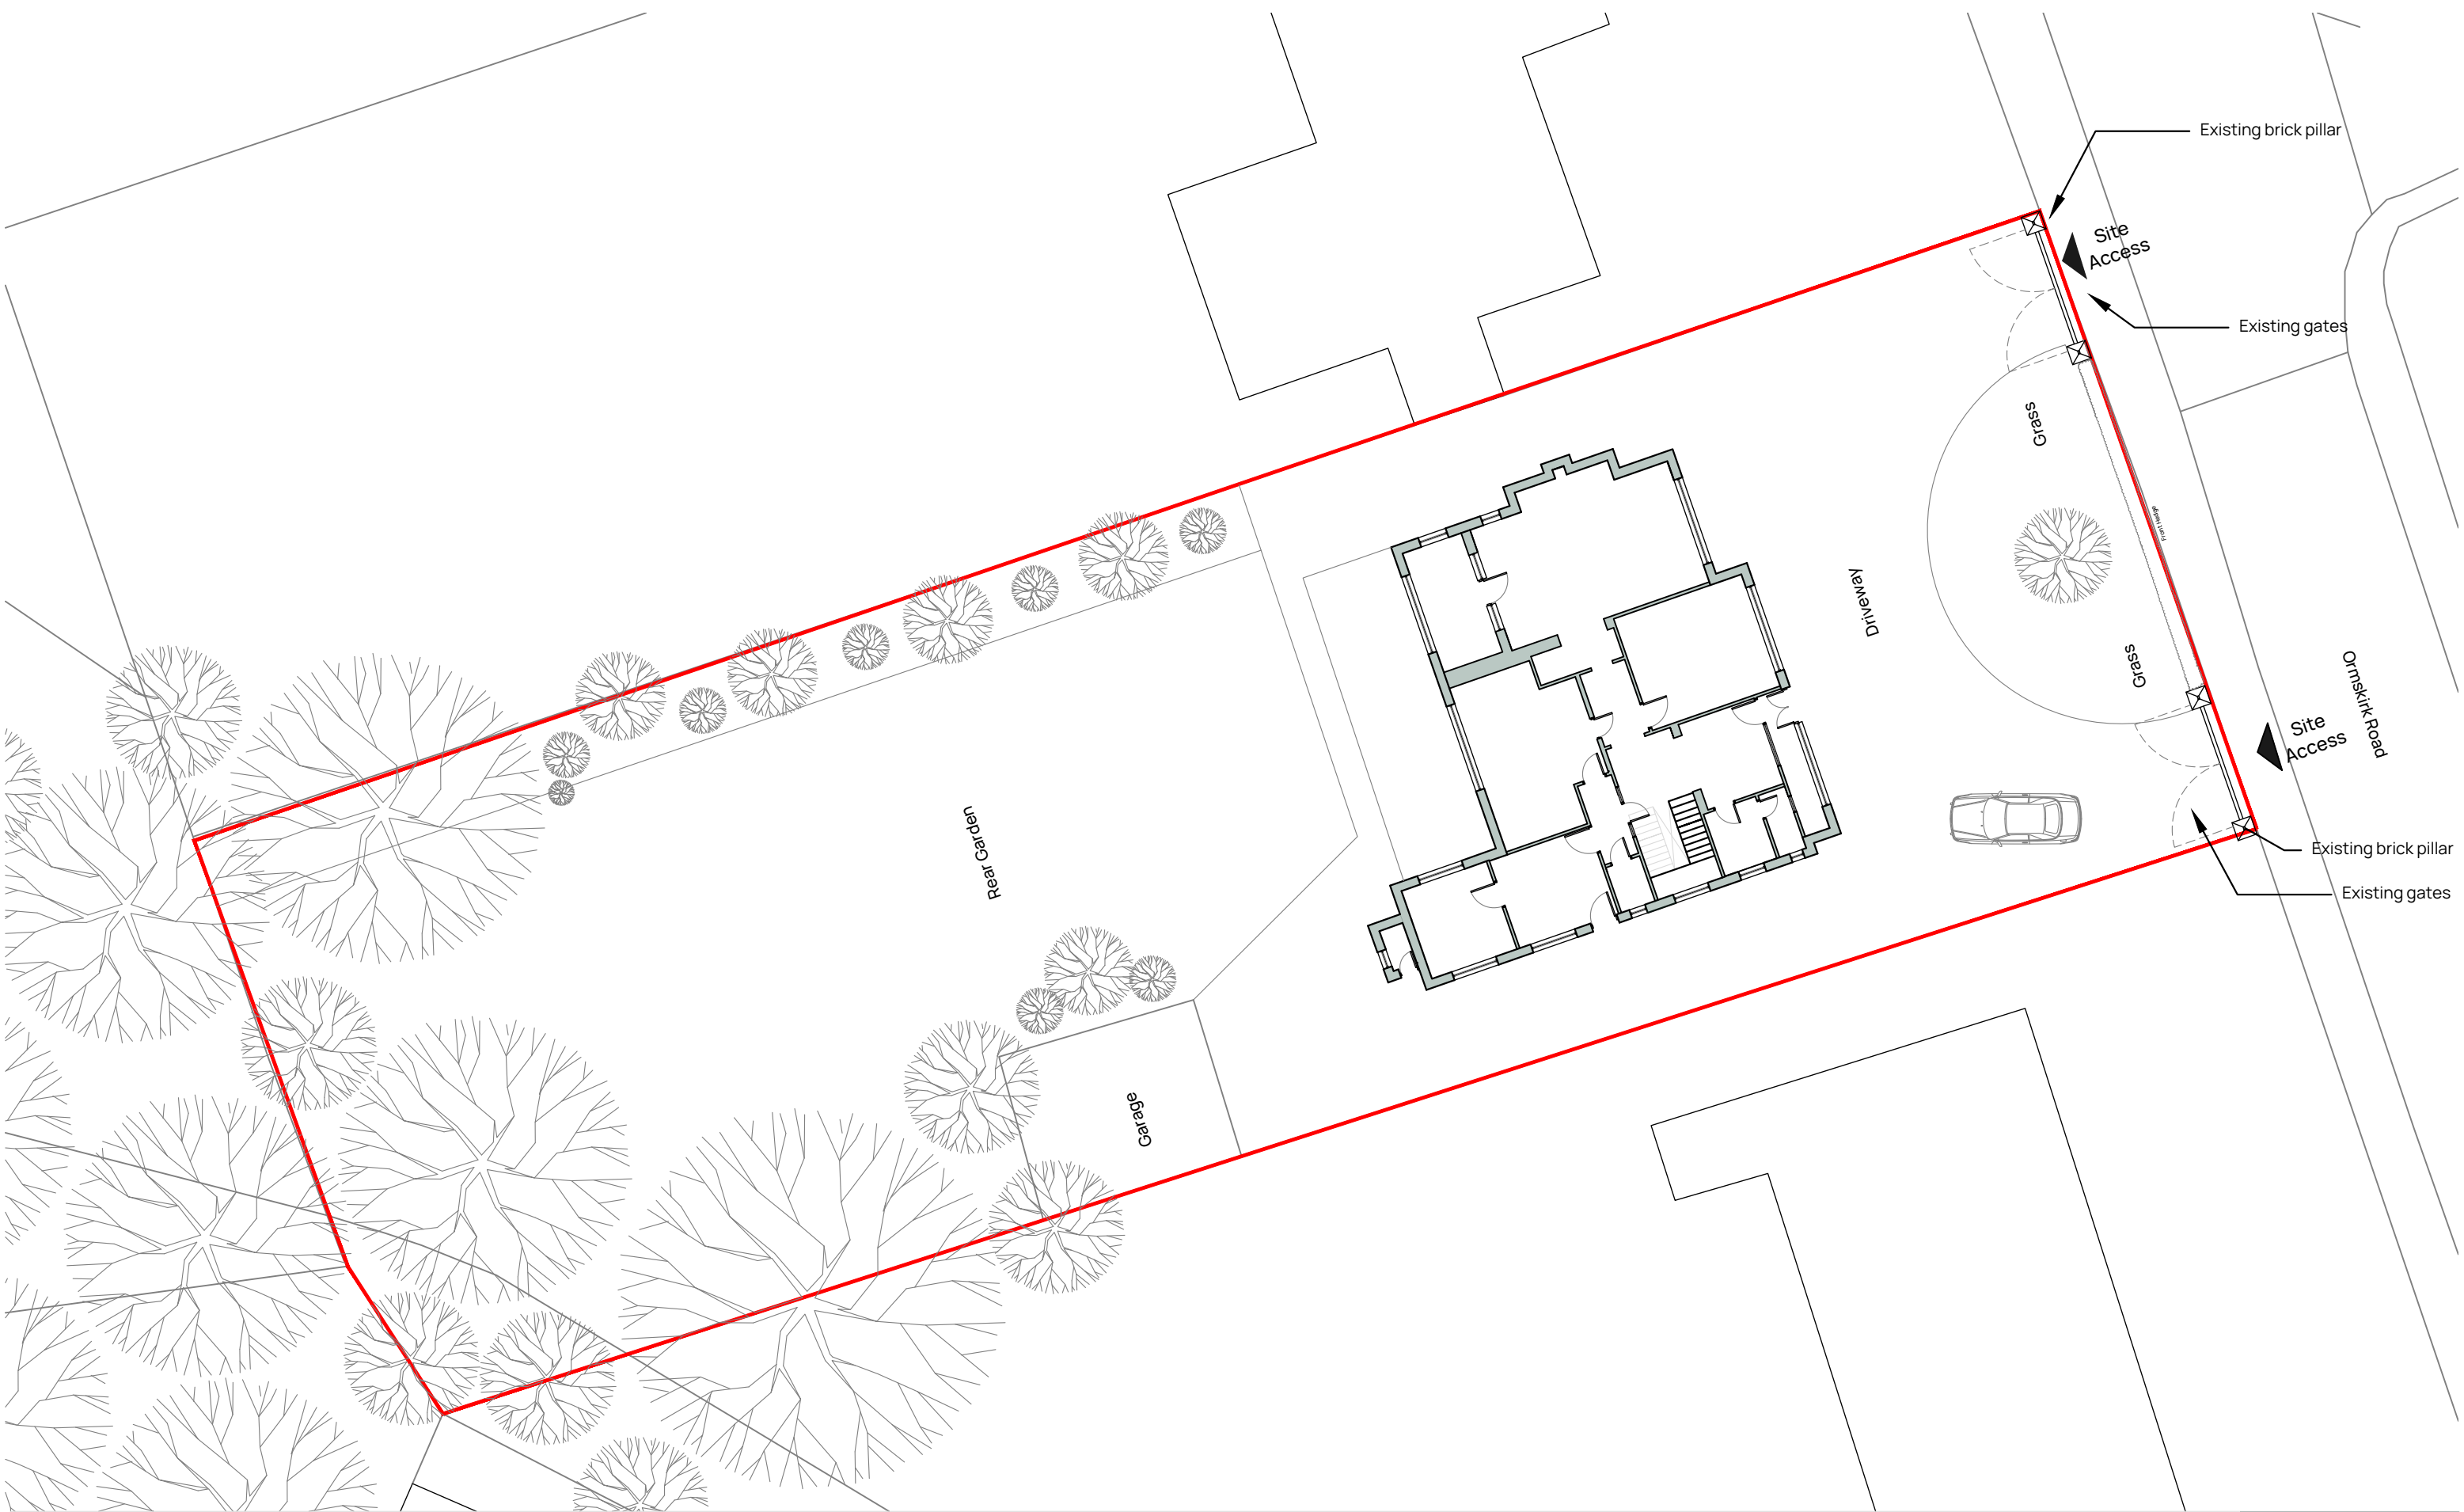

| notes:   |          |            |           |                   |  |
|---|----------|------------|-----------|-------------------|--|
| <div>1. Drawings are based on survey data and may not accurately represent what is physically present.</div> <div>2. All dimensions to be site verified by the contractor before proceeding.</div> <div>3. All dimensions are in millimeters unless noted otherwise. Only work from written dimensions.</div> <div>4. BCAE Architects Ltd. shall be notified in writing of any discrepancies.</div> <div>5. This drawing is copyright, and may not be reproduced in any form, without the written consent of BCAE Architects Ltd.</div> |          |            |           |                   |  |
| revisions:   |          |            |           |                   |  |
| rev   | date     | checked by | issued by | notes             |  |
| A   | 11/05/26 | AE         | JE        | Planning Comments |  |
| B   | 13/05/26 | AE         | JE        | Planning Comments |  |
|   |          |            |           |                   |  |
|   |          |            |           |                   |  |
