


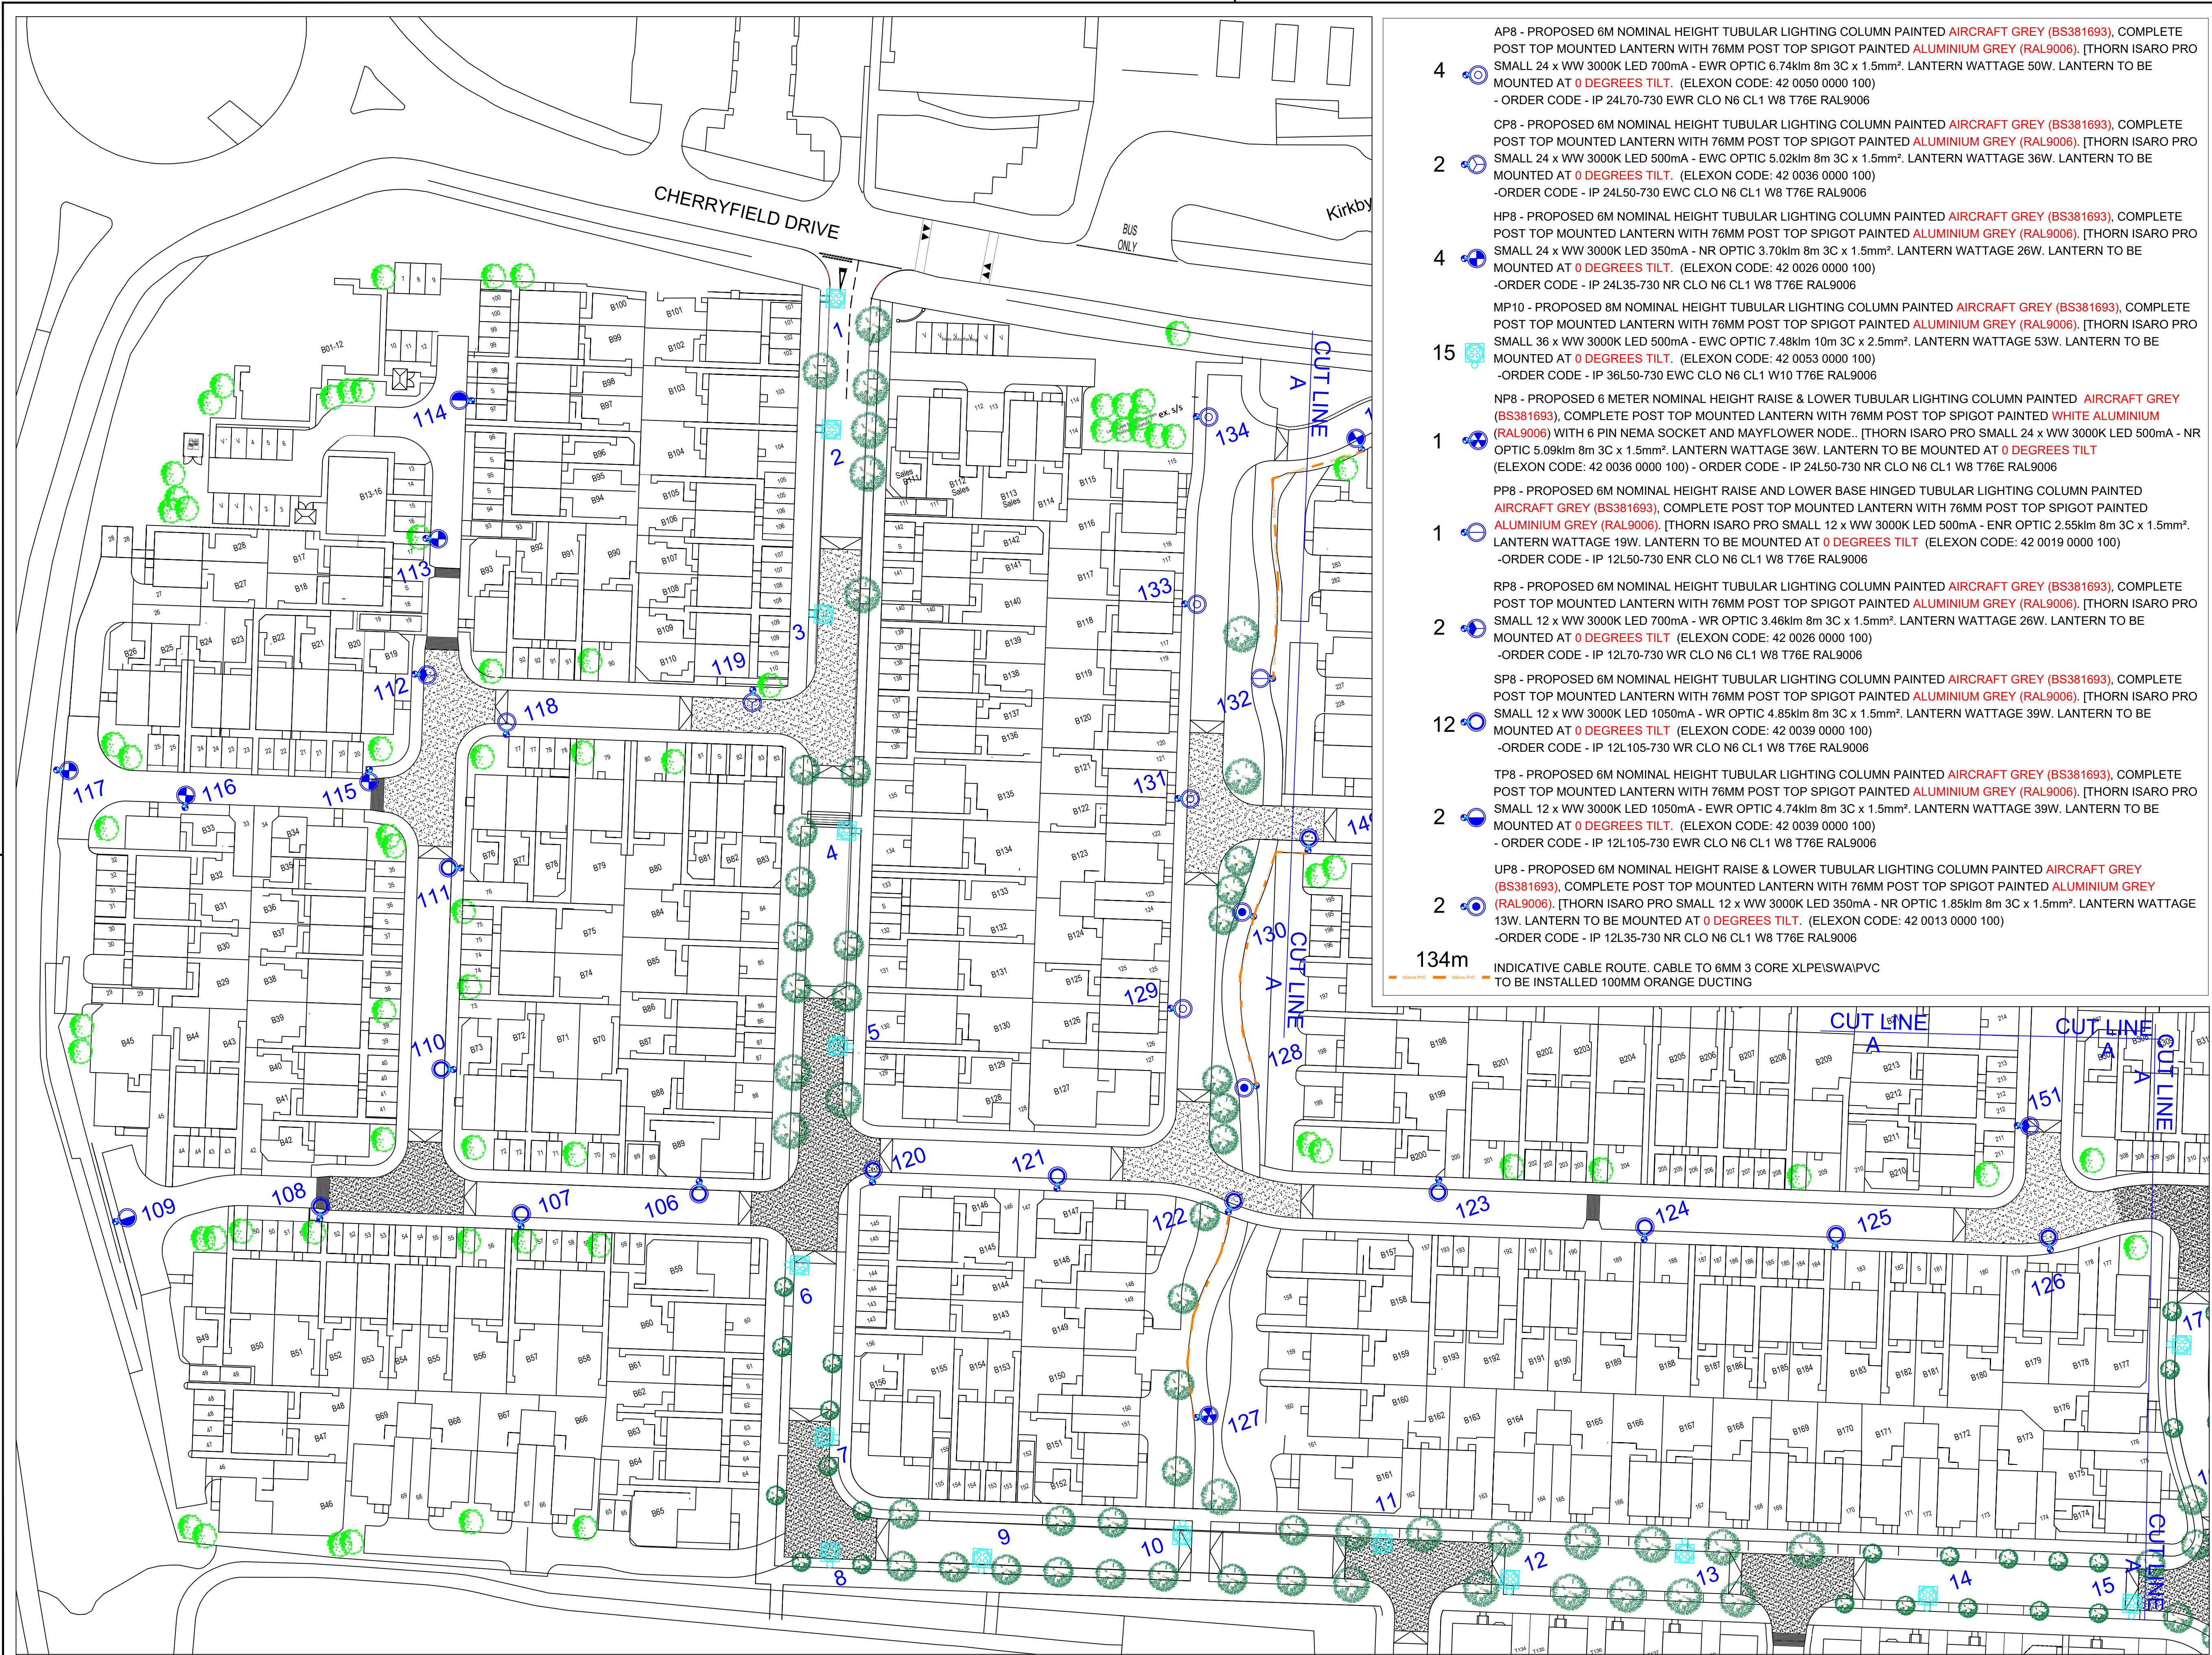

NOTES

1. If in doubt, ASK.

2. Return ALL previous issues to the Designer.

3. Do NOT measure from existing column positions

4. Contractor should note that the Statutory Undertaker's information is shown on this drawing for indicative purposes only. Exact location of services is to be determined on site.

The approximate location(s) of HV distribution networks have been indicated on this drawing in line with the Company's Risk Assessment process. This information is based on utility drawings provided by the relevant DNO. It is the responsibility of the installing organisation to undertake final due diligence and determine the exact location of the HV distribution network(s) prior to commencement of works on site

|     |                                                              |          |    |
|-----|--------------------------------------------------------------|----------|----|
| B   | COLUMNS MOVED DUE TO DRIVE / PATH CLASH AT DEVELOPER REQUEST | 16/4/26  | AH |
| A   | ORIGINAL                                                     | 18/11/25 | AH |
| REV | DESCRIPTION                                                  | DATE     | BY |

ENERVEO

ENERVEO  
STRETTON WAY  
HUYTON  
KNOWSLEY  
MERSEYSIDE  
L36 6JF

TITLE  
CHERRYFIELD DRIVE S38  
DAVID WILSON HOMES / BARRETT HOMES  
AVENUE ROADS - P3 (P2) - SR 1  
ROADS AND PATHS - P4 (P3) - SR 1  
PAGE 1 OF 4


|                |                         |
|----------------|-------------------------|
| AREA           | CHERRYFIELD<br>KNOWSLEY |
| SCALE          | 1:500                   |
| DATE           | 3/11/25                 |
| DRAWN          | AH                      |
| CHECKED        | AB                      |
| PAPER SIZE     | A1                      |
| APPROVED       | AB                      |
| DRAWING NUMBER | EVO20036225-LD-001      |
| REVISION       | B                       |

DRAWING STATUS

FOR COMMENT / APPROVAL

CONTRACT DRAWING

AS BUILT DRAWING

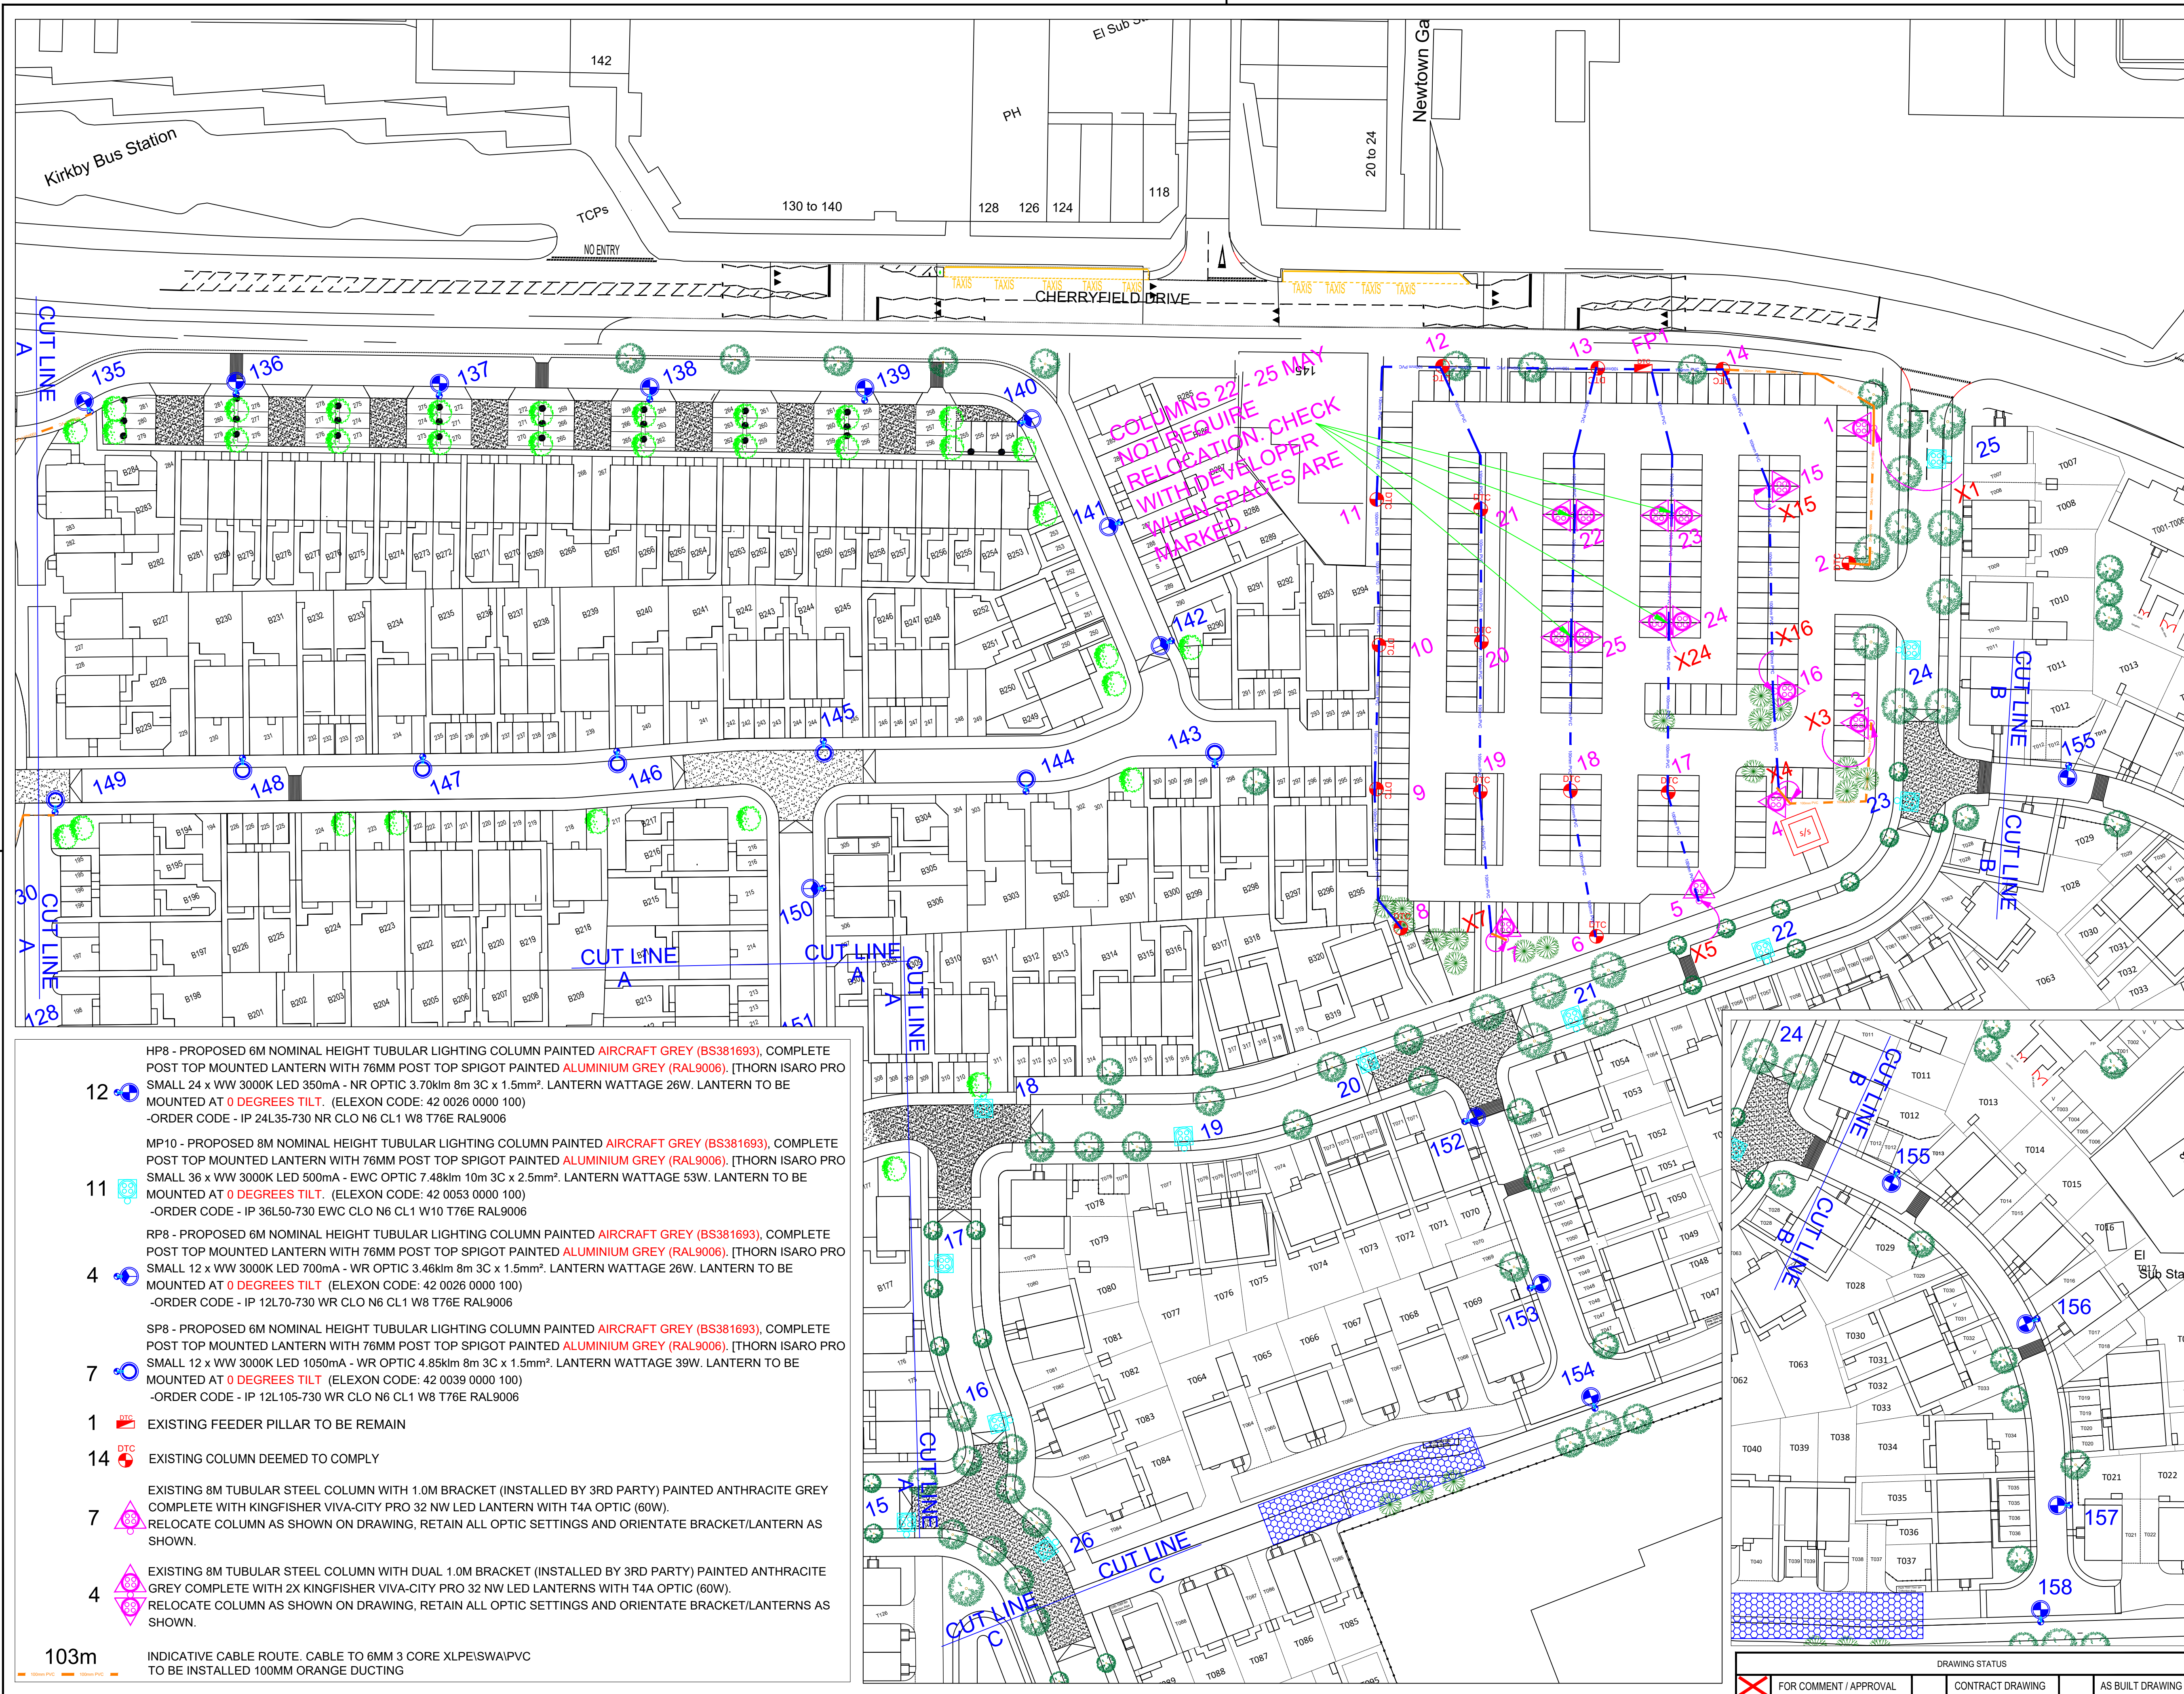

**NOTES**

1. If in doubt, ASK.
2. Return ALL previous issues to the Designer.
3. Do NOT measure from existing column positions
4. Contractor should note that the Statutory Undertaker's information is shown on this drawing for indicative purposes only. Exact location of services is to be determined on site.

The approximate location(s) of HV distribution networks have been indicated on this drawing in line with the Company's Risk Assessment process. This information is based on utility drawings provided by the relevant DNO. It is the responsibility of the installing organisation to undertake final due diligence and determine the exact location of the HV distribution network(s) prior to commencement of works on site

|     |                                                              |          |    |
|-----|--------------------------------------------------------------|----------|----|
| B   | COLUMNS MOVED DUE TO DRIVE / PATH CLASH AT DEVELOPER REQUEST | 16/4/26  | AH |
| A   | ORIGINAL                                                     | 18/11/25 | AH |
| REV | DESCRIPTION                                                  | DATE     | BY |

**ENERVED**


ENERVED  
STRETTON WAY  
HUYTON  
KNOWSLEY  
MERSEYSIDE  
L36 6JF

TITLE

CHERRYFIELD DRIVE S38  
DAVID WILSON HOMES / BARRETT HOMES  
AVENUE ROADS - P3 (P2) - SR 1  
ROADS AND PATHS - P4 (P3) - SR 1  
PAGE 2 OF 4

|                |                      |
|----------------|----------------------|
| AREA           | CHERRYFIELD KNOWSLEY |
| SCALE          | 1:500                |
| DATE           | 3/11/25              |
| DRAWN          | AH                   |
| CHECKED        | AB                   |
| PAPER SIZE     | A1                   |
| APPROVED       | AB                   |
| DRAWING NUMBER | EVO20036225-LD-001   |
| REVISION       | B                    |

|                |                        |                  |                  |
|----------------|------------------------|------------------|------------------|
| DRAWING STATUS | FOR COMMENT / APPROVAL | CONTRACT DRAWING | AS BUILT DRAWING |
|----------------|------------------------|------------------|------------------|

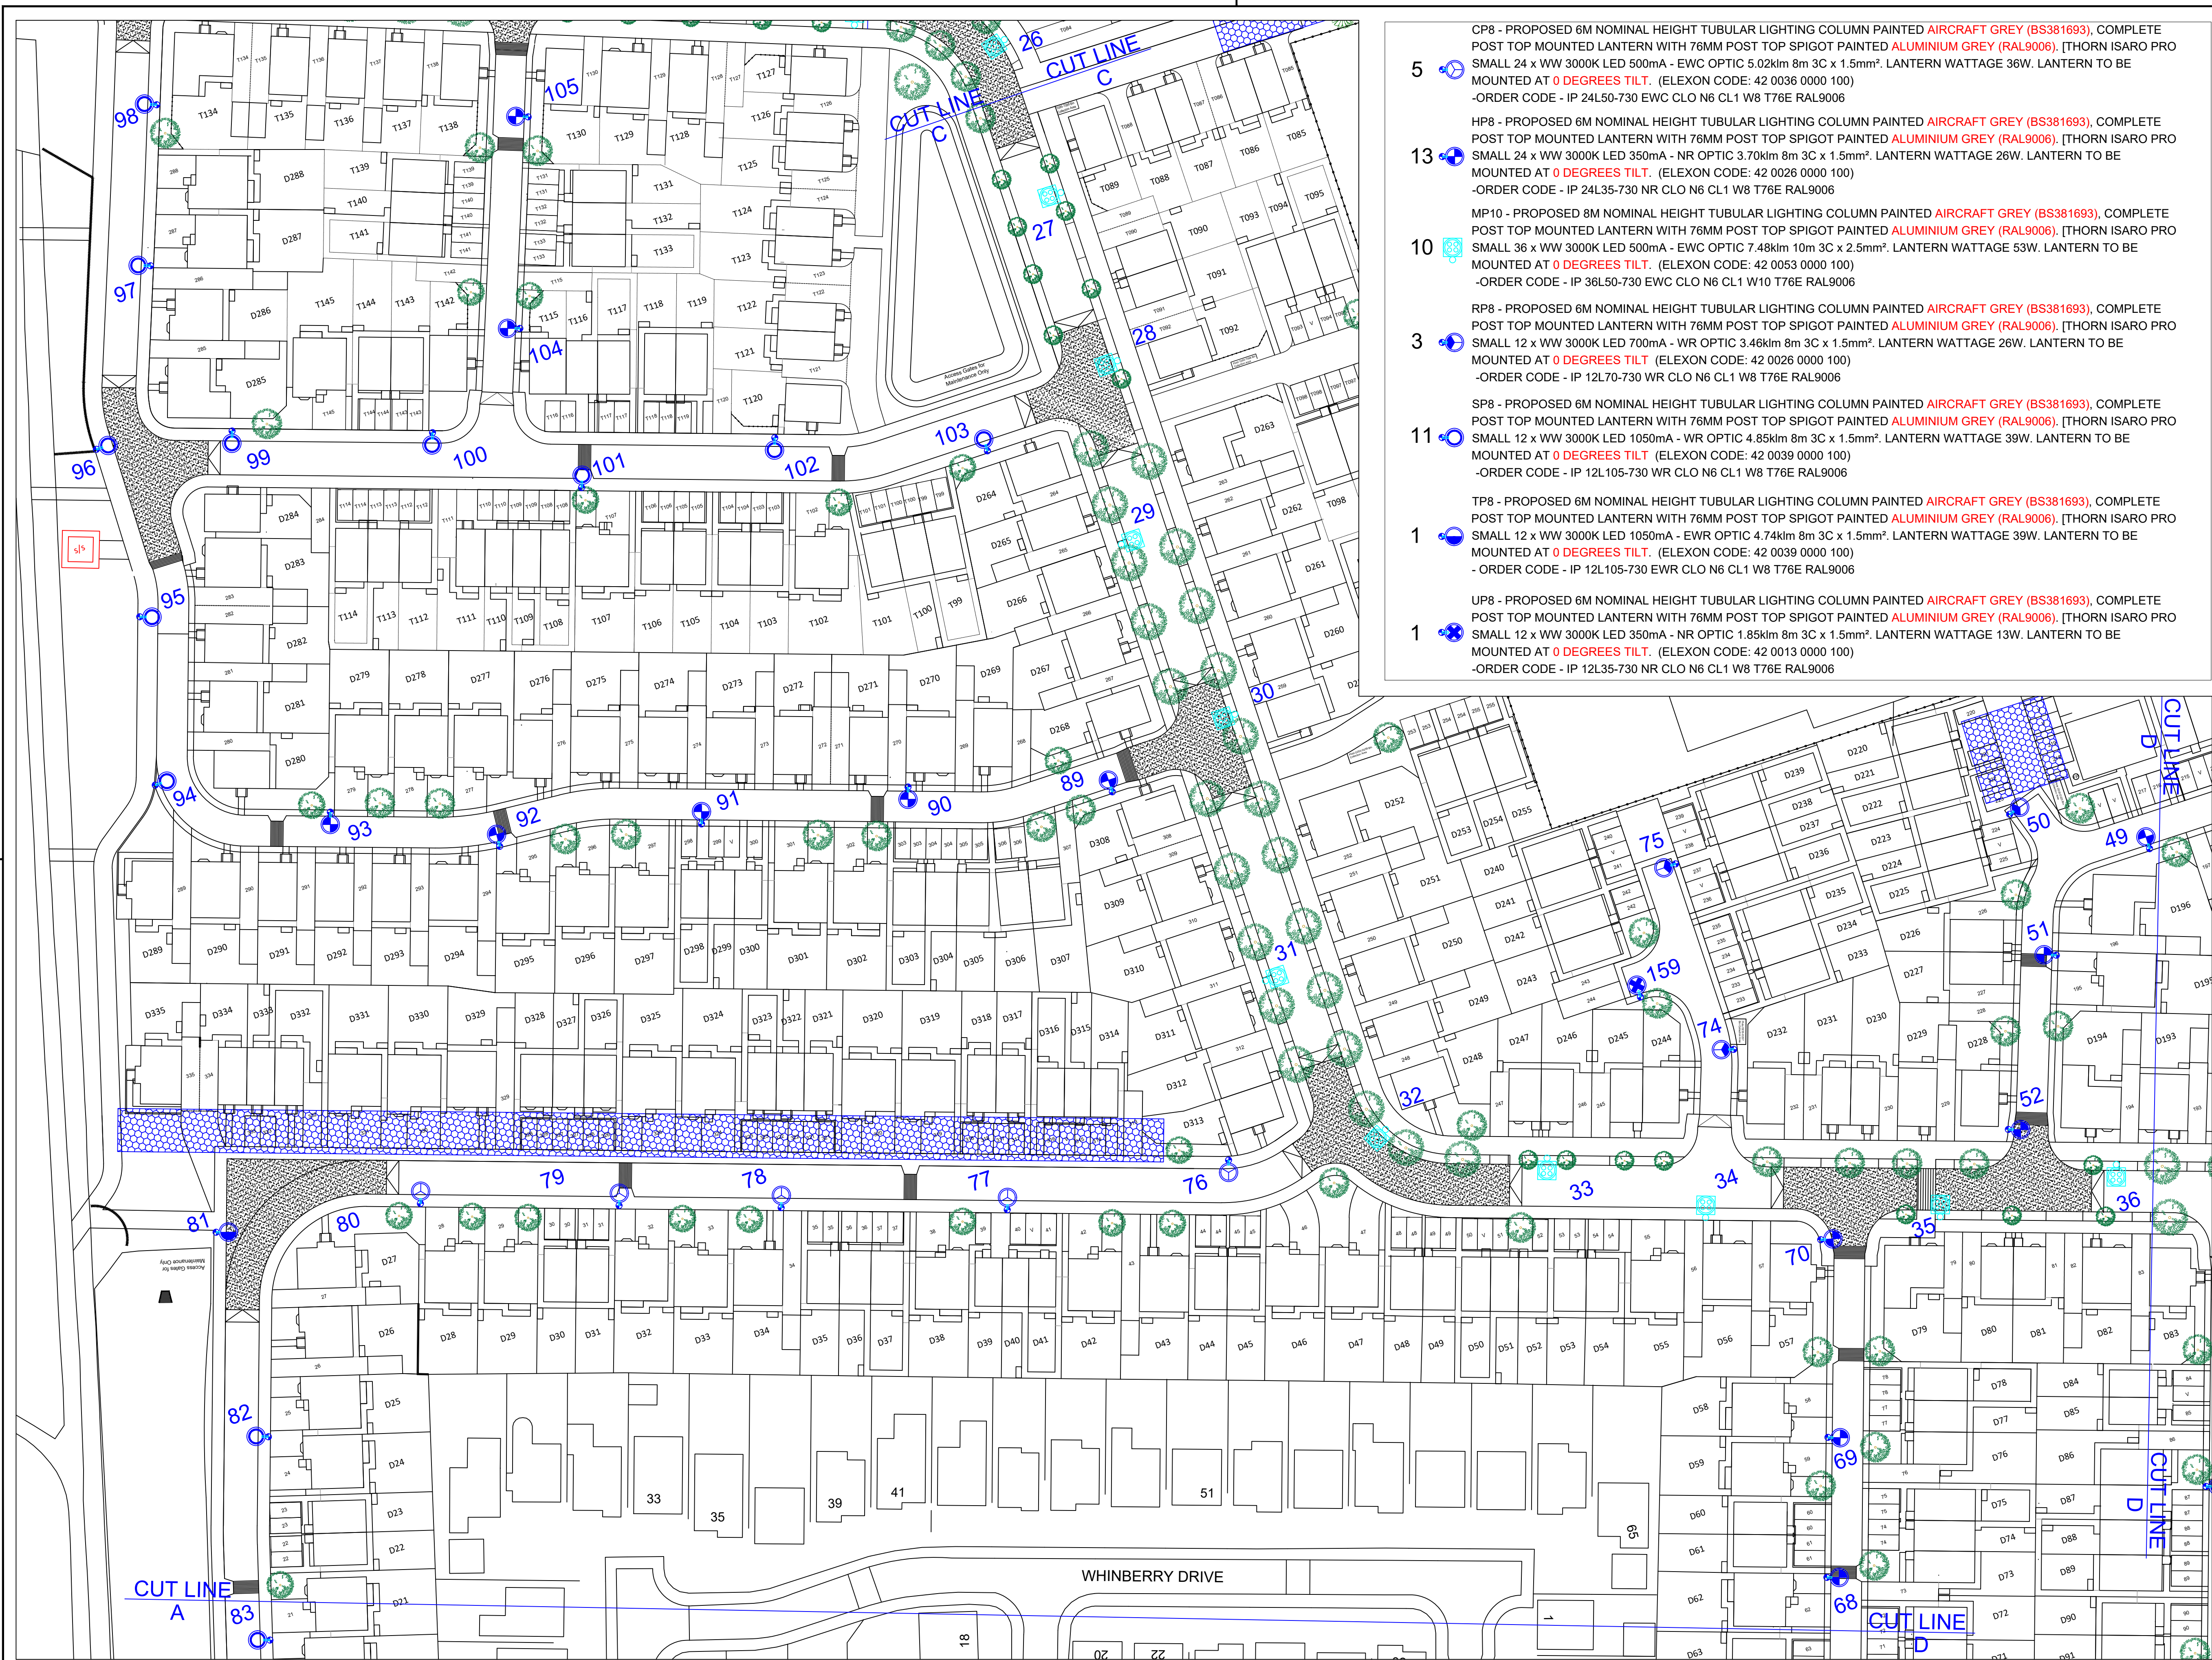



- CP8 - PROPOSED 6M NOMINAL HEIGHT TUBULAR LIGHTING COLUMN PAINTED **AIRCRAFT GREY (BS381693)**, COMPLETE POST TOP MOUNTED LANTERN WITH 76MM POST TOP SPIGOT PAINTED **ALUMINIUM GREY (RAL9006)**, [THORN ISARO PRO SMALL 24 x WW 3000K LED 500mA - EWC OPTIC 5.02klm 8m 3C x 1.5mm<sup>2</sup>. LANTERN WATTAGE 36W. LANTERN TO BE MOUNTED AT **0 DEGREES TILT**. (ELEXON CODE: 42 0036 0000 100)  
-ORDER CODE - IP 24L50-730 EWC CLO N6 CL1 W8 T76E RAL9006
- HP8 - PROPOSED 6M NOMINAL HEIGHT TUBULAR LIGHTING COLUMN PAINTED **AIRCRAFT GREY (BS381693)**, COMPLETE POST TOP MOUNTED LANTERN WITH 76MM POST TOP SPIGOT PAINTED **ALUMINIUM GREY (RAL9006)**, [THORN ISARO PRO SMALL 24 x WW 3000K LED 350mA - NR OPTIC 3.70klm 8m 3C x 1.5mm<sup>2</sup>. LANTERN WATTAGE 26W. LANTERN TO BE MOUNTED AT **0 DEGREES TILT**. (ELEXON CODE: 42 0026 0000 100)  
-ORDER CODE - IP 24L35-730 NR CLO N6 CL1 W8 T76E RAL9006
- MP10 - PROPOSED 8M NOMINAL HEIGHT TUBULAR LIGHTING COLUMN PAINTED **AIRCRAFT GREY (BS381693)**, COMPLETE POST TOP MOUNTED LANTERN WITH 76MM POST TOP SPIGOT PAINTED **ALUMINIUM GREY (RAL9006)**, [THORN ISARO PRO SMALL 36 x WW 3000K LED 500mA - EWC OPTIC 7.48klm 10m 3C x 2.5mm<sup>2</sup>. LANTERN WATTAGE 53W. LANTERN TO BE MOUNTED AT **0 DEGREES TILT**. (ELEXON CODE: 42 0053 0000 100)  
-ORDER CODE - IP 36L50-730 EWC CLO N6 CL1 W10 T76E RAL9006
- RP8 - PROPOSED 6M NOMINAL HEIGHT TUBULAR LIGHTING COLUMN PAINTED **AIRCRAFT GREY (BS381693)**, COMPLETE POST TOP MOUNTED LANTERN WITH 76MM POST TOP SPIGOT PAINTED **ALUMINIUM GREY (RAL9006)**, [THORN ISARO PRO SMALL 12 x WW 3000K LED 700mA - WR OPTIC 3.46klm 8m 3C x 1.5mm<sup>2</sup>. LANTERN WATTAGE 26W. LANTERN TO BE MOUNTED AT **0 DEGREES TILT**. (ELEXON CODE: 42 0026 0000 100)  
-ORDER CODE - IP 12L70-730 WR CLO N6 CL1 W8 T76E RAL9006
- SP8 - PROPOSED 6M NOMINAL HEIGHT TUBULAR LIGHTING COLUMN PAINTED **AIRCRAFT GREY (BS381693)**, COMPLETE POST TOP MOUNTED LANTERN WITH 76MM POST TOP SPIGOT PAINTED **ALUMINIUM GREY (RAL9006)**, [THORN ISARO PRO SMALL 12 x WW 3000K LED 1050mA - WR OPTIC 4.85klm 8m 3C x 1.5mm<sup>2</sup>. LANTERN WATTAGE 39W. LANTERN TO BE MOUNTED AT **0 DEGREES TILT**. (ELEXON CODE: 42 0039 0000 100)  
-ORDER CODE - IP 12L105-730 WR CLO N6 CL1 W8 T76E RAL9006
- TP8 - PROPOSED 6M NOMINAL HEIGHT TUBULAR LIGHTING COLUMN PAINTED **AIRCRAFT GREY (BS381693)**, COMPLETE POST TOP MOUNTED LANTERN WITH 76MM POST TOP SPIGOT PAINTED **ALUMINIUM GREY (RAL9006)**, [THORN ISARO PRO SMALL 12 x WW 3000K LED 1050mA - EWR OPTIC 4.74klm 8m 3C x 1.5mm<sup>2</sup>. LANTERN WATTAGE 39W. LANTERN TO BE MOUNTED AT **0 DEGREES TILT**. (ELEXON CODE: 42 0039 0000 100)  
-ORDER CODE - IP 12L105-730 EWR CLO N6 CL1 W8 T76E RAL9006
- UP8 - PROPOSED 6M NOMINAL HEIGHT TUBULAR LIGHTING COLUMN PAINTED **AIRCRAFT GREY (BS381693)**, COMPLETE POST TOP MOUNTED LANTERN WITH 76MM POST TOP SPIGOT PAINTED **ALUMINIUM GREY (RAL9006)**, [THORN ISARO PRO SMALL 12 x WW 3000K LED 350mA - NR OPTIC 1.85klm 8m 3C x 1.5mm<sup>2</sup>. LANTERN WATTAGE 13W. LANTERN TO BE MOUNTED AT **0 DEGREES TILT**. (ELEXON CODE: 42 0013 0000 100)  
-ORDER CODE - IP 12L35-730 NR CLO N6 CL1 W8 T76E RAL9006

**NOTES**


1. If in doubt, ASK.
2. Return ALL previous issues to the Designer.
3. Do NOT measure from existing column positions
4. Contractor should note that the Statutory Undertaker's information is shown on this drawing for indicative purposes only. Exact location of services is to be determined on site.

The approximate location(s) of HV distribution networks have been indicated on this drawing in line with the Company's Risk Assessment process. This information is based on utility drawings provided by the relevant DNO. It is the responsibility of the installing organisation to undertake final due diligence and determine the exact location of the HV distribution network(s) prior to commencement of works on site

|   |                                                              |                 |    |
|---|--------------------------------------------------------------|-----------------|----|
| B   | COLUMNS MOVED DUE TO DRIVE / PATH CLASH AT DEVELOPER REQUEST | 16/4/26         | AH |
| A   | ORIGINAL                                                     | 18/11/25        | AH |
| REV   | DESCRIPTION                                                  | DATE            | BY |
| <b>ENERVEO</b>   |                                                              |                 |    |
| ENERVEO<br>STRETTON WAY<br>HUYTON<br>KNOWSLEY<br>MERSEYSIDE<br>L36 6JF                                                                                   |                                                              |                 |    |
| TITLE<br>CHERRYFIELD DRIVE S38<br>DAVID WILSON HOMES / BARRETT HOMES<br>AVENUE ROADS - P3 (P2) - SR 1<br>ROADS AND PATHS - P4 (P3) - SR 1<br>PAGE 3 OF 4 |                                                              |                 |    |
| AREA<br>CHERRYFIELD<br>KNOWSLEY   |                                                              |                 |    |
| SCALE<br>1:500   |                                                              | DATE<br>3/11/25 |    |
| PAPER SIZE<br>A1   |                                                              | DRAWN<br>AH     |    |
| DRAWING NUMBER<br>EVO20036225-LD-001   |                                                              | CHECKED<br>AB   |    |
| DRAWING STATUS<br>FOR COMMENT / APPROVAL   |                                                              | APPROVED<br>AB  |    |
| CONTRACT DRAWING   |                                                              | REVISION<br>B   |    |
| AS BUILT DRAWING   |                                                              |                 |    |

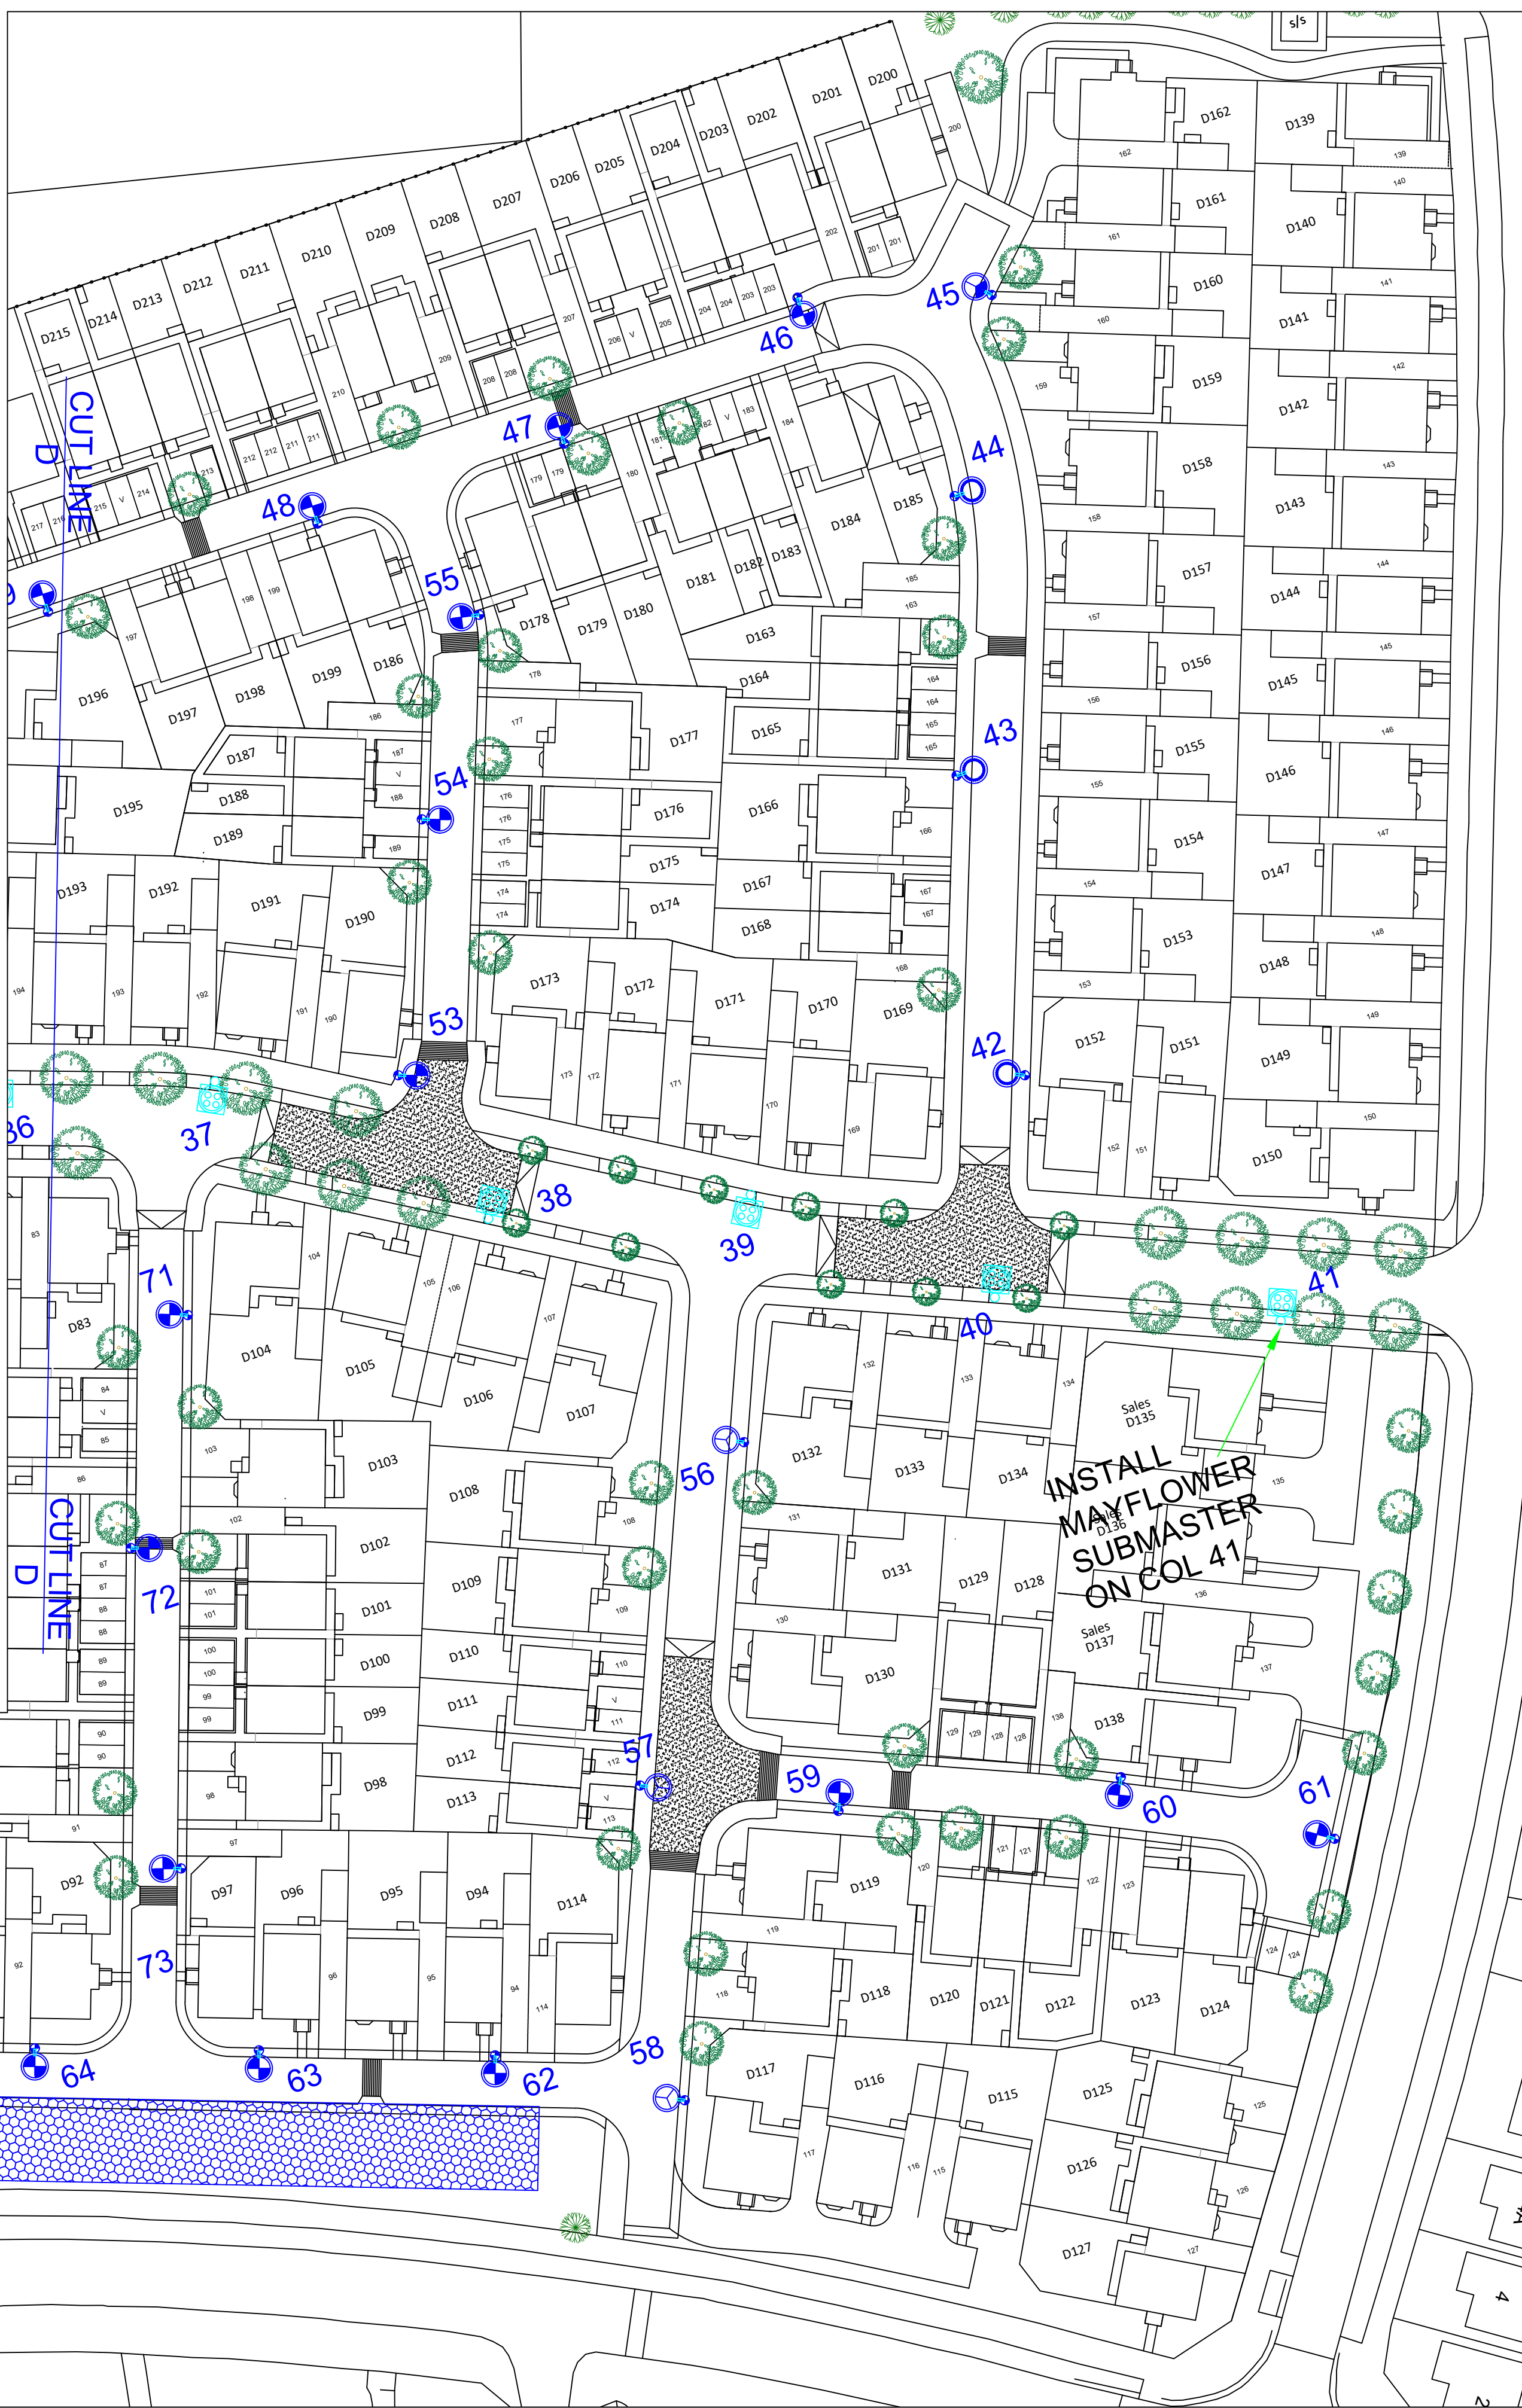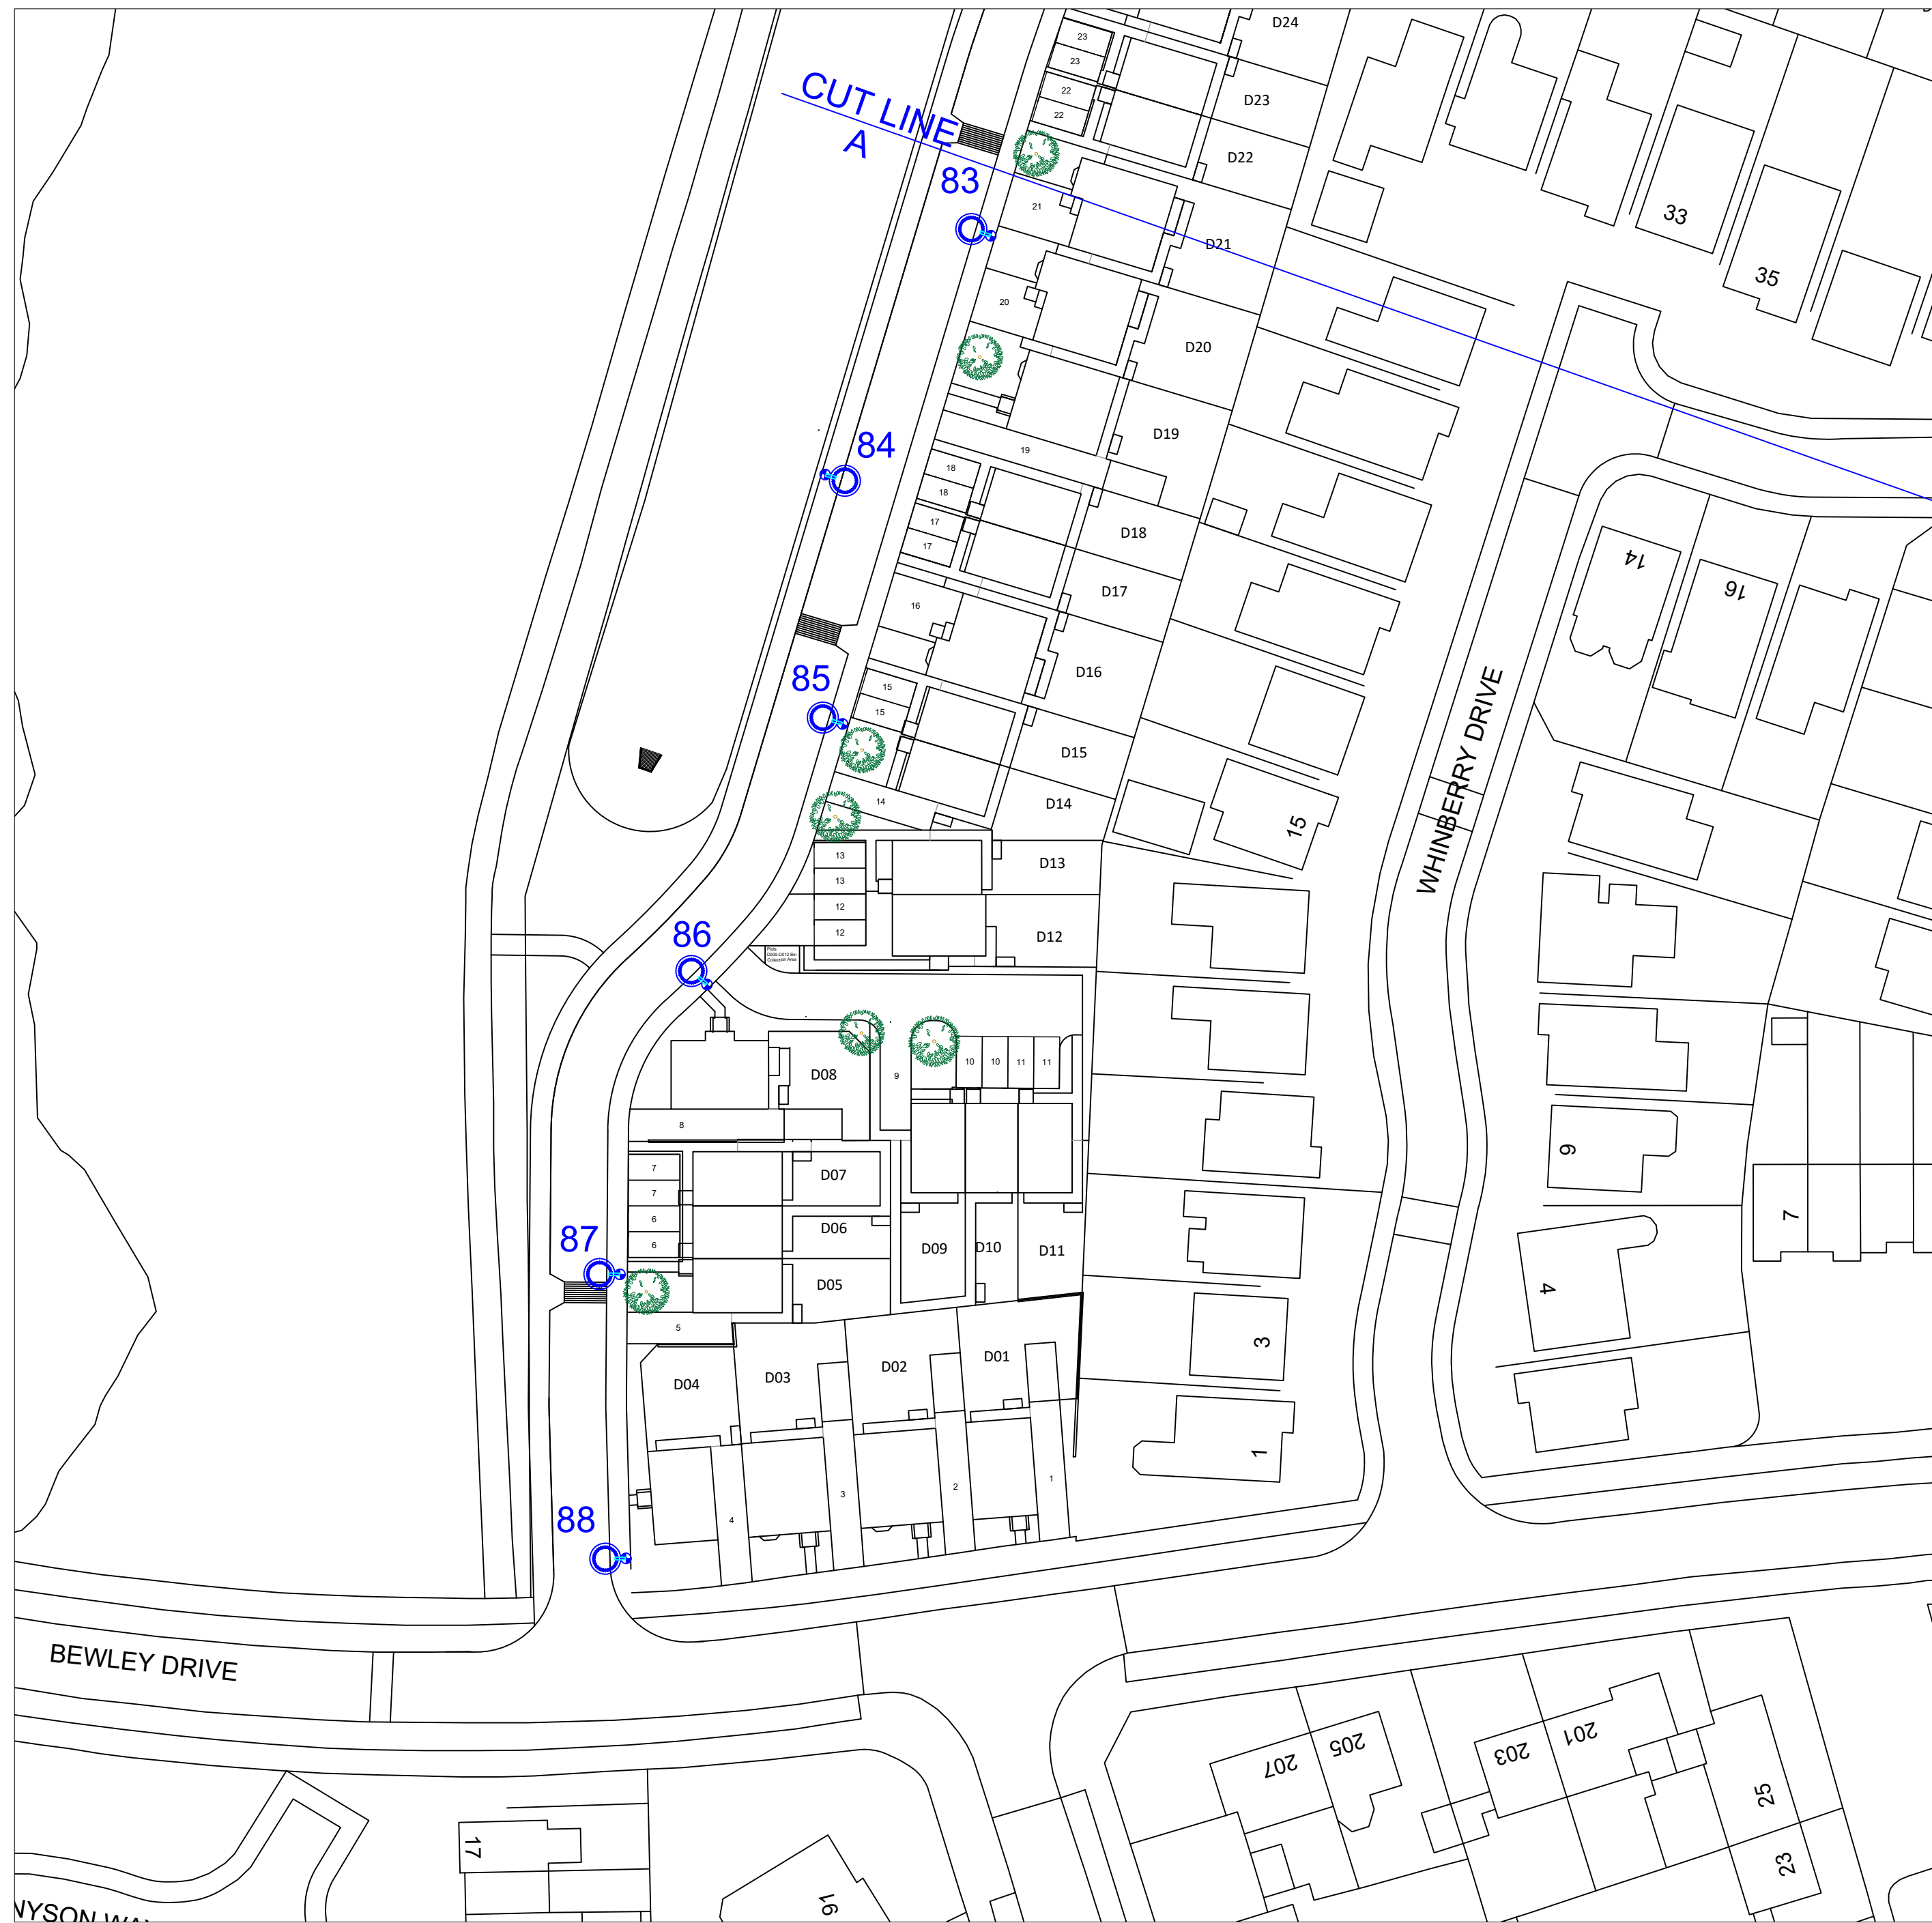

- 3 CP8 - PROPOSED 6M NOMINAL HEIGHT TUBULAR LIGHTING COLUMN PAINTED **AIRCRAFT GREY (BS381693)**, COMPLETE POST TOP MOUNTED LANTERN WITH 76MM POST TOP SPIGOT PAINTED **ALUMINIUM GREY (RAL9006)**. [THORN ISARO PRO SMALL 24 x WW 3000K LED 500mA - EWC OPTIC 5.02klm 8m 3C x 1.5mm². LANTERN WATTAGE 36W. LANTERN TO BE MOUNTED AT **0 DEGREES TILT**. (ELEXON CODE: 42 0036 0000 100)  
-ORDER CODE - IP 24L50-730 EWC CLO N6 CL1 W8 T76E RAL9006
- 18 HP8 - PROPOSED 6M NOMINAL HEIGHT TUBULAR LIGHTING COLUMN PAINTED **AIRCRAFT GREY (BS381693)**, COMPLETE POST TOP MOUNTED LANTERN WITH 76MM POST TOP SPIGOT PAINTED **ALUMINIUM GREY (RAL9006)**. [THORN ISARO PRO SMALL 24 x WW 3000K LED 350mA - NR OPTIC 3.70klm 8m 3C x 1.5mm². LANTERN WATTAGE 26W. LANTERN TO BE MOUNTED AT **0 DEGREES TILT**. (ELEXON CODE: 42 0026 0000 100)  
-ORDER CODE - IP 24L35-730 NR CLO N6 CL1 W8 T76E RAL9006
- 5 MP10 - PROPOSED 8M NOMINAL HEIGHT TUBULAR LIGHTING COLUMN PAINTED **AIRCRAFT GREY (BS381693)**, COMPLETE POST TOP MOUNTED LANTERN WITH 76MM POST TOP SPIGOT PAINTED **ALUMINIUM GREY (RAL9006)**. [THORN ISARO PRO SMALL 36 x WW 3000K LED 500mA - EWC OPTIC 7.48klm 10m 3C x 2.5mm². LANTERN WATTAGE 53W. LANTERN TO BE MOUNTED AT **0 DEGREES TILT**. (ELEXON CODE: 42 0053 0000 100)  
-ORDER CODE - IP 36L50-730 EWC CLO N6 CL1 W10 T76E RAL9006
- 1 RP8 - PROPOSED 6M NOMINAL HEIGHT TUBULAR LIGHTING COLUMN PAINTED **AIRCRAFT GREY (BS381693)**, COMPLETE POST TOP MOUNTED LANTERN WITH 76MM POST TOP SPIGOT PAINTED **ALUMINIUM GREY (RAL9006)**. [THORN ISARO PRO SMALL 12 x WW 3000K LED 700mA - WR OPTIC 3.46klm 8m 3C x 1.5mm². LANTERN WATTAGE 26W. LANTERN TO BE MOUNTED AT **0 DEGREES TILT**. (ELEXON CODE: 42 0026 0000 100)  
-ORDER CODE - IP 12L70-730 WR CLO N6 CL1 W8 T76E RAL9006
- 9 SP8 - PROPOSED 6M NOMINAL HEIGHT TUBULAR LIGHTING COLUMN PAINTED **AIRCRAFT GREY (BS381693)**, COMPLETE POST TOP MOUNTED LANTERN WITH 76MM POST TOP SPIGOT PAINTED **ALUMINIUM GREY (RAL9006)**. [THORN ISARO PRO SMALL 12 x WW 3000K LED 1050mA - WR OPTIC 4.85klm 8m 3C x 1.5mm². LANTERN WATTAGE 39W. LANTERN TO BE MOUNTED AT **0 DEGREES TILT**. (ELEXON CODE: 42 0039 0000 100)  
-ORDER CODE - IP 12L105-730 WR CLO N6 CL1 W8 T76E RAL9006

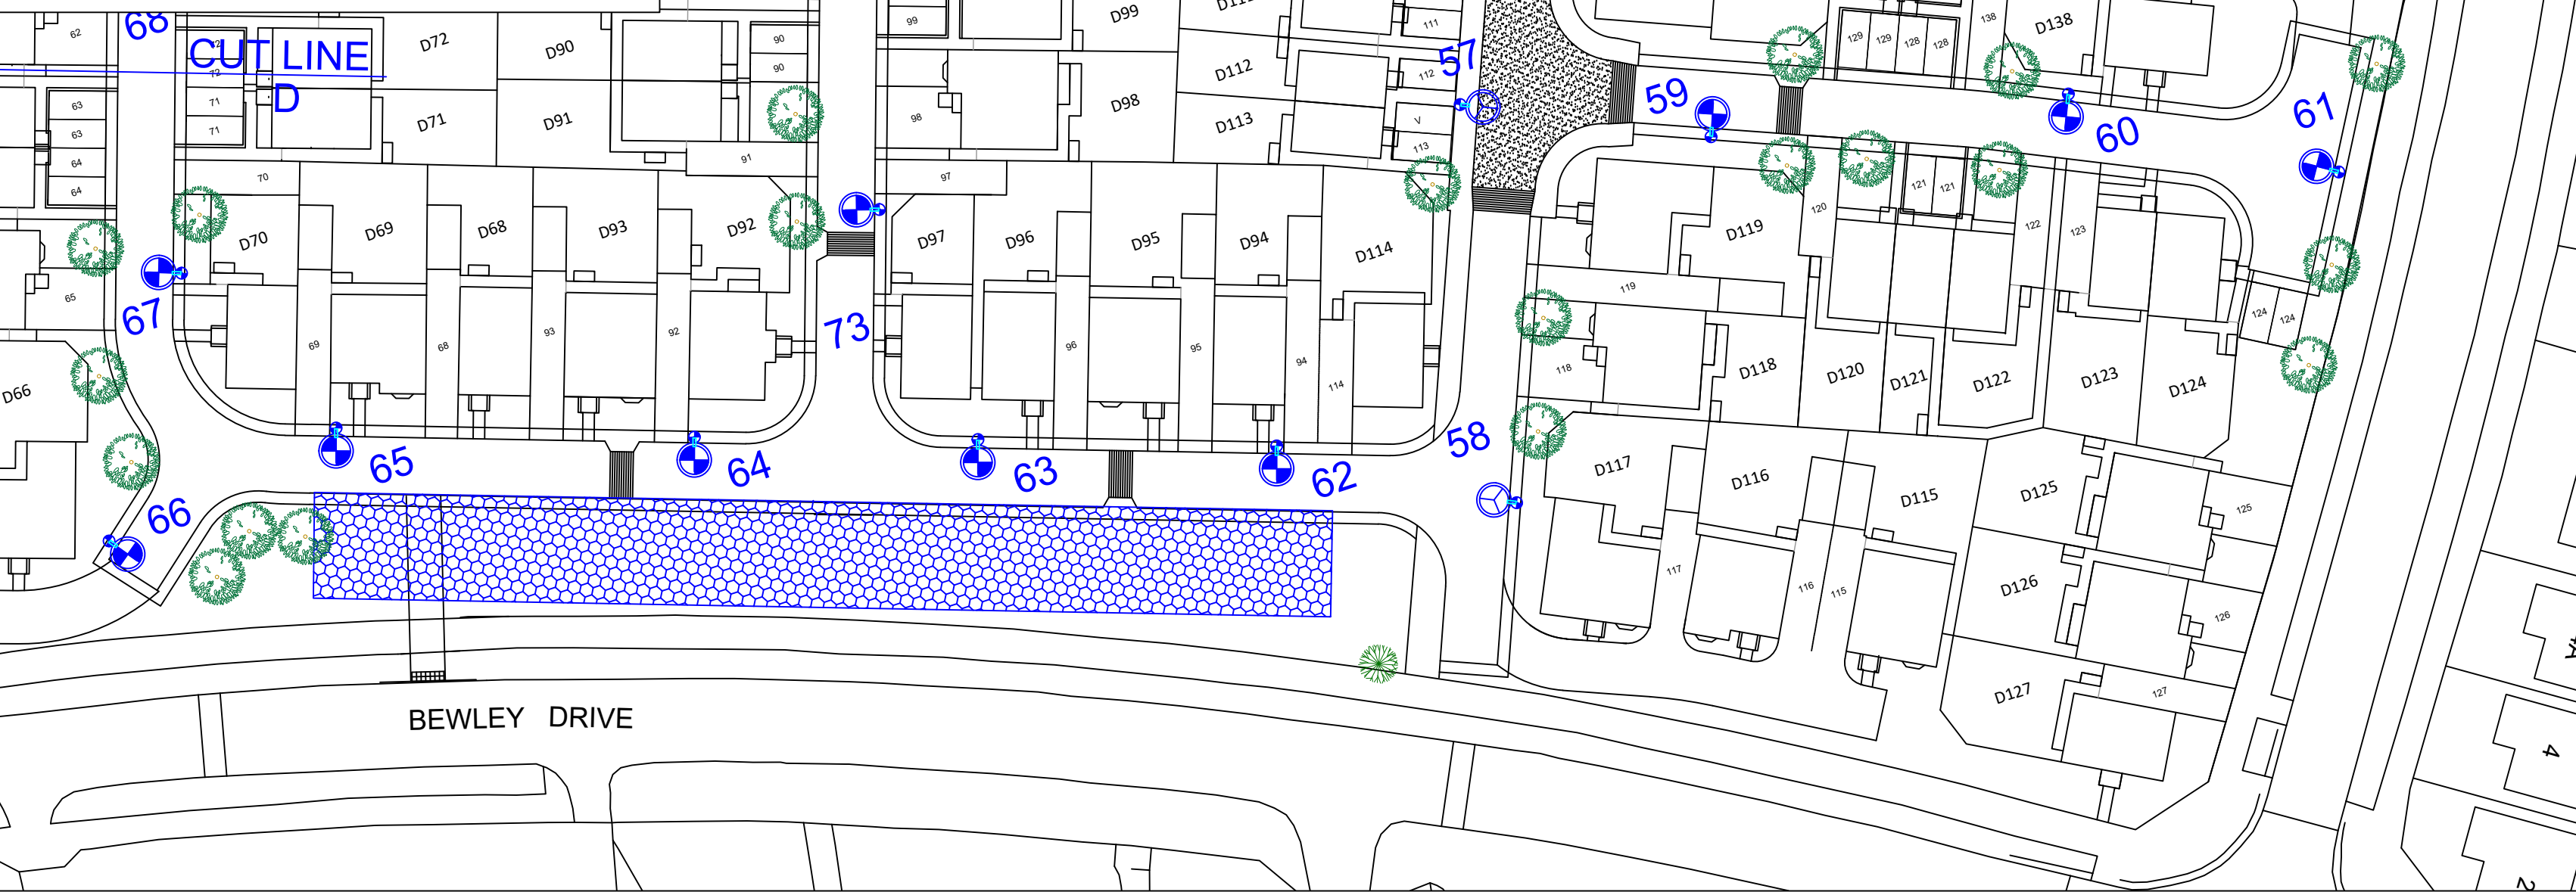

NOTES

1. If in doubt, ASK.
2. Return ALL previous issues to the Designer.
3. Do NOT measure from existing column positions
4. Contractor should note that the Statutory Undertaker's information is shown on this drawing for indicative purposes only. Exact location of services is to be determined on site.

The approximate location(s) of HV distribution networks have been indicated on this drawing in line with the Company's Risk Assessment process. This information is based on utility drawings provided by the relevant DNO. It is the responsibility of the installing organisation to undertake final due diligence and determine the exact location of the HV distribution network(s) prior to commencement of works on site

|     |                                                              |          |    |
|-----|--------------------------------------------------------------|----------|----|
| B   | COLUMNS MOVED DUE TO DRIVE / PATH CLASH AT DEVELOPER REQUEST | 16/4/26  | AH |
| A   | ORIGINAL                                                     | 18/11/25 | AH |
| REV | DESCRIPTION                                                  | DATE     | BY |

**ENERVED**

ENERVED  
STRETTON WAY  
HUYTON  
KNOWSLEY  
MERSEYSIDE  
L36 6JF

TITLE  
CHERRYFIELD DRIVE S38  
DAVID WILSON HOMES / BARRETT HOMES  
AVENUE ROADS - P3 (P2) - SR 1  
ROADS AND PATHS - P4 (P3) - SR 1  
PAGE 4 OF 4

AREA  
**CHERRYFIELD  
KNOWSLEY**

SCALE  
1:500

DATE  
3/11/25  
DRAWN  
AH  
CHECKED  
AB

PAPER SIZE  
**A1**  
APPROVED  
AB

DRAWING NUMBER  
**EVO20036225-LD-001**  
REVISION  
**B**

| DRAWING STATUS         |                  |                  |
|------------------------|------------------|------------------|
| FOR COMMENT / APPROVAL | CONTRACT DRAWING | AS BUILT DRAWING |



- AP8 - PROPOSED 6M NOMINAL HEIGHT TUBULAR LIGHTING COLUMN PAINTED **AIRCRAFT GREY (BS381693)**, COMPLETE POST TOP MOUNTED LANTERN WITH 76MM POST TOP SPIGOT PAINTED **ALUMINIUM GREY (RAL9006)** [THORN ISARO PRO SMALL 24 x WW 3000K LED 700mA - EWR OPTIC 6.74km 8m 3C x 1.5mm<sup>2</sup>. LANTERN WATTAGE 50W. LANTERN TO BE MOUNTED AT **0 DEGREES TILT**. (ELEXON CODE: 42 0050 0000 100) -ORDER CODE - IP 24L70-730 EWR CLO N6 CL1 W8 T76E RAL9006
- CP8 - PROPOSED 6M NOMINAL HEIGHT TUBULAR LIGHTING COLUMN PAINTED **AIRCRAFT GREY (BS381693)**, COMPLETE POST TOP MOUNTED LANTERN WITH 76MM POST TOP SPIGOT PAINTED **ALUMINIUM GREY (RAL9006)** [THORN ISARO PRO SMALL 24 x WW 3000K LED 500mA - EWC OPTIC 5.02km 8m 3C x 1.5mm<sup>2</sup>. LANTERN WATTAGE 36W. LANTERN TO BE MOUNTED AT **0 DEGREES TILT**. (ELEXON CODE: 42 0036 0000 100) -ORDER CODE - IP 24L50-730 EWC CLO N6 CL1 W8 T76E RAL9006
- HP8 - PROPOSED 6M NOMINAL HEIGHT TUBULAR LIGHTING COLUMN PAINTED **AIRCRAFT GREY (BS381693)**, COMPLETE POST TOP MOUNTED LANTERN WITH 76MM POST TOP SPIGOT PAINTED **ALUMINIUM GREY (RAL9006)** [THORN ISARO PRO SMALL 24 x WW 3000K LED 350mA - NR OPTIC 3.70km 8m 3C x 1.5mm<sup>2</sup>. LANTERN WATTAGE 26W. LANTERN TO BE MOUNTED AT **0 DEGREES TILT**. (ELEXON CODE: 42 0026 0000 100) -ORDER CODE - IP 24L35-730 NR CLO N6 CL1 W8 T76E RAL9006
- MP10 - PROPOSED 8M NOMINAL HEIGHT TUBULAR LIGHTING COLUMN PAINTED **AIRCRAFT GREY (BS381693)**, COMPLETE POST TOP MOUNTED LANTERN WITH 76MM POST TOP SPIGOT PAINTED **ALUMINIUM GREY (RAL9006)** [THORN ISARO PRO SMALL 36 x WW 3000K LED 500mA - EWC OPTIC 7.48km 10m 3C x 2.5mm<sup>2</sup>. LANTERN WATTAGE 53W. LANTERN TO BE MOUNTED AT **0 DEGREES TILT**. (ELEXON CODE: 42 0053 0000 100) -ORDER CODE - IP 36L50-730 EWC CLO N6 CL1 W10 T76E RAL9006
- NP8 - PROPOSED 6 METER NOMINAL HEIGHT RAISE & LOWER TUBULAR LIGHTING COLUMN PAINTED **AIRCRAFT GREY (BS381693)**, COMPLETE POST TOP MOUNTED LANTERN WITH 76MM POST TOP SPIGOT PAINTED **WHITE ALUMINIUM (RAL9006)** WITH 6 PIN NEMA SOCKET AND MAYFLOWER NODE. [THORN ISARO PRO SMALL 24 x WW 3000K LED 500mA - NR OPTIC 5.09km 8m 3C x 1.5mm<sup>2</sup>. LANTERN WATTAGE 36W. LANTERN TO BE MOUNTED AT **0 DEGREES TILT** (ELEXON CODE: 42 0036 0000 100) - ORDER CODE - IP 24L50-730 NR CLO N6 CL1 W8 T76E RAL9006
- PP8 - PROPOSED 6M NOMINAL HEIGHT RAISE AND LOWER BASE HINGED TUBULAR LIGHTING COLUMN PAINTED **AIRCRAFT GREY (BS381693)**, COMPLETE POST TOP MOUNTED LANTERN WITH 76MM POST TOP SPIGOT PAINTED **ALUMINIUM GREY (RAL9006)** [THORN ISARO PRO SMALL 24 x WW 3000K LED 500mA - EWR OPTIC 2.55km 8m 3C x 1.5mm<sup>2</sup>. LANTERN WATTAGE 19W. LANTERN TO BE MOUNTED AT **0 DEGREES TILT** (ELEXON CODE: 42 0019 0000 100) -ORDER CODE - IP 12L50-730 ENR CLO N6 CL1 W8 T76E RAL9006
- RP8 - PROPOSED 6M NOMINAL HEIGHT TUBULAR LIGHTING COLUMN PAINTED **AIRCRAFT GREY (BS381693)**, COMPLETE POST TOP MOUNTED LANTERN WITH 76MM POST TOP SPIGOT PAINTED **ALUMINIUM GREY (RAL9006)** [THORN ISARO PRO SMALL 12 x WW 3000K LED 700mA - WR OPTIC 3.45km 8m 3C x 1.5mm<sup>2</sup>. LANTERN WATTAGE 26W. LANTERN TO BE MOUNTED AT **0 DEGREES TILT** (ELEXON CODE: 42 0026 0000 100) -ORDER CODE - IP 12L70-730 WR CLO N6 CL1 W8 T76E RAL9006
- SP8 - PROPOSED 6M NOMINAL HEIGHT TUBULAR LIGHTING COLUMN PAINTED **AIRCRAFT GREY (BS381693)**, COMPLETE POST TOP MOUNTED LANTERN WITH 76MM POST TOP SPIGOT PAINTED **ALUMINIUM GREY (RAL9006)** [THORN ISARO PRO SMALL 12 x WW 3000K LED 1050mA - WR OPTIC 4.85km 8m 3C x 1.5mm<sup>2</sup>. LANTERN WATTAGE 39W. LANTERN TO BE MOUNTED AT **0 DEGREES TILT** (ELEXON CODE: 42 0039 0000 100) -ORDER CODE - IP 12L105-730 WR CLO N6 CL1 W8 T76E RAL9006
- TP8 - PROPOSED 6M NOMINAL HEIGHT TUBULAR LIGHTING COLUMN PAINTED **AIRCRAFT GREY (BS381693)**, COMPLETE POST TOP MOUNTED LANTERN WITH 76MM POST TOP SPIGOT PAINTED **ALUMINIUM GREY (RAL9006)** [THORN ISARO PRO SMALL 12 x WW 3000K LED 1050mA - EWR OPTIC 4.74km 8m 3C x 1.5mm<sup>2</sup>. LANTERN WATTAGE 39W. LANTERN TO BE MOUNTED AT **0 DEGREES TILT**. (ELEXON CODE: 42 0039 0000 100) -ORDER CODE - IP 12L105-730 EWR CLO N6 CL1 W8 T76E RAL9006
- UP8 - PROPOSED 6M NOMINAL HEIGHT TUBULAR LIGHTING COLUMN PAINTED **AIRCRAFT GREY (BS381693)**, COMPLETE POST TOP MOUNTED LANTERN WITH 76MM POST TOP SPIGOT PAINTED **ALUMINIUM GREY (RAL9006)** [THORN ISARO PRO SMALL 12 x WW 3000K LED 350mA - NR OPTIC 1.85km 8m 3C x 1.5mm<sup>2</sup>. LANTERN WATTAGE 13W. LANTERN TO BE MOUNTED AT **0 DEGREES TILT**. (ELEXON CODE: 42 0013 0000 100) -ORDER CODE - IP 12L35-730 NR CLO N6 CL1 W8 T76E RAL9006
- UP8 - PROPOSED 6M NOMINAL HEIGHT RAISE & LOWER TUBULAR LIGHTING COLUMN PAINTED **AIRCRAFT GREY (BS381693)**, COMPLETE POST TOP MOUNTED LANTERN WITH 76MM POST TOP SPIGOT PAINTED **ALUMINIUM GREY (RAL9006)** [THORN ISARO PRO SMALL 12 x WW 3000K LED 350mA - NR OPTIC 1.85km 8m 3C x 1.5mm<sup>2</sup>. LANTERN WATTAGE 13W. LANTERN TO BE MOUNTED AT **0 DEGREES TILT**. (ELEXON CODE: 42 0013 0000 100) -ORDER CODE - IP 12L35-730 NR CLO N6 CL1 W8 T76E RAL9006
- 1 EXISTING FEEDER PILLAR TO BE REMAIN
- 1 EXISTING COLUMN DEEMED TO COMPLY
- 7 EXISTING 8M TUBULAR STEEL COLUMN WITH 1.0M BRACKET (INSTALLED BY 3RD PARTY) PAINTED ANTHRACITE GREY COMPLETE WITH KINGFISHER VIVA-CITY PRO 32 NW LED LANTERN WITH T4A OPTIC (60W). RELOCATE COLUMN AS SHOWN ON DRAWING. RETAIN ALL OPTIC SETTINGS AND ORIENTATE BRACKET/LANTERN AS SHOWN.
- 4 EXISTING 8M TUBULAR STEEL COLUMN WITH DUAL 1.0M BRACKET (INSTALLED BY 3RD PARTY) PAINTED ANTHRACITE GREY COMPLETE WITH 2X KINGFISHER VIVA-CITY PRO 32 NW LED LANTERNS WITH T4A OPTIC (60W). RELOCATE COLUMN AS SHOWN ON DRAWING. RETAIN ALL OPTIC SETTINGS AND ORIENTATE BRACKET/LANTERNS AS SHOWN.
- INDICATIVE CABLE ROUTE. CABLE TO 6MM 3 CORE XLPE/SWAIPVC TO BE INSTALLED 100MM ORANGE DUCTING
- ALL LANTERNS (IN ADOPTED AREA) TO BE PAINTED **WHITE ALUMINIUM (RAL9006)**
  - ALL COLUMNS (IN ADOPTED AREA) TO BE TUBULAR GALVANISED STEEL PAINTED **AIRCRAFT GREY (BS381693)**
  - INSTALLED AT BACK EDGE OF PATH UNLESS STATED OTHERWISE

#### NOTES

- If in doubt, ASK.
- Return ALL previous issues to the Designer.
- Do NOT measure from existing column positions
- Contractor should note that the Statutory Undertaker's information is shown on this drawing for indicative purposes only. Exact location of services is to be determined on site.

The approximate location(s) of HV distribution networks have been indicated on this drawing in line with the Company's Risk Assessment process. This information is based on utility drawings provided by the relevant DNO. It is the responsibility of the installing organisation to undertake final due diligence and determine the exact location of the HV distribution network(s) prior to commencement of works on site

|     |                                                              |          |    |
|-----|--------------------------------------------------------------|----------|----|
| B   | COLUMNS MOVED DUE TO DRIVE / PATH CLASH AT DEVELOPER REQUEST | 16/4/26  | AH |
| A   | ORIGINAL                                                     | 18/11/25 | AH |
| REV | DESCRIPTION                                                  | DATE     | BY |

**ENERVED**

ENERVED  
STRETTON WAY  
HUYTON  
KNOWSLEY  
MERSEYSIDE  
L36 8JF


TITLE  
CHERRYFIELD DRIVE S38  
DAVID WILSON HOMES / BARRETT HOMES  
AVENUE ROADS - PS (PS) - SR 1  
ROADS AND PATHS - H4 (PS) - SR 1  
GENERAL ARRANGEMENT

AREA  
CHERRYFIELD  
KNOWSLEY

|                |                 |
|----------------|-----------------|
| SCALE<br>1:500 | DATE<br>4/11/25 |
| DRAWN<br>AH    | CHECKED<br>AB   |

|                                      |                |
|--------------------------------------|----------------|
| PAPER SIZE<br>A0                     | APPROVED<br>AB |
| DRAWING NUMBER<br>EVO20036225-LD-001 | REVISION<br>B  |

FOR COMMENT / APPROVAL CONTRACT DRAWING AS BUILT DRAWING

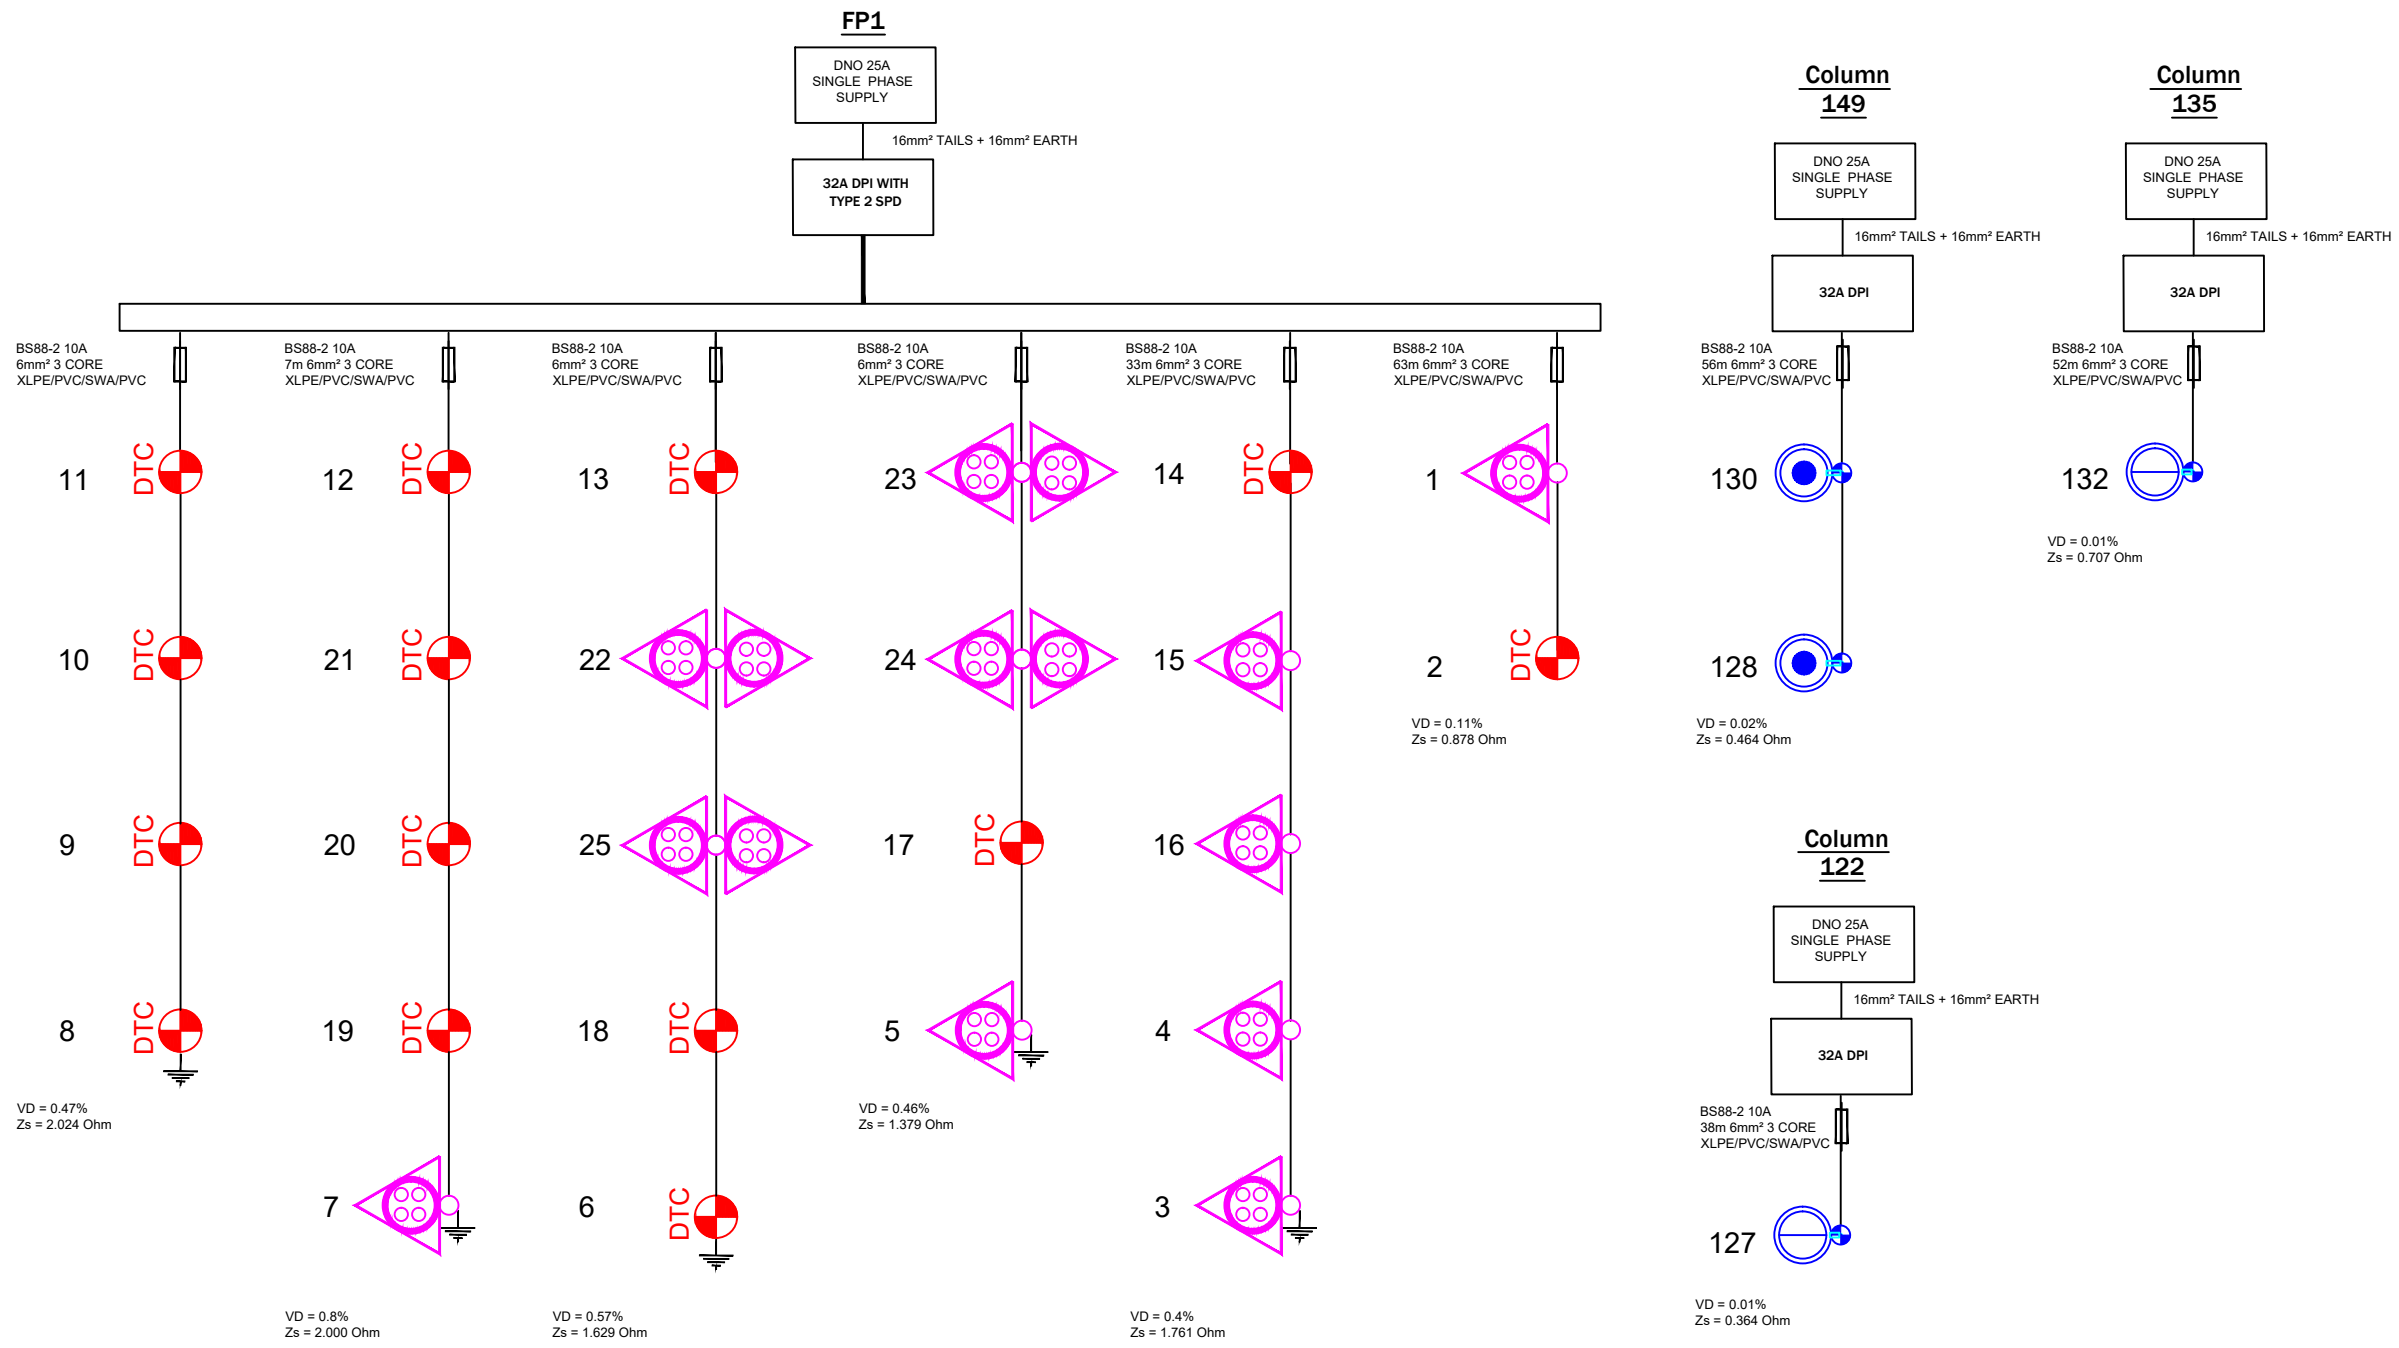

The approximate location(s) of HV distribution networks have been indicated on this drawing in line with the Company's Risk Assessment process. This information is based on utility drawings provided by the relevant DNO. It is the responsibility of the installing organisation to undertake final due diligence and determine the exact location of the HV distribution network(s) prior to commencement of works on site

- NOTES**
1. If in doubt, ASK.
  2. Return ALL previous issues to the Designer.
  3. Do NOT measure from existing column positions
  4. Contractor should note that the Statutory Undertaker's information is shown on this drawing for indicative purposes only. Exact location of services is to be determined on site.

|     |                                                              |          |    |
|-----|--------------------------------------------------------------|----------|----|
| B   | COLUMNS MOVED DUE TO DRIVE / PATH CLASH AT DEVELOPER REQUEST | 16/4/26  | AH |
| A   | ORIGINAL                                                     | 18/11/25 | AH |
| REV | DESCRIPTION                                                  | DATE     | BY |

|                                                                                         |                 |
|-----------------------------------------------------------------------------------------|-----------------|
| <b>ENERVEO</b>                                                                          |                 |
| ENERVEO<br>STRETTON WAY<br>HUYTON<br>KNOWSLEY<br>MERSEYSIDE<br>L36 6JF                  |                 |
| TITLE<br>CHERRYFIELD DRIVE S38<br>DAVID WILSON HOMES / BARRETT HOMES<br>CABLE SCHEMATIC |                 |
| AREA<br>CHERRYFIELD<br>KNOWSLEY                                                         |                 |
| SCALE<br>1:500                                                                          | DATE<br>3/11/25 |
|                                                                                         | DRAWN<br>AH     |
|                                                                                         | CHECKED<br>AB   |
| PAPER SIZE<br>A3                                                                        | APPROVED<br>AB  |

|                                                            |                                           |                                           |                   |          |
|------------------------------------------------------------|-------------------------------------------|-------------------------------------------|-------------------|----------|
| DRAWING STATUS                                             |                                           |                                           | DRAWING NUMBER    | REVISION |
| <input checked="" type="checkbox"/> FOR COMMENT / APPROVAL | <input type="checkbox"/> CONTRACT DRAWING | <input type="checkbox"/> AS BUILT DRAWING | EVO20036225-LD-01 | B        |