



Phoenix 2 Duo (P2-15W with Elite 6x4 chassis)
Overall Length 11.200m
Overall Width 2.53m
Overall Body Height 3.75m
Min Body Ground Clearance 0.394m
Track Width 2.500m
Lock to lock time 4.00s
Kerb to Kerb Turning Radius 8.500m

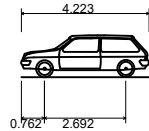


DB32 Private Car
Overall Length 4.223m
Overall Width 1.715m
Overall Body Height 1.392m
Min Body Ground Clearance 0.233m
Max Track Width 1.629m
Lock to lock time 4.00s
Kerb to Kerb Turning Radius 5.780m

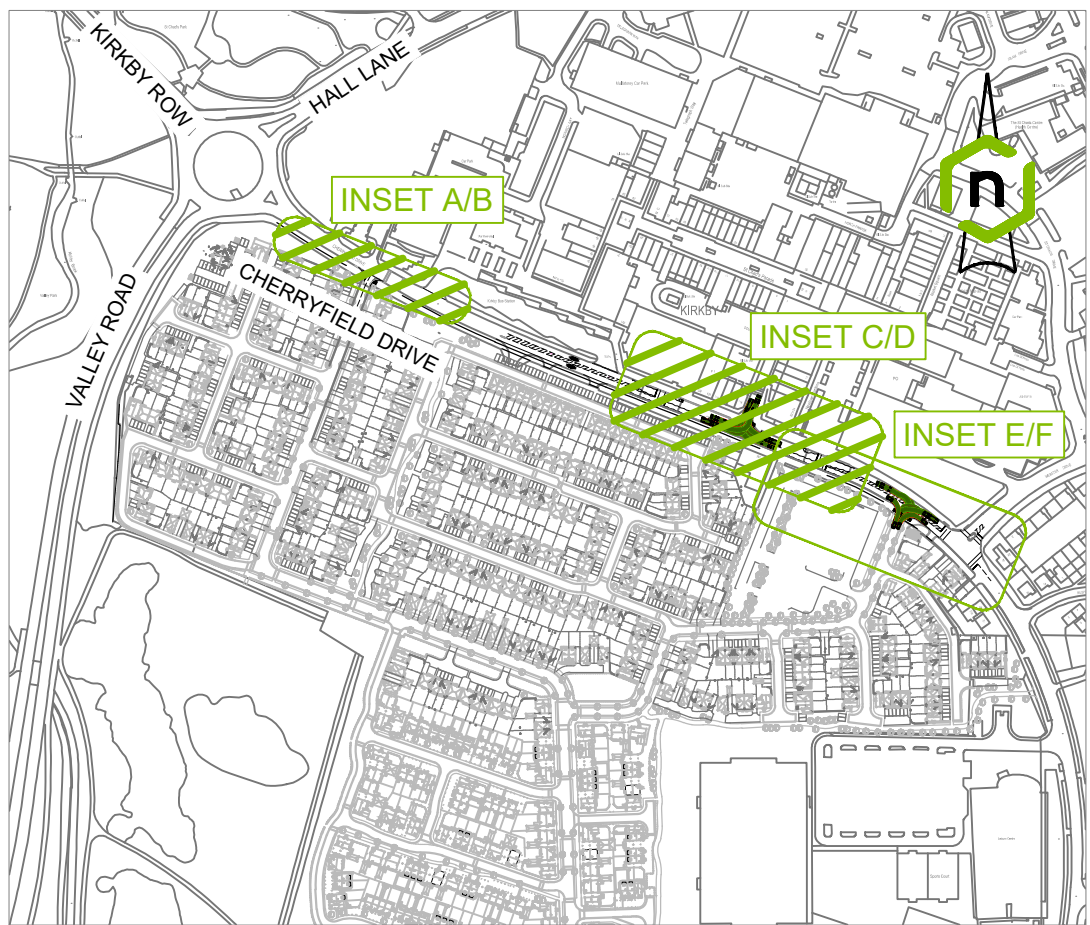


KEY PLAN
1:5,000

GENERAL NOTES

1. THIS DRAWING SHOULD NOT BE REPRODUCED IN WHOLE OR PART WITHOUT THE WRITTEN CONSENT OF LINK ENGINEERING.
2. DO NOT SCALE FROM THIS DRAWING. UNITS ARE IN METRES UNLESS OTHERWISE SPECIFIED.
3. THE CONTRACTOR IS TO CHECK ALL INFORMATION PROVIDED PRIOR TO COMMENCING WORKS AND SEEK CLARIFICATION FROM THE ENGINEER IN RESPECT TO ANY AMBIGUITIES FOUND.
4. THIS DRAWING SHOULD BE READ IN CONJUNCTION WITH ALL OTHER SCHEME SPECIFIC DRAWINGS.

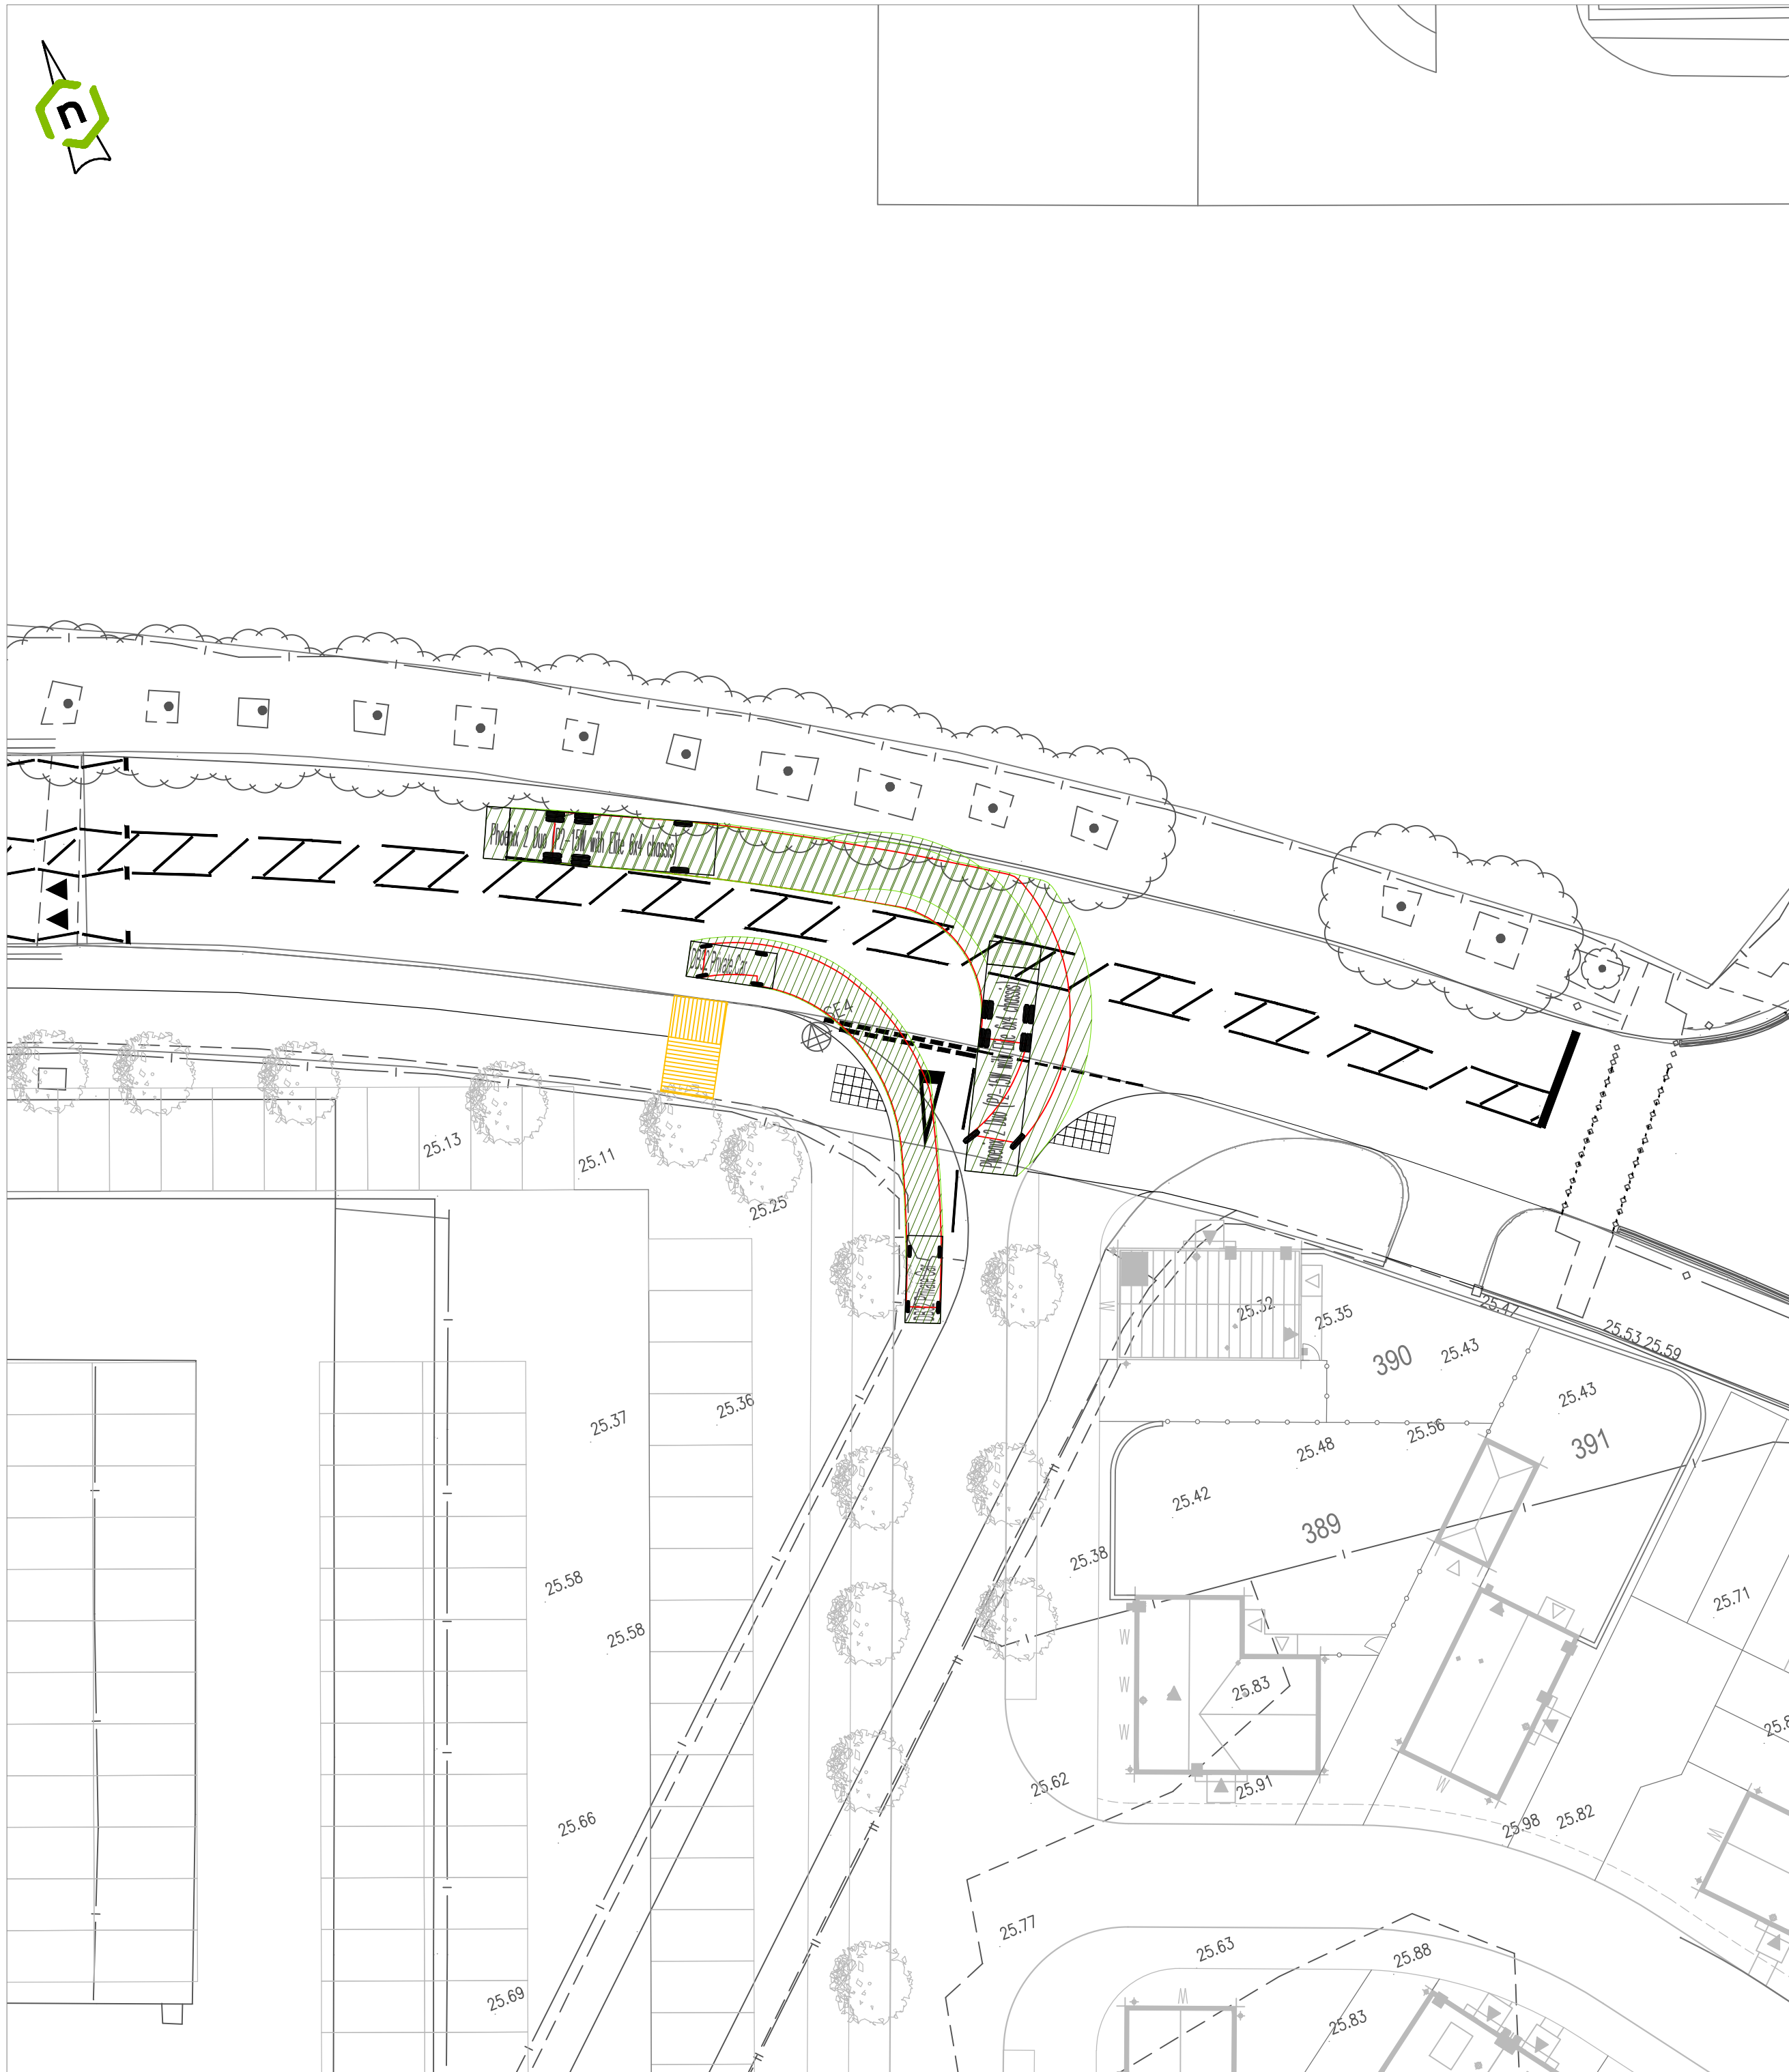

INSET E

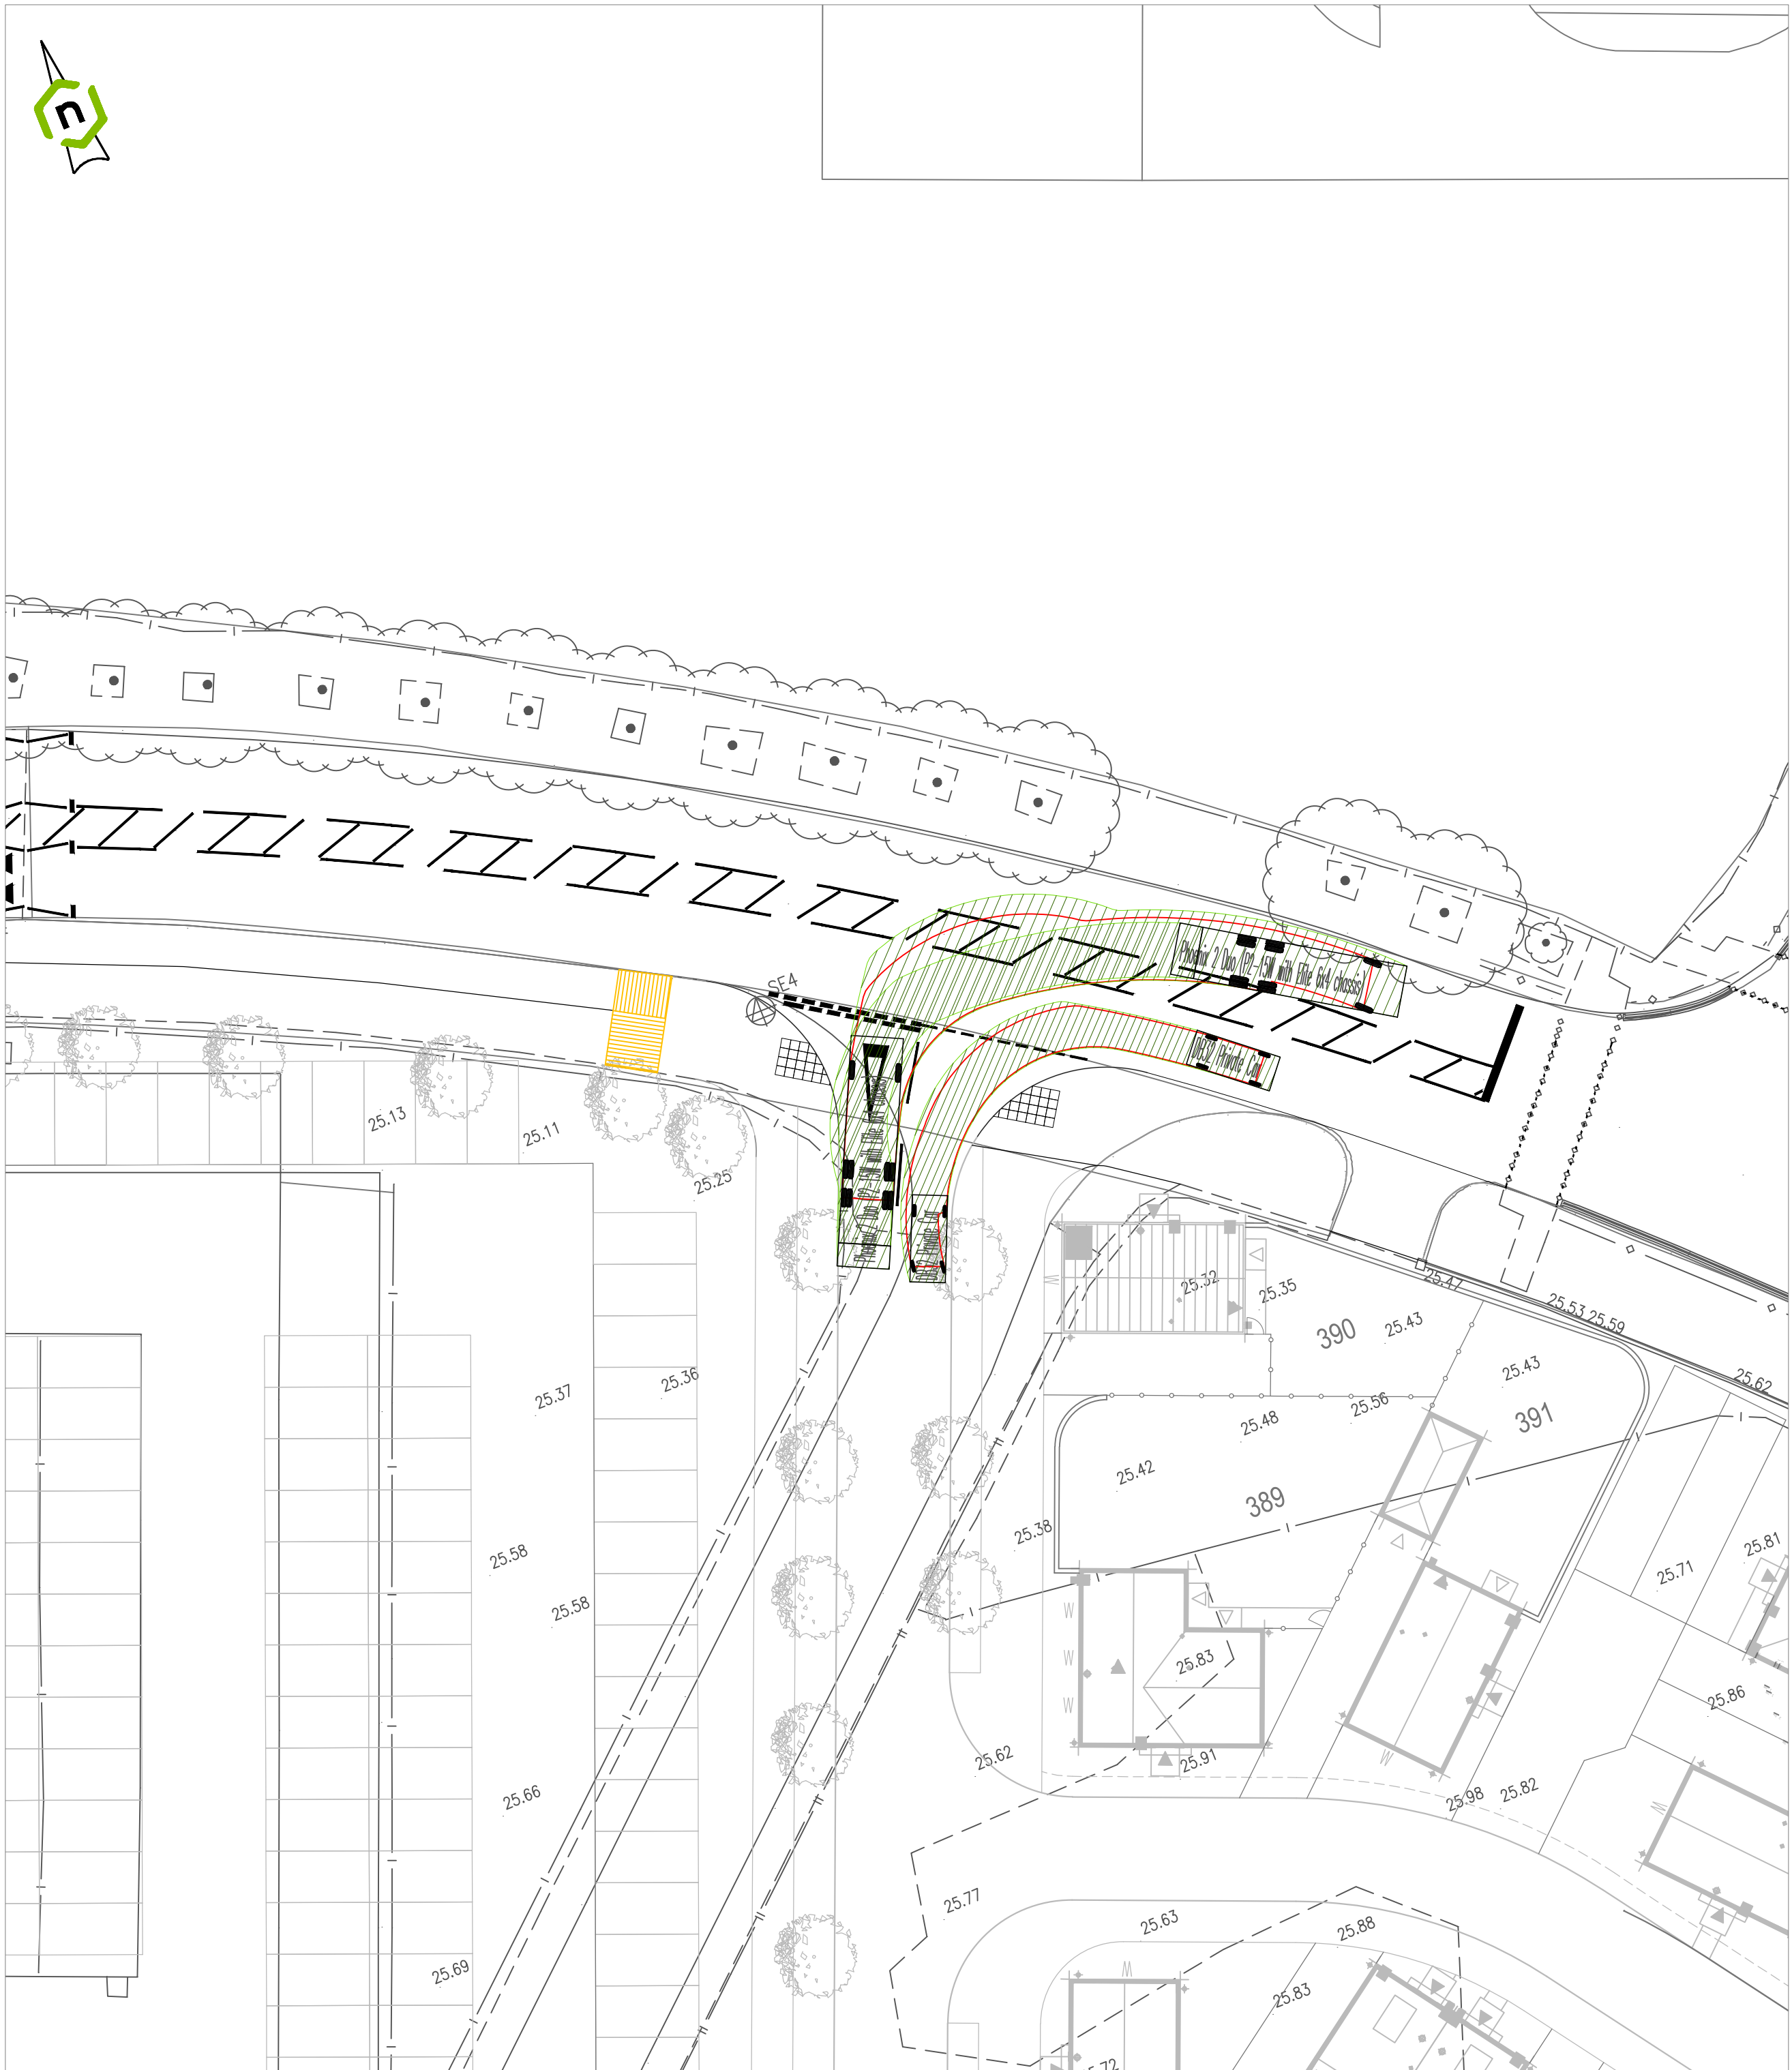

INSET F

P1	INITIAL ISSUE:	21.07.23	TC
Rev.	Amendments	Date	By

Revisions

Client	BARRATT HOMES Barrett Homes 305 Brompton Road London W8 7PH 020 8996 8000 www.barratt.co.uk
Client	DAVID WILSON HOMES NARRAG QUANTITY SURVEYORS 100-102 TEL: 01753 880000



Project
LM3061 - CHERRYFIELD DRIVE,
KIRKBY

Drawing
VEHICLE TRACKING
(SHEET 2 OF 2)

Scale @ A1 1:250	Drawn TC	Checked TA	Rev P1
---------------------	-------------	---------------	-----------

PROJECT
CFD-LE-GEN-XX-DR-CE-107
SHEET
COMMENT (S3)