



NOTES

ALL DIMENSIONS ARE TO BE CHECKED ON SITE

ANY DISCREPANCIES ARE TO BE REPORTED TO THE ARCHITECT BEFORE ANY WORK COMMENCES

THIS DRAWING SHALL NOT BE REPRODUCED WITHOUT EXPRESS WRITTEN PERMISSION FROM THE CREATOR

READ IN CONJUNCTION WITH ALL RELEVANT DETAILS, SPECIFICATIONS, CONSULTANTS SPECIALISTS AND SUBCONTRACTORS DRAWINGS / SPECIFICATIONS

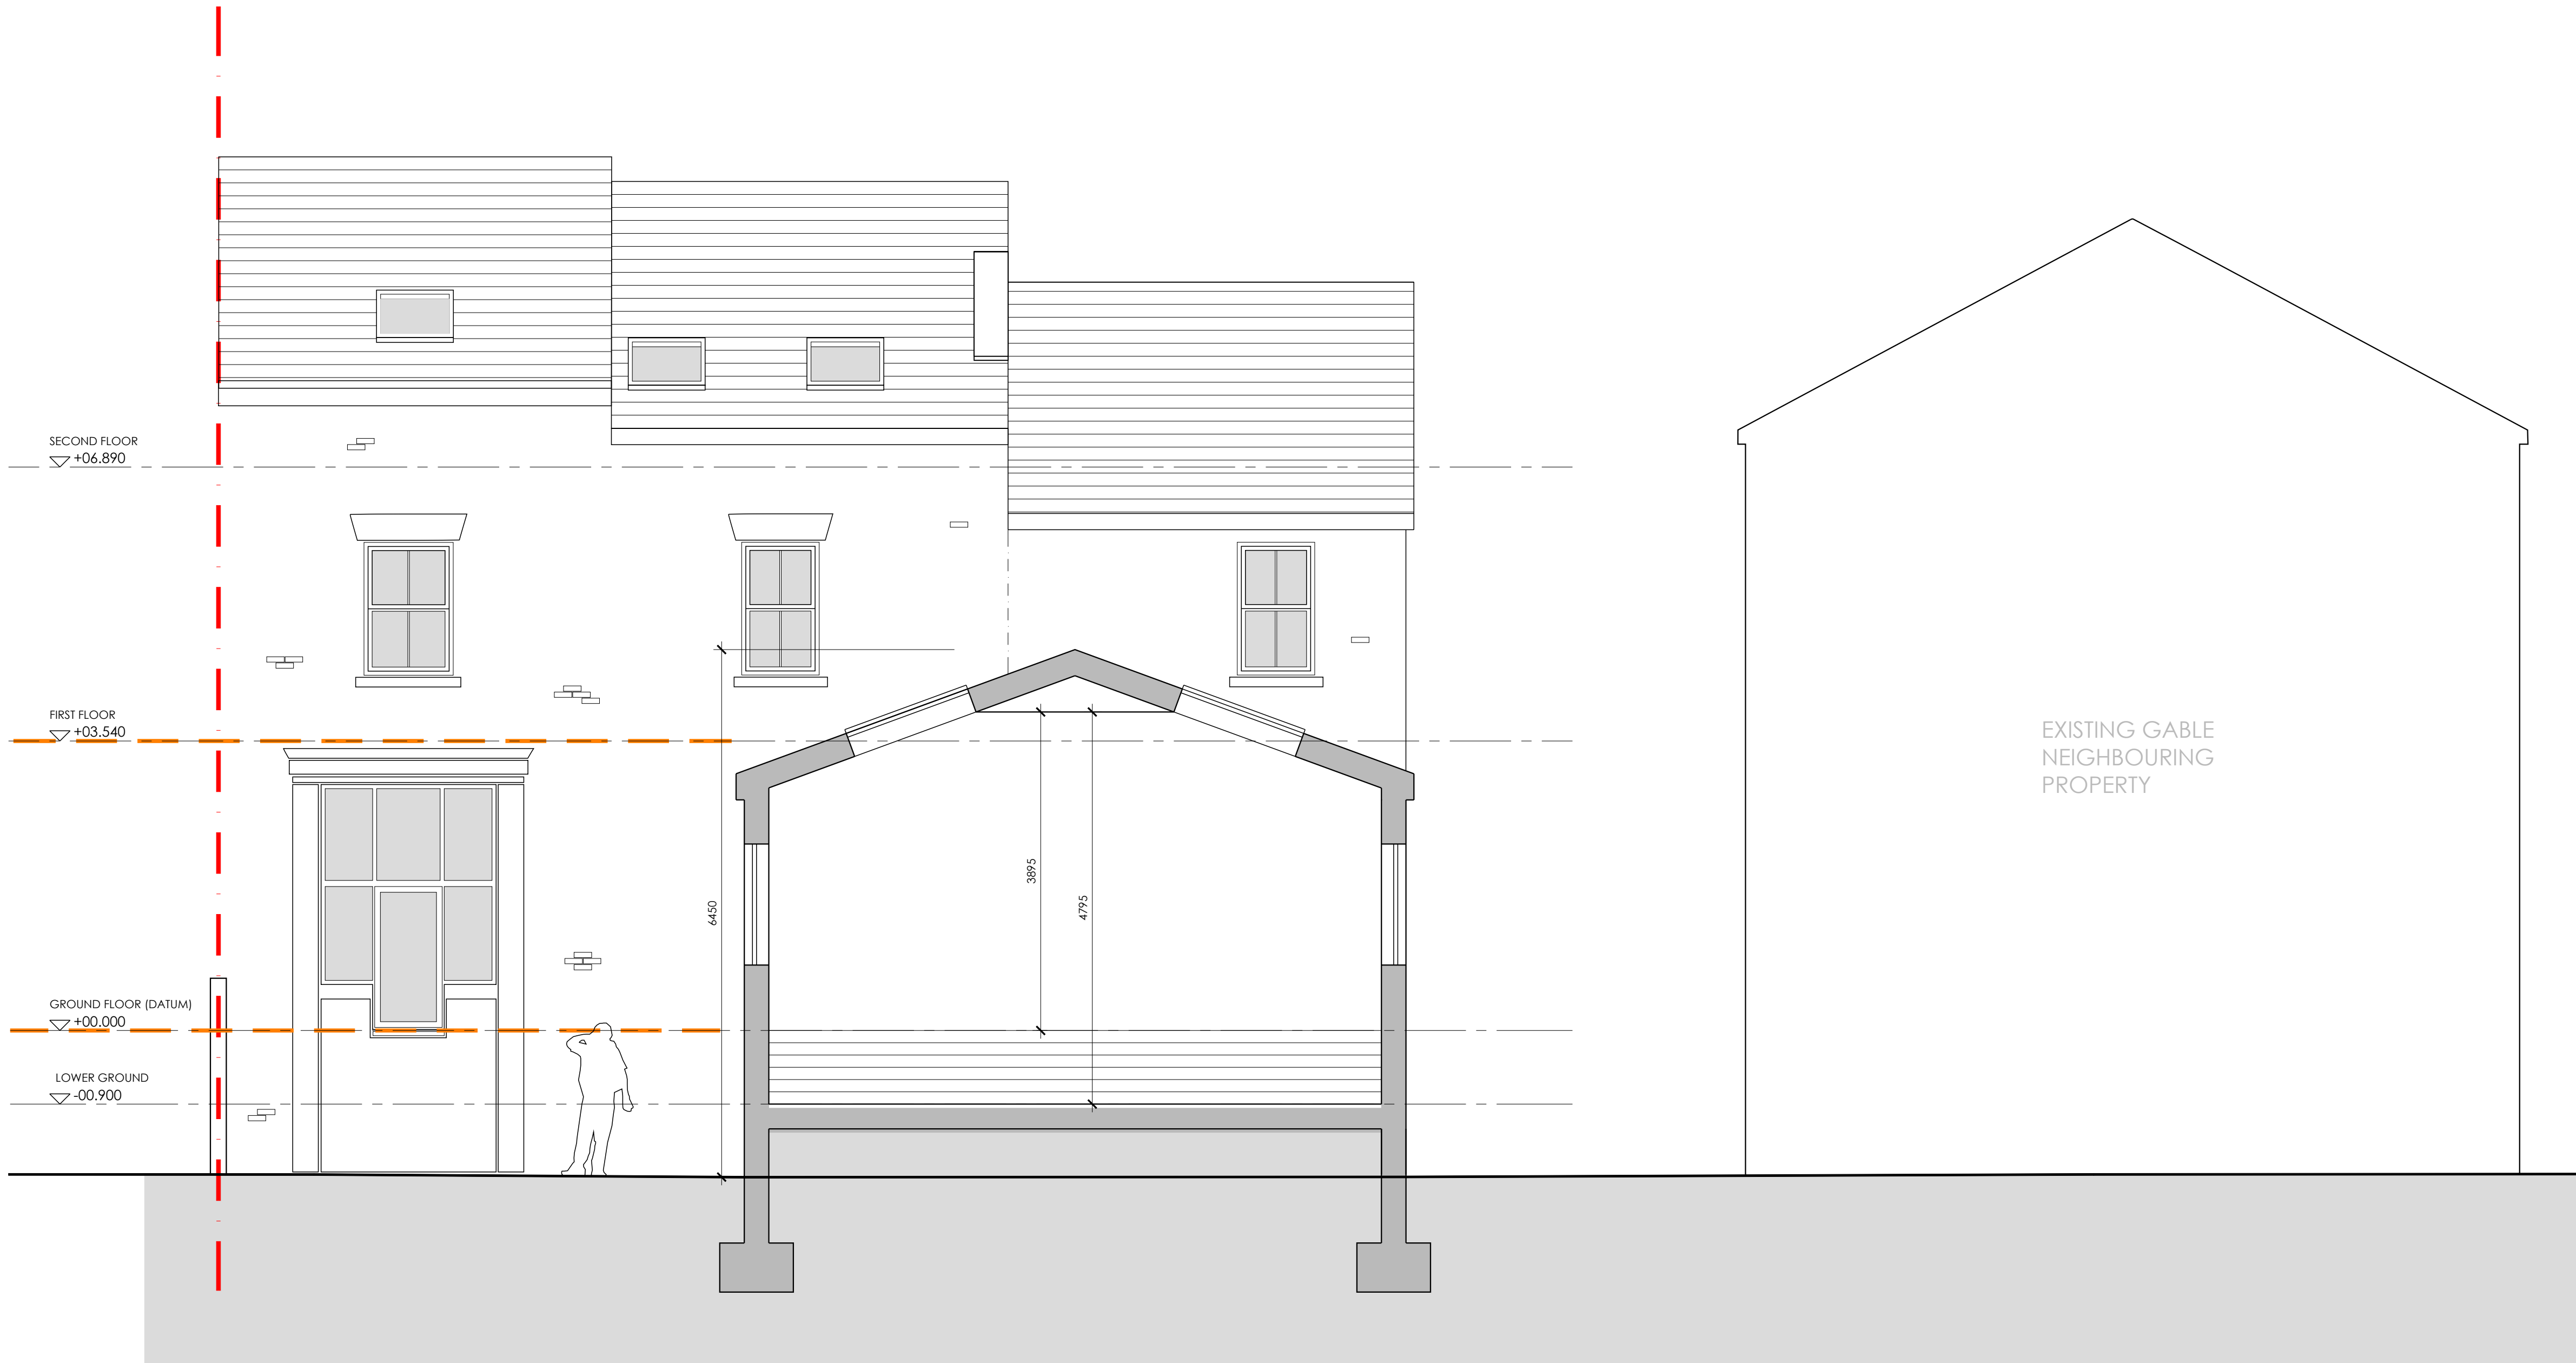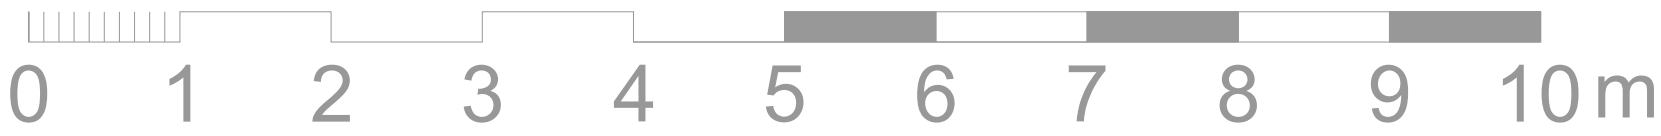

1 SECTION A-A
1:50

P2 23.02.21 Planning Issue
P1 08.02.21 Issued for comment

STATUS PLANNING



Client: DDPI Investment Properties Ltd

Project: 204003 Archway Road

Location: 22 Archway Road HUYTON

Drawing: AS-20-001

Title: Proposed Section A-A

Revision: P2

Scale: 1:50 @ A1

Date: Jan 2021

Drawn: AF Checked: AF