



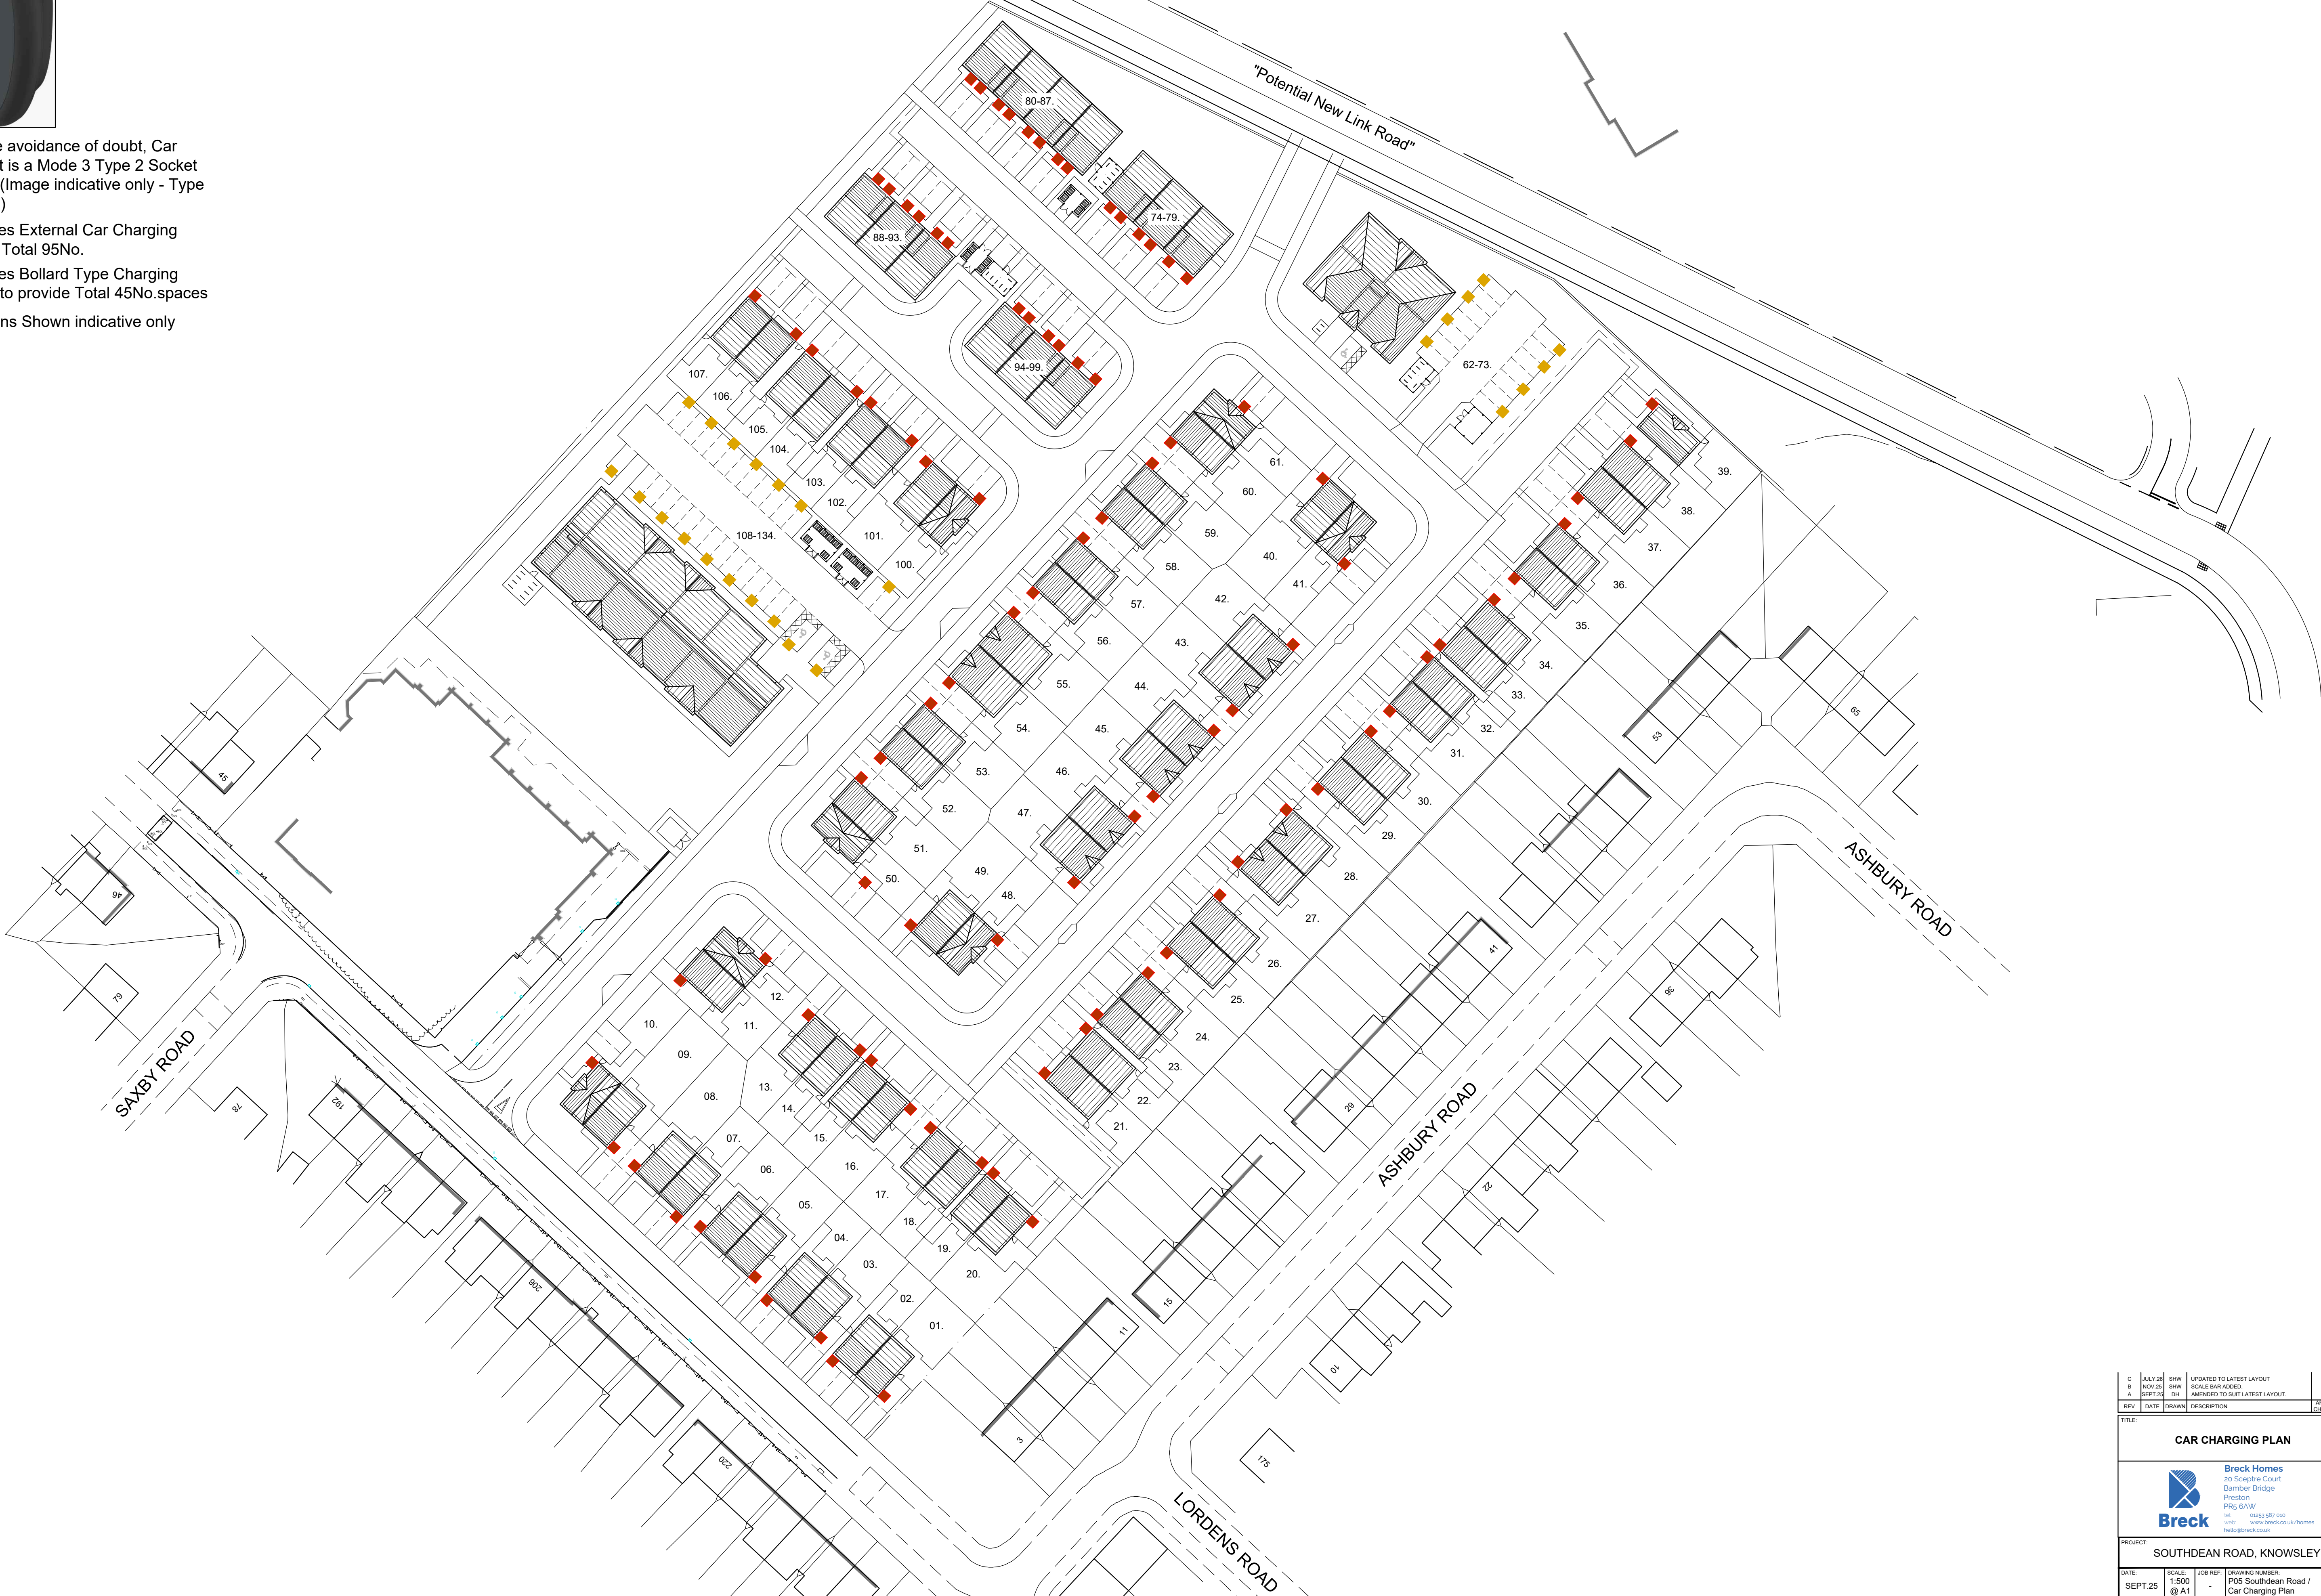

Note: For the avoidance of doubt, Car Charge Point is a Mode 3 Type 2 Socket 7KW supply (Image indicative only - Type to be agreed)

- Indicates External Car Charging Point - Total 95No.
- Indicates Bollard Type Charging Points to provide Total 45No.spaces

Note: Positions Shown indicative only

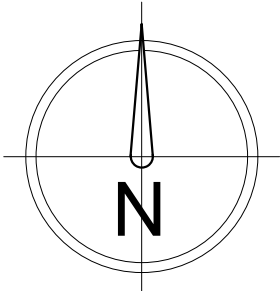

C	JULY 20	SHW	UPDATED TO LATEST LAYOUT		
R	NOV 20	SHW	SCALE BAR ADDED		
A	SEPT 21	CH	AMENDED TO SUIT LATEST LAYOUT		
REV	DATE	DRAWN	DESCRIPTION	ARCHT	ENGR
				CHUG	LOREK
TITLE:					
CAR CHARGING PLAN					
Breck Homes 20 Sceptre Court Bamber Bridge Preston PR10 6AW tel: 0153 587 000 info: www.breck.co.uk/homes hello@breck.co.uk					
PROJECT:					
SOUTHDAN ROAD, KNOWSLEY					
DATE:	SCALE:	JOB REF:	DRAWING NUMBER:	REV:	
SEPT 25	1:500 @ A1	-	P05 Southdan Road / Car Charging Plan	C	