


- Notes
1. THIS DRAWING IS THE COPYRIGHT OF TIER CONSULT LTD AND CANNOT BE REPRODUCED IN ANY FORM WITHOUT WRITTEN CONSENT FROM THE COMPANY.
 2. THIS DRAWING IS TO BE READ IN CONJUNCTION WITH ALL OTHER RELEVANT ARCHITECT'S, ENGINEERS AND SPECIALISTS DRAWINGS TOGETHER WITH THE APPROPRIATE SPECIFICATION.
 3. ALL DIMENSIONS ARE IN METRES UNLESS OTHERWISE STATED. FOR THE PURPOSES OF CONSTRUCTION THIS DRAWING MUST NOT BE SCALED AND ONLY WRITTEN DIMENSIONS USED. IT IS THE CONTRACTORS RESPONSIBILITY TO CHECK ALL DIMENSIONS ON SITE PRIOR TO CONSTRUCTION AND ANY DISCREPANCIES TO BE BROUGHT TO THE IMMEDIATE ATTENTION OF THE ENGINEER IN WRITING.
 4. ALL LEVELS ARE IN METRES UNLESS OTHERWISE STATED.

Legend

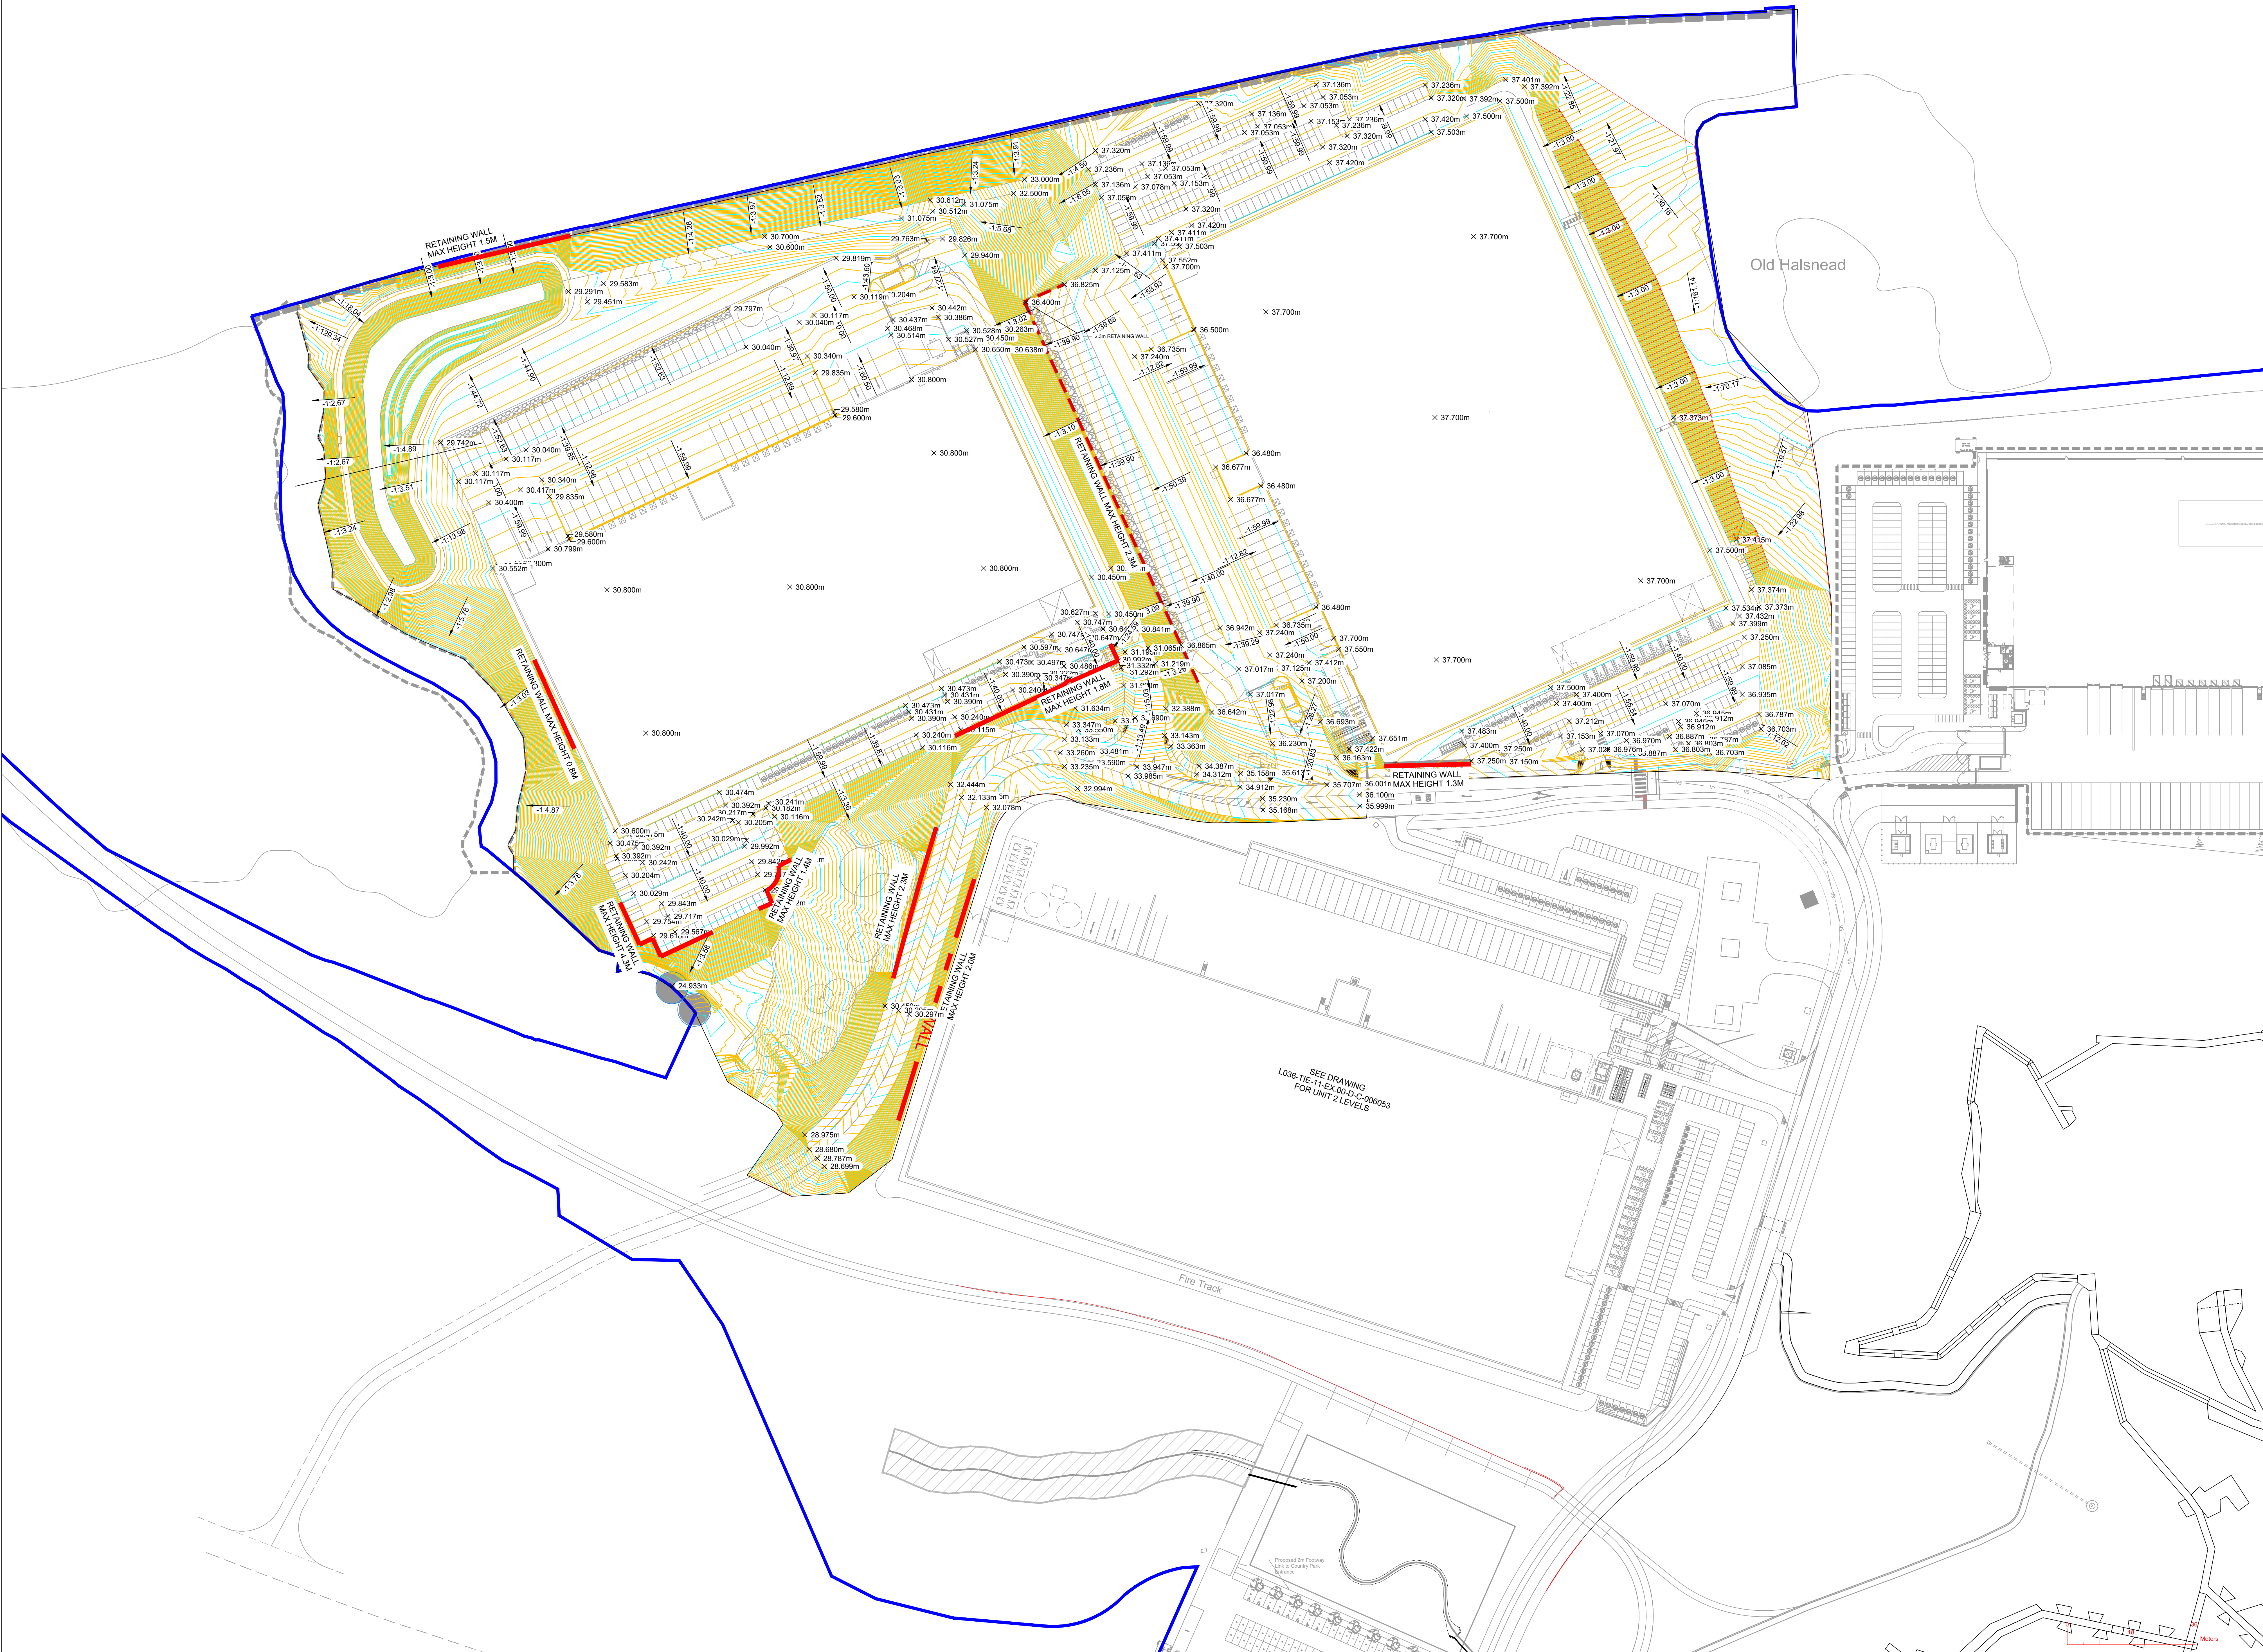

P17	12.11.24	JCB slope added	WNL
P17	29.10.24	JCB Site Plan Updated / Link Road remodelled	WNL
P16	09.10.24	JCB Site Plan Updated / Link Road remodelled	WNL
P15	01.10.24	JCB Site Plan Updated / Link Road remodelled	WNL
P14	23.09.24	JCB Retaining walls updated	WNL
P13	09.08.24	JCB Retaining walls updated	WNL
P12	29.07.24	JCB Updated with changes to architect layout	WNL
P11	15.02.23	JCB Updated with changes to architect layout	WNL
P10	29.01.24	JCB Yard Entrances and dock levellers updated	WNL
P9	27.11.23	JCB Attenuation pond Added	WNL
P8	17.11.23	JCB Levels updated with new site plan	WNL
P7	07.11.23	JCB Levels updated with new site plan	WNL
P6	08.06.23	JCB Site Plan Updated	WNL
P5	22.06.23	JCB Site Plan Updated	WNL
P4	23.03.23	JCB Unit 2 FFL Raised	WNL
P3	12.01.23	JCB Issued for information	WNL
P2	09.01.23	JCB Issued for information	WNL
P1	06.01.23	JCB Issued for information	WNL

Revisions

Revisions

Tier Consult Ltd
Richmond House
Sandpiper Court
Chester Business Park
Chester | CH4 9QZ
t: 01244 684900

Client

TRITAX SYMMETRY HUXTON LIMITED

Project

SYMMETRY PARK
CRONTON

Title

XL UNIT 3 AND 4 - Proposed Levels

Scale

1:750@A0

Drawn

JCB

Checkd

WNL

Date

Jan'21

Revision

P18

TIER Project No

T_18_2126

Drawing Ref

L005-TIE-ZZ-XX-DR-C-6034