


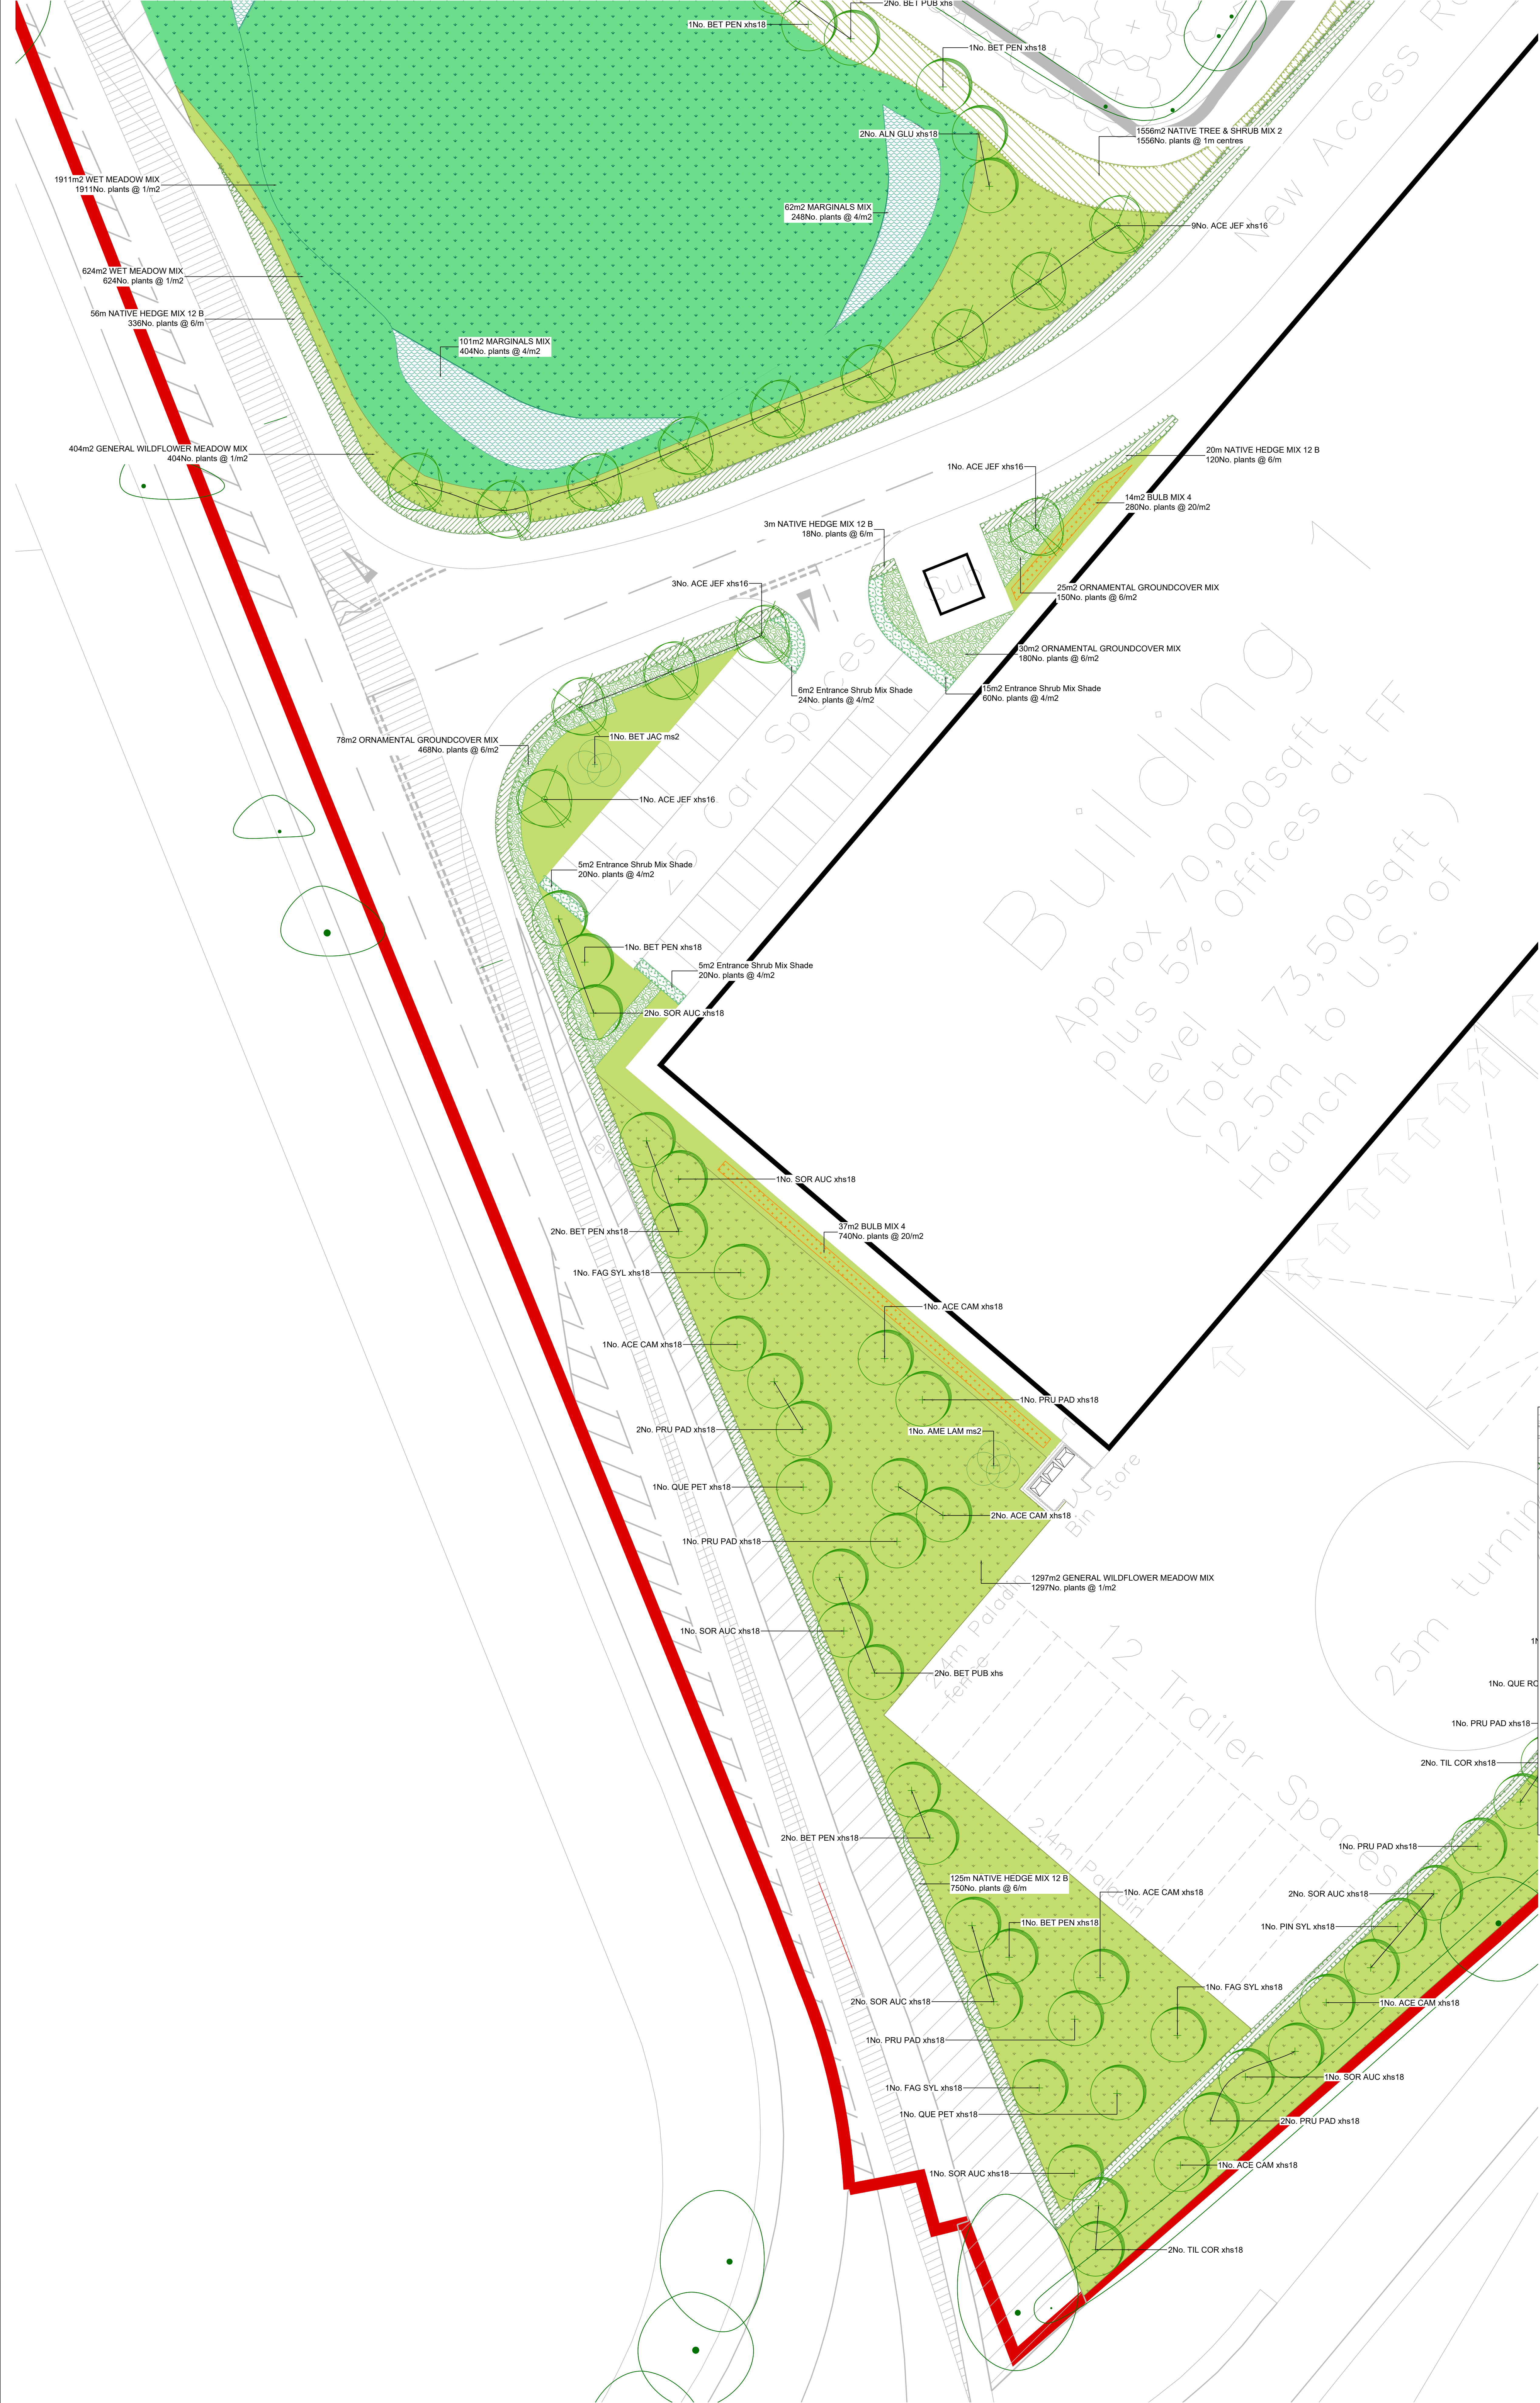

Do not scale this drawing (printed or electronic version).
Contractors must check all dimensions from site.
This drawing is copyright and is for use on this site only. This drawing should be read in conjunction with all relevant consultants drawings and specialist subcontractors' supply chain drawings and specifications.
All works to be carried out in accordance with the latest British Standards / Codes of Practice unless specifically directed otherwise in the specification.
Responsibility for the reproduction of this drawing in paper form or issued in electronic format, lies with the recipient to check that all information has been replicated in full and is correct when compared to the original paper or electronic image.
Graphical representations of equipment on this drawing have been co-ordinated, but are approximations only. Please refer to the specifications and / or details for actual sizes and / or specific contractor construction information.

Notes:-

Existing trees and hedges to be retained

Proposed avenue tree planting

Proposed native tree planting

Proposed multistem tree planting
Ornamental species.

Proposed climbing plant to acoustic fences

Proposed native tree & shrub mix planting

Proposed native hedgerow planting

Ornamental shrub mix planting

Enhanced native scrub planting
Existing scrub area to be retained and enhanced

Proposed ornamental groundcover mix planting

Proposed marginal planting to pond area


Proposed wet meadow seed mix

Proposed seeded grass to amenity areas

Proposed species-rich grassland seed mix

Proposed seasonal bulb planting
Planted in amenity grass

For plant schedule, please refer to drawing
UG_45_LAN_SL_DRW_09

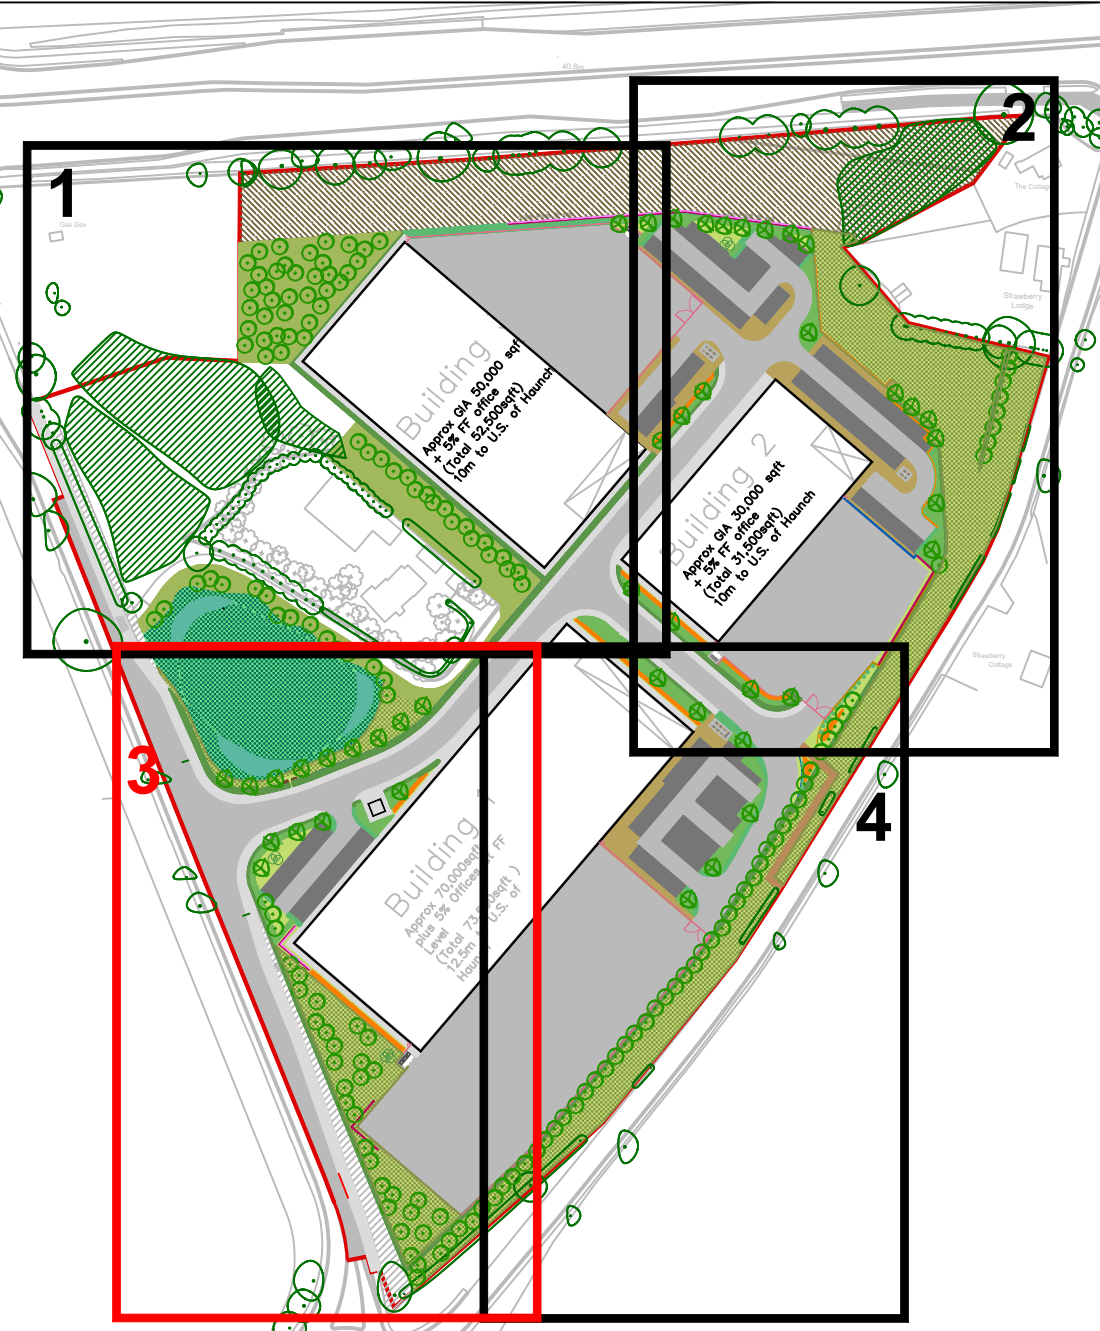

P08	23/11/22	Tree species amended	RS	SA
P07	22/11/22	Tree specifications updated	RS	SA
P06	27/10/22	Trees species amended	RS	SA
P05	20/10/22	Amendments	RS	SA
P04	30/05/22	Layout updated	RS	SA
P03	29/04/22	Layout updated	RS	SA
P02	29/03/22	Trees added and layout updated	RS	SA
P01	15/03/22	Draft planning issue	RS	SA
REV.	DATE	DESCRIPTION	DRAWN	CHK'D

Client:	CADDICK	Project:	ORMSKIRK ROAD, KNOWSLEY	Drawn:	RS	Checked:	SA	Approved:	MT	Date:	15/03/22
Issue:	PLANNING	Title:	SOFT LANDSCAPE PLAN SHEET 3/4	Dwg No:	UG_45_LAN_SL_DRW_08	Scale @ A0:	1:200	Revision:	P08		

URBANGREEN

A: Ground Floor, The Tower,
Deva City Office Park, Trinity Way,
Manchester M3 7BF

T: +44 (0) 161 312 3131

weareurbangreen.co.uk