


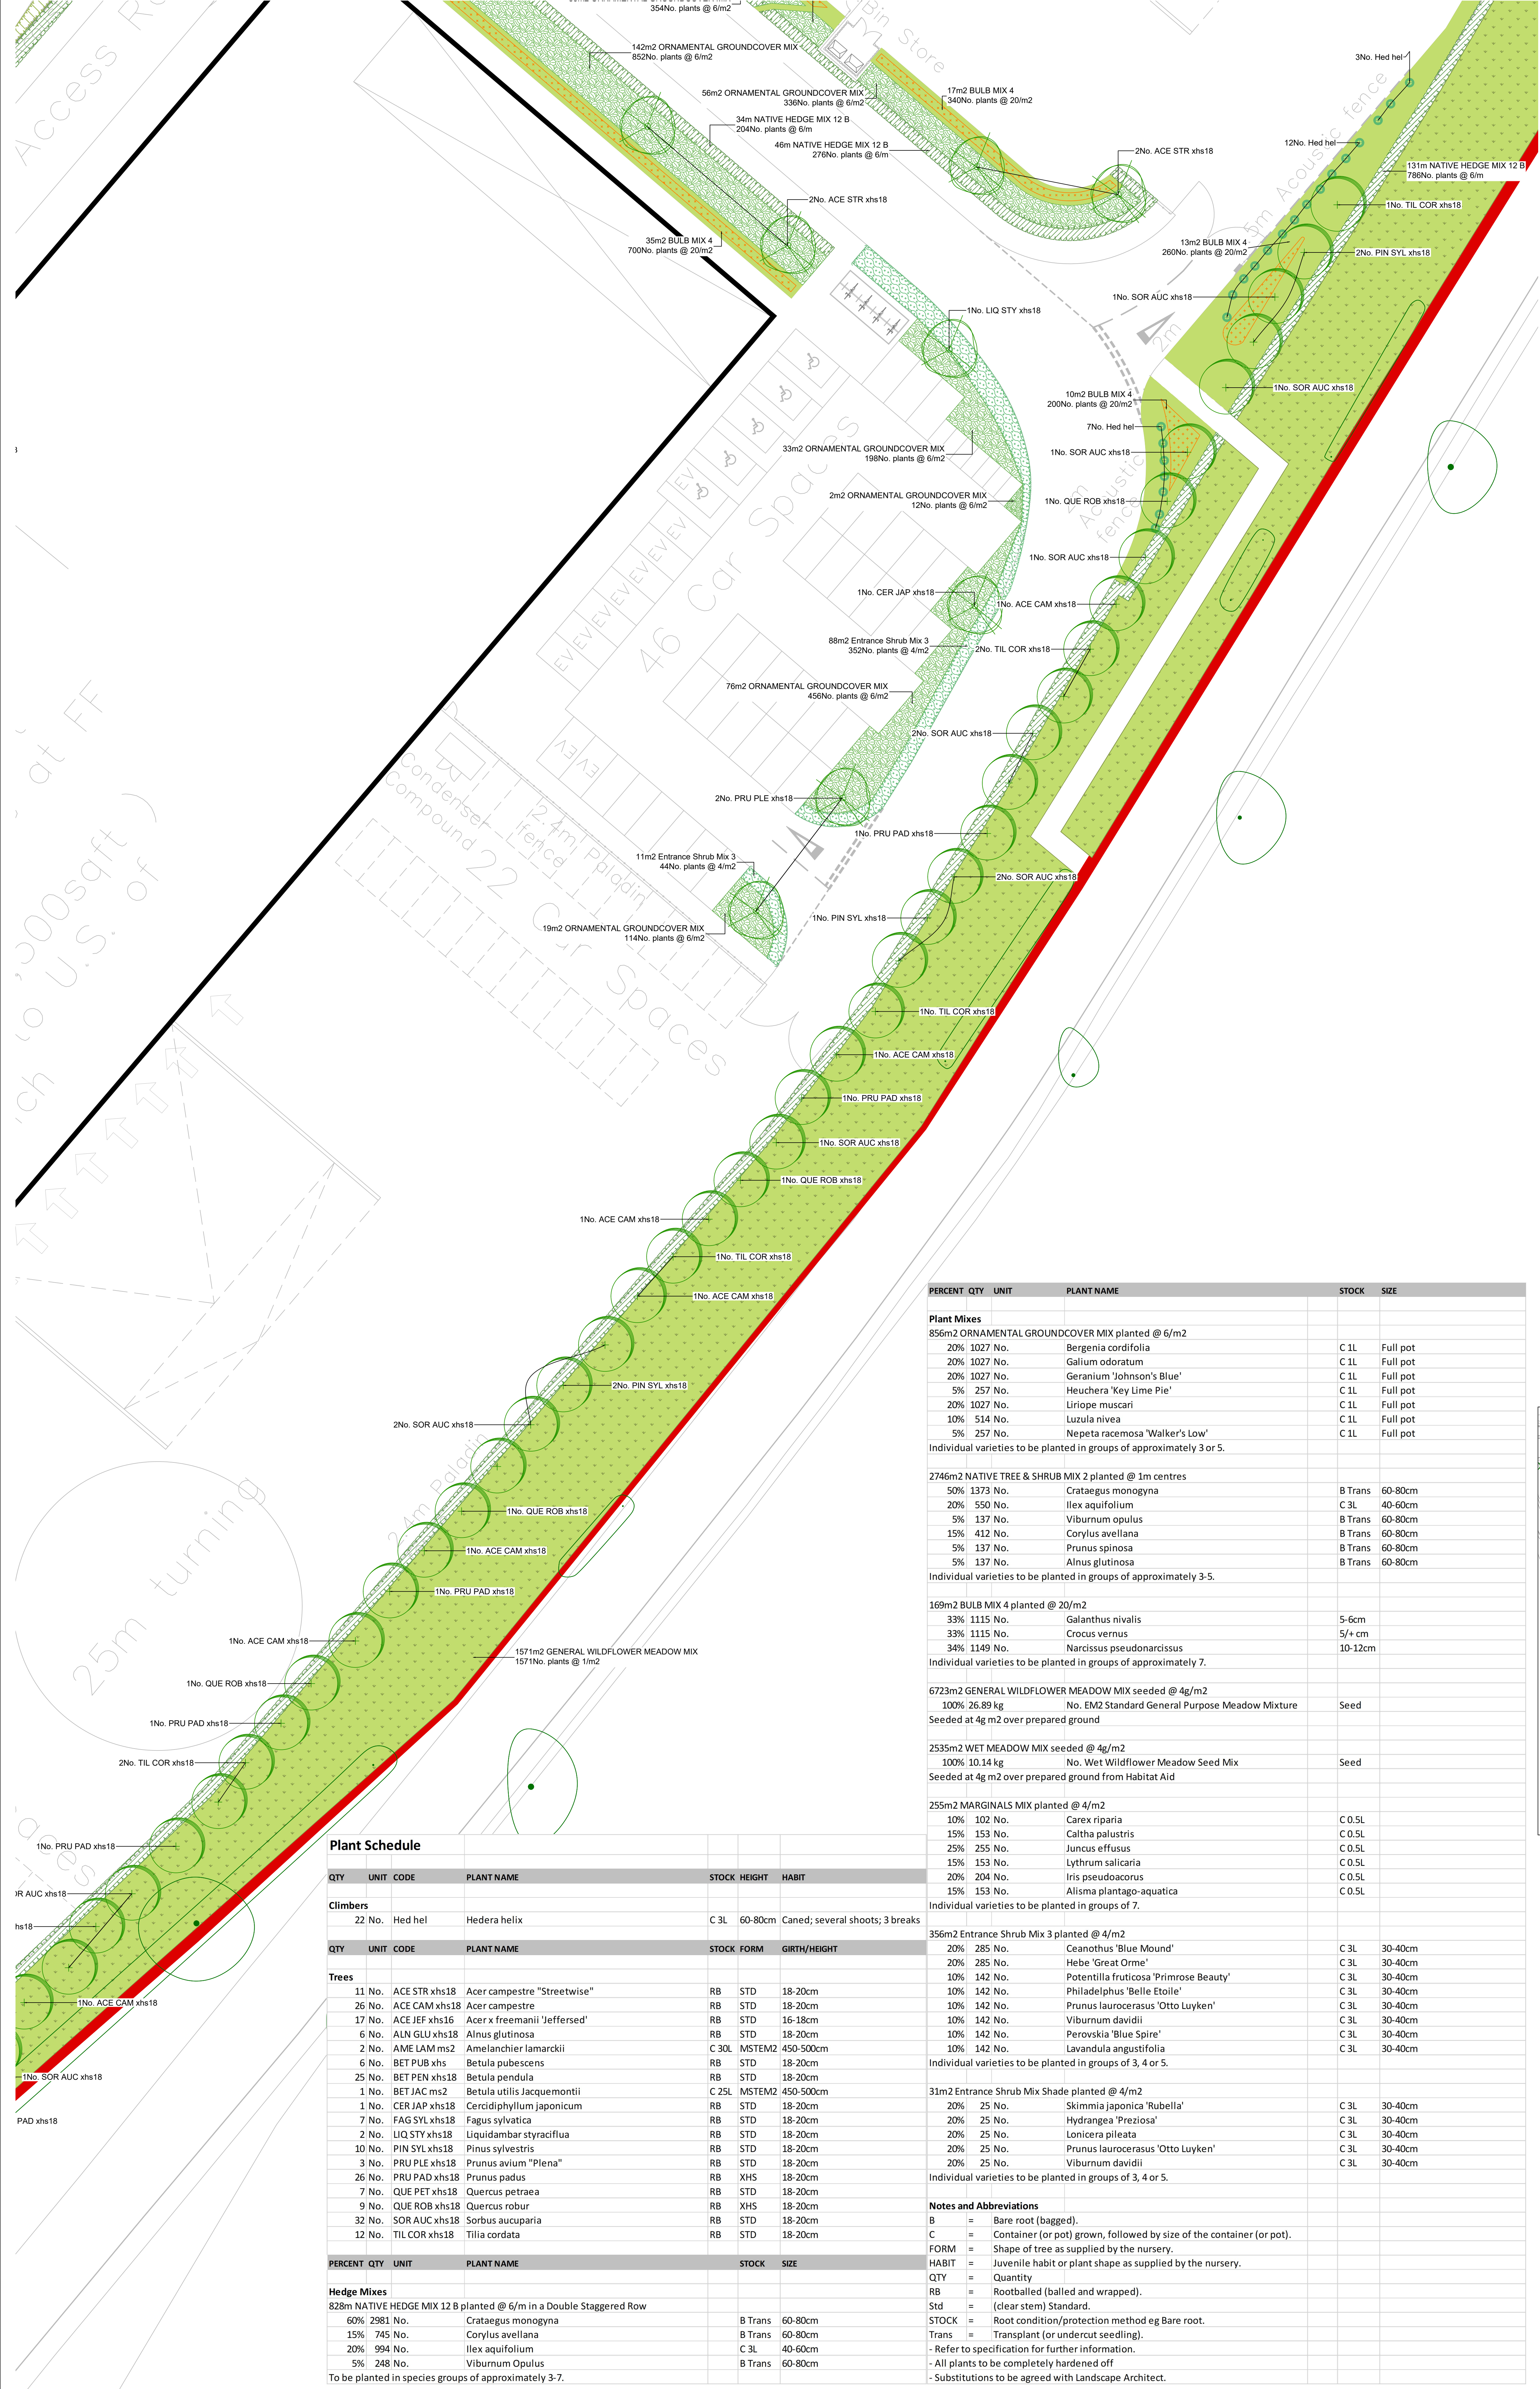

Do not scale this drawing (printed or electronic version).

Contractors must check all dimensions from site.

This drawing is copyright and is for use on this site only. This drawing should be read in conjunction with all relevant consultants drawings and specialist subcontractors' supply chain drawings and specifications.

All works to be carried out in accordance with the latest British Standards / Codes of Practice unless specifically directed otherwise in the specification.

Responsibility for the reproduction of this drawing in paper form, or issued in electronic format, lies with the recipient to check that all information has been replicated in full and is correct when compared to the original paper or electronic image.

Graphical representations of equipment on this drawing have been co-ordinated, but are approximations only. Please refer to the specifications and / or details for actual sizes and / or specific contractor construction information.

Notes:-

Soft Works

- Existing trees and hedges to be retained
- Proposed avenue tree planting
- Proposed native tree planting
- Proposed multistem tree planting Ornamental species
- Proposed climbing plant to acoustic fences
- Proposed native tree & shrub mix planting
- Proposed native hedgerow planting
- Ornamental shrub mix planting
- Enhanced native scrub planting Existing scrub area to be retained and enhanced
- Proposed ornamental groundcover mix planting
- Proposed marginal planting to pond area
- Proposed wet meadow seed mix
- Proposed seeded grass to amenity areas
- Proposed species-rich grassland seed mix
- Proposed seasonal bulb planting Planted in amenity grass

P08	23/11/22	Tree species amended	RS	SA
P07	22/11/22	Tree specifications updated	RS	SA
P06	27/10/22	Trees species amended	RS	SA
P05	20/10/22	Amendments	RS	SA
P04	30/05/22	Layout updated	RS	SA
P03	29/04/22	Layout updated	RS	SA
P02	29/03/22	Trees added and layout updated	RS	SA
P01	15/03/22	Draft planning issue	RS	SA
REV.	DATE	DESCRIPTION	DRAWN	CHK'D

URBANGREEN

A: Ground Floor, The Tower, Deva City Office Park, Trinity Way, Manchester M3 7BF

T: +44 (0) 161 312 3131

weareurbangreen.co.uk

Client:	Project:	Drawn:	Checked:	Approved:	Date:
CADDICK	ORMSKIRK ROAD, KNOWSLEY	RS	SA	MT	15/03/22
Issue:	Title:	Dwg No:	Scale @ A0:	Revision:	
PLANNING	SOFT LANDSCAPE PLAN SHEET 4/4	UG_45_LAN_SL_DRW_09	1:200	P08	