




Sketch Proposal - Site Plan Extract
1:1000 @A1

Indicative bicycle/pedestrian connection from Halsnead Farm development into Tritax development

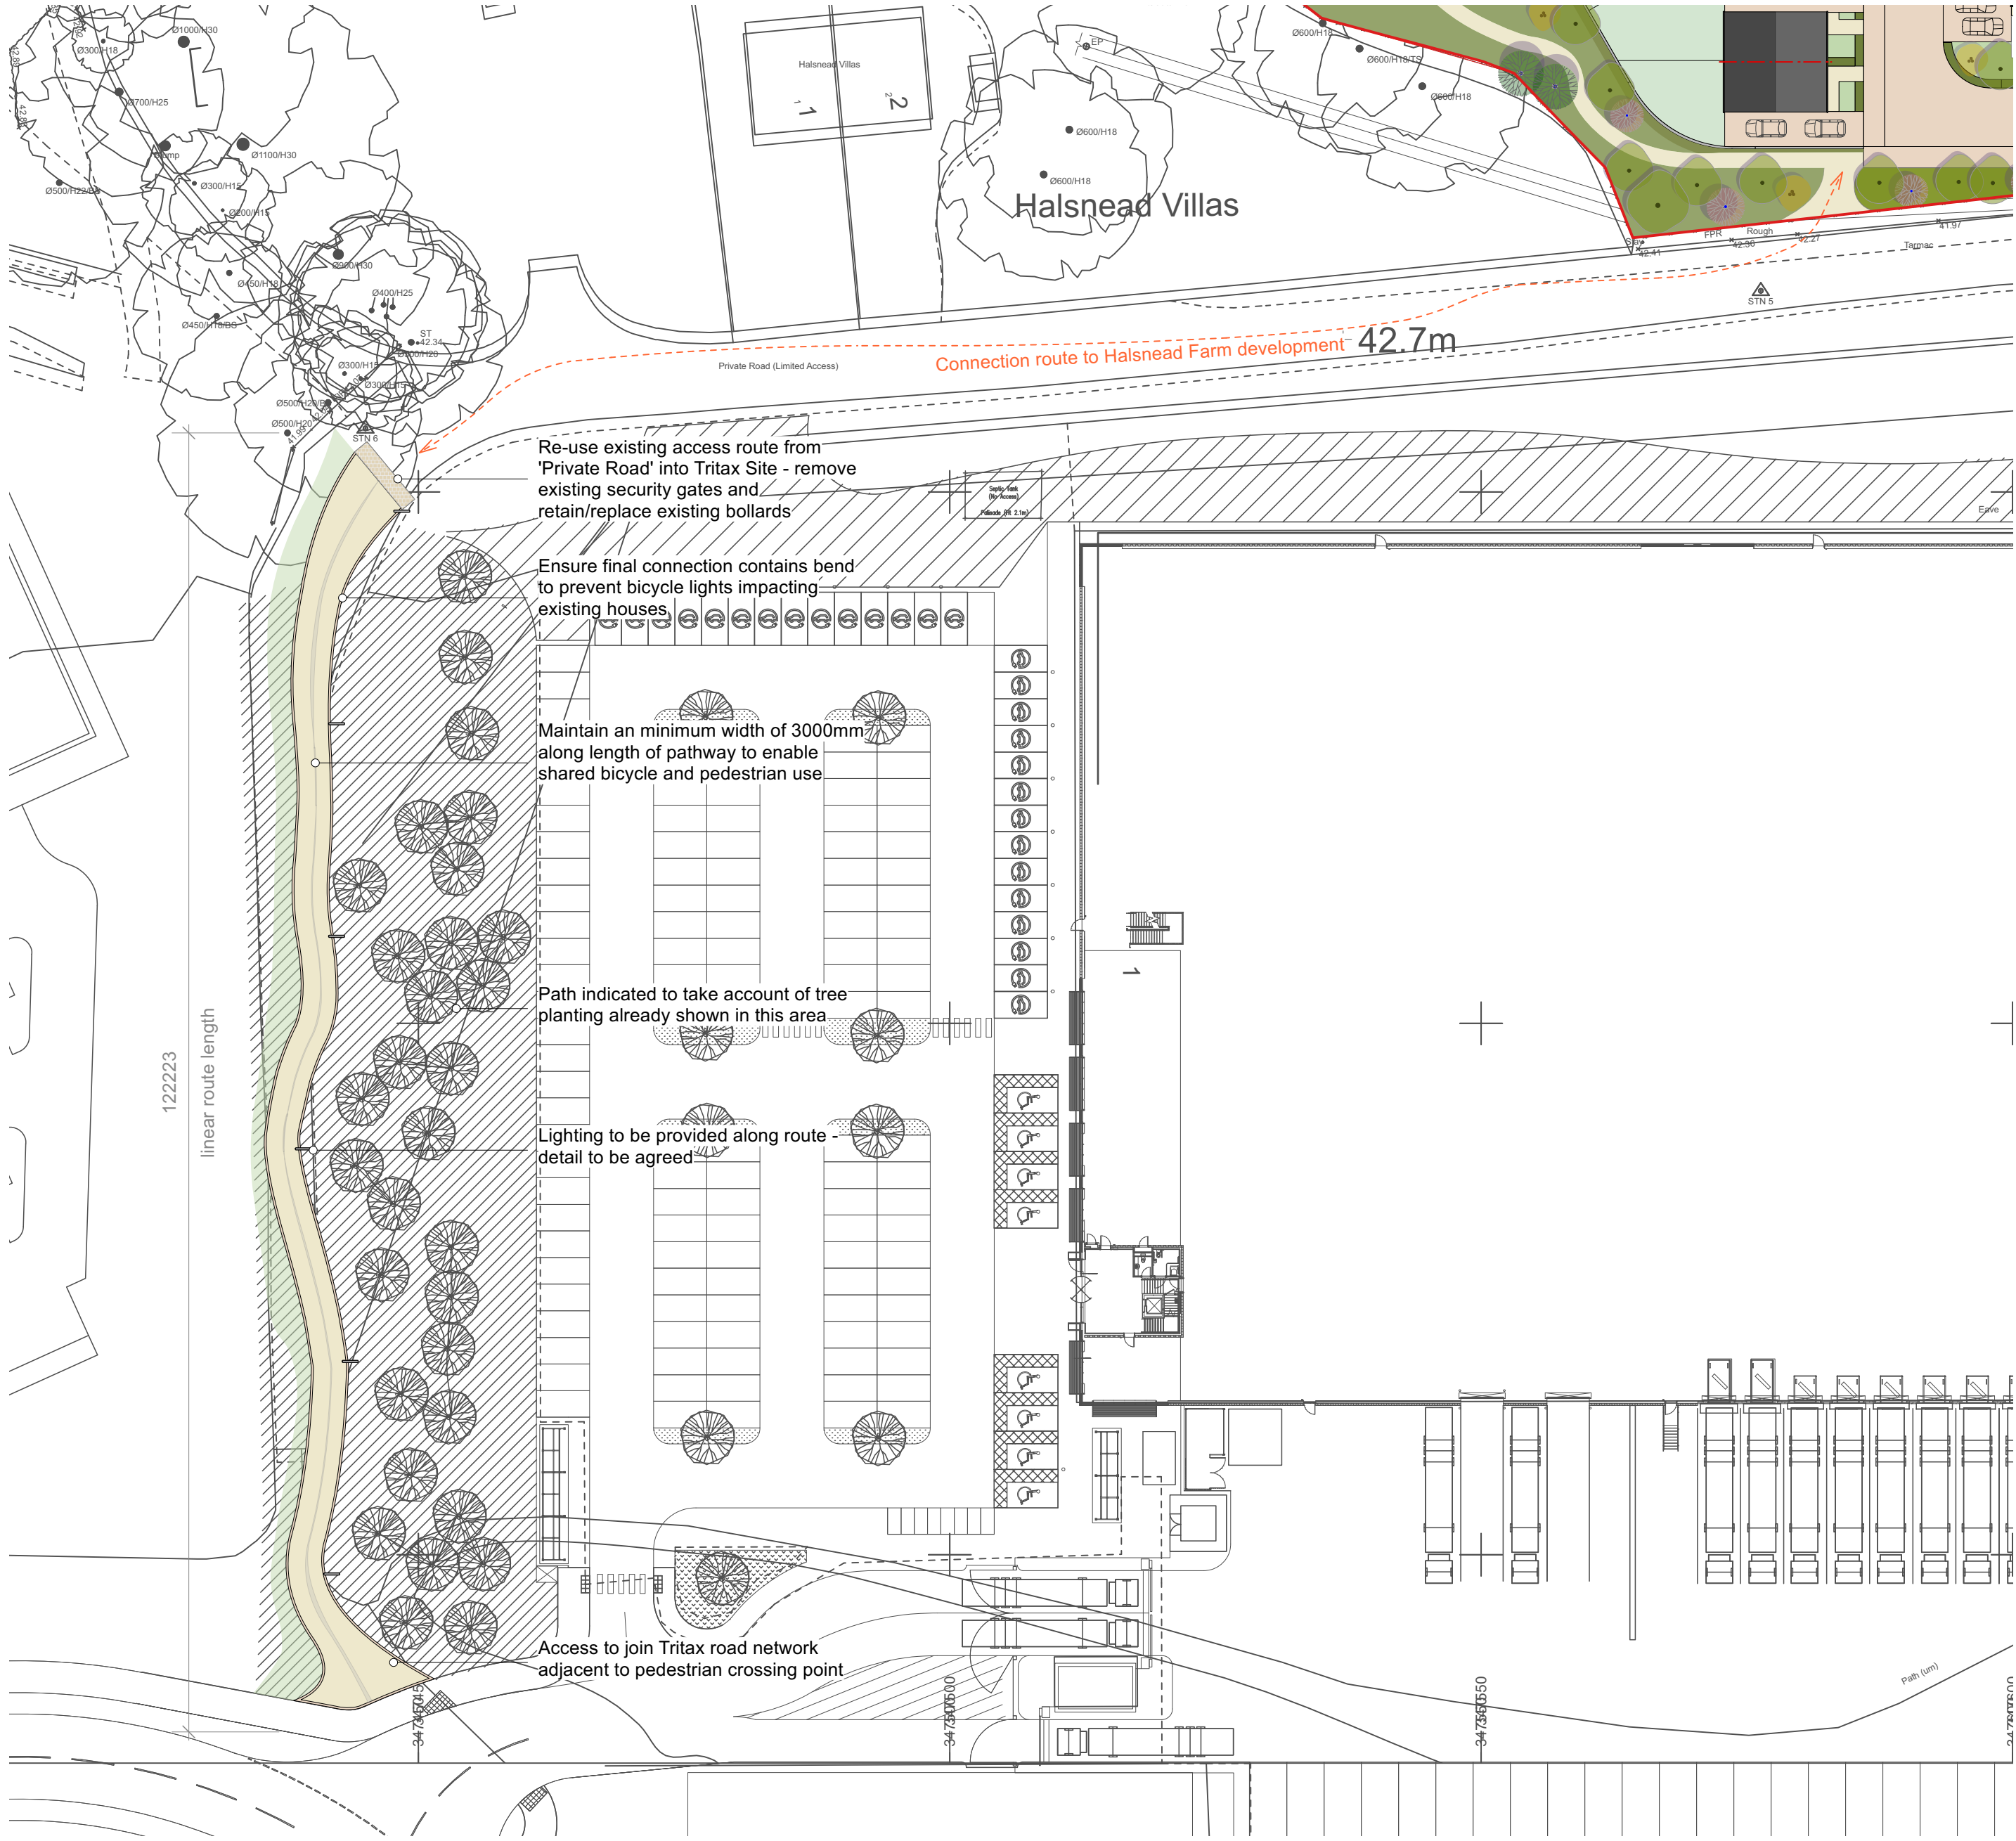

Sketch Proposal - Site Plan Extract
1:500 @A1

Indicative bicycle/pedestrian connection from Halsnead Farm development into Tritax development