


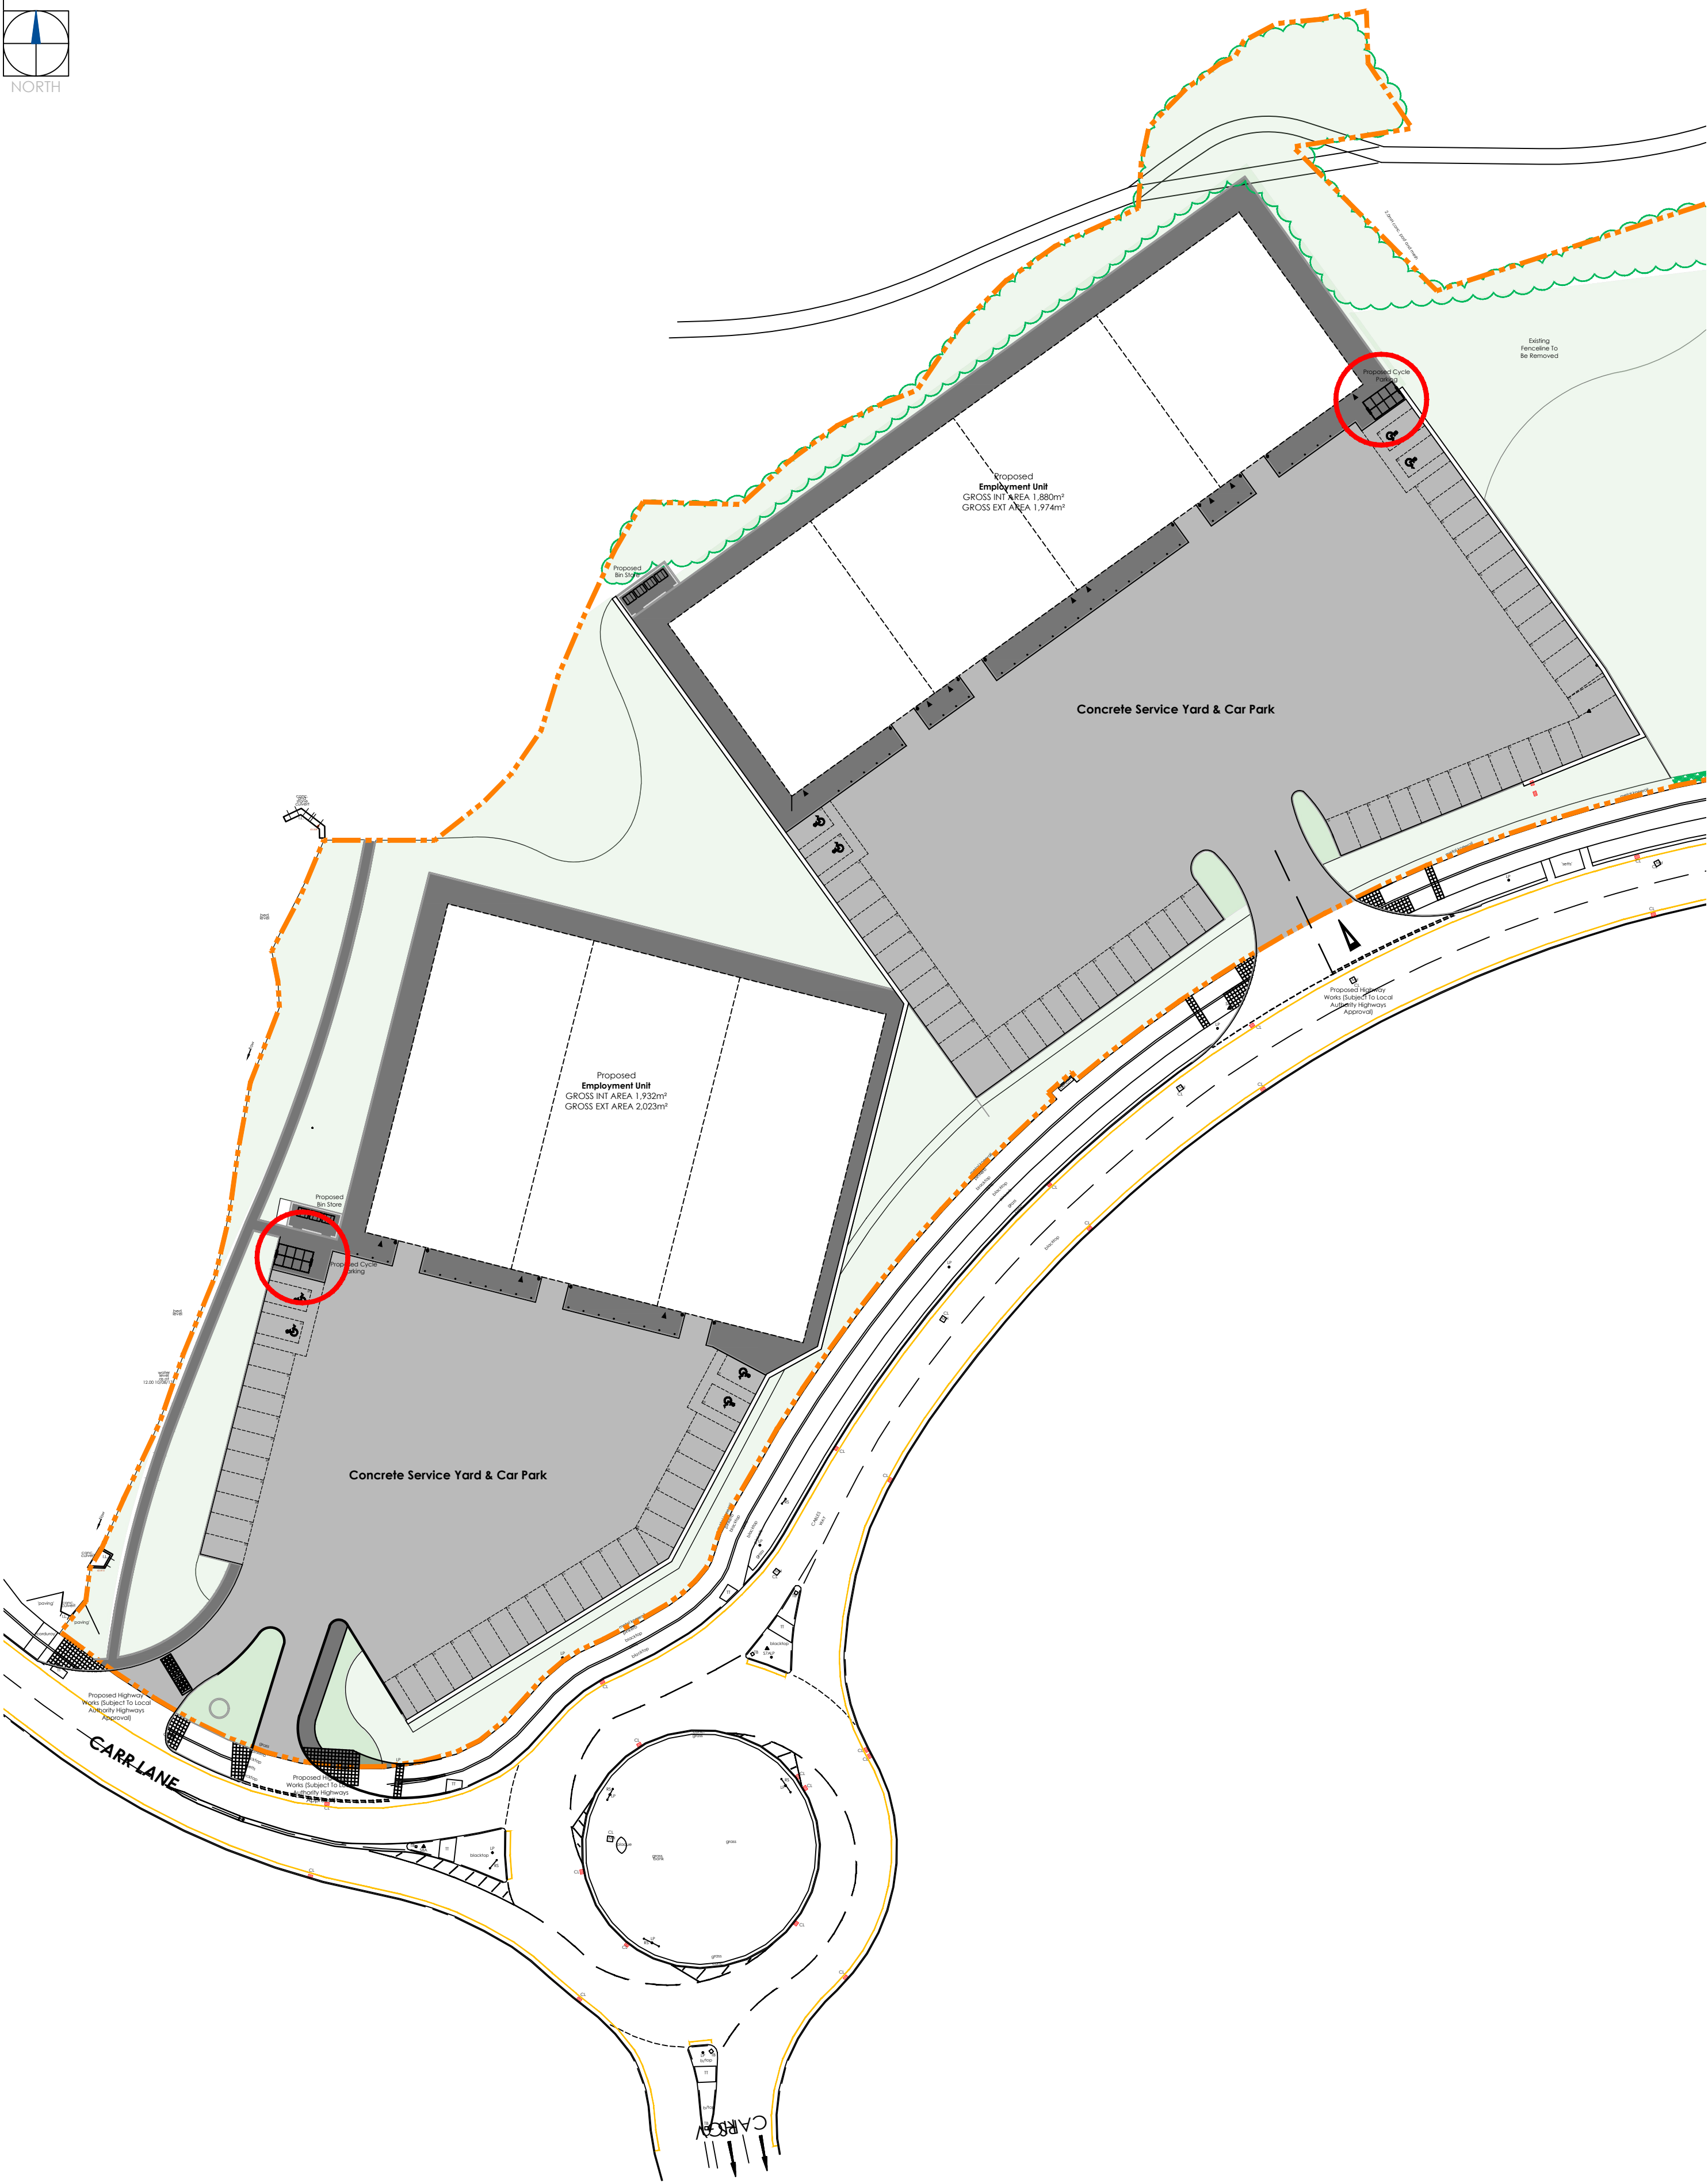


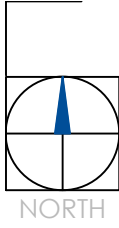


Site Plan - 1:500

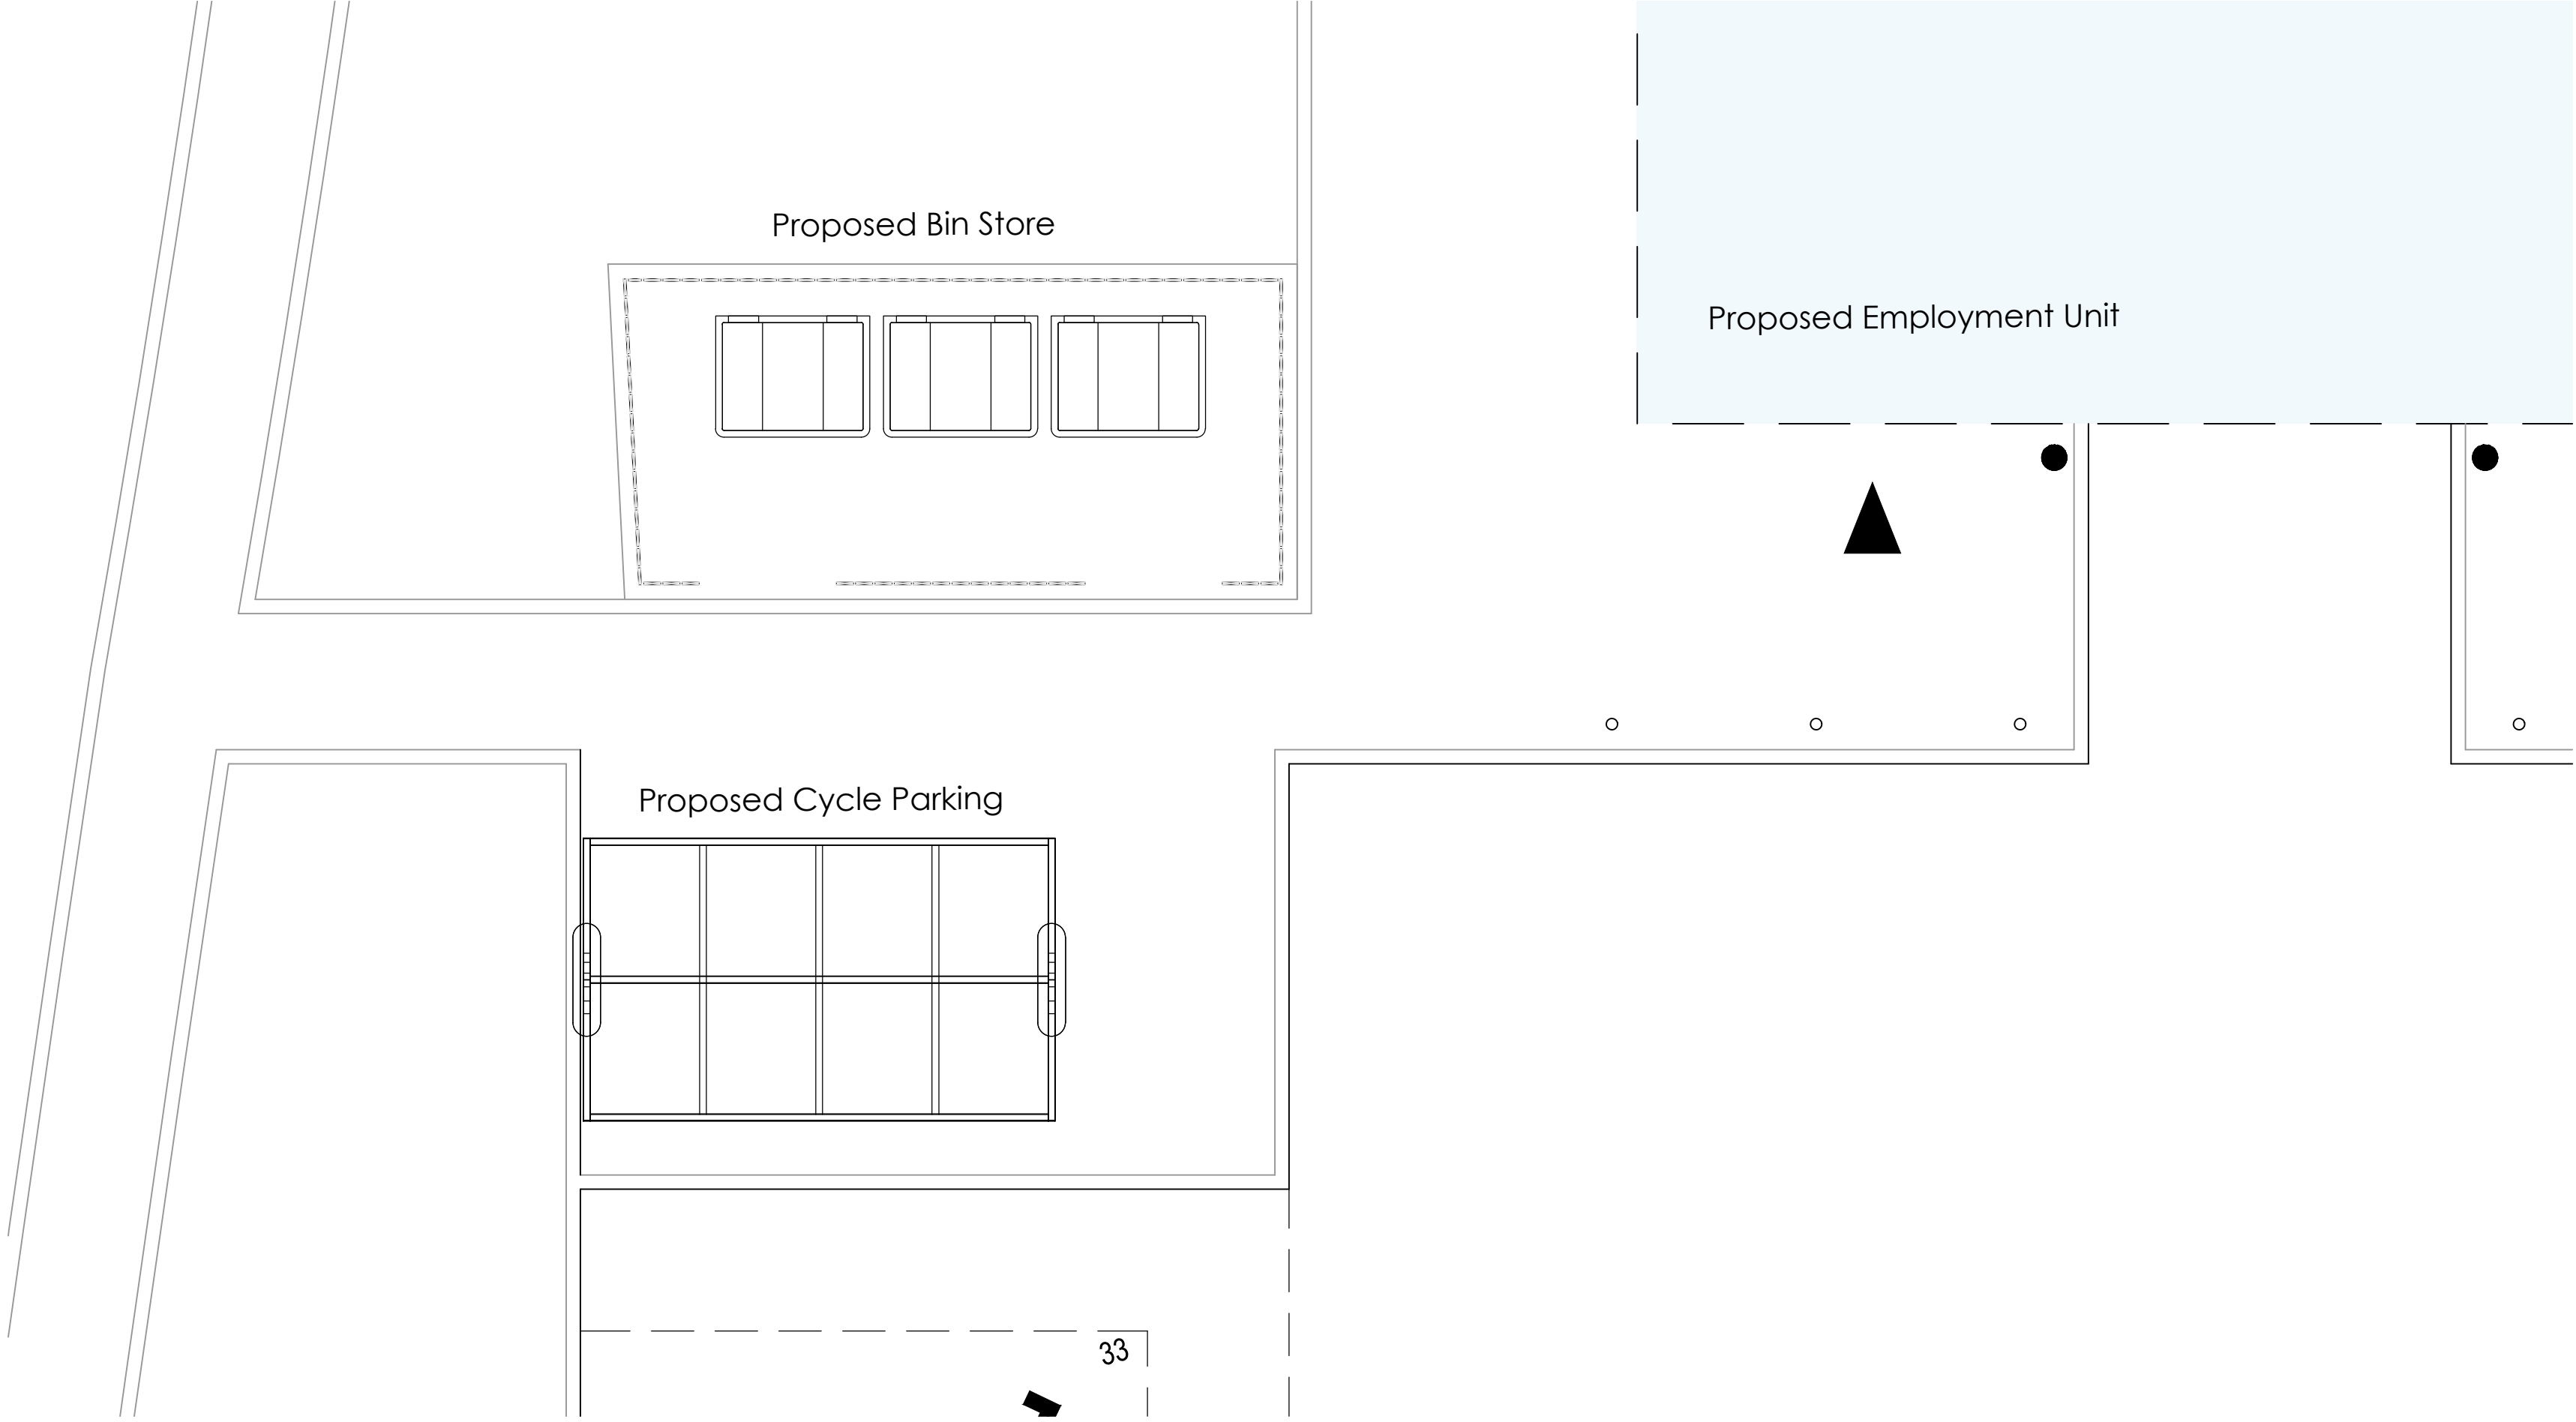

South Cycle Shelter - 1:50

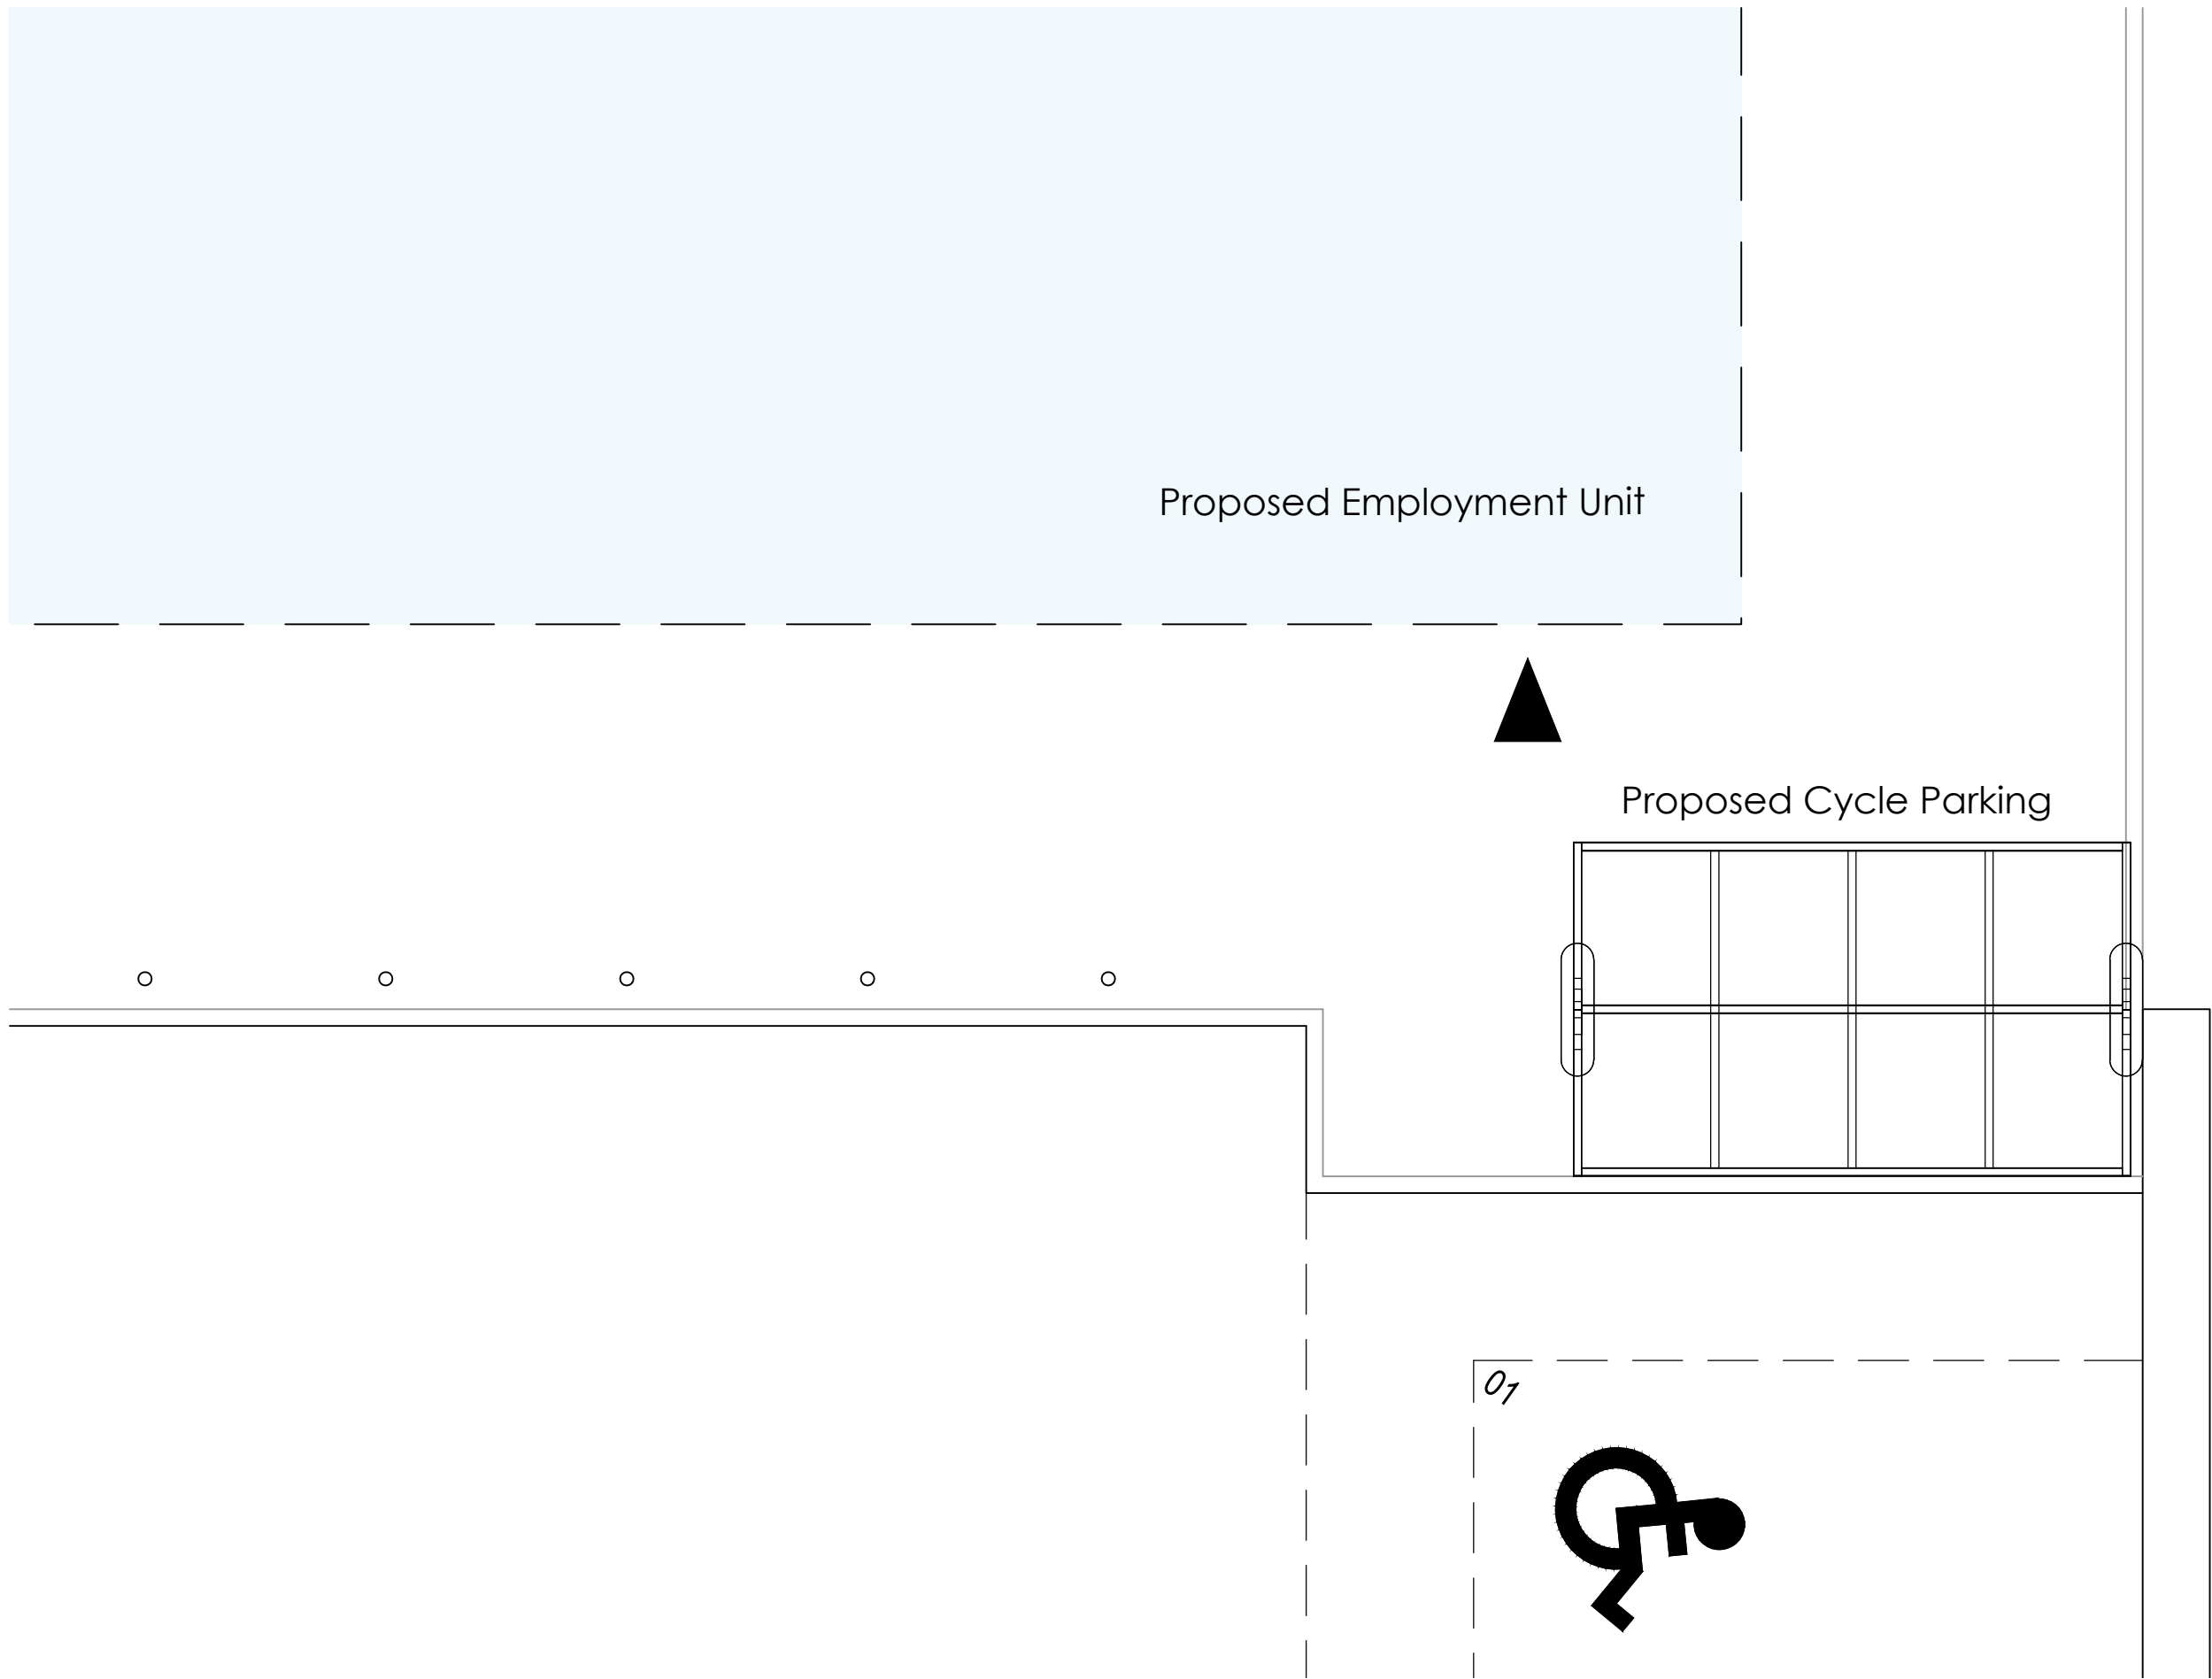


North Cycle Shelter - 1:50

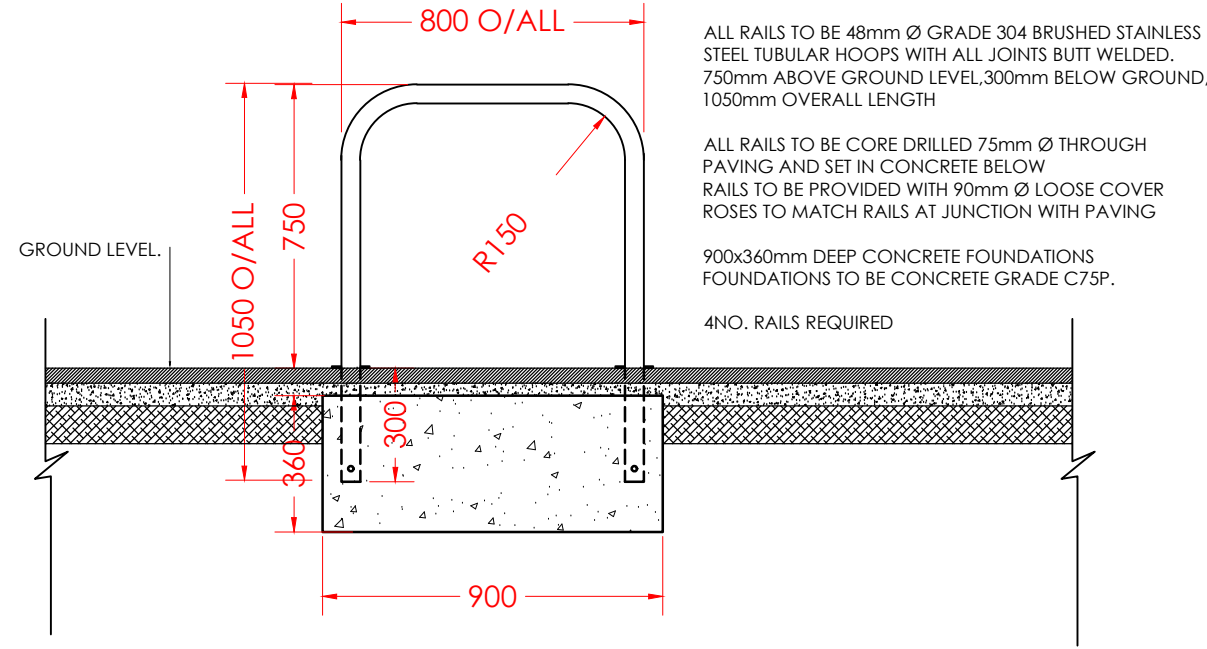

Stainless Steel Cycle Hoop - 1:20



BROXAP - PREMIER CYCLE SHELTER
2500mm x 4100mm
Colour - RAL 9005 Black

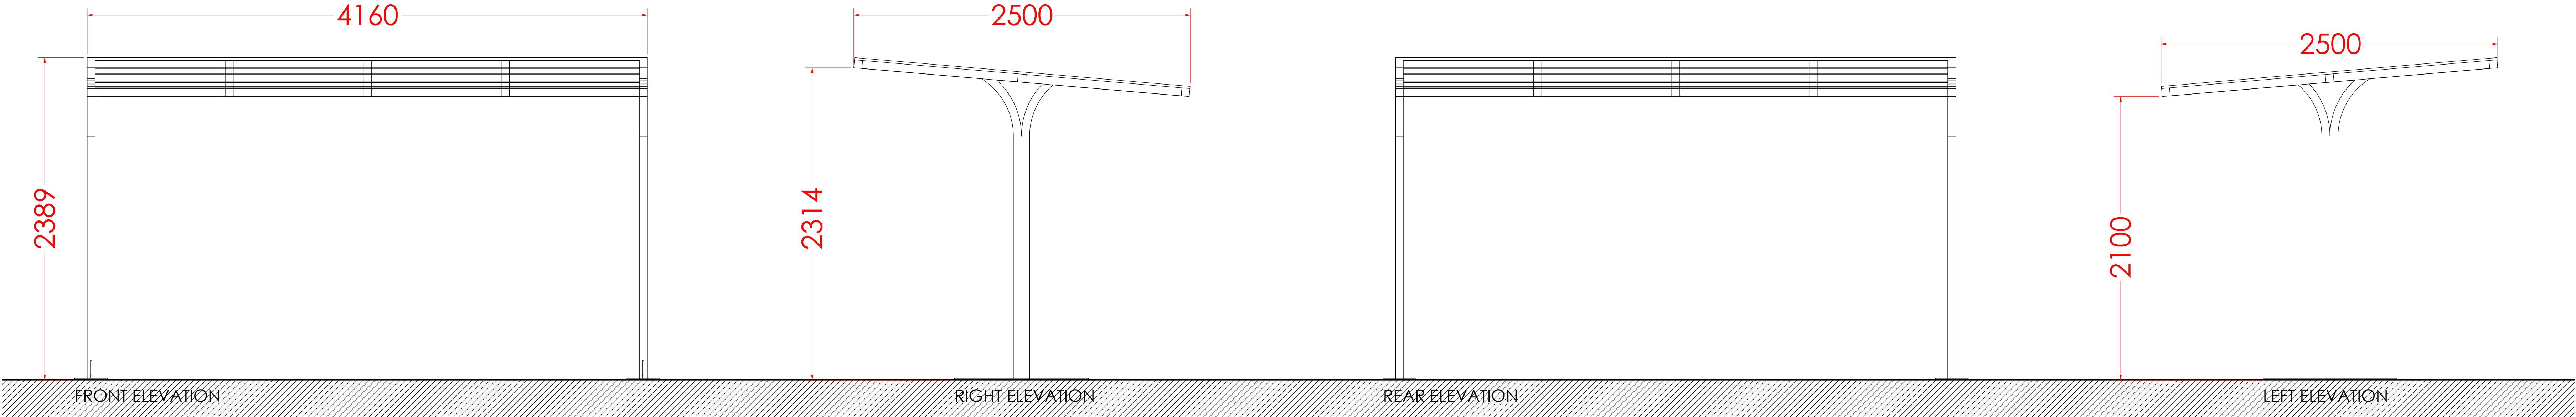

Cycle Shelter Elevations - 1:20