



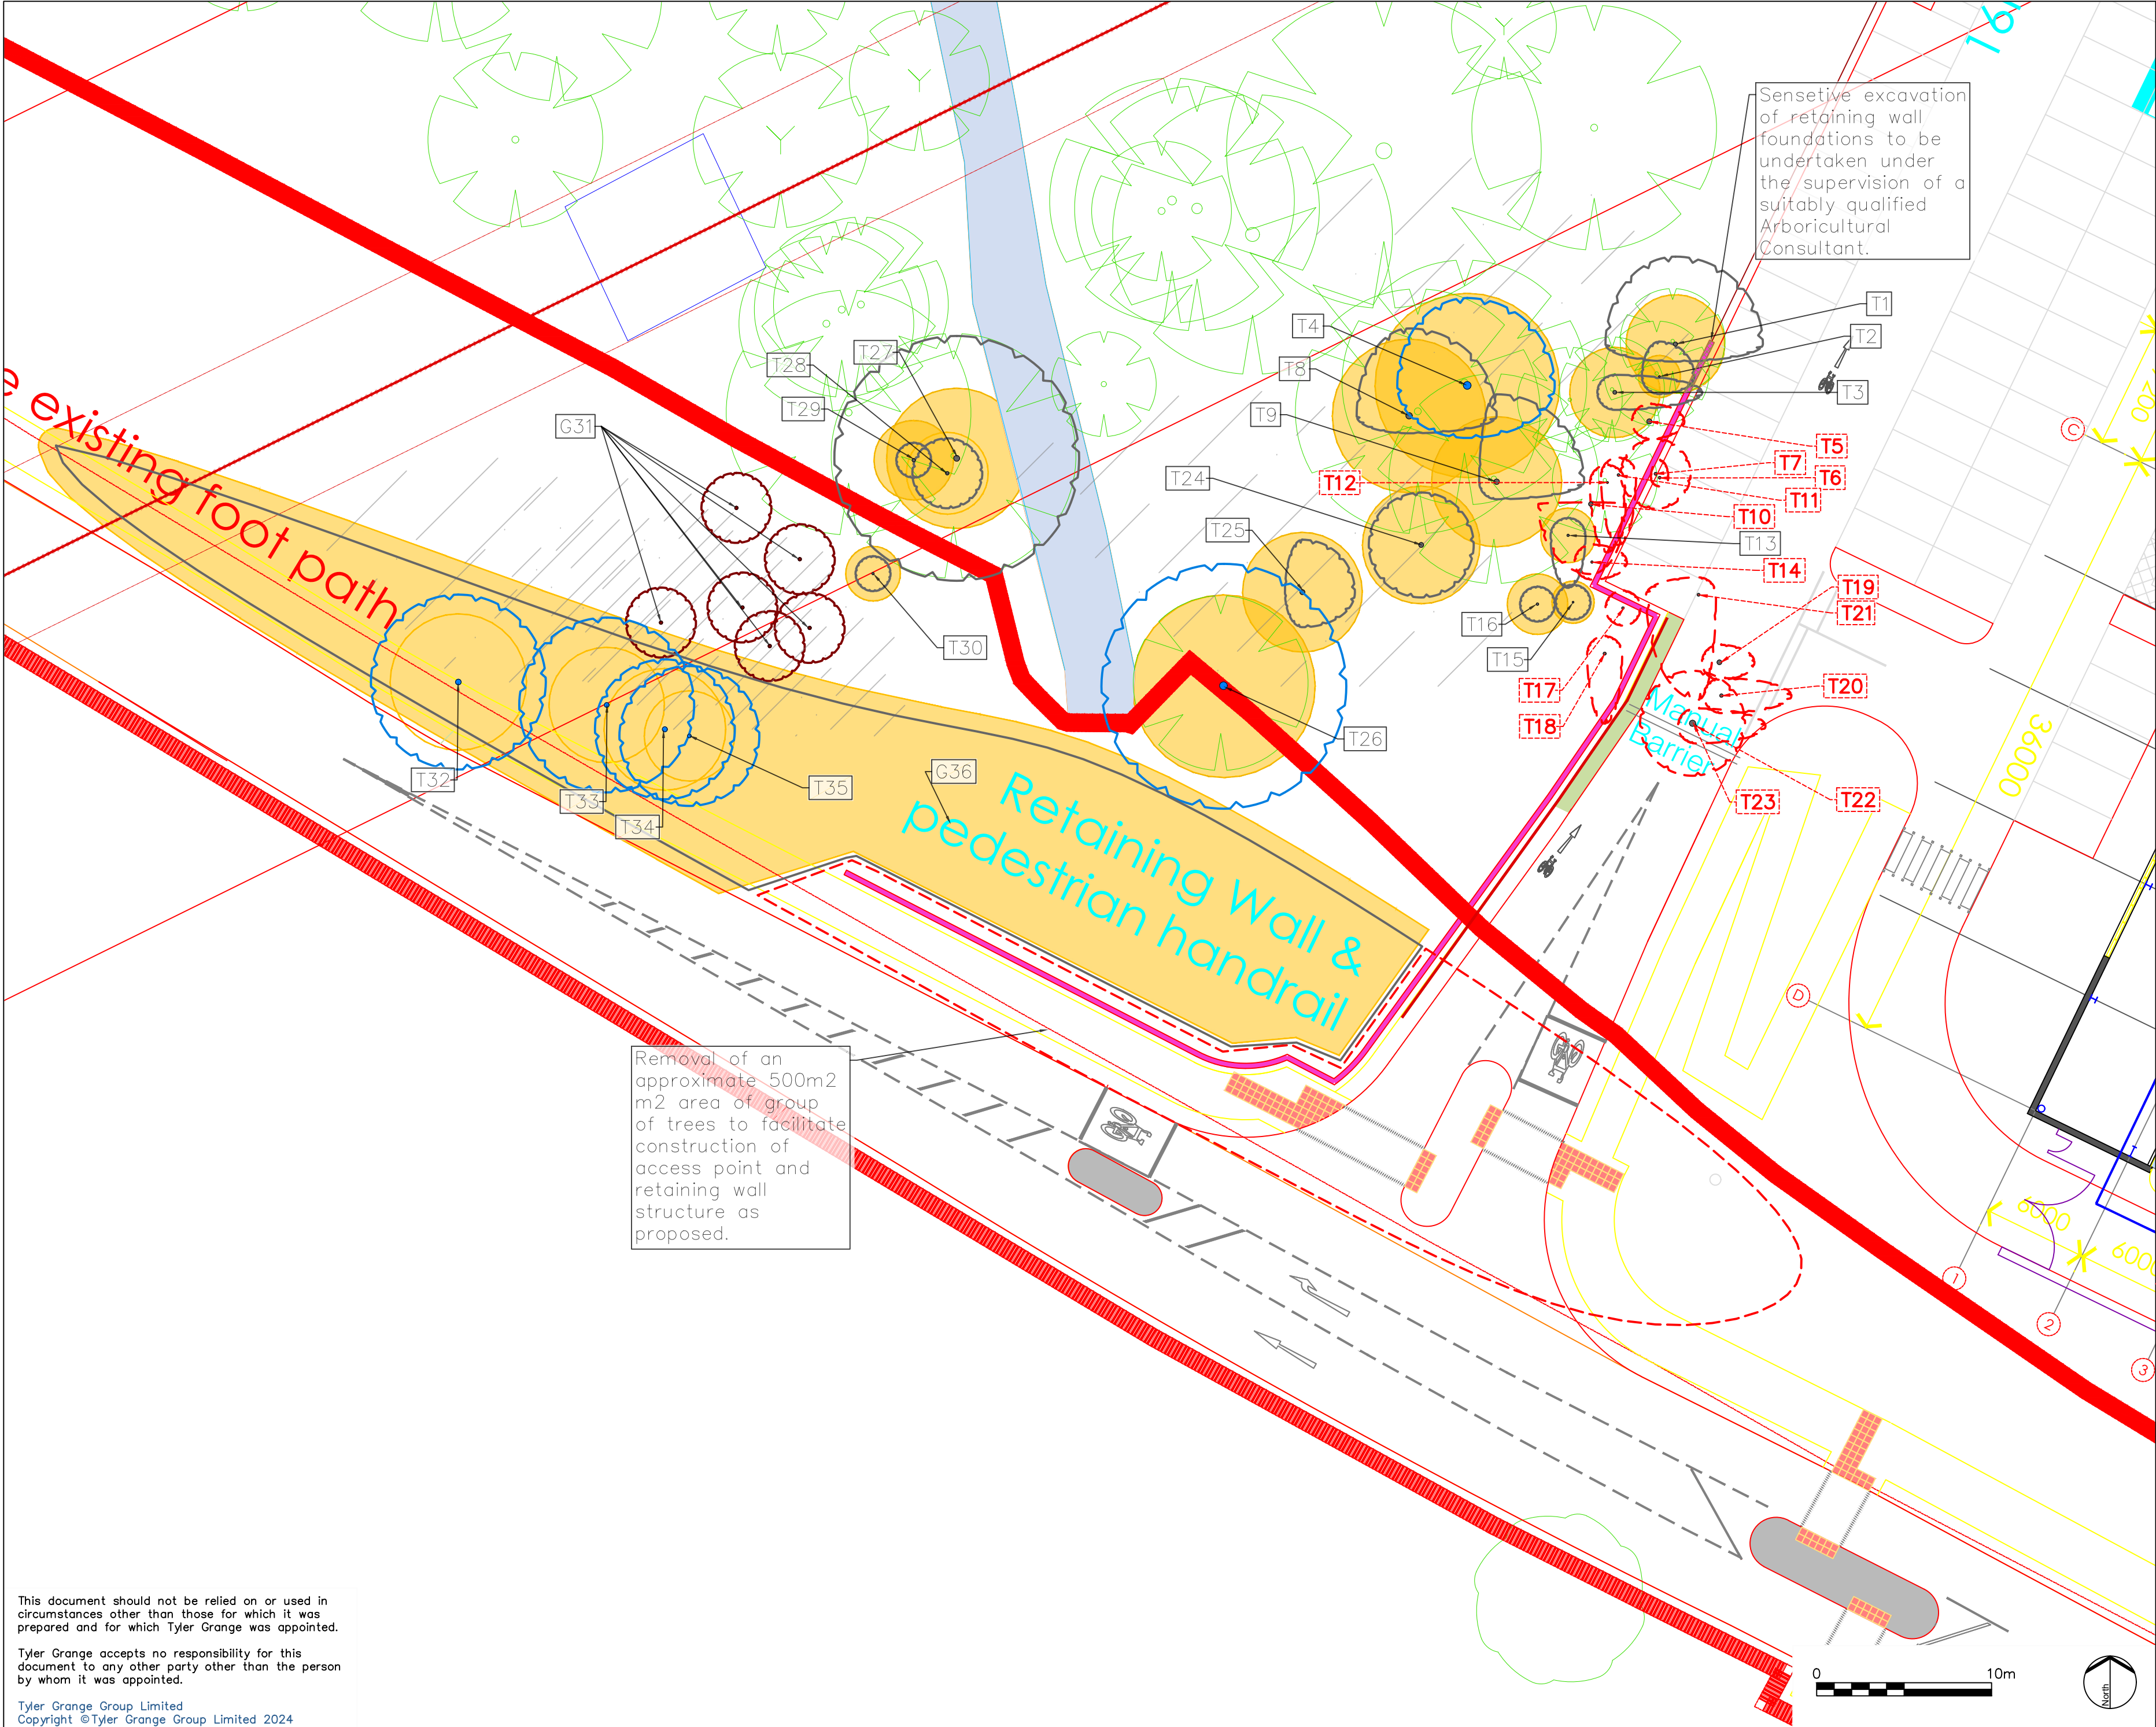

- Survey Boundary
- Category B – Trees of Moderate Quality and Value
- Category C – Trees of Low Quality and Value
- Category U – Trees in Poor Condition
- Root Protection Areas
- Tree Shading Constraints
- Proposed Tree Removals
- Areas of Supervised Sensitive Excavation

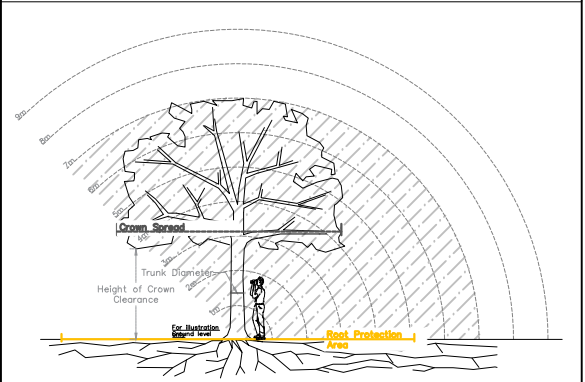

A	Tree Removal Amendments	15.05.2024
Rev	Description	Date

Tyler Grange
Head Office: 97 Icknield Street, Hockley, Birmingham, B18 6RU
E: info@tylergrange.co.uk
W: www.tylergrange.co.uk

Project title
Mercury 62, Knowsley

Drawing title
Tree Retention and Removal Plan

Scale Date 1:250 © A2 15.05.2024 Drawn Checked WS WS

Drawing number 16162_P02 Revision A

This document should not be relied on or used in circumstances other than those for which it was prepared and for which Tyler Grange was appointed.

Tyler Grange accepts no responsibility for this document to any other party other than the person by whom it was appointed.

Tyler Grange Group Limited
Copyright © Tyler Grange Group Limited 2024