



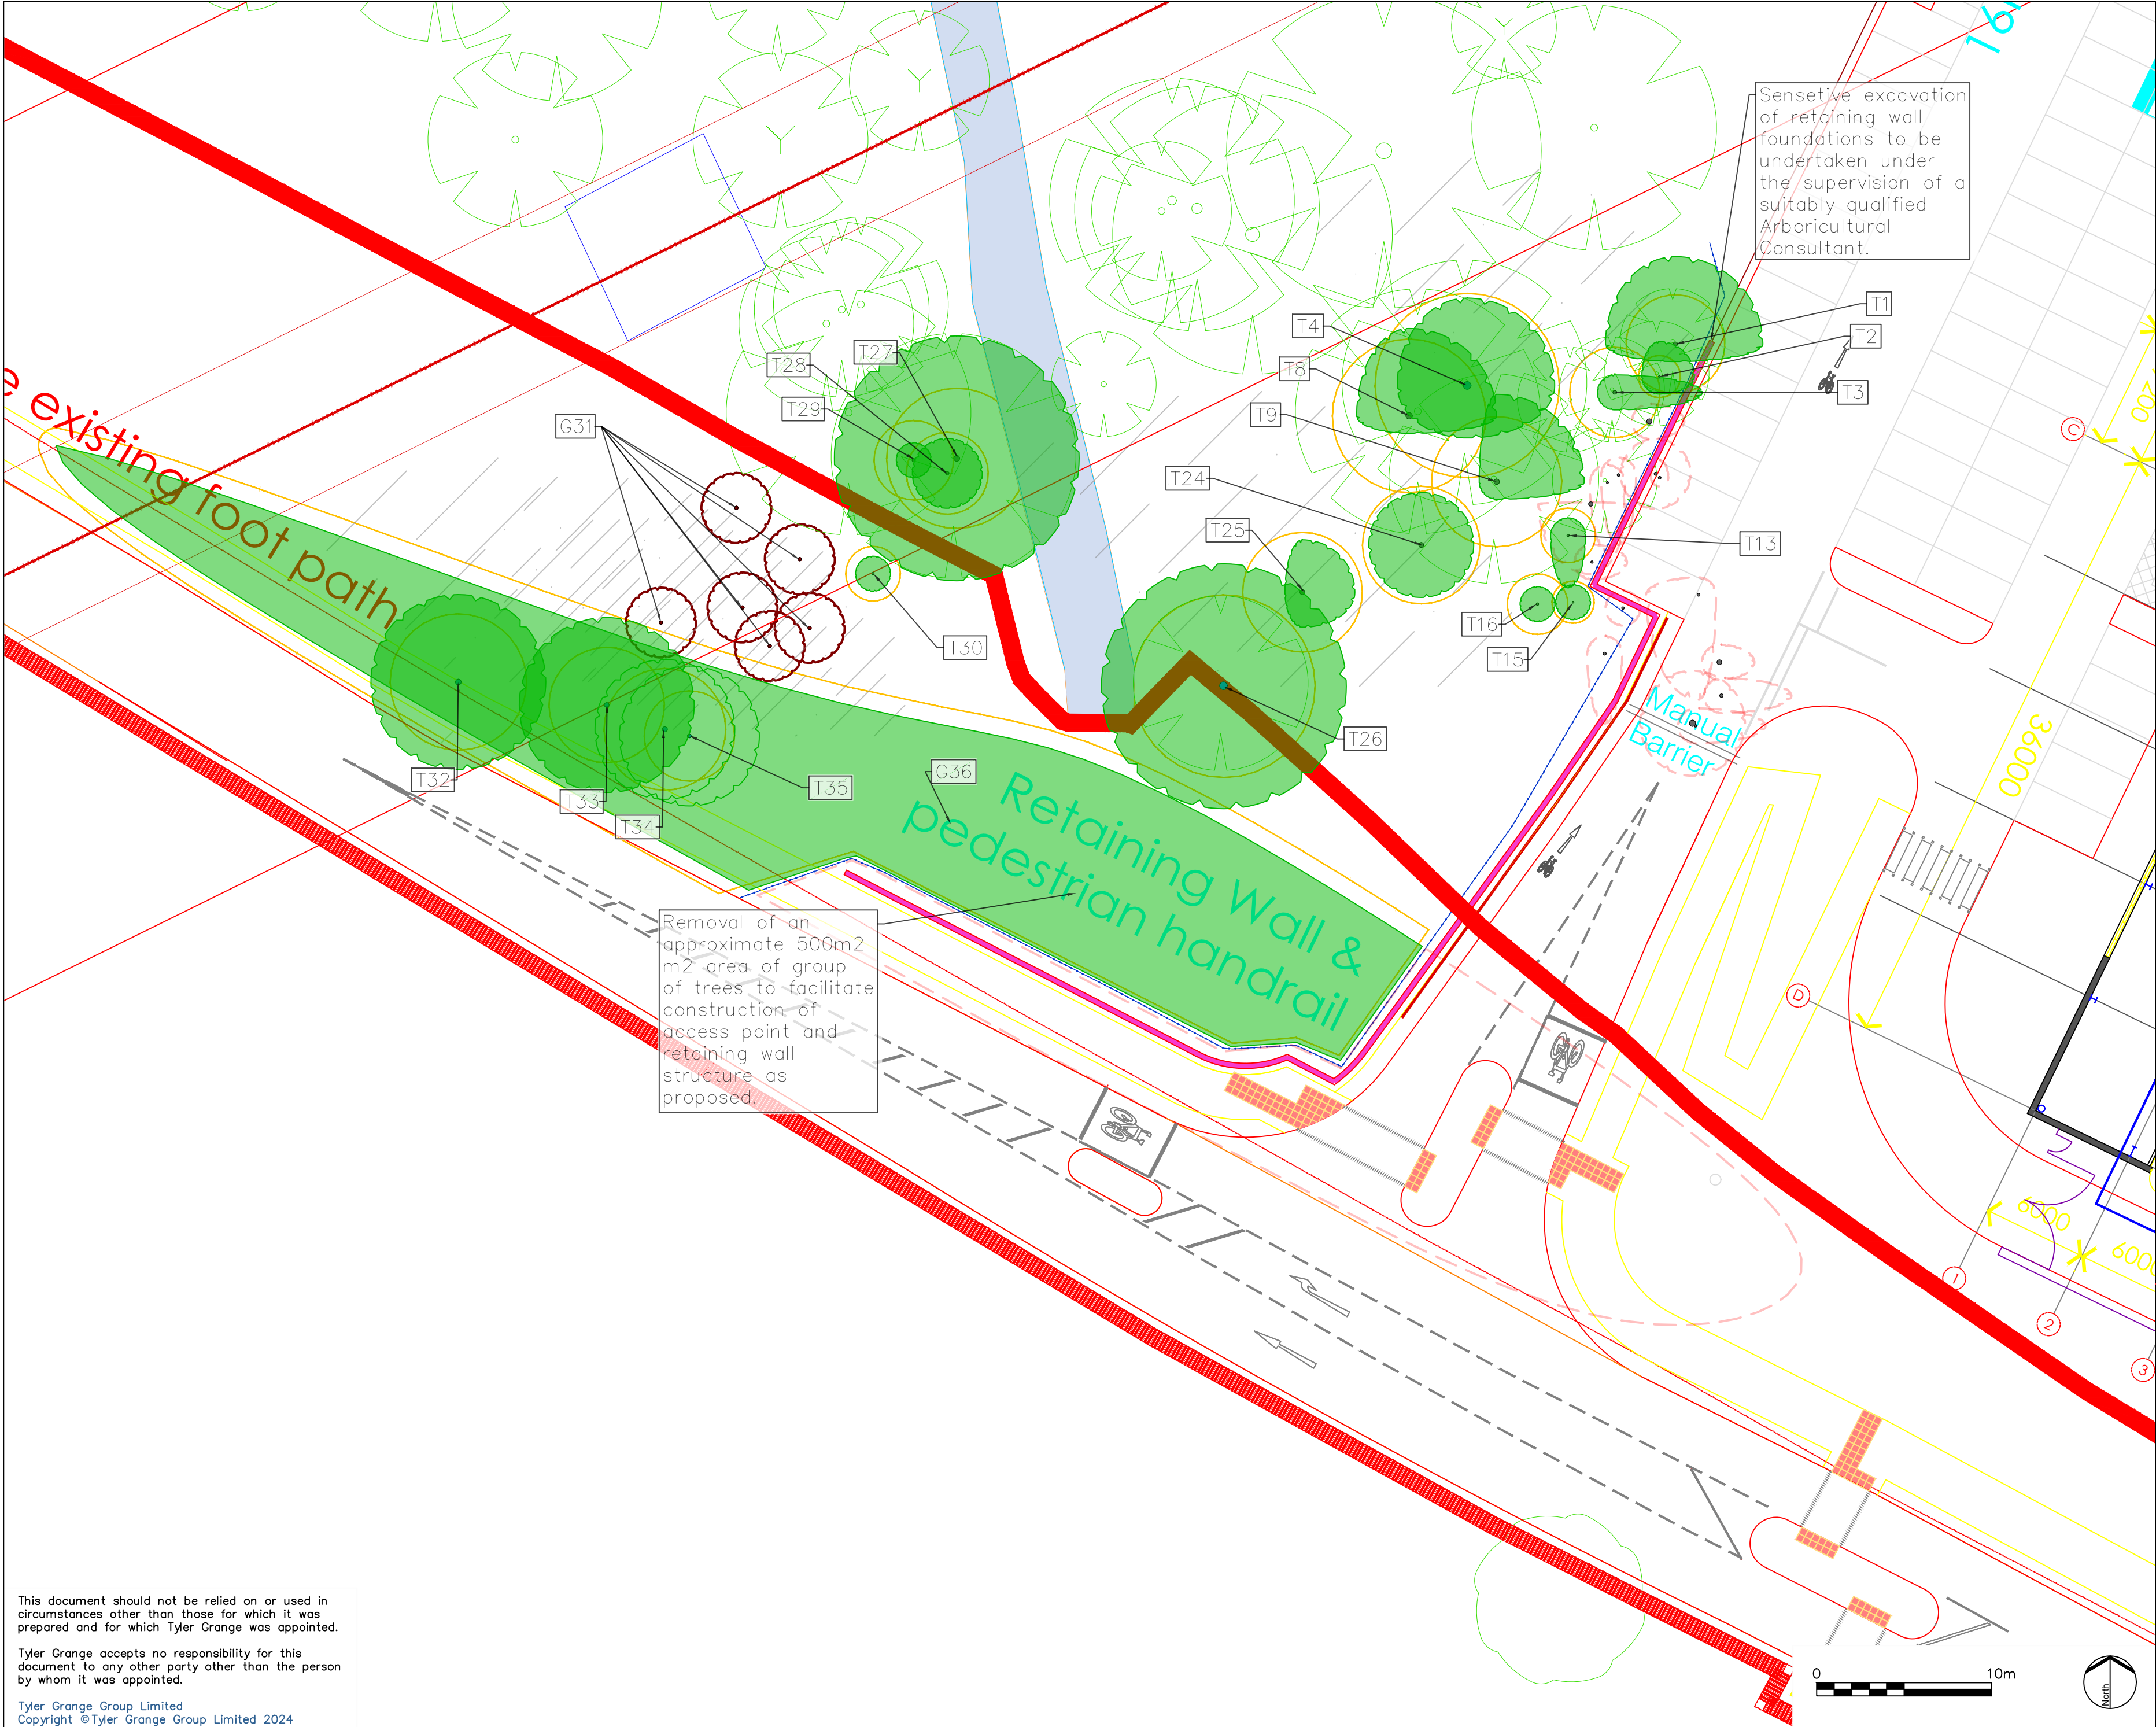

- Survey Boundary
- Retained Trees
- Root Protection Areas
- Tree Shading Constraints
- Tree Protection Fencing
- Areas of Supervised Sensitive Excavation

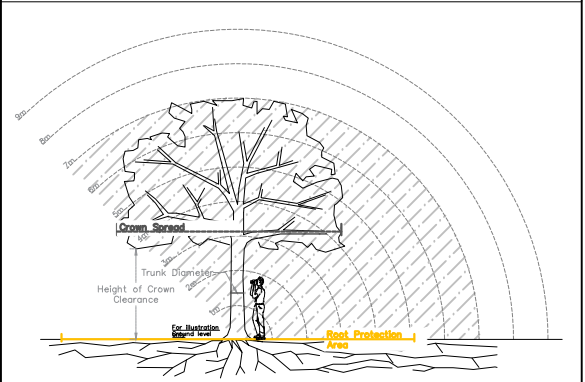

A	Tree Removal Amendments	15.05.2024
Rev	Description	Date

Tyler Grange

Head Office: 97 Icknield Street, Hockley, Birmingham, B18 6RU

E: info@tylergrange.co.uk

W: www.tylergrange.co.uk

Project title		Mercury 62, Knowsley	
Drawing title		Tree Protection Plan	
Scale	1:250 @ A2	Drawn	WS
Date	15.05.2024	Checked	WS
Drawing number		Revision	
16162_P03		A	

This document should not be relied on or used in circumstances other than those for which it was prepared and for which Tyler Grange was appointed.

Tyler Grange accepts no responsibility for this document to any other party other than the person by whom it was appointed.

Tyler Grange Group Limited
Copyright ©Tyler Grange Group Limited 2024