


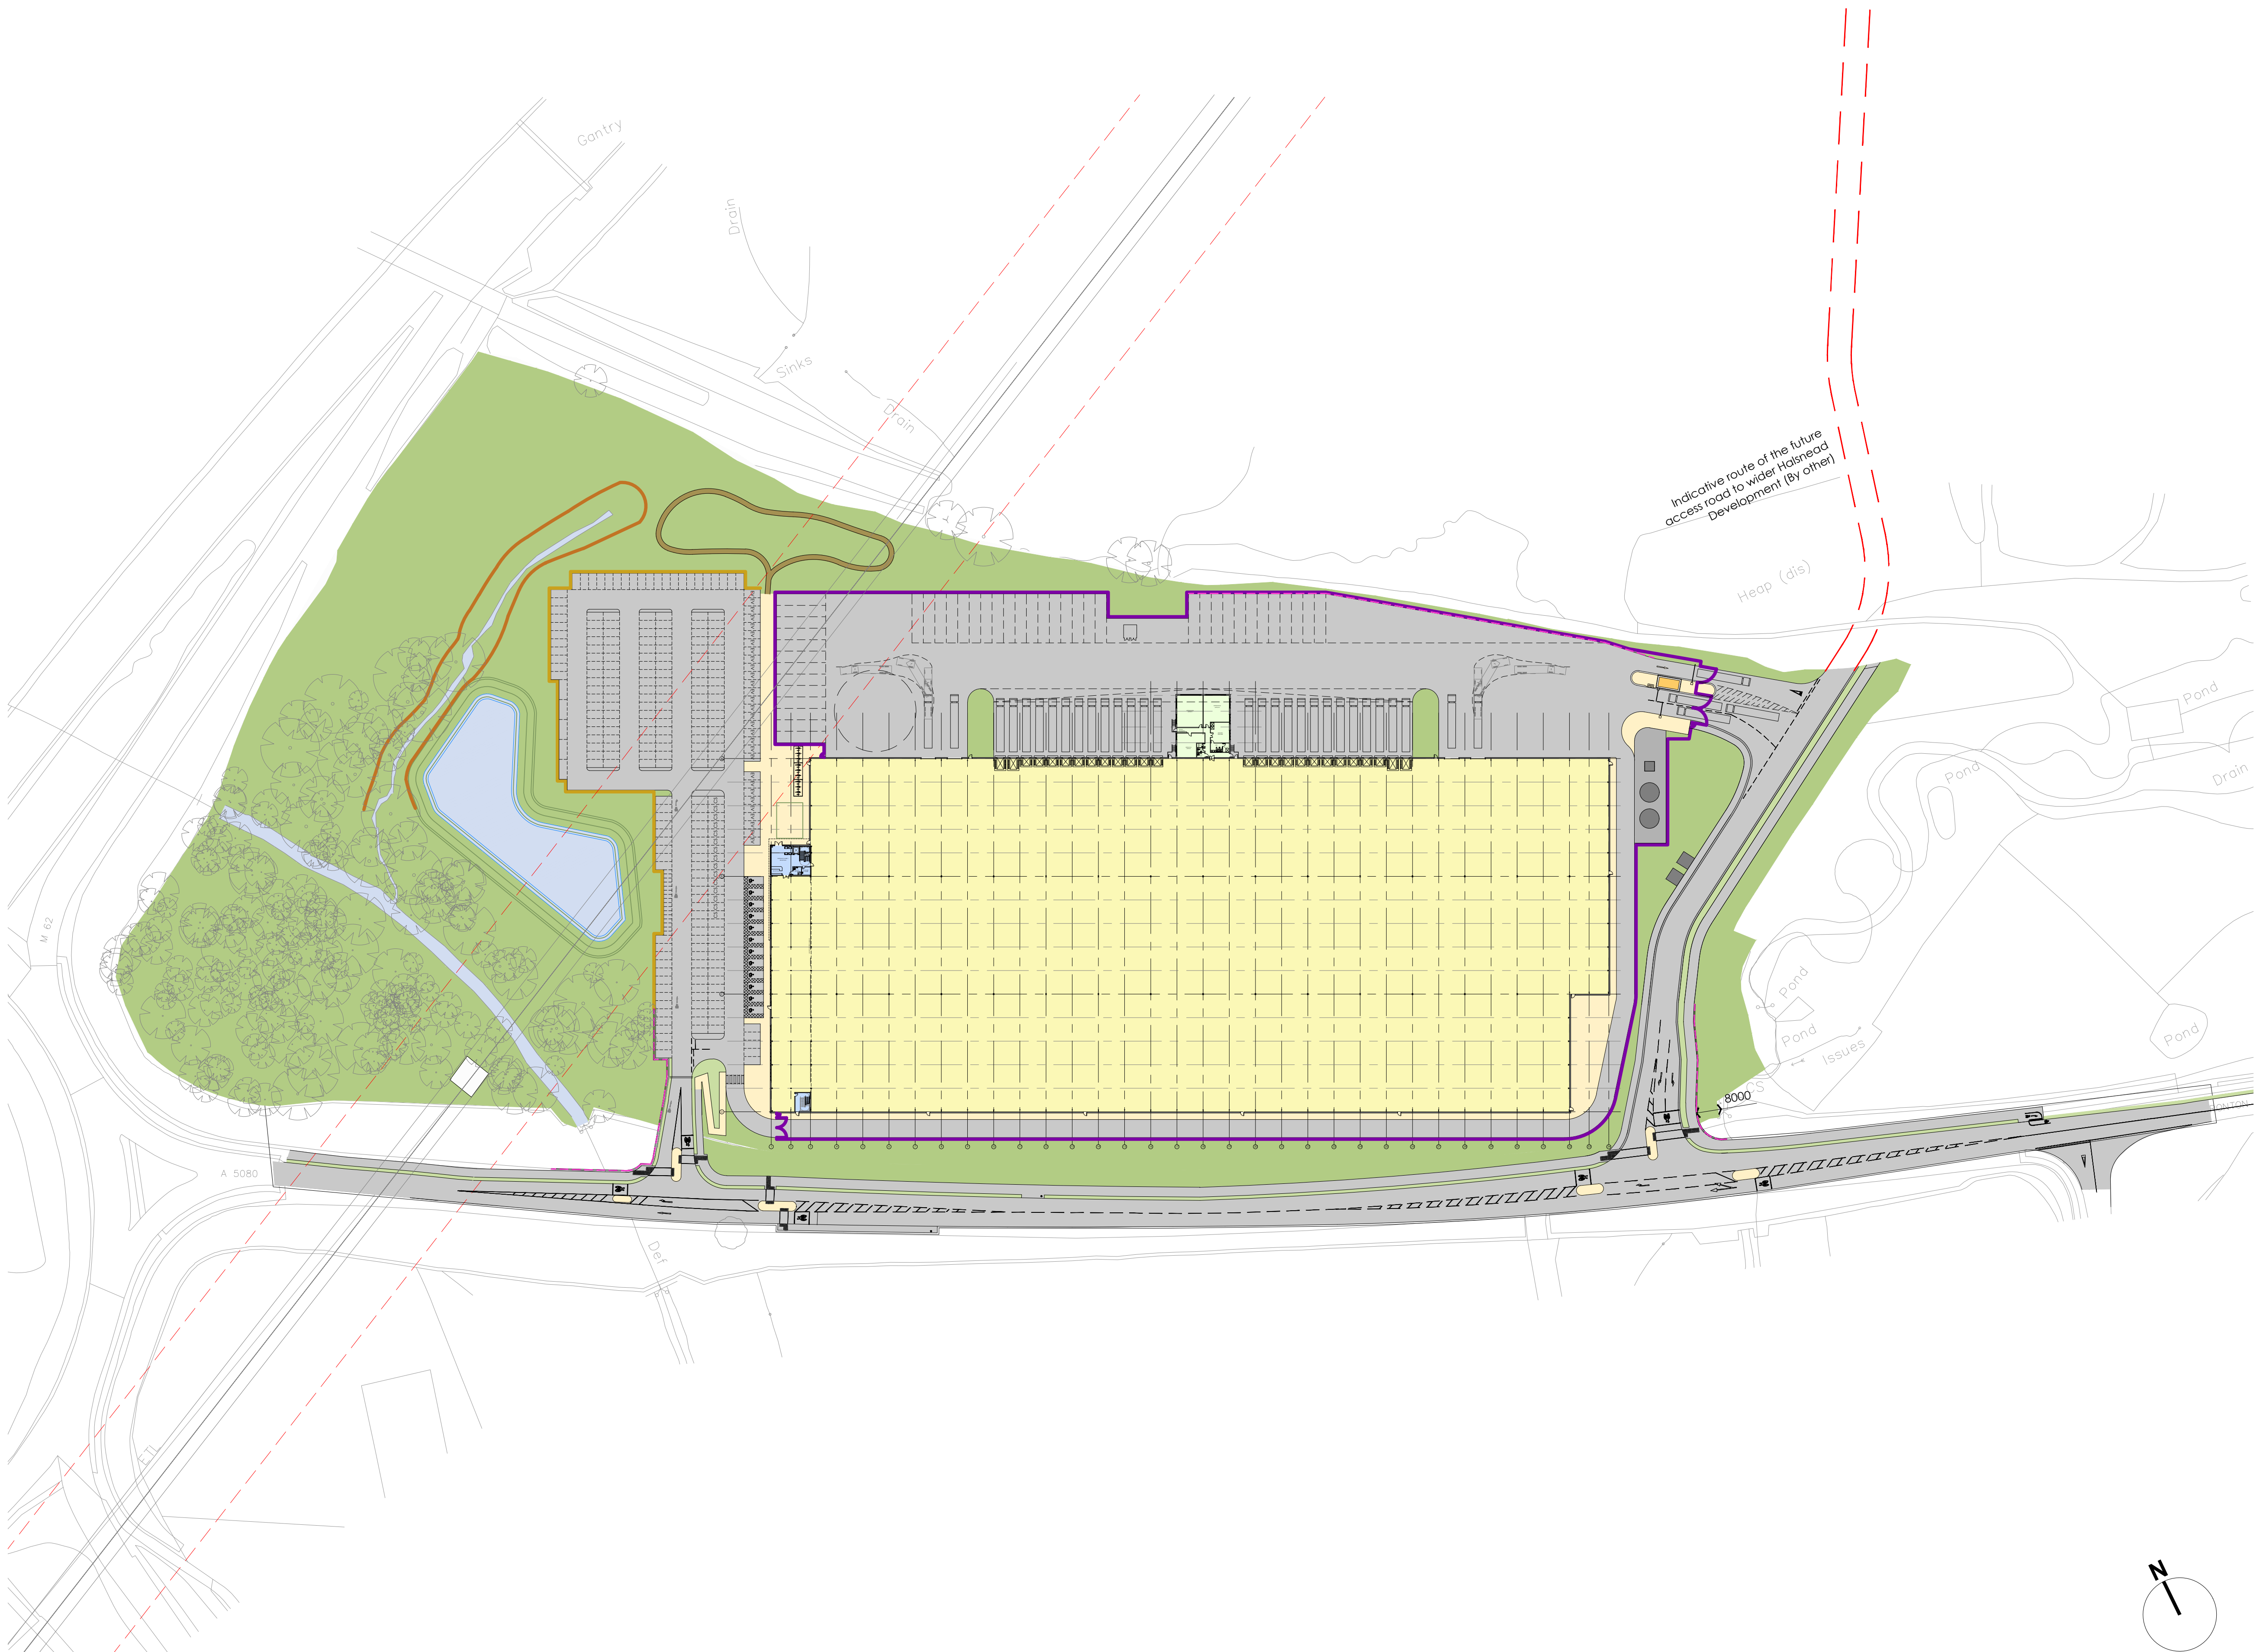

General Notes

All site dimensions shall be verified by the Contractor on site prior to commencing any works.

Do not scale from this drawing.

Only work to written dimensions.

This drawing is the property of Fletcher-Rae (UK) Limited (t/a Fletcher-Rae) and copyright is reserved by them. The drawing is not to be copied or disclosed by or to any unauthorised persons without the prior written consent of Fletcher-Rae (UK) Limited.

Legend

- Proposed secure fence line (2.4m high paladin) Colour: Green
- Proposed timber knee rail
- Timber Post and Rail Fence (1.2m height)
- Retaining Wall - refer to engineer's details

P2	Fence updated to reflect new parking arrangement	07.05.2024	AL	MW
P1	PLANNING ISSUE	21.07.2022	AL	MW
Rev.	Description	Date	ISS	APP
Scale	1:1000@A1			
Status	S2 Information			
Drawn by	AL			
Checked by	MW			
Date	31.05.22			
Client:				

MARO DEVELOPMENTS

Project:
MERCURY 62, CRONTON

Sheet Name:
PROPOSED BOUNDARY TREATMENTS

Project No.	Orig.	Zone	Level	Type	Role	Dwg No.	Rev
17021-FRA-AV-XX-DR-A-0905							P2

fletcher | rae

Level 12, Tower 12, 18 - 22 Bridge Street, Manchester, M3 3BZ

t ■ +44 (0)161 242 1140
f ■ +44 (0)161 242 1141
w ■ www.fletcher-rae.com
e ■ info@fletcher-rae.com