


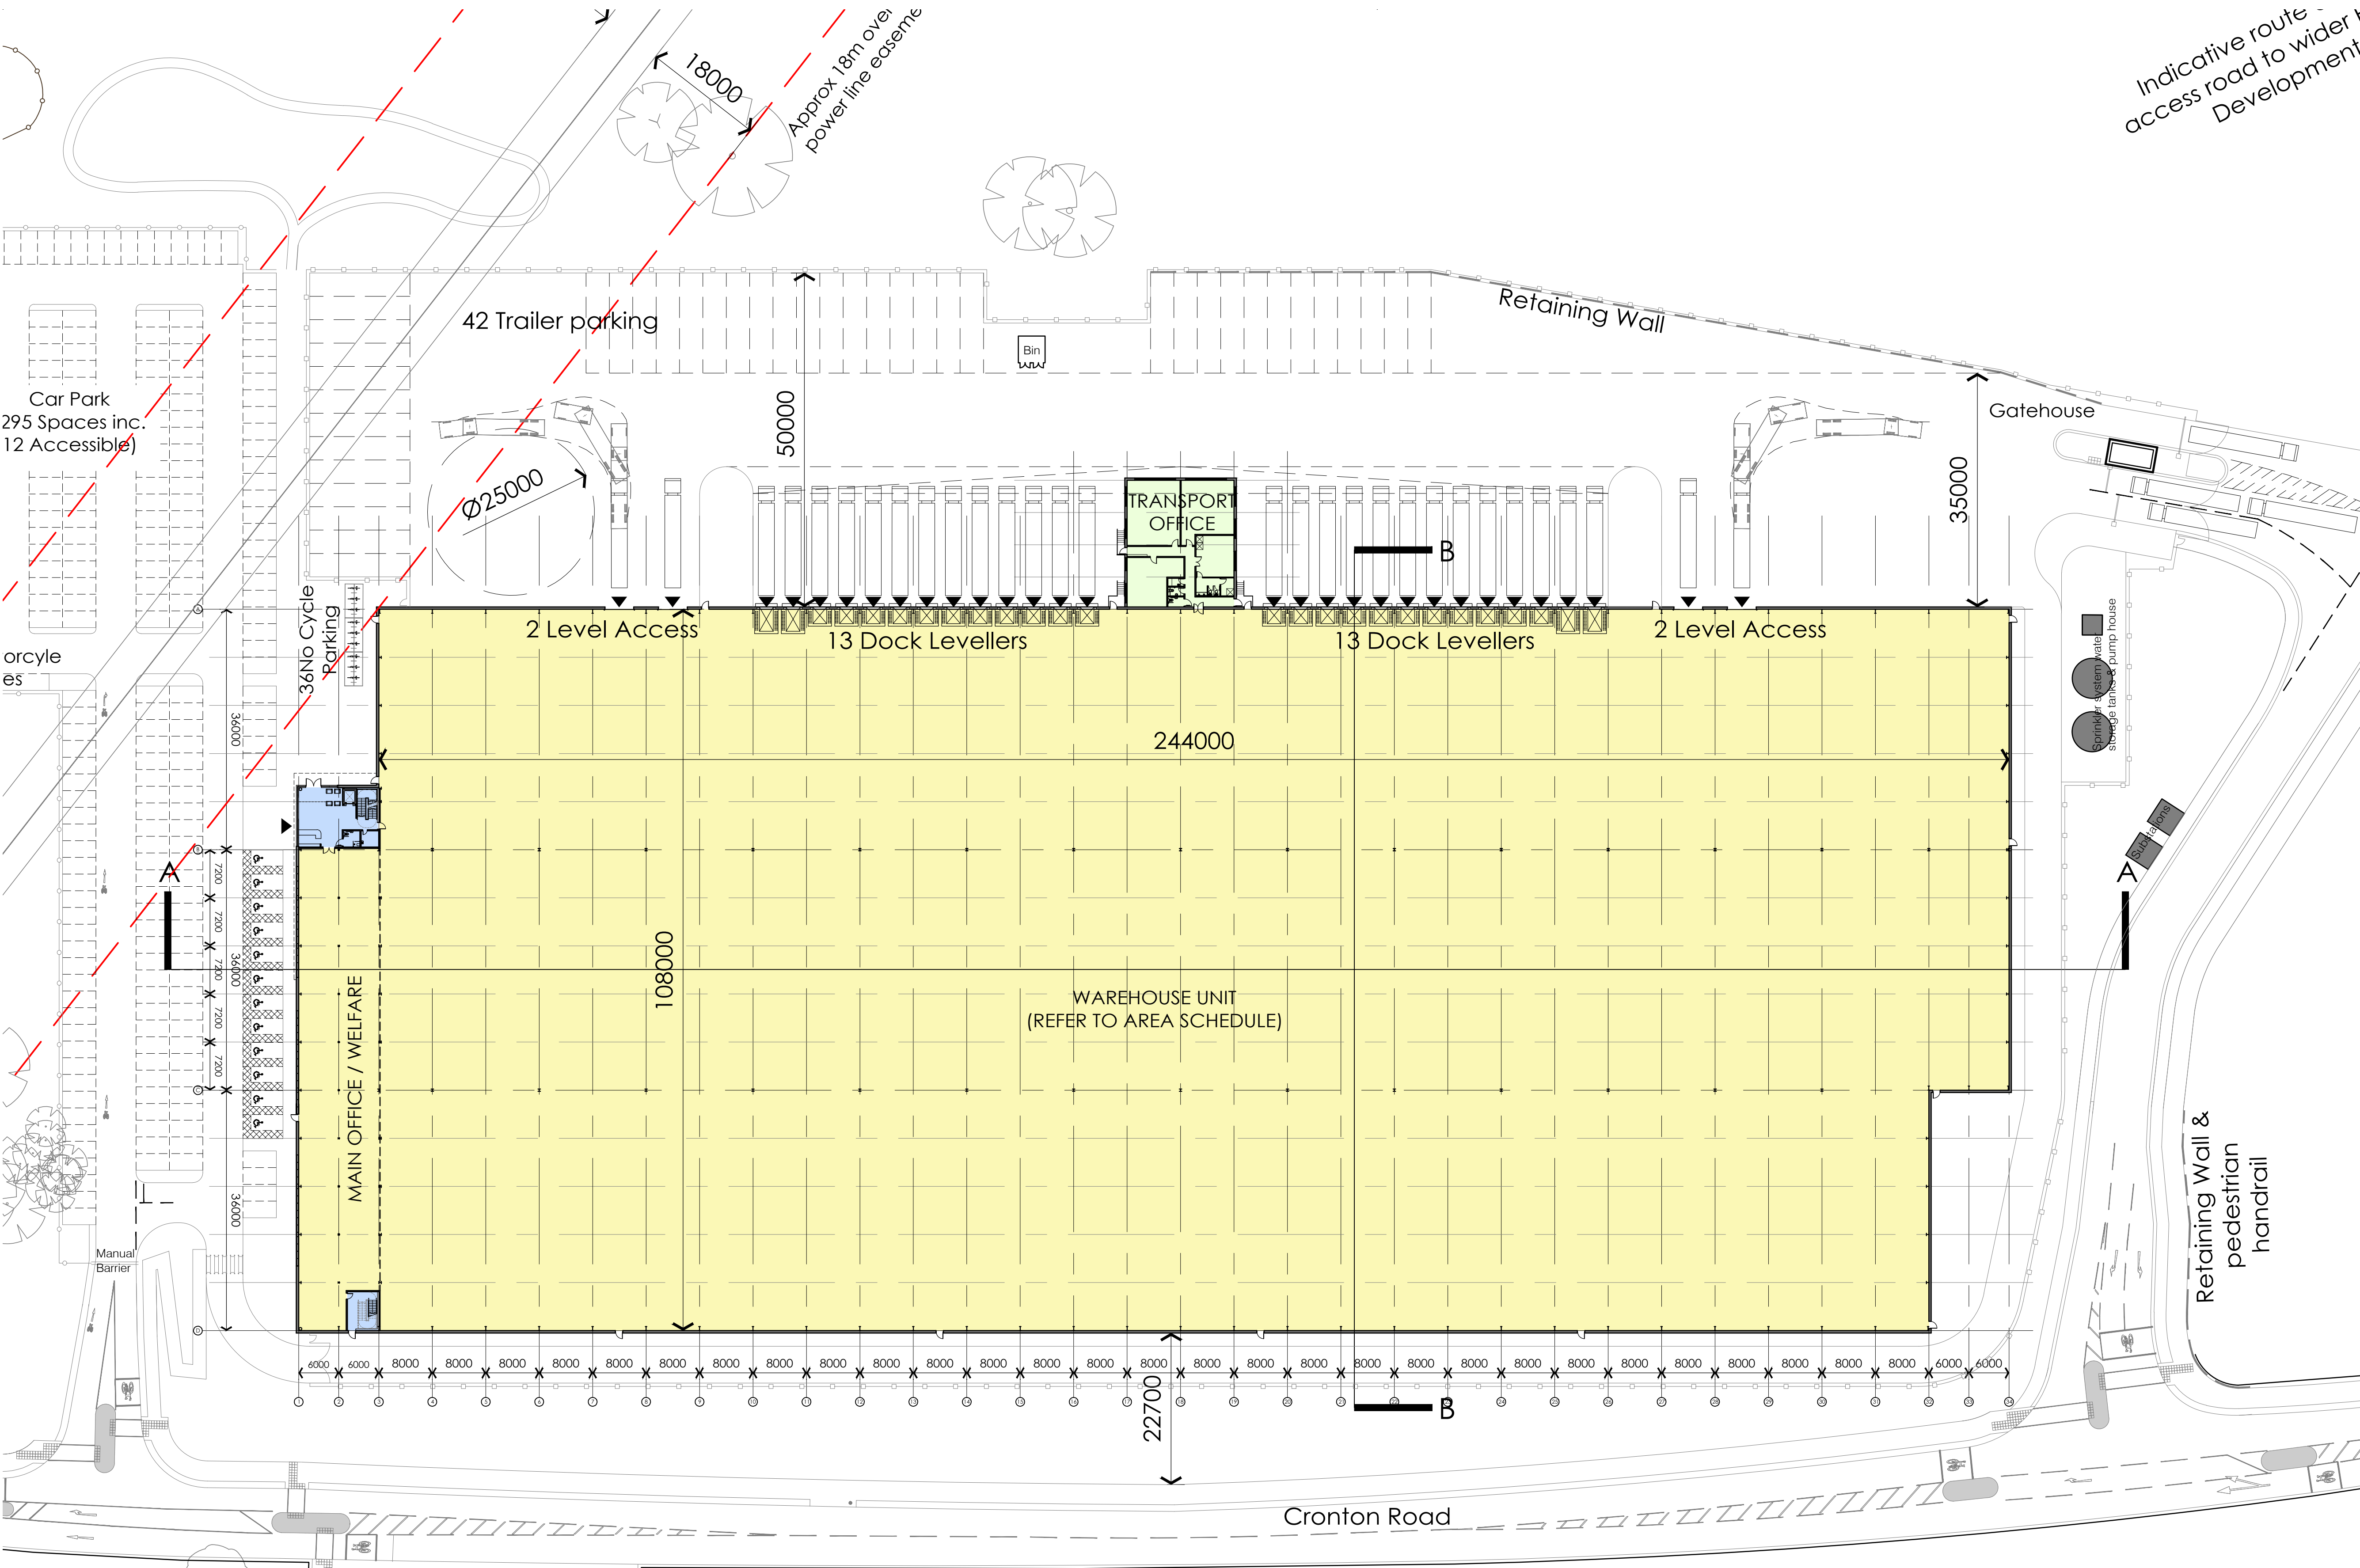

Indicative route to wider access road to wider Development

General Notes

All site dimensions shall be verified by the Contractor on site prior to commencing any works.

Do not scale from this drawing.

Only work to written dimensions.

This drawing is the property of Fletcher-Rae (UK) Limited (t/a Fletcher-Rae) and copyright is reserved by them. The drawing is not to be copied or disclosed by or to any unauthorised persons without the prior written consent of Fletcher-Rae (UK) Limited.

P2	DIMENSIONS ADDED.	20.09.2022	AL	MW
P1	PLANNING ISSUE	21.07.2022	AL	MW
Rev.	Description	Date	ISS	APP
Scale	1:500@A1			
Status	S2 Information			
Drawn by	AL			
Checked by	MW			
Date	31.05.22			
Client:				

MARO DEVELOPMENTS

Project:
MERCURY 62, CRANTON

Sheet Name:
PROPOSED GROUND FLOOR GA PLAN

Project No.	Orig.	Zone	Level	Type	Role Dwg No.	Rev
17021-FRA-V1-00-DR-A-2001						P2