


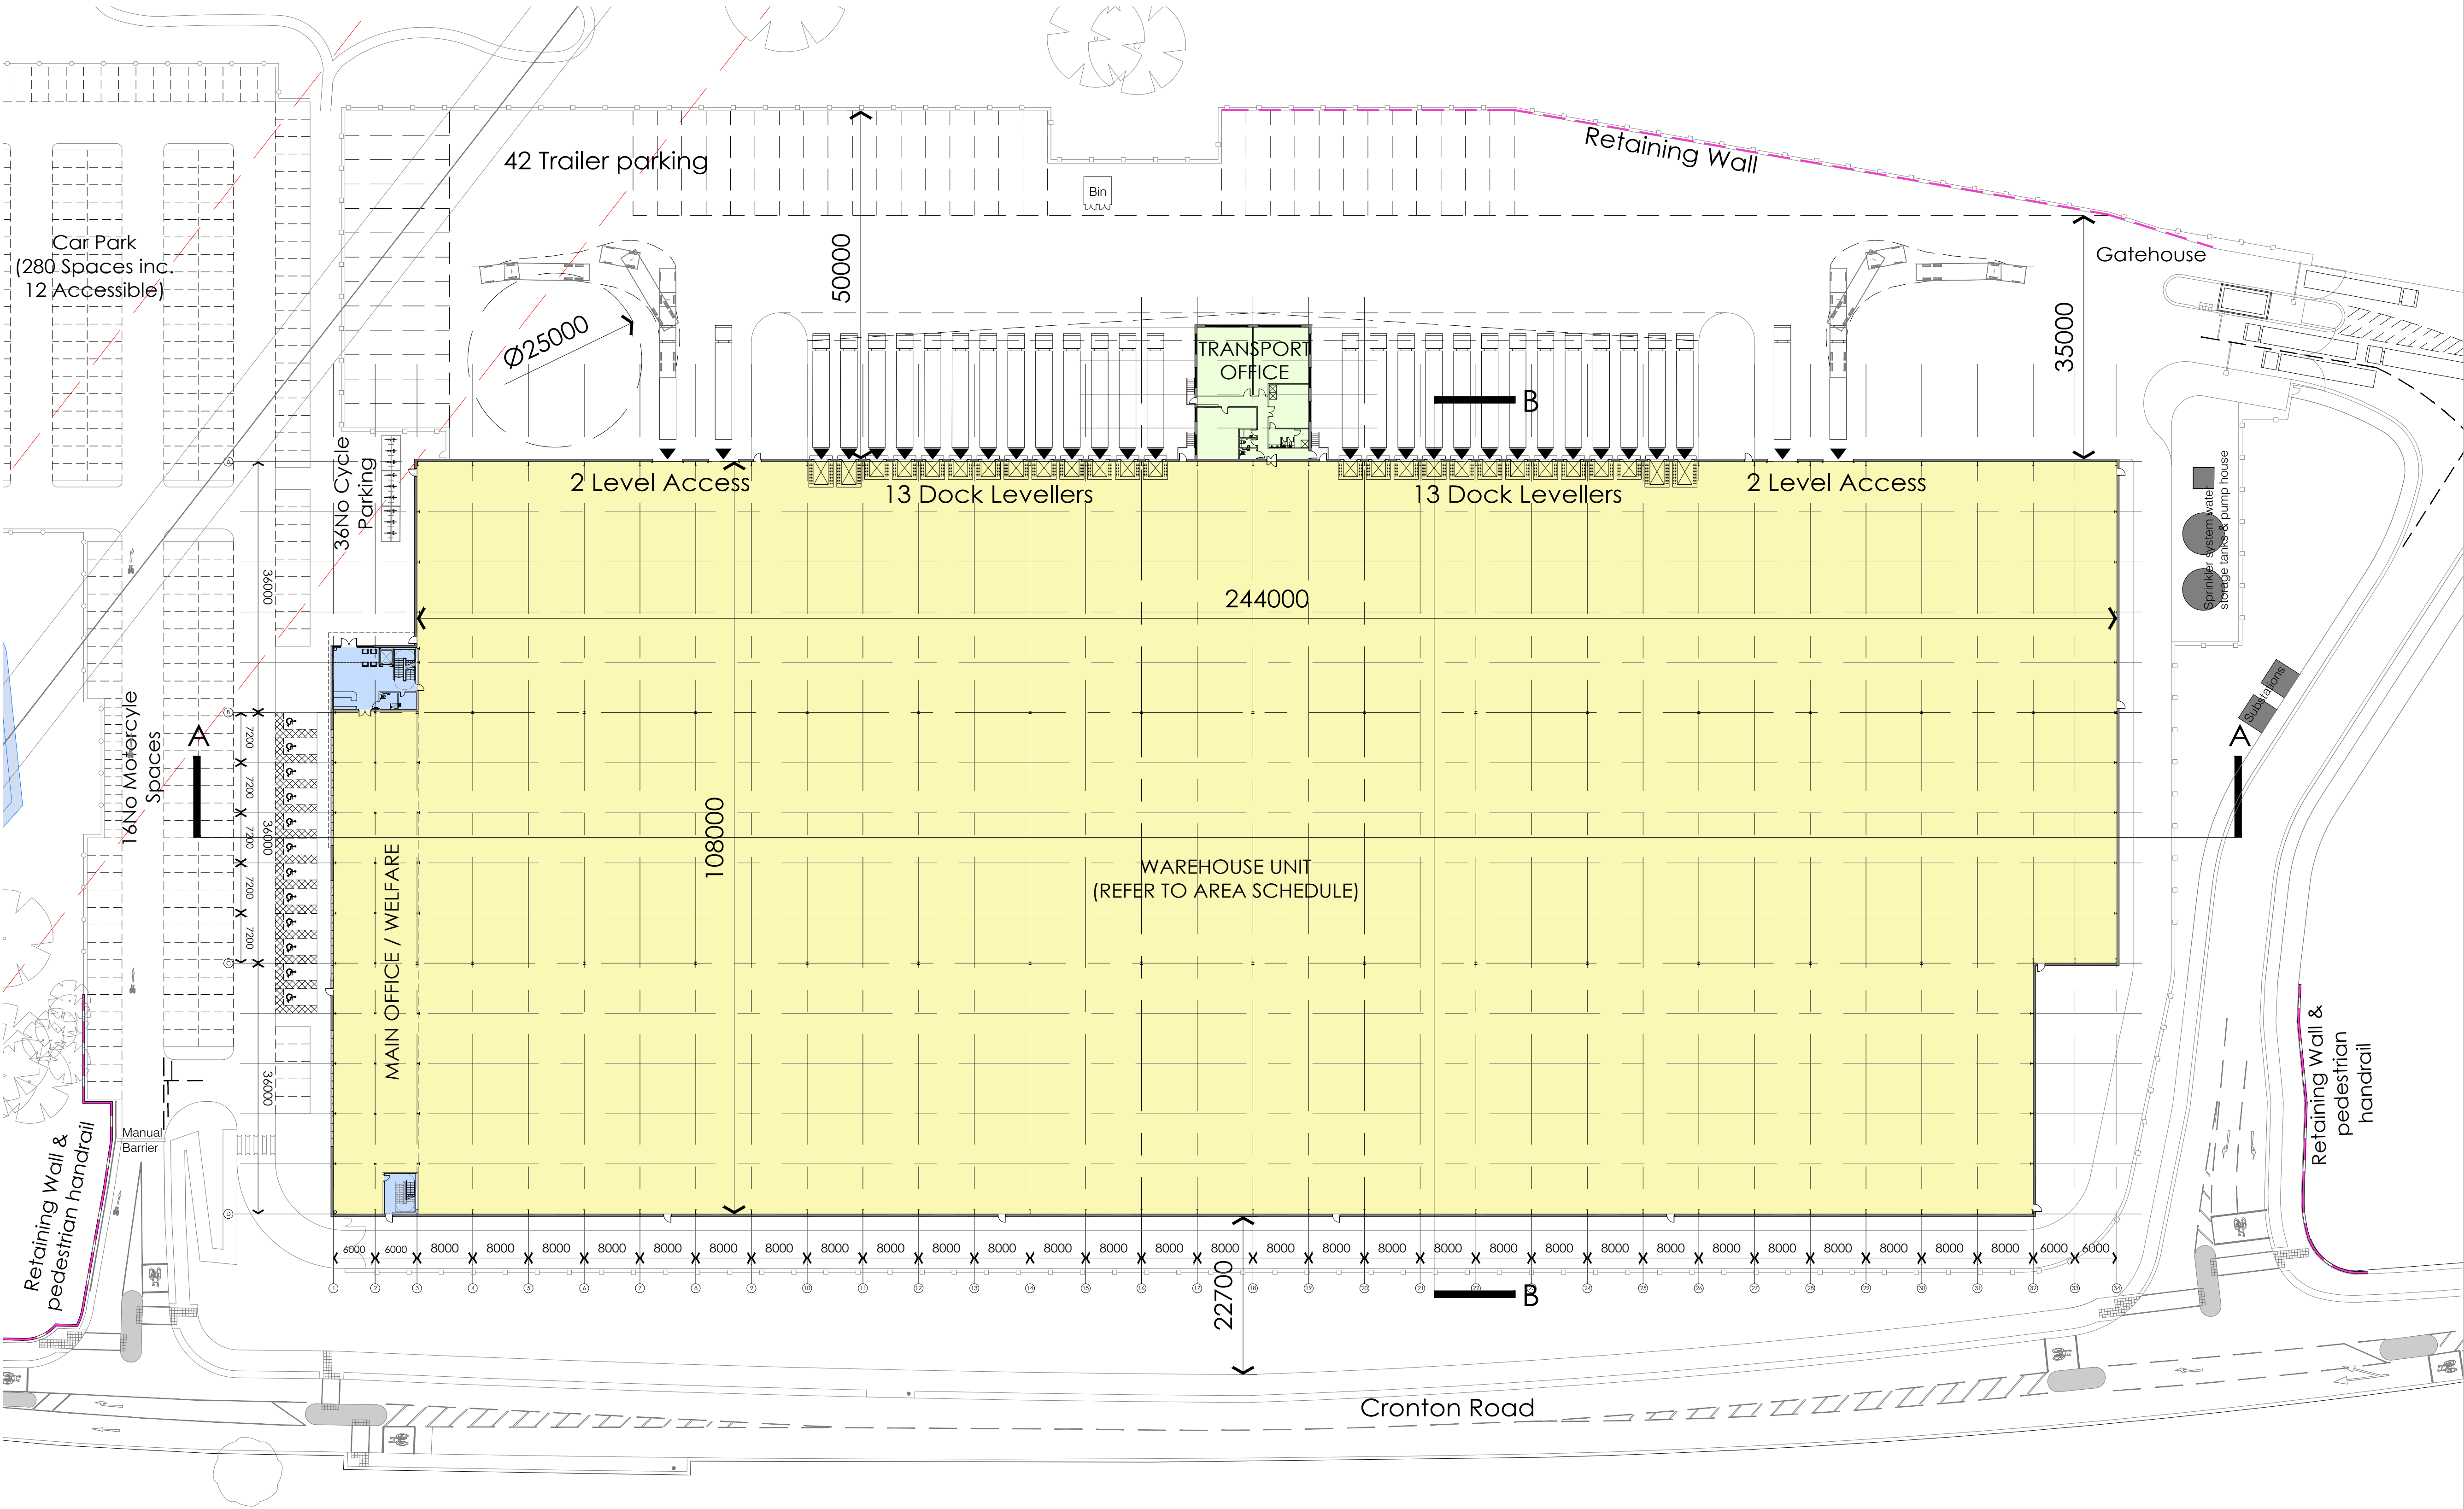

General Notes

All site dimensions shall be verified by the Contractor on site prior to commencing any works.

Do not scale from this drawing.

Only work to written dimensions.

This drawing is the property of Fletcher-Rae (UK) Limited (t/a Fletcher-Rae) and copyright is reserved by them. The drawing is not to be copied or disclosed by or to any unauthorised persons without the prior written consent of Fletcher-Rae (UK) Limited.

P3	PARKING LAYOUT UPDATED.	21.05.2024	MW
P2	DIMENSIONS ADDED.	20.09.2022	AL MW
P1	PLANNING ISSUE	21.07.2022	AL MW
Rev.	Description	Date	ISS APP

Scale	1:500@A1
Status	S2 Information
Drawn by	AL
Checked by	MW
Date	31.05.22
Client:	

MARO DEVELOPMENTS

Project:
MERCURY 62, CRONTON

Sheet Name:
PROPOSED GROUND FLOOR GA
PLAN

Project No.	Orig.	Zone	Level	Type	Role	Dwg No.	Rev
17021-FRA-V1-00-DR-A-2001							P3

fletcher | rae

Level 12, Tower 12, 18 - 22 Bridge Street, Manchester, M3 3BZ

t ■ +44 (0)161 242 1140
f ■ +44 (0)161 242 1141
w ■ www.fletcher-rae.com
e ■ info@fletcher-rae.com