


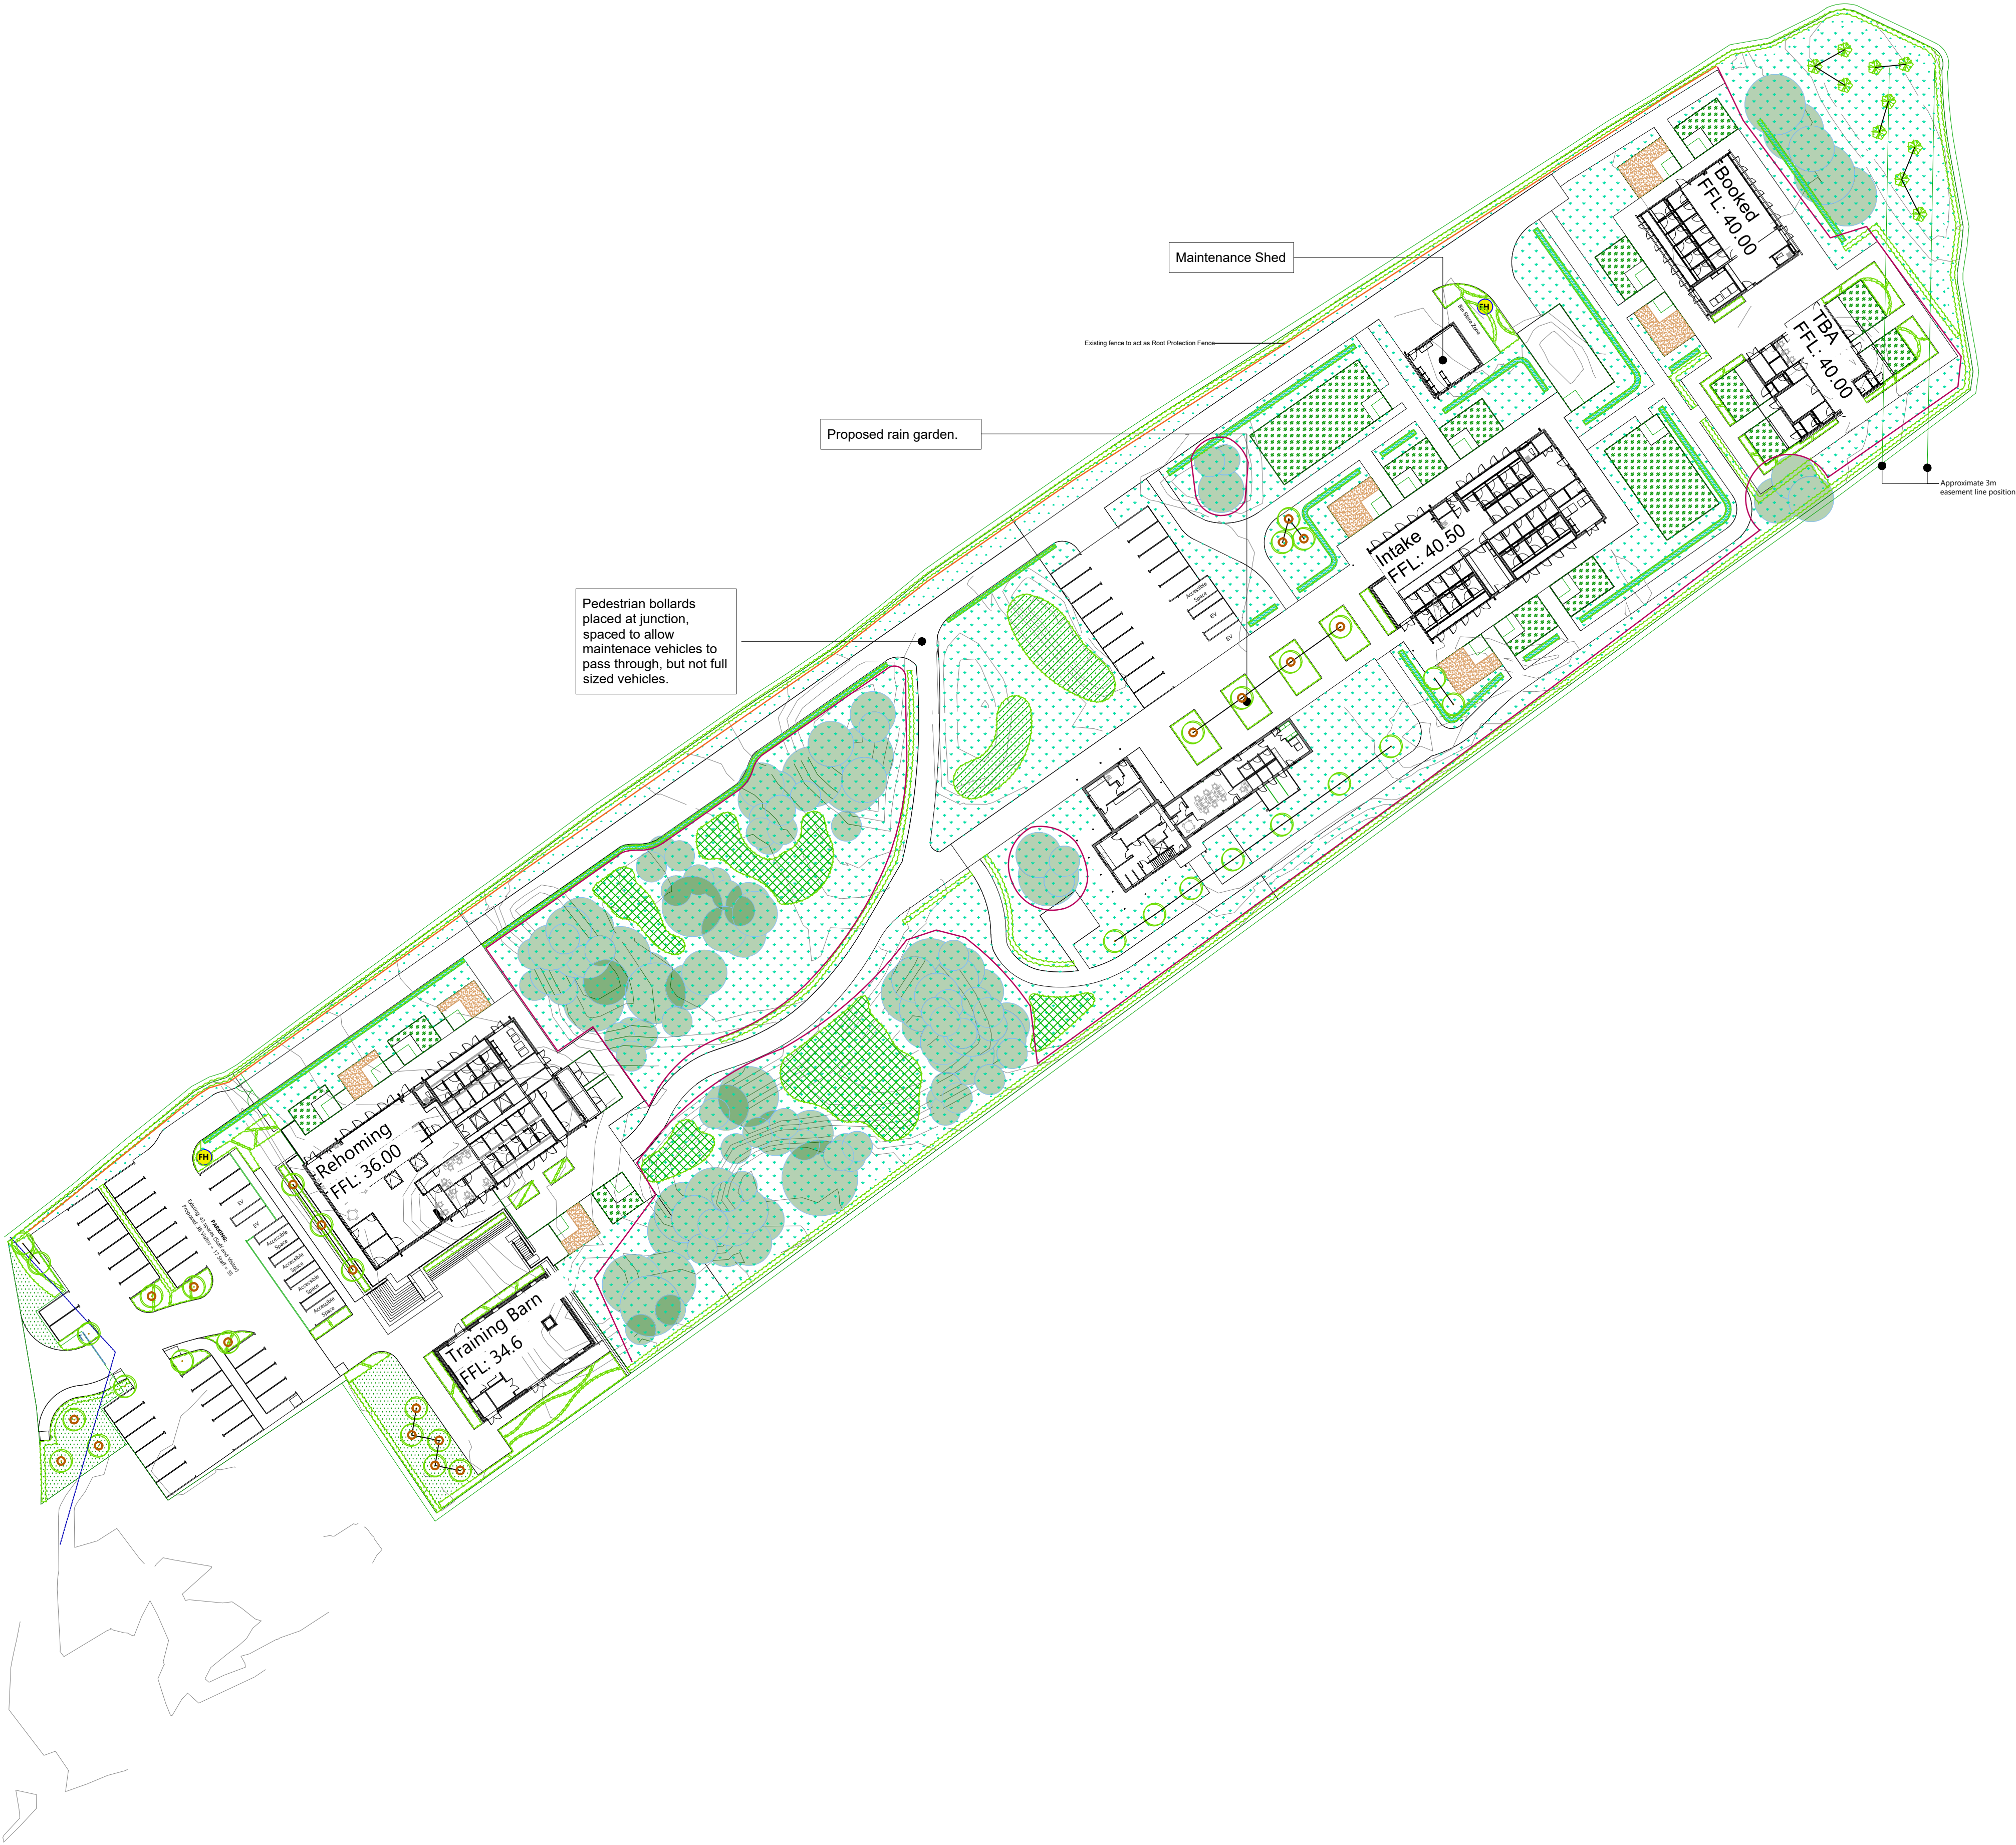

Landscape Key	
	Proposed Tree Planting
	Proposed Shrub Planting
	Proposed Hedge Planting
	Proposed Native Planting
	Proposed Woodland Planting
	Proposed Grass Areas
	Proposed Root Protection Zone
	Existing Boundary and/or Root Protection Zone
	Proposed G100 Turfing Mats
	Proposed G117 Hedge Mats
	Proposed D185 Water Mats
	Proposed Artificial Grass
	Proposed Sand Areas

Rev.	Date	Description
	12.05.24	Root Protection Zone Added

Brewood Landscapes Ltd

Lower Laches Farm, Laches Lane,
Coven, WV10 7PA

Tel: 01902 703505 Fax: 01902 703685

e-mail: info@brewoodlandscapes.co.uk
www.brewoodlandscapes.co.uk

DTRC Merseyside

Drawing No: ADL386_RPZ	Revision:	Scale: 1:500 @ A1
---------------------------	-----------	----------------------