



PROPOSED SIDE & REAR EXTENSIONS, 4 Corncroft Road, Knowsley.

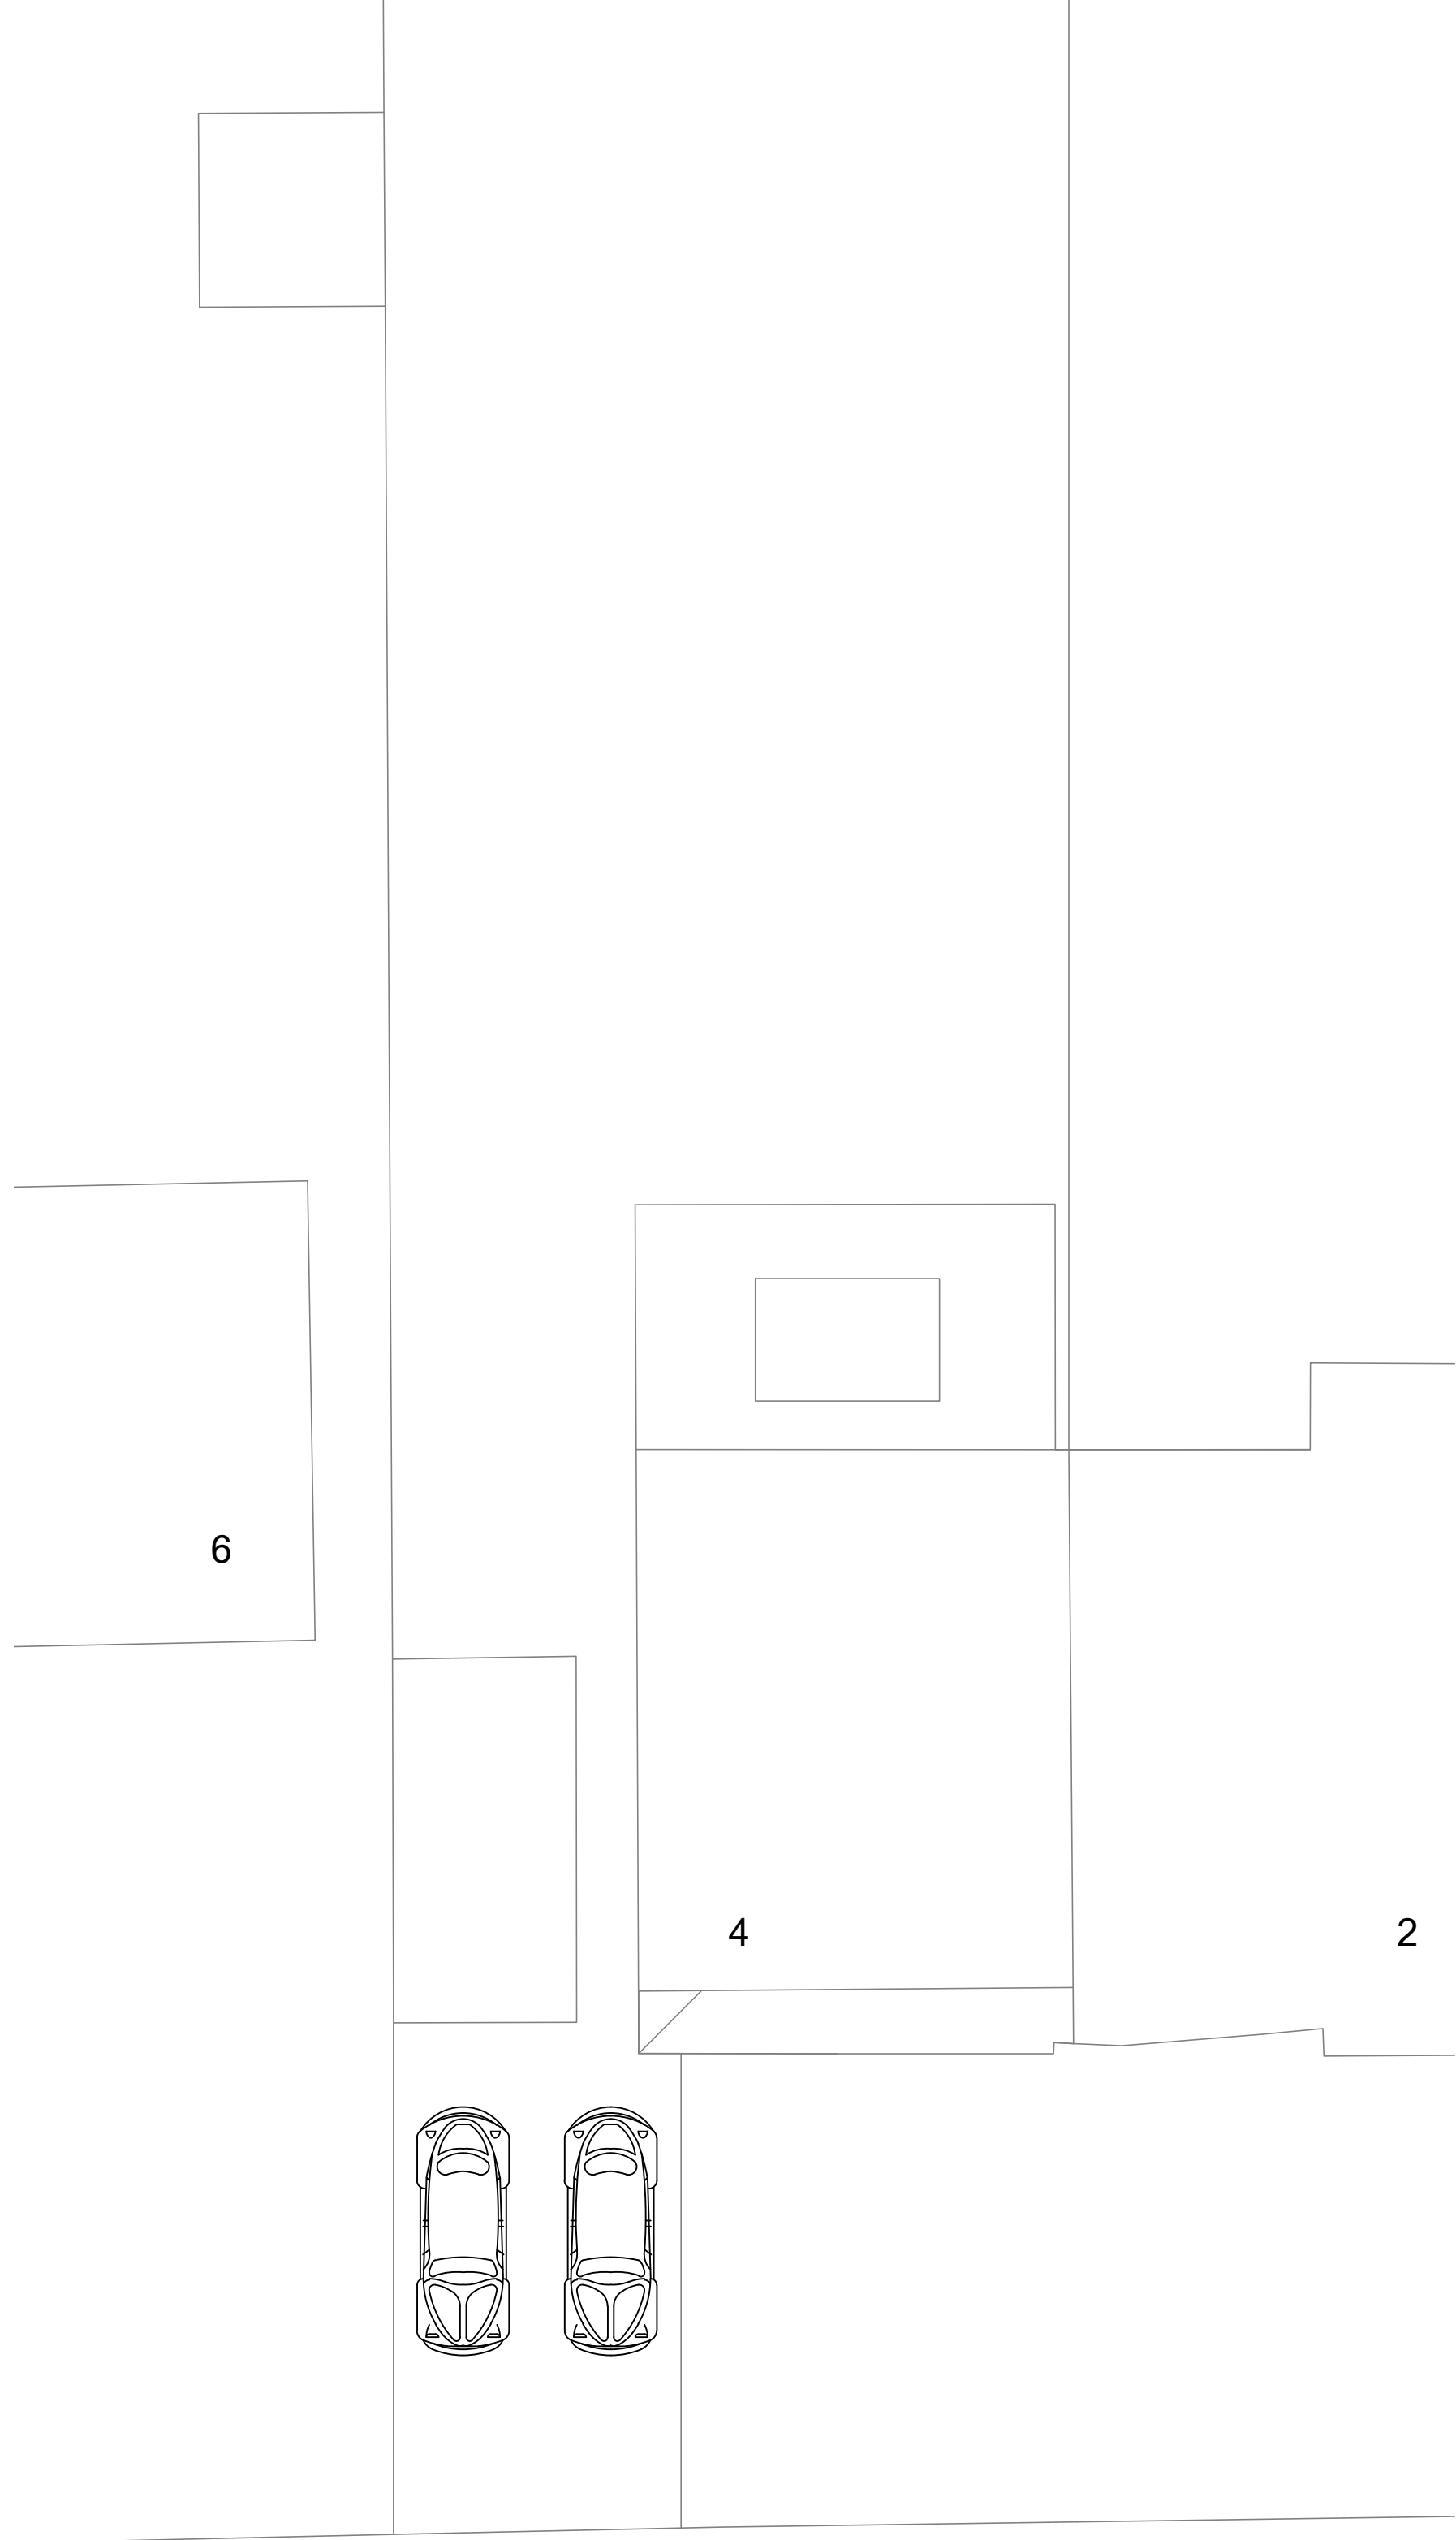

EXISTING SITE LAYOUT 1:100

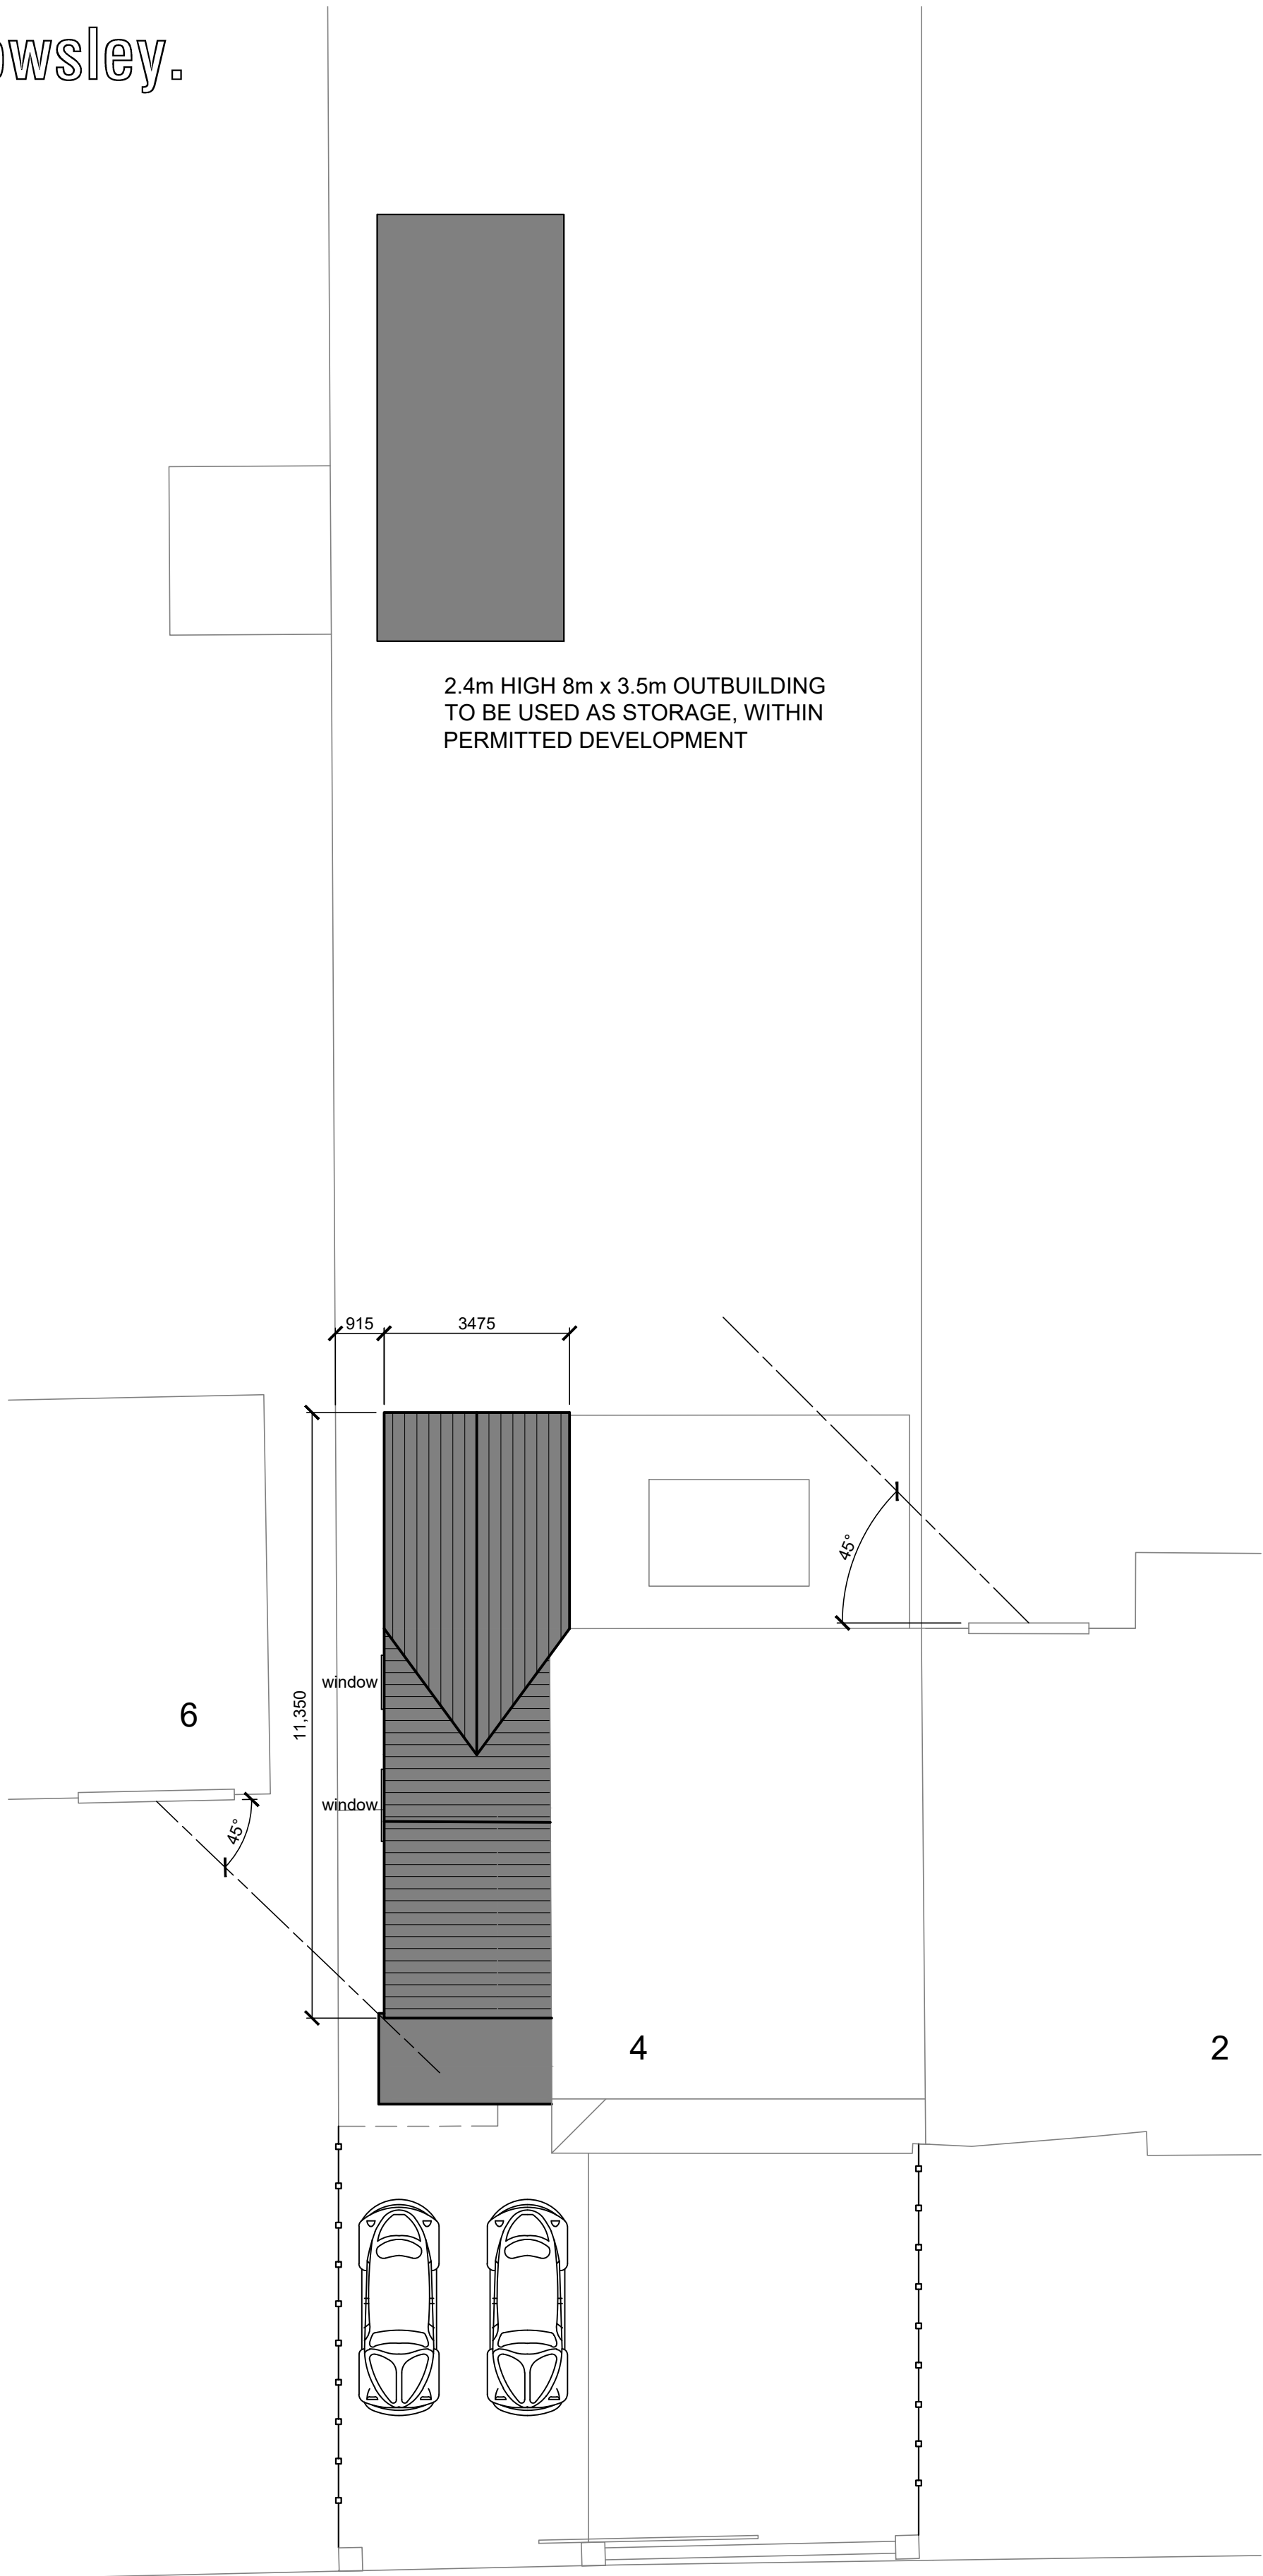

PROPOSED SITE LAYOUT 1:100

0m 5m

PLANNING

P4	09-10-25	Updated in accordance with Planning Officers comments	DLM
P3	23-09-25	Updated in accordance with Planning Officers comments	DLM
P2	24-06-25	Planning issue	DLM
P1	17-06-25	Preliminary issue	DLM
Rev	Date	Detail	By

Creating Spaces for Better Living
M 07921 826 274 | T 01942 933 634
E codesignservices@hotmail.co.uk
(Trading from 2nd & 3rd Floor, Altherton, Manchester M46 0ST)

CONCISE ARCHITECTURAL DESIGN SERVICES

Contractor

Client

MR & MRS T. HARRIGAN

Project Title

PROPOSED SIDE AND REAR EXTENSIONS
4 CORNCROFT ROAD, KNOWSLEY

Drawing Title

EXISTING & PROPOSED SITE LAYOUTS

Scale	Date	Design	CAD	Checked
1:100 @ A1	June 2025			

Drawing No. 2525-05 Rev P4

Base Dwg xref.

© Concise Architectural Design Services 10/10/2025 16:48:14