


Whiston - Phase 2

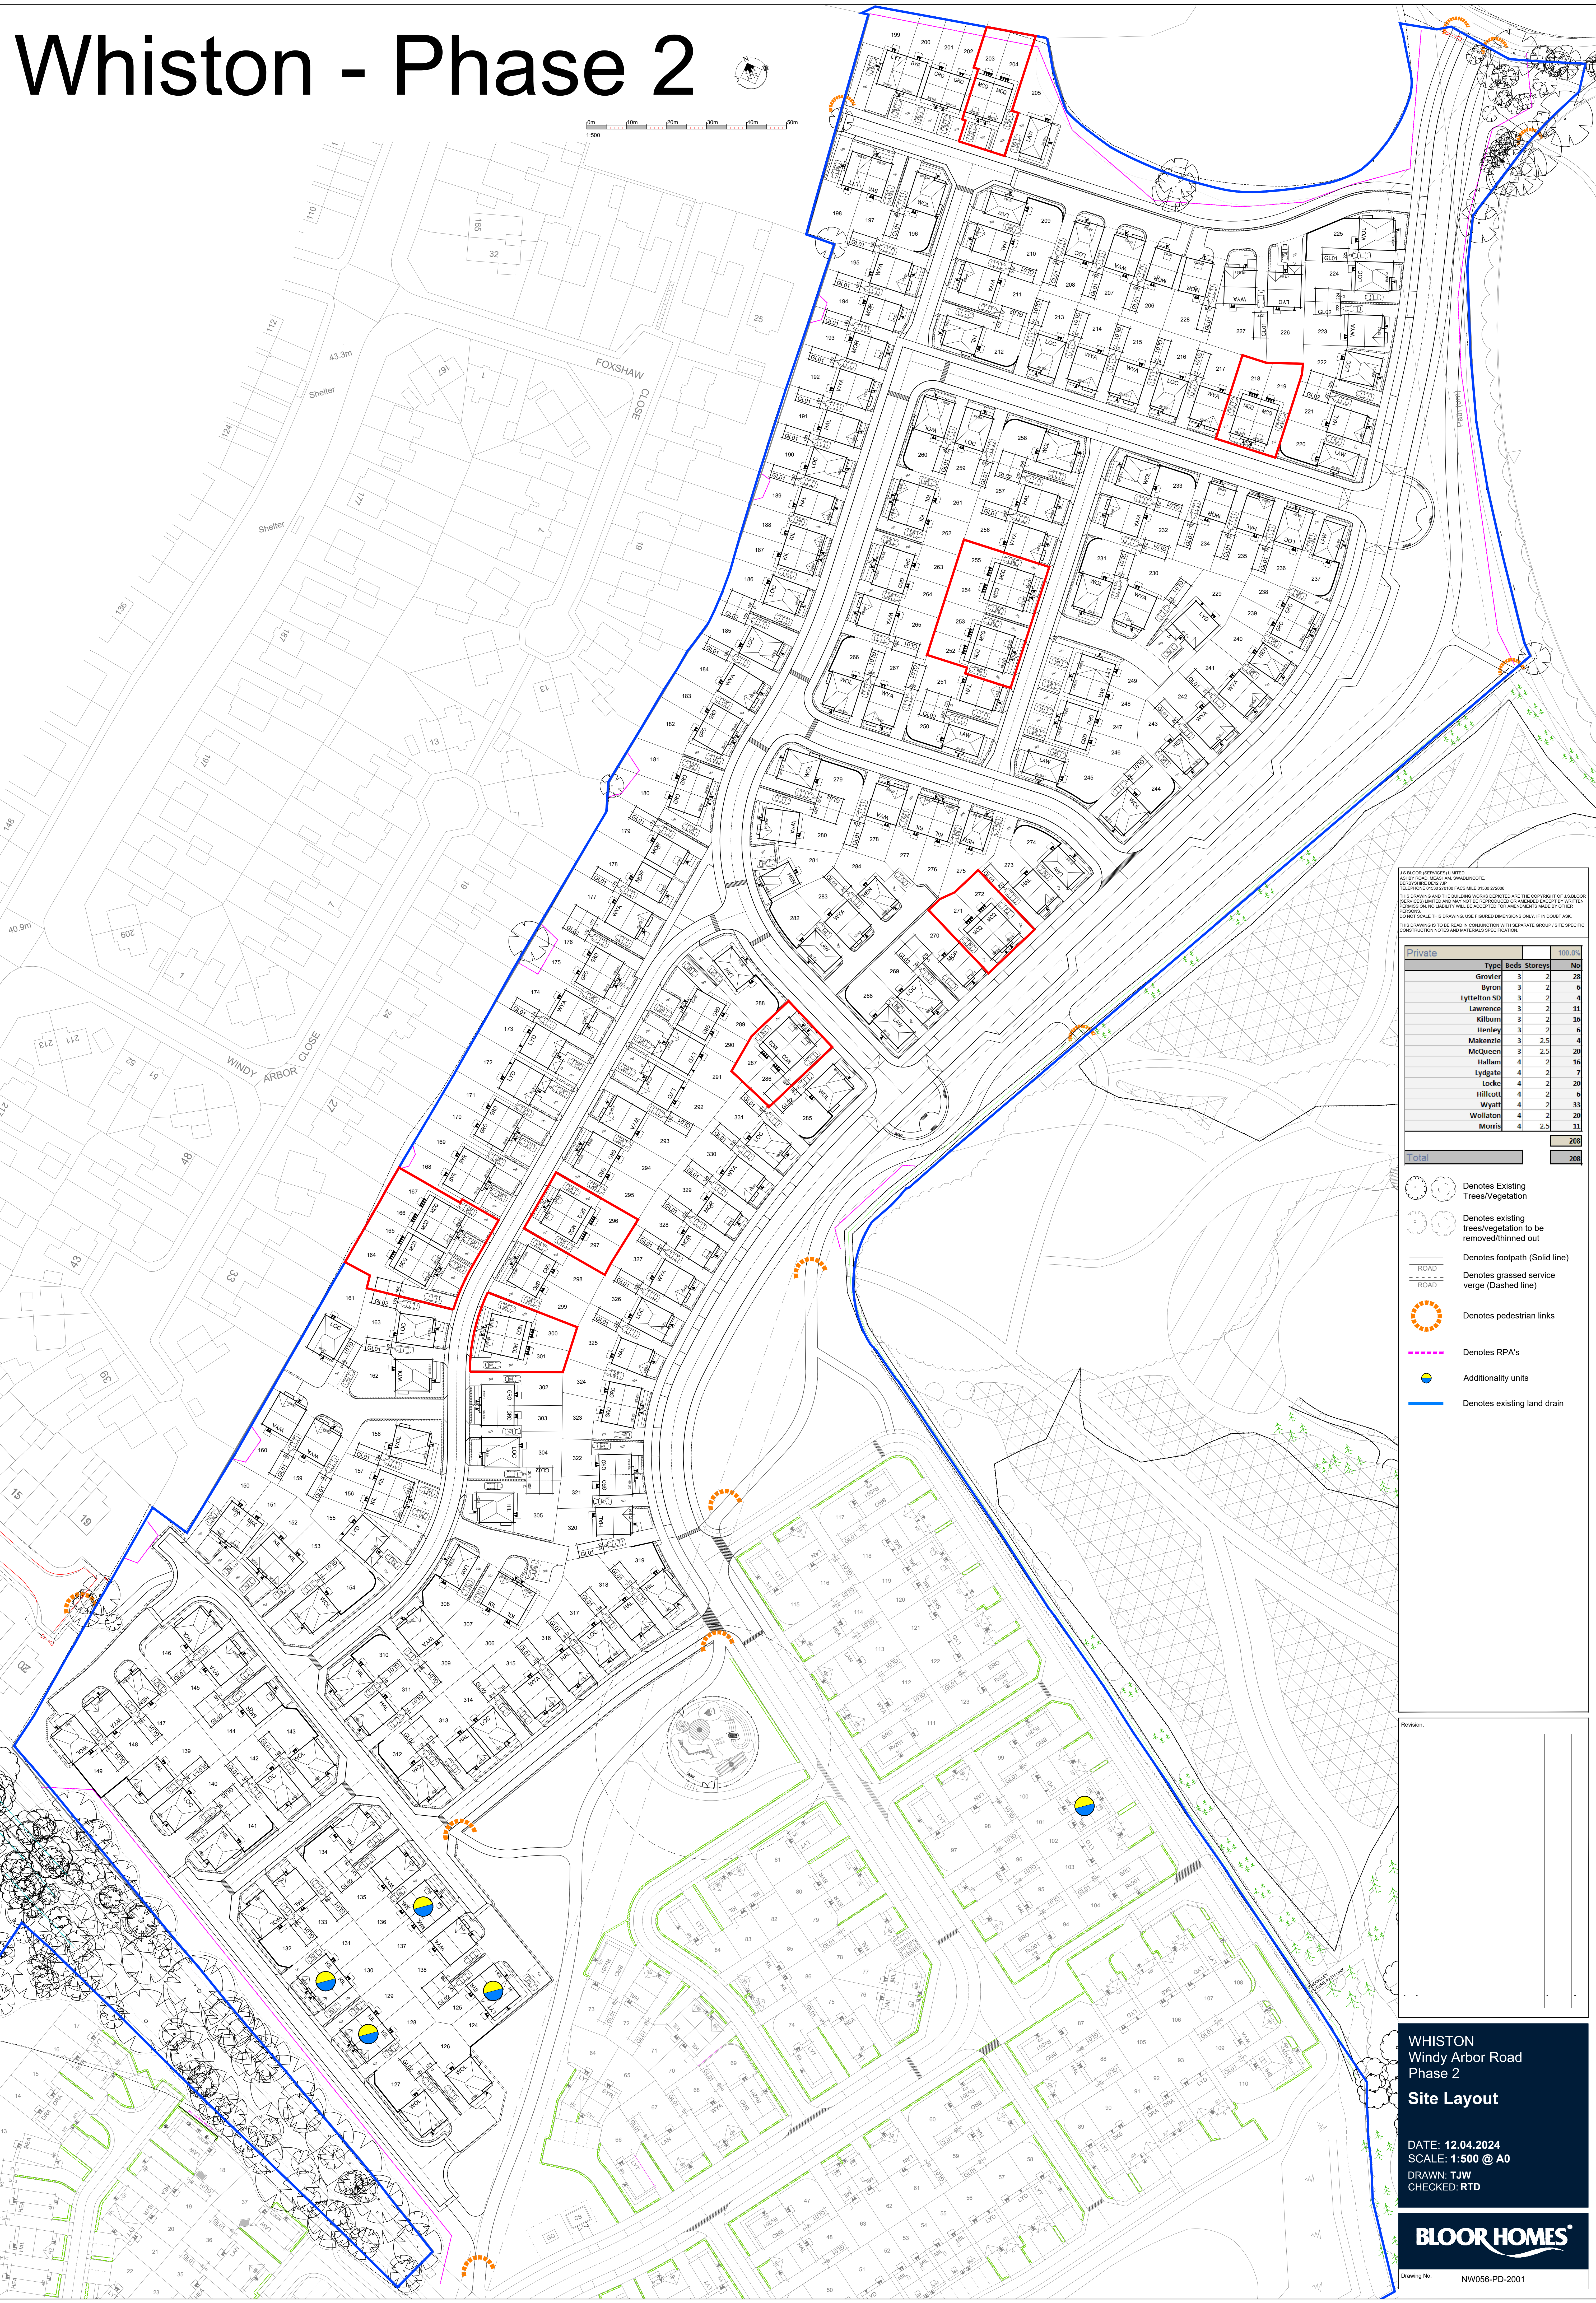

ALL BUILDING SERVICES LIMITED
ASBESTOS ROAD, WINDY ARBOR, WHISTON, L35 9DT
TELEPHONE: 01509 270166 FAX: 01509 270166
E-MAIL: info@allbuilding.co.uk
THIS DRAWING AND THE BUILDING WORKS DEPICTED ARE THE COPYRIGHT OF ALL BUILDING SERVICES LIMITED AND MAY NOT BE REPRODUCED OR AMENDED WITHOUT THE WRITTEN PERMISSION. NO LIABILITY WILL BE ACCEPTED FOR AMENDMENTS MADE BY OTHER PERSONS.
DO NOT SCALE THIS DRAWING. USE FIGURED DIMENSIONS ONLY. IF IN DOUBT ASK.
THIS DRAWING IS TO BE READ IN CONJUNCTION WITH SEPARATE GROUP 1 SITE SPECIFIC CONSTRUCTION NOTES AND MATERIAL SPECIFICATION.

Private					100.0%
Type	Beds	Stores	No		
Grover	3	2	28		
Byron	3	2	4		
Lyttelton SD	3	2	4		
Lawrence	3	2	11		
Kilburn	3	2	16		
Henley	3	2	6		
Makenzie	3	2.5	4		
McQueen	3	2.5	20		
Hallam	4	2	16		
Lydgate	4	2	7		
Locke	4	2	20		
Hillcott	4	2	6		
Wyatt	4	2	33		
Wollaton	4	2	20		
Morris	4	2.5	11		
				200	
				208	

- Denotes Existing Trees/Vegetation
- Denotes existing trees/vegetation to be removed/thinned out
- Denotes footpath (Solid line)
- Denotes grassed service verge (Dashed line)
- Denotes pedestrian links
- Denotes RPA's
- Additionality units
- Denotes existing land drain

Revision		

WHISTON
Windy Arbor Road
Phase 2
Site Layout
DATE: 12.04.2024
SCALE: 1:500 @ A0
DRAWN: TJW
CHECKED: RTD



Drawing No. NW056-PD-2001