






WALK THROUGH & BACK DOOR

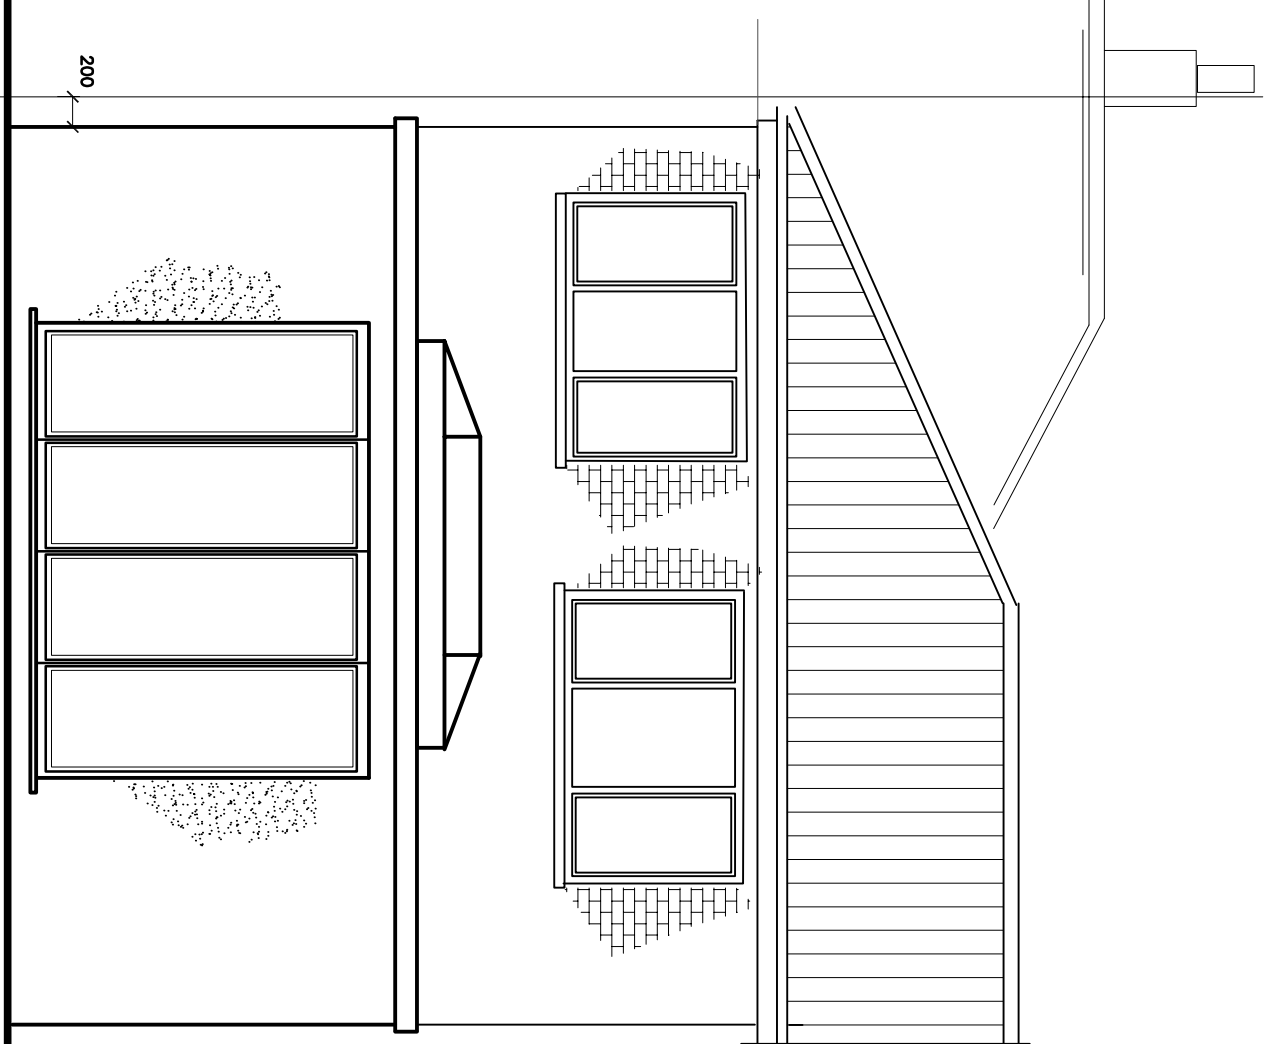


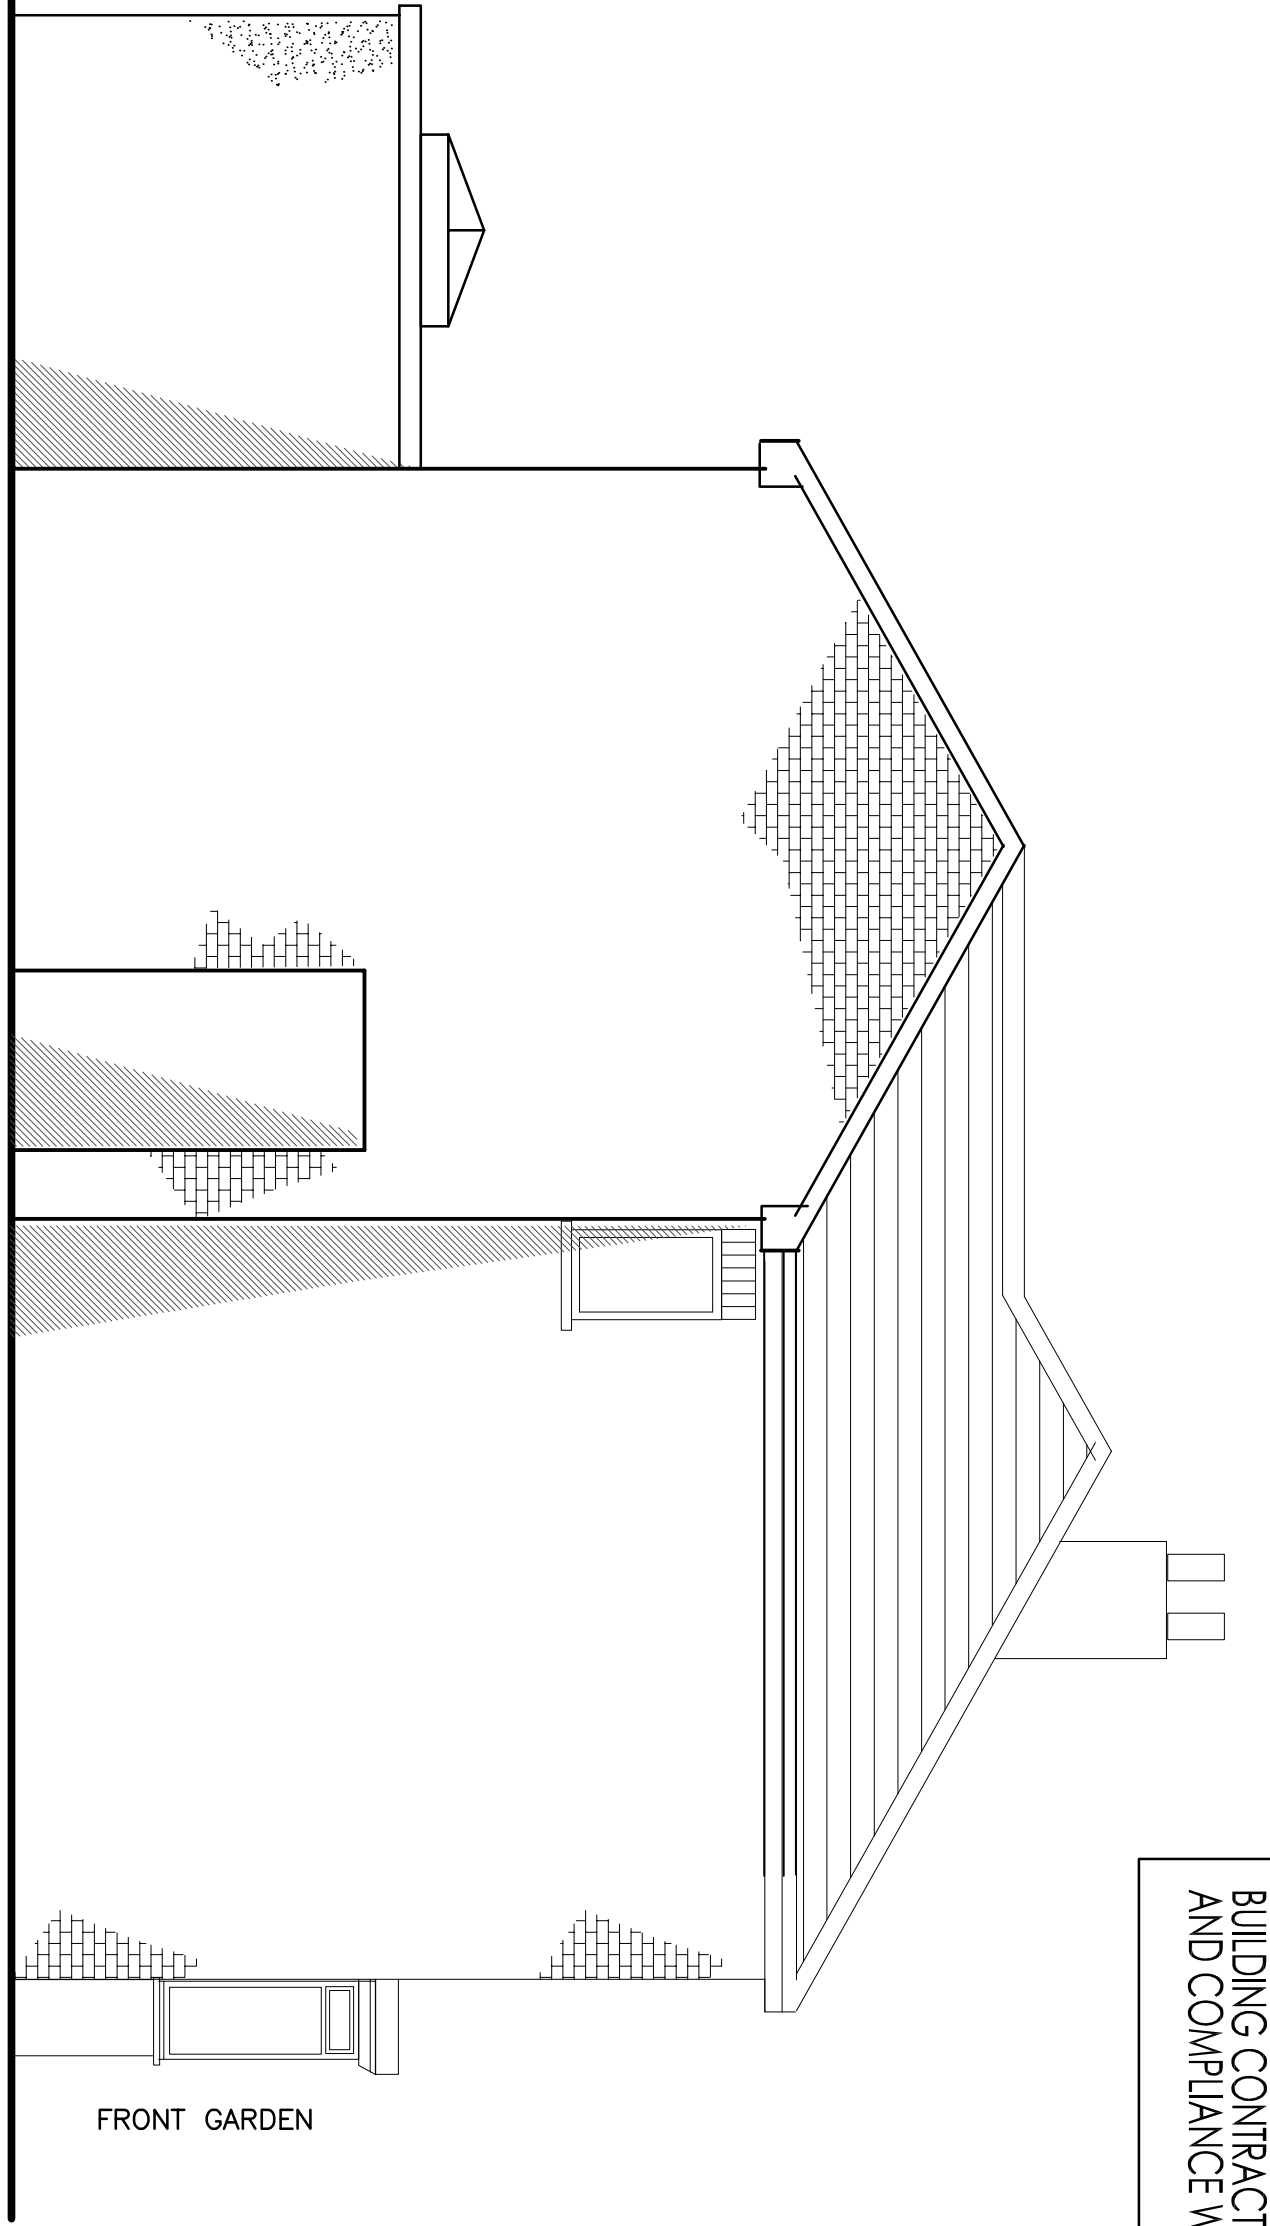

FRONT GARDEN

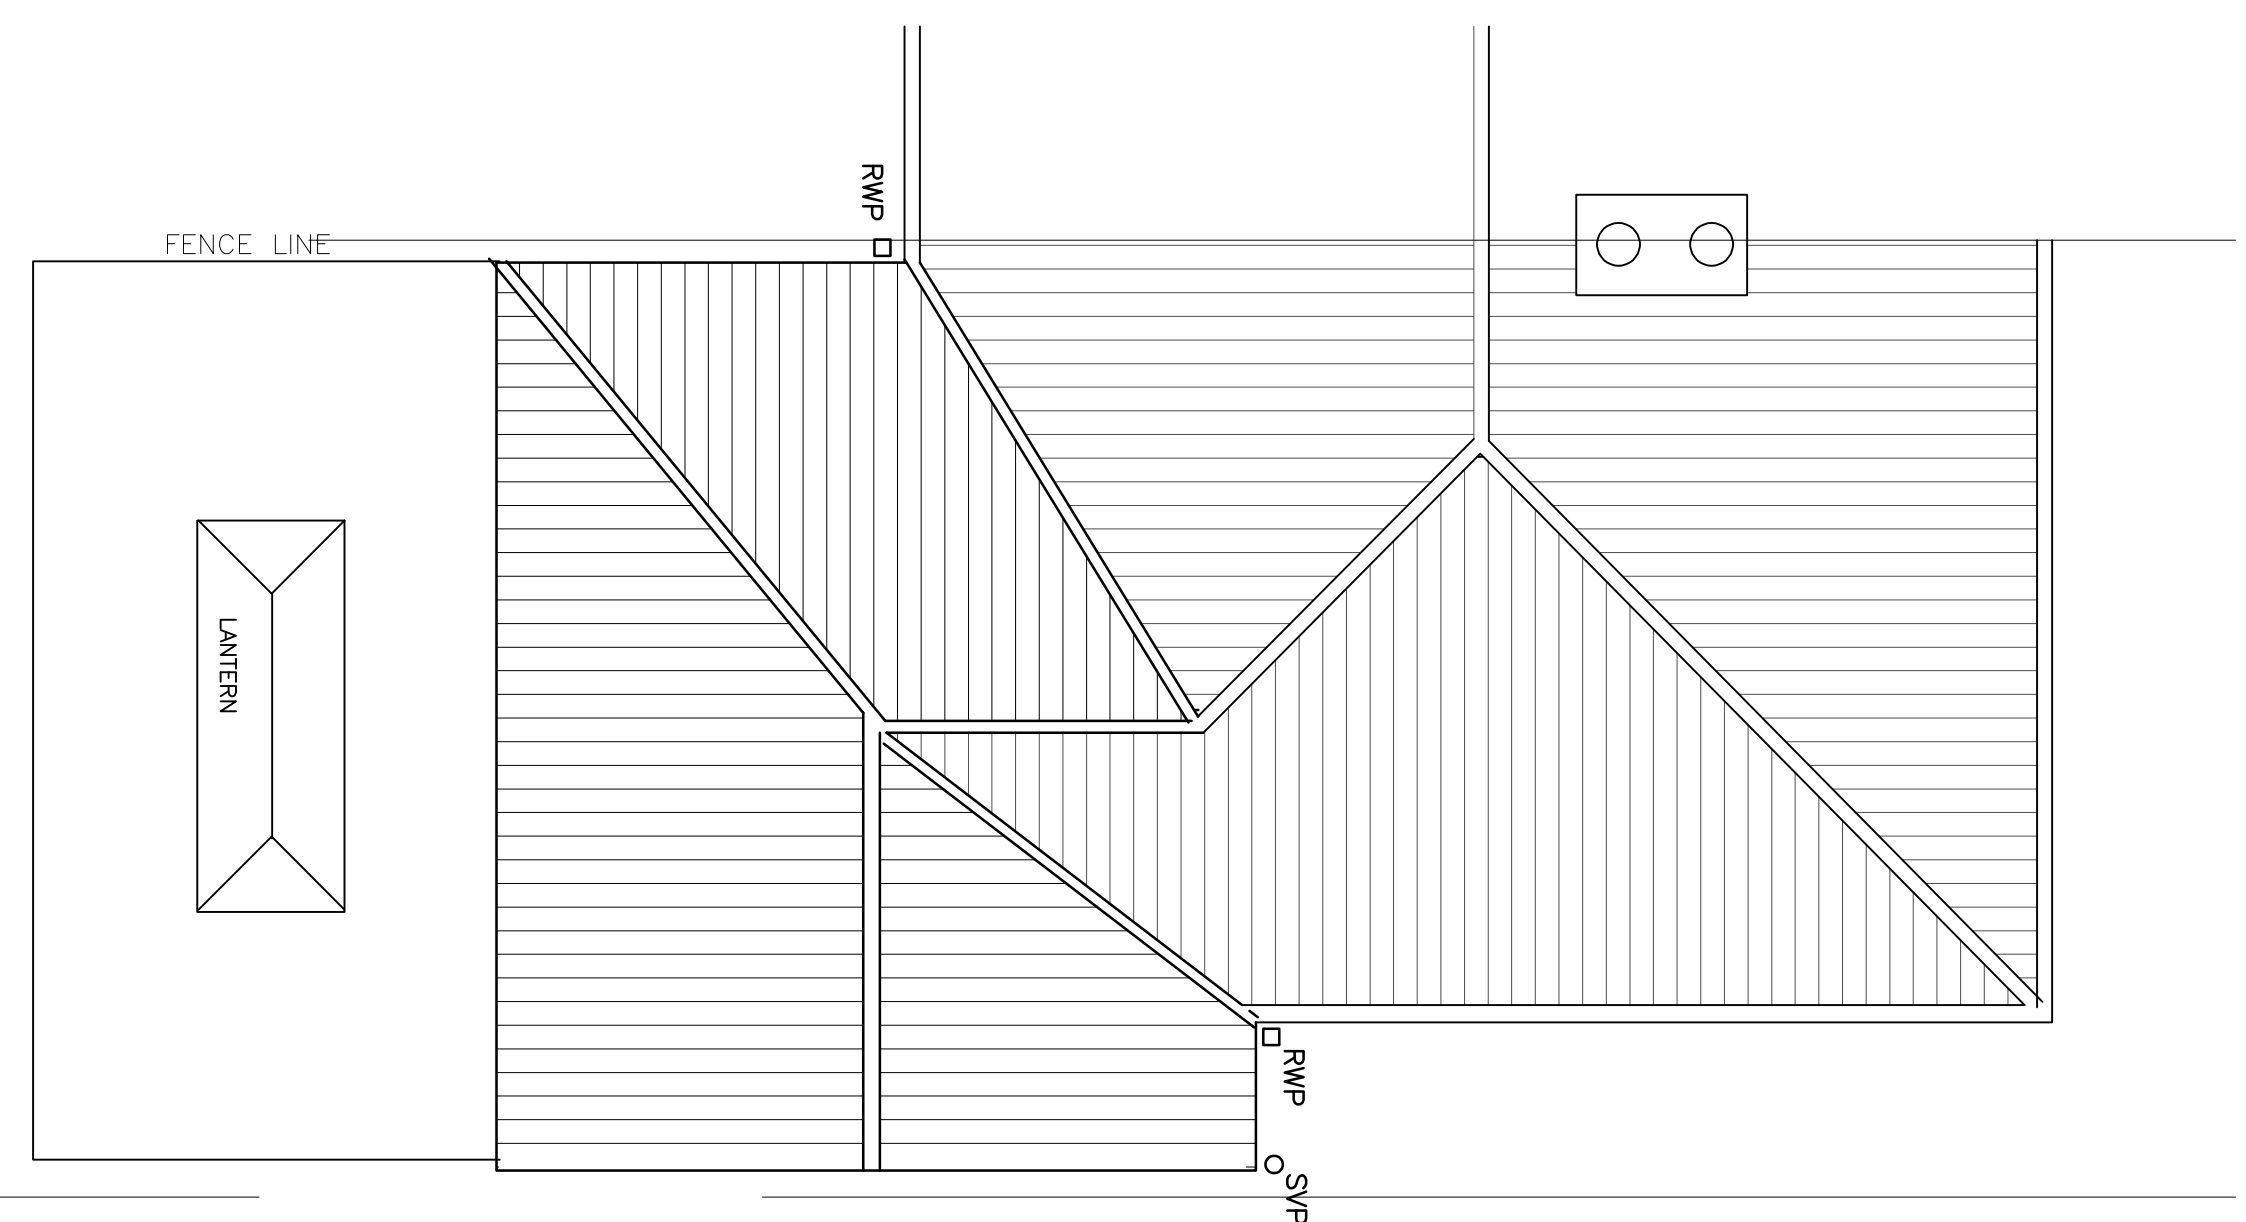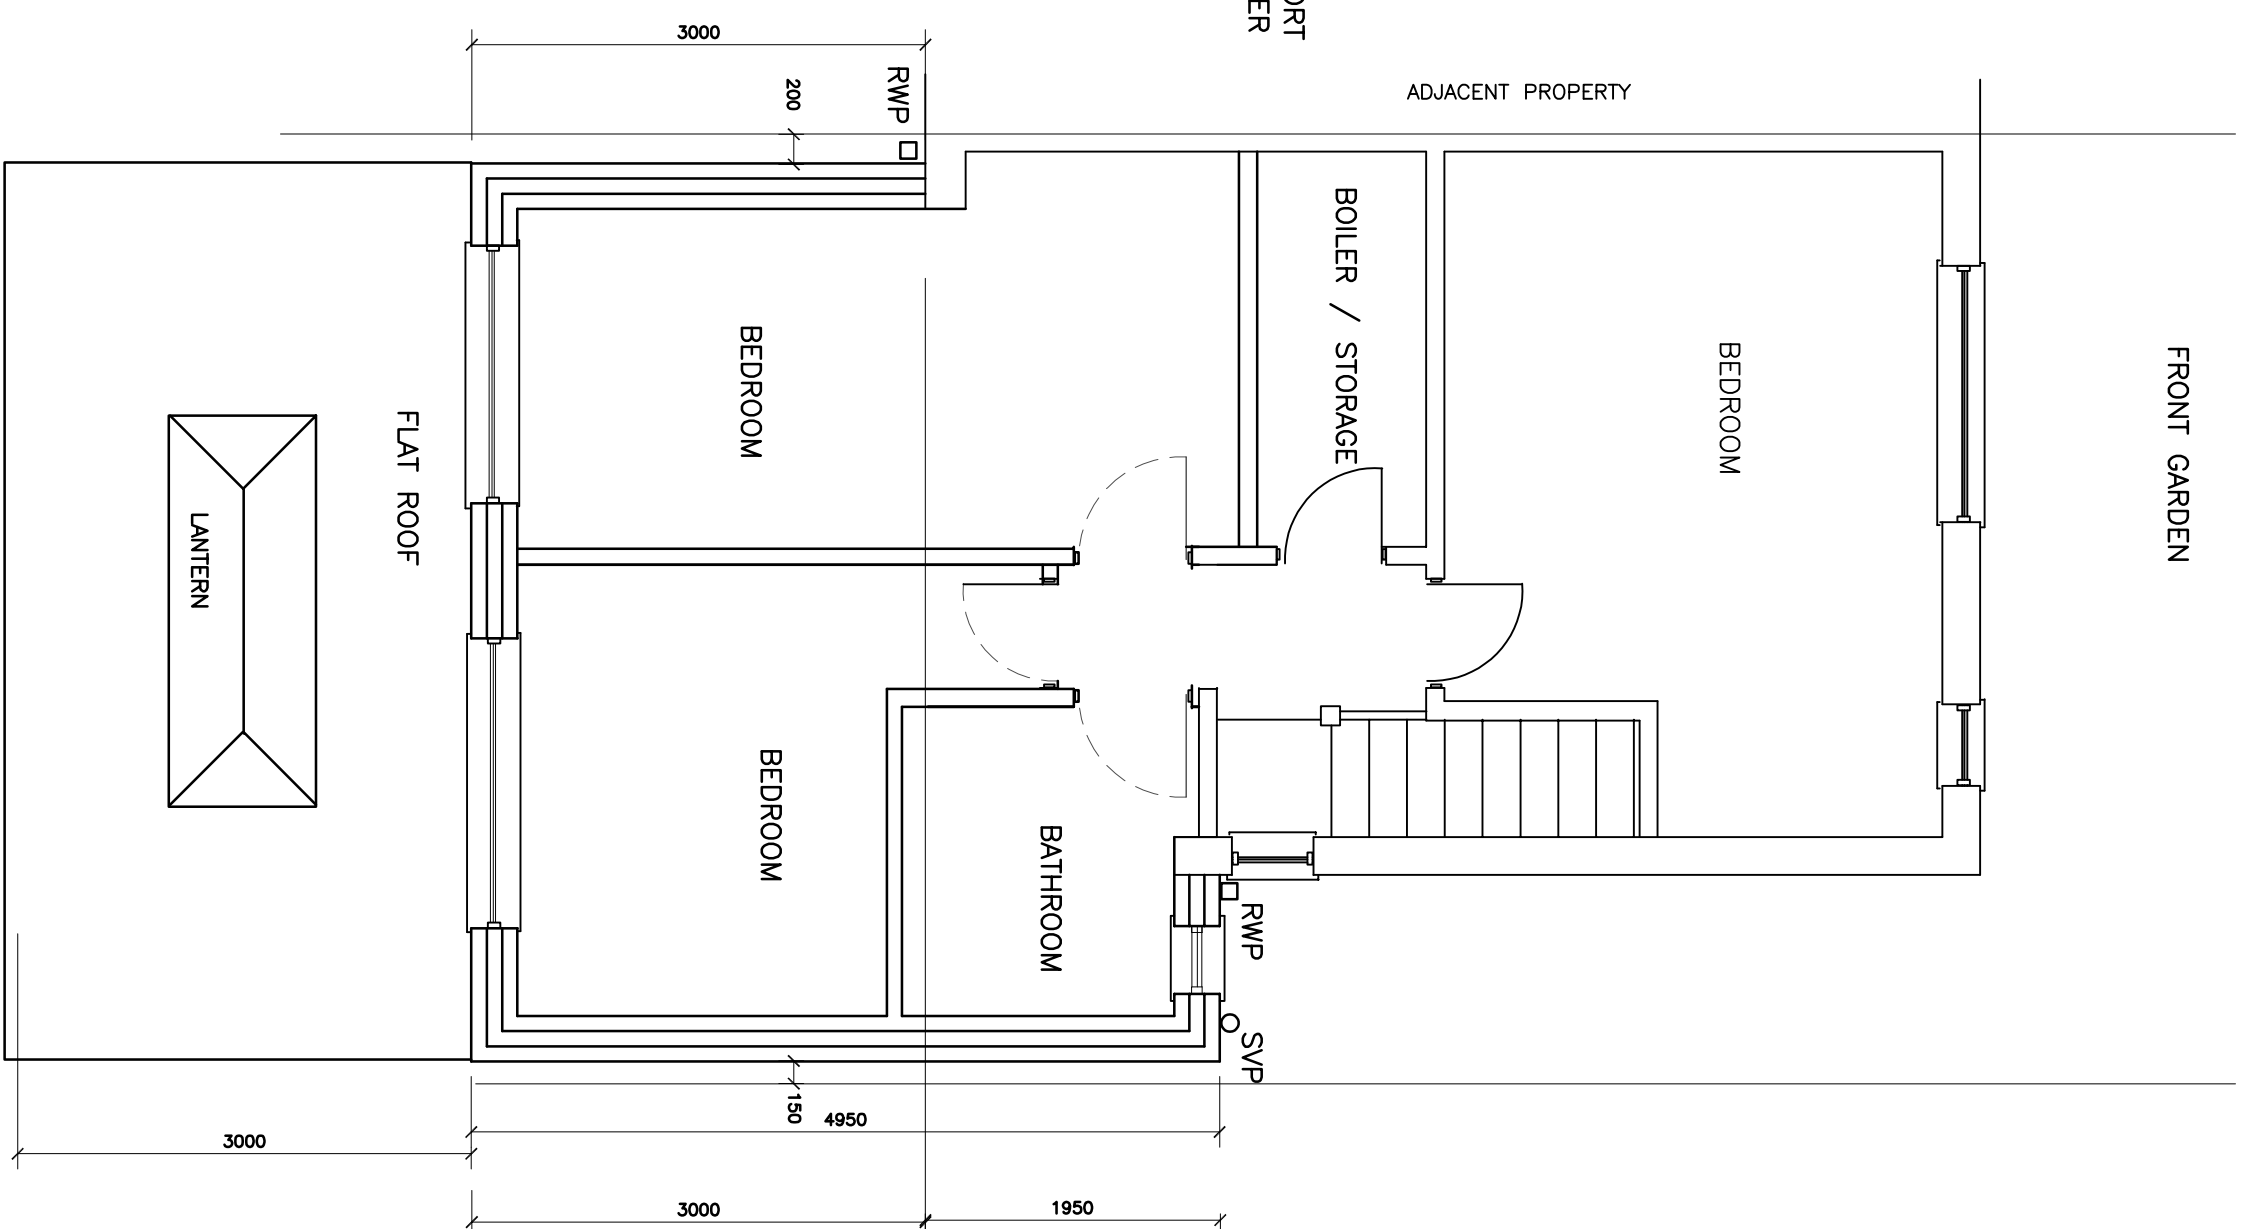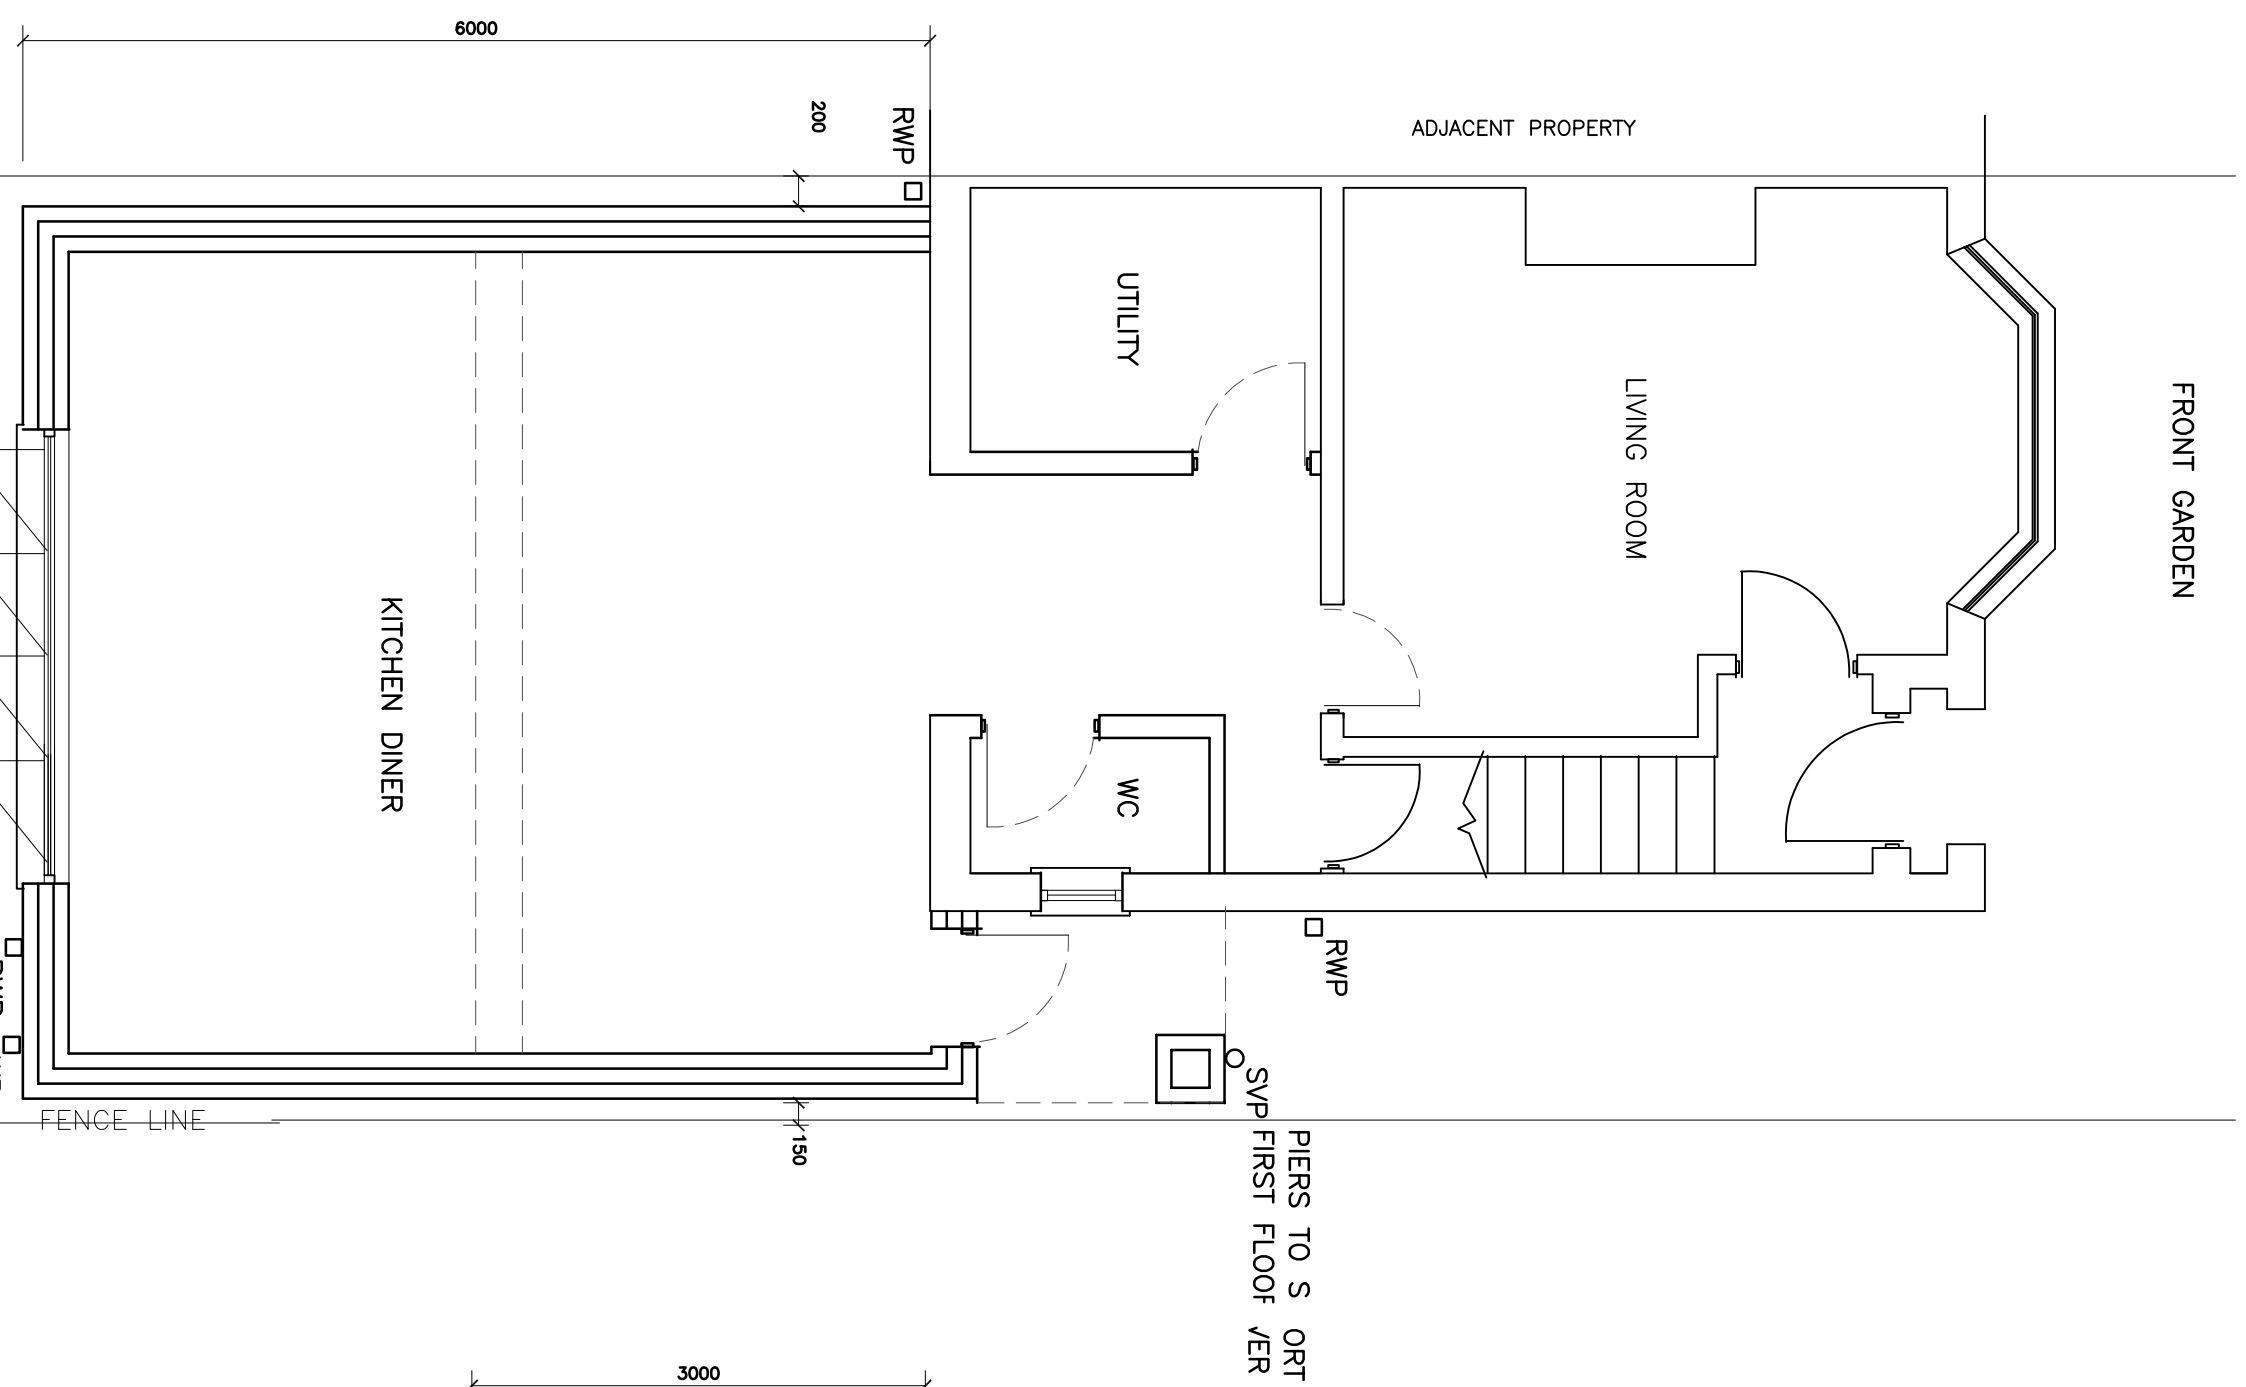


Proposed plans and Elevations

44 Manley road
Huyton L36 0TL

FIRST FLOOR PLAN AS PROPOSED

ROOF PLAN AS PROPOSED

ANCE LINE

Proposed rear extension

DRG.02