


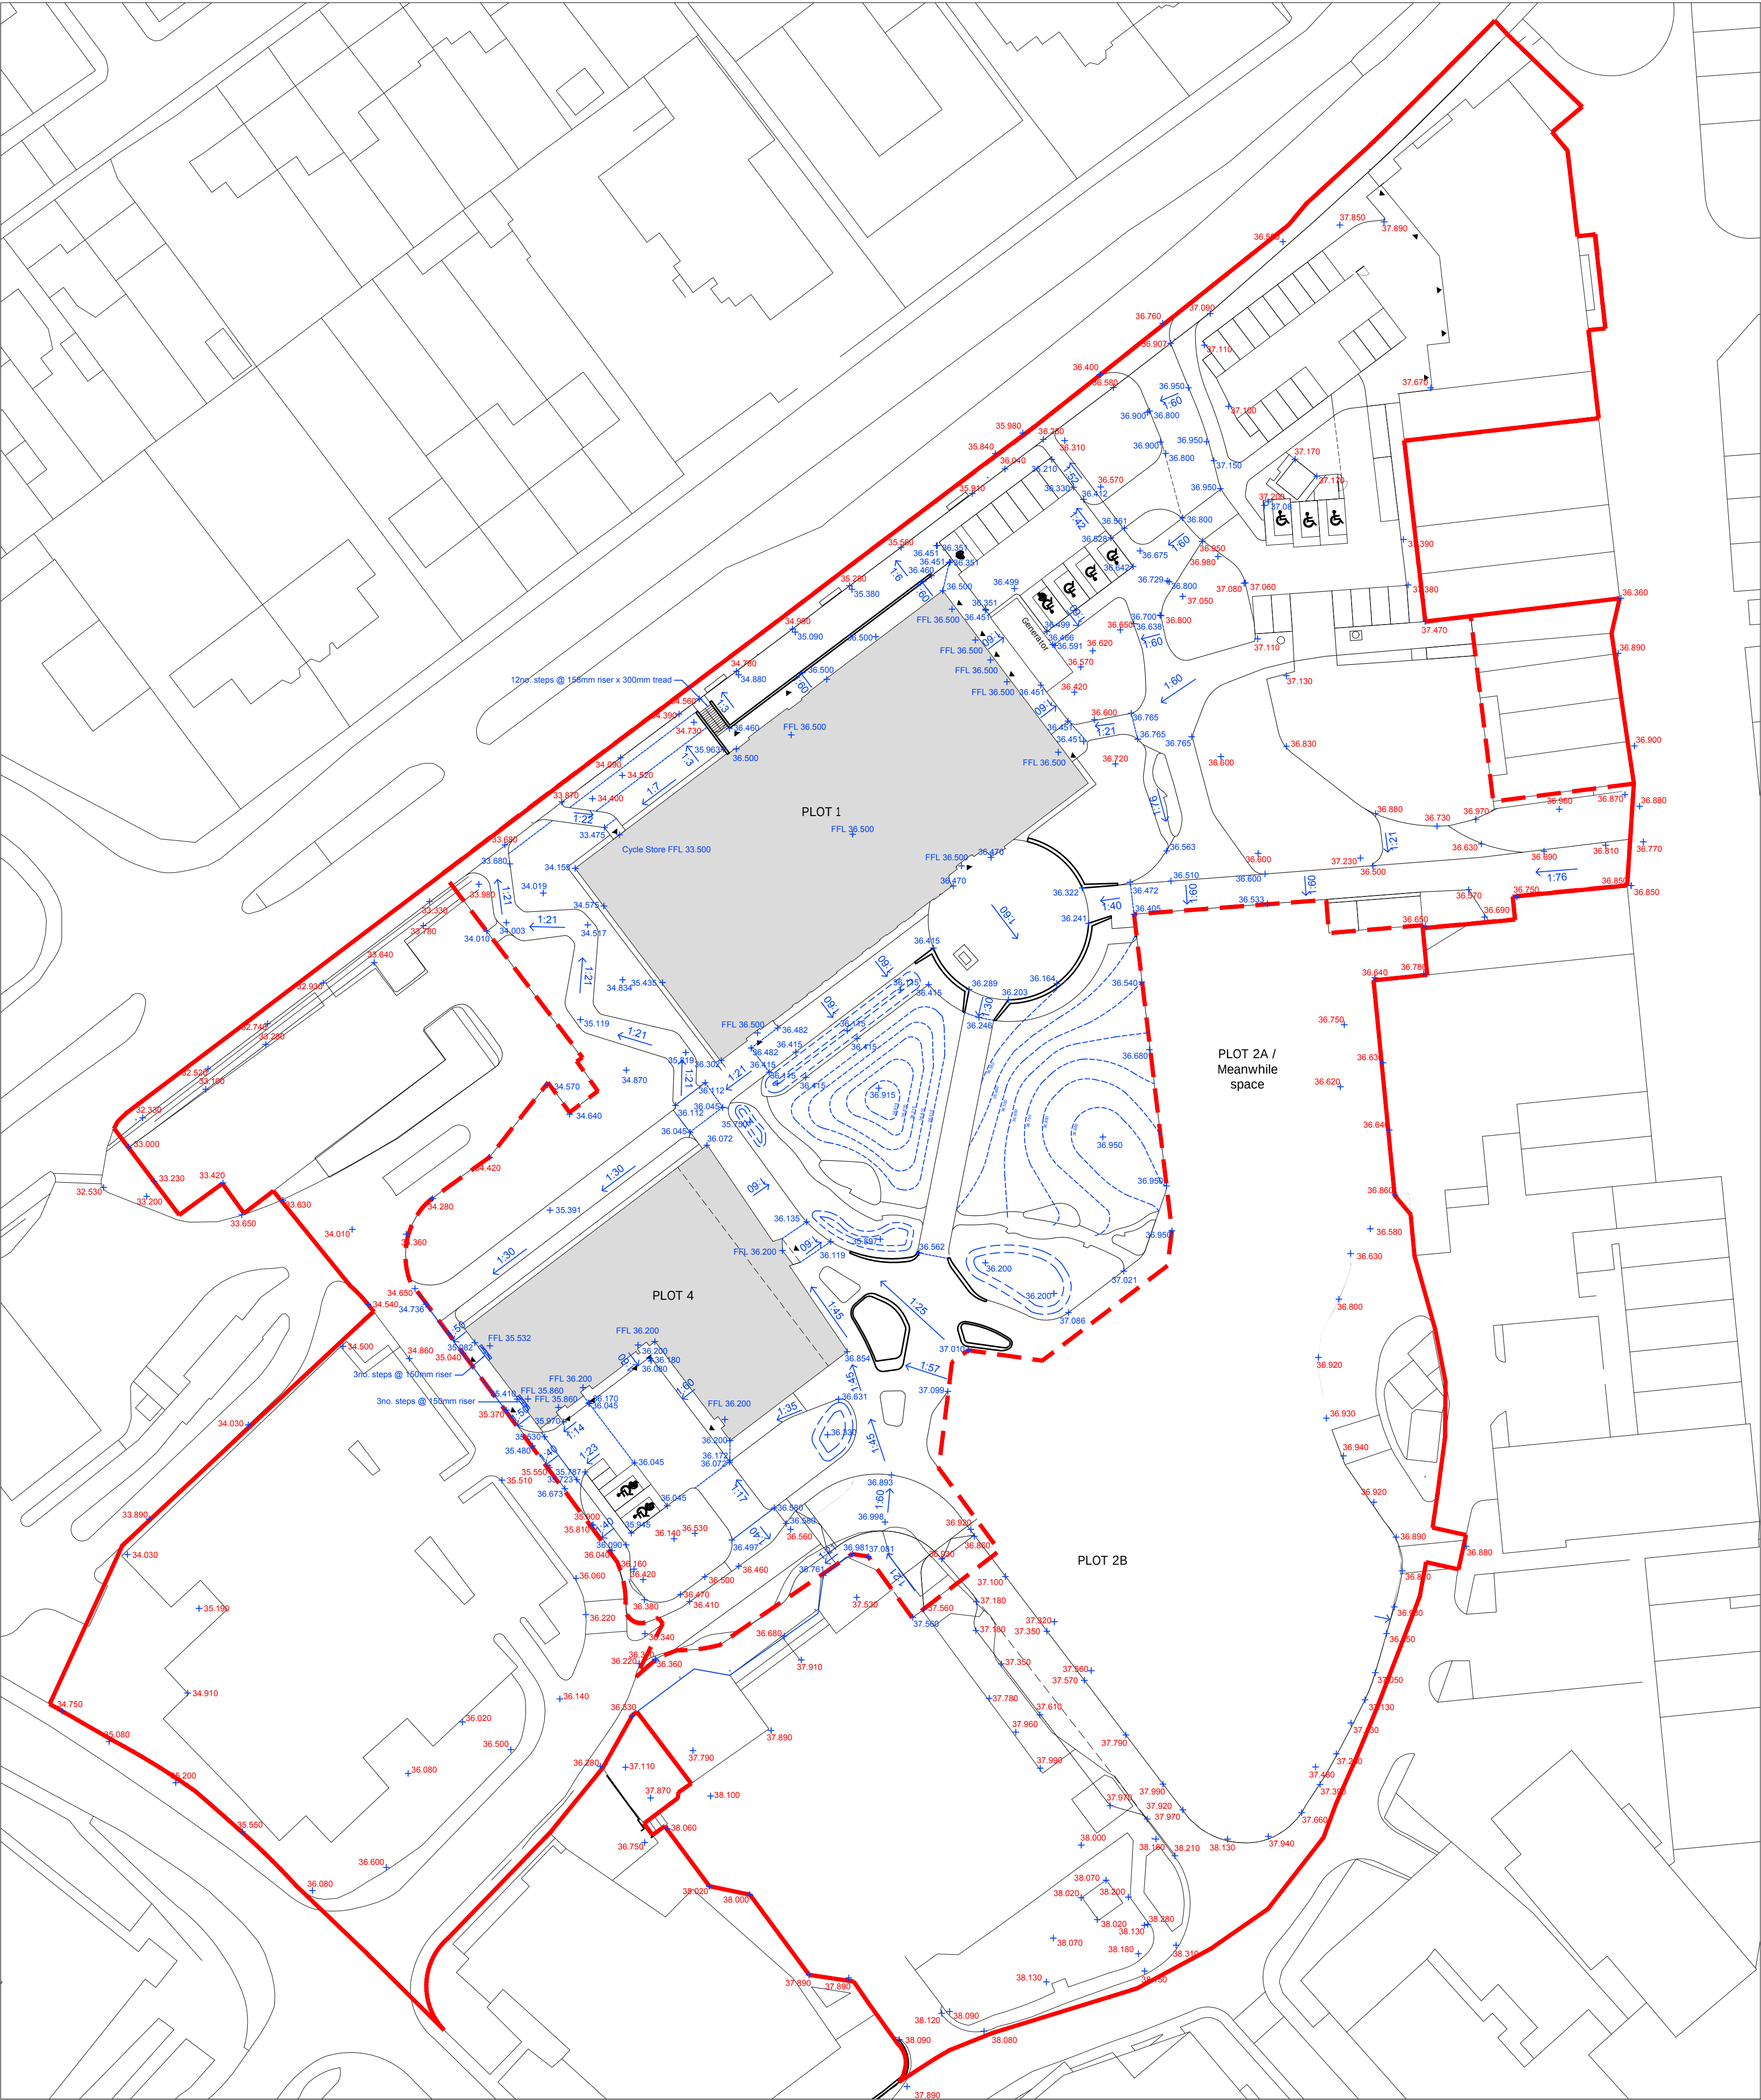

LEGEND

GENERAL

Application boundary

Detailed public realm boundary


LEVELS & GRADIENTS

Existing level retained

Proposed level

Proposed gradient

- Notes:
1. Do not scale from this drawing
 2. Drawing must not be copied without prior written consent from Lucid Design Studio Ltd.
 3. Drawing information based on:

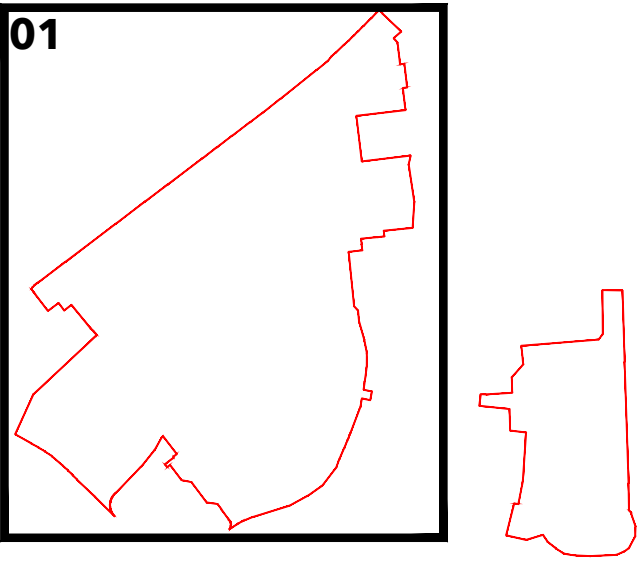

Key Plan

04	Detailed public realm works boundary revised	EB	21/10/25
03	Detailed public realm works boundary revised	AW	08/10/25
02	FFL's raised	AW	11/07/25
01	Civic Way and Westmoreland Avenue interfaces updated	AW	18/06/25
Revision	Reason	Initial	Date

Client

Genr8 Kajima

Project Name

St Michael's Place, Huyton

Drawing Title

Public Realm - Levels Plan

Status

Planning

Scale Bar

Scale

1:500@A1

Drawn by

AW

Drawing Number

SMP-LUD-MP-ZZ-DR-L-96-00-01

Date

25/04/25

Checked

JF

Revision

04

Lucid
design studio

Renold Building, 32a Atrincham Street, Manchester, M1 7JR