



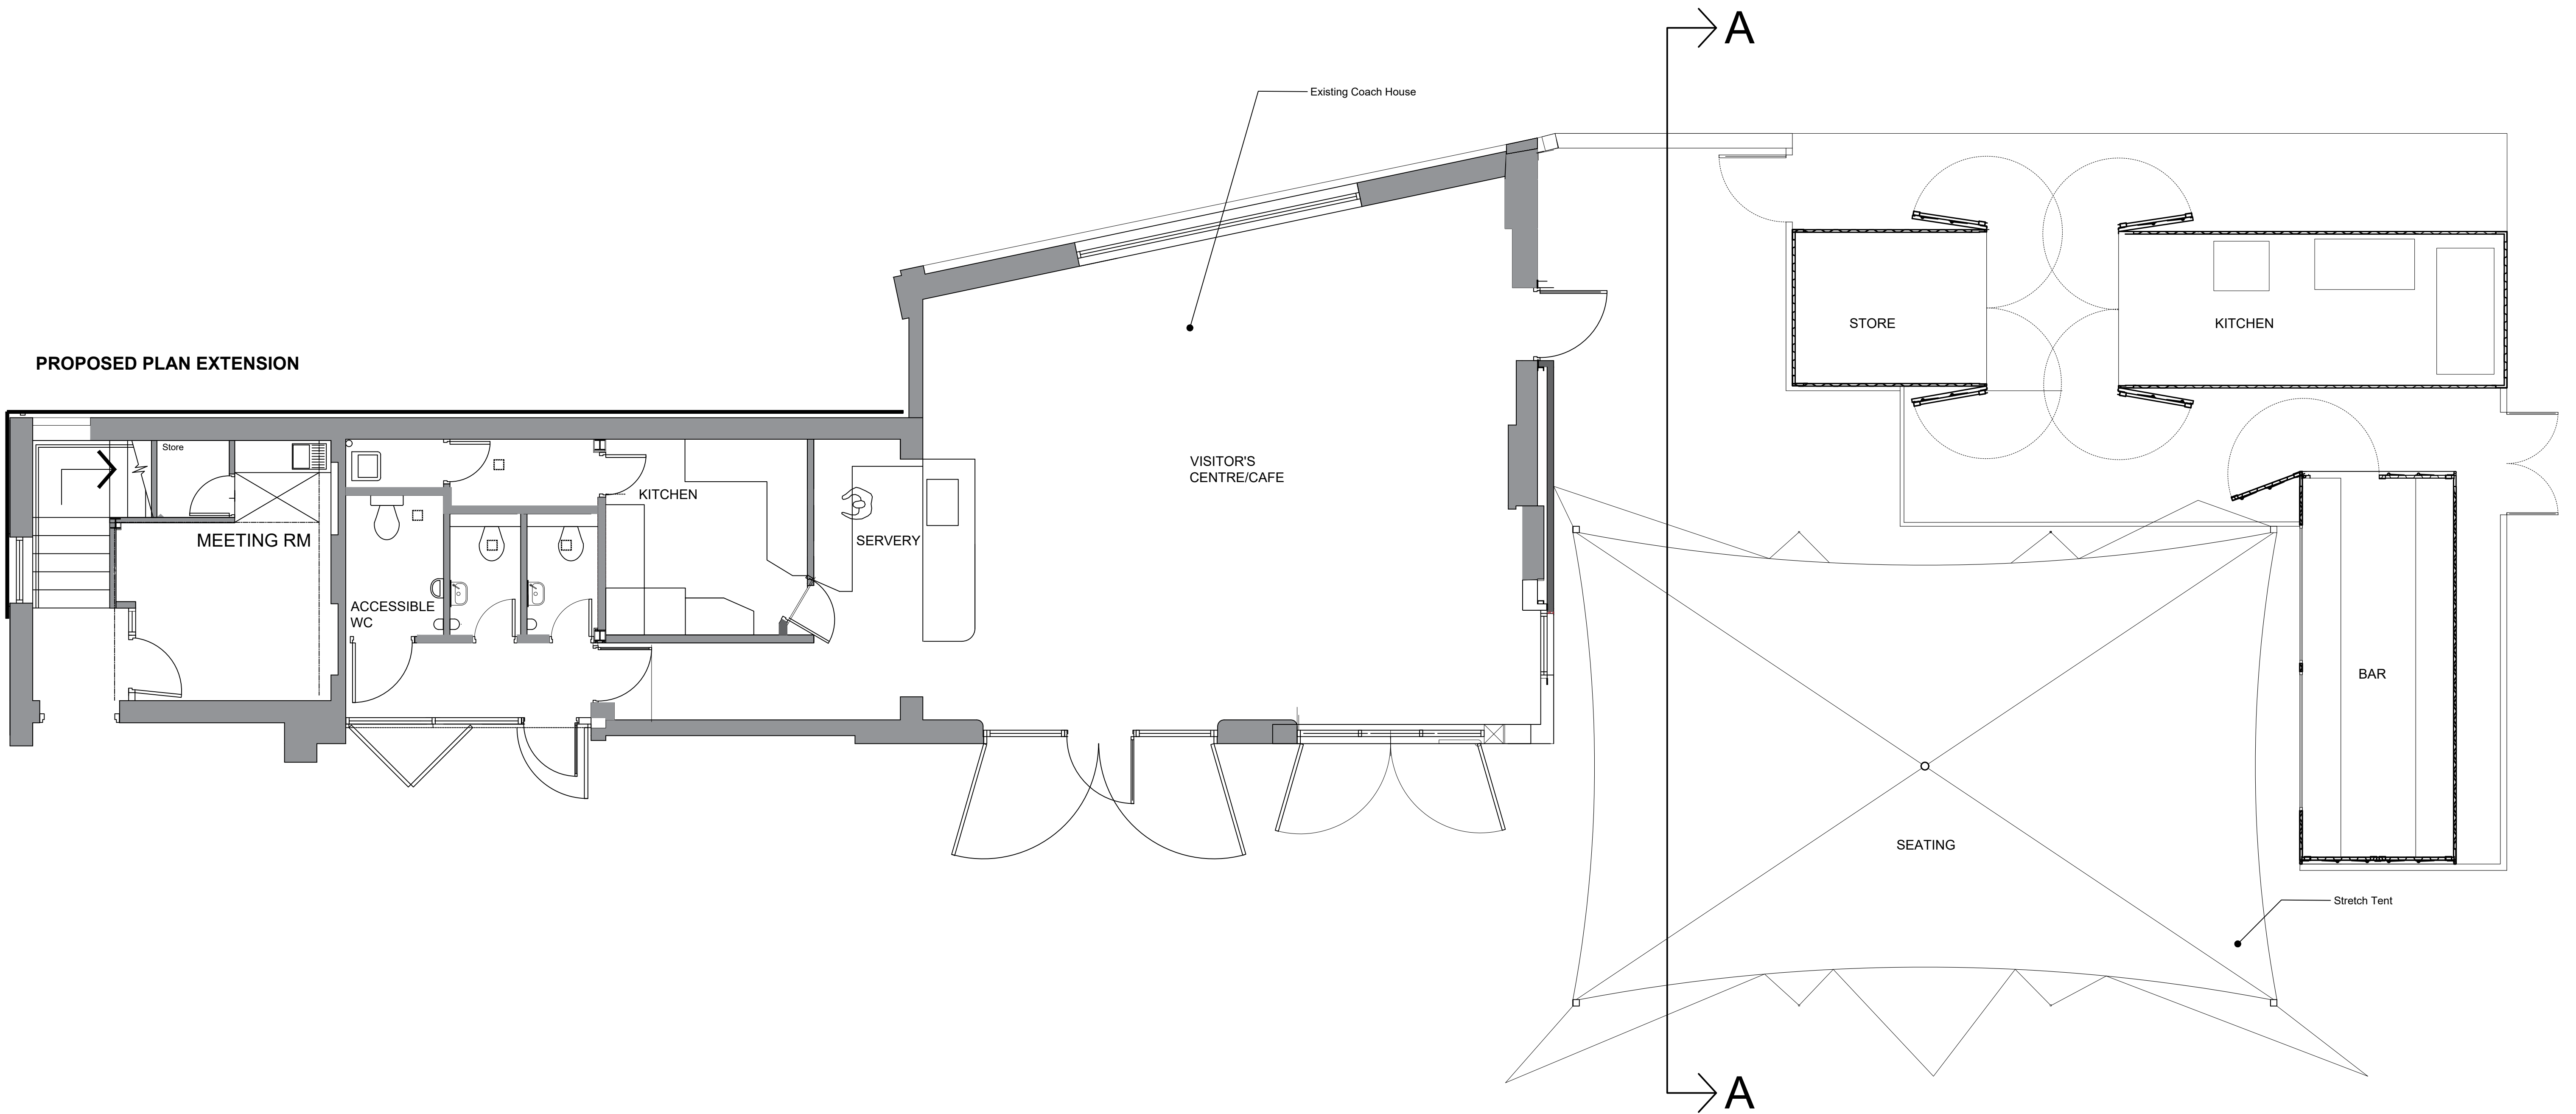

Scale bar

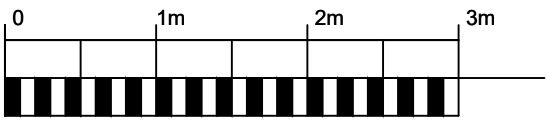

Scale bar
1 to 50 @ A1. Approx 1:100 @ A3



E-mail ROSINAHMCMCLEAN@GMAIL.COM		
Client ONEDAY		
Project Name BOWRING_PARK_COACH_HOUSE_EXTENSION		
Drawing Title PROPOSED_PLANS		
Scale 1:50	Original Size A1	Purpose PLANNING
Date of First Issue 2024_05_22	Author R_MCLEAN	