



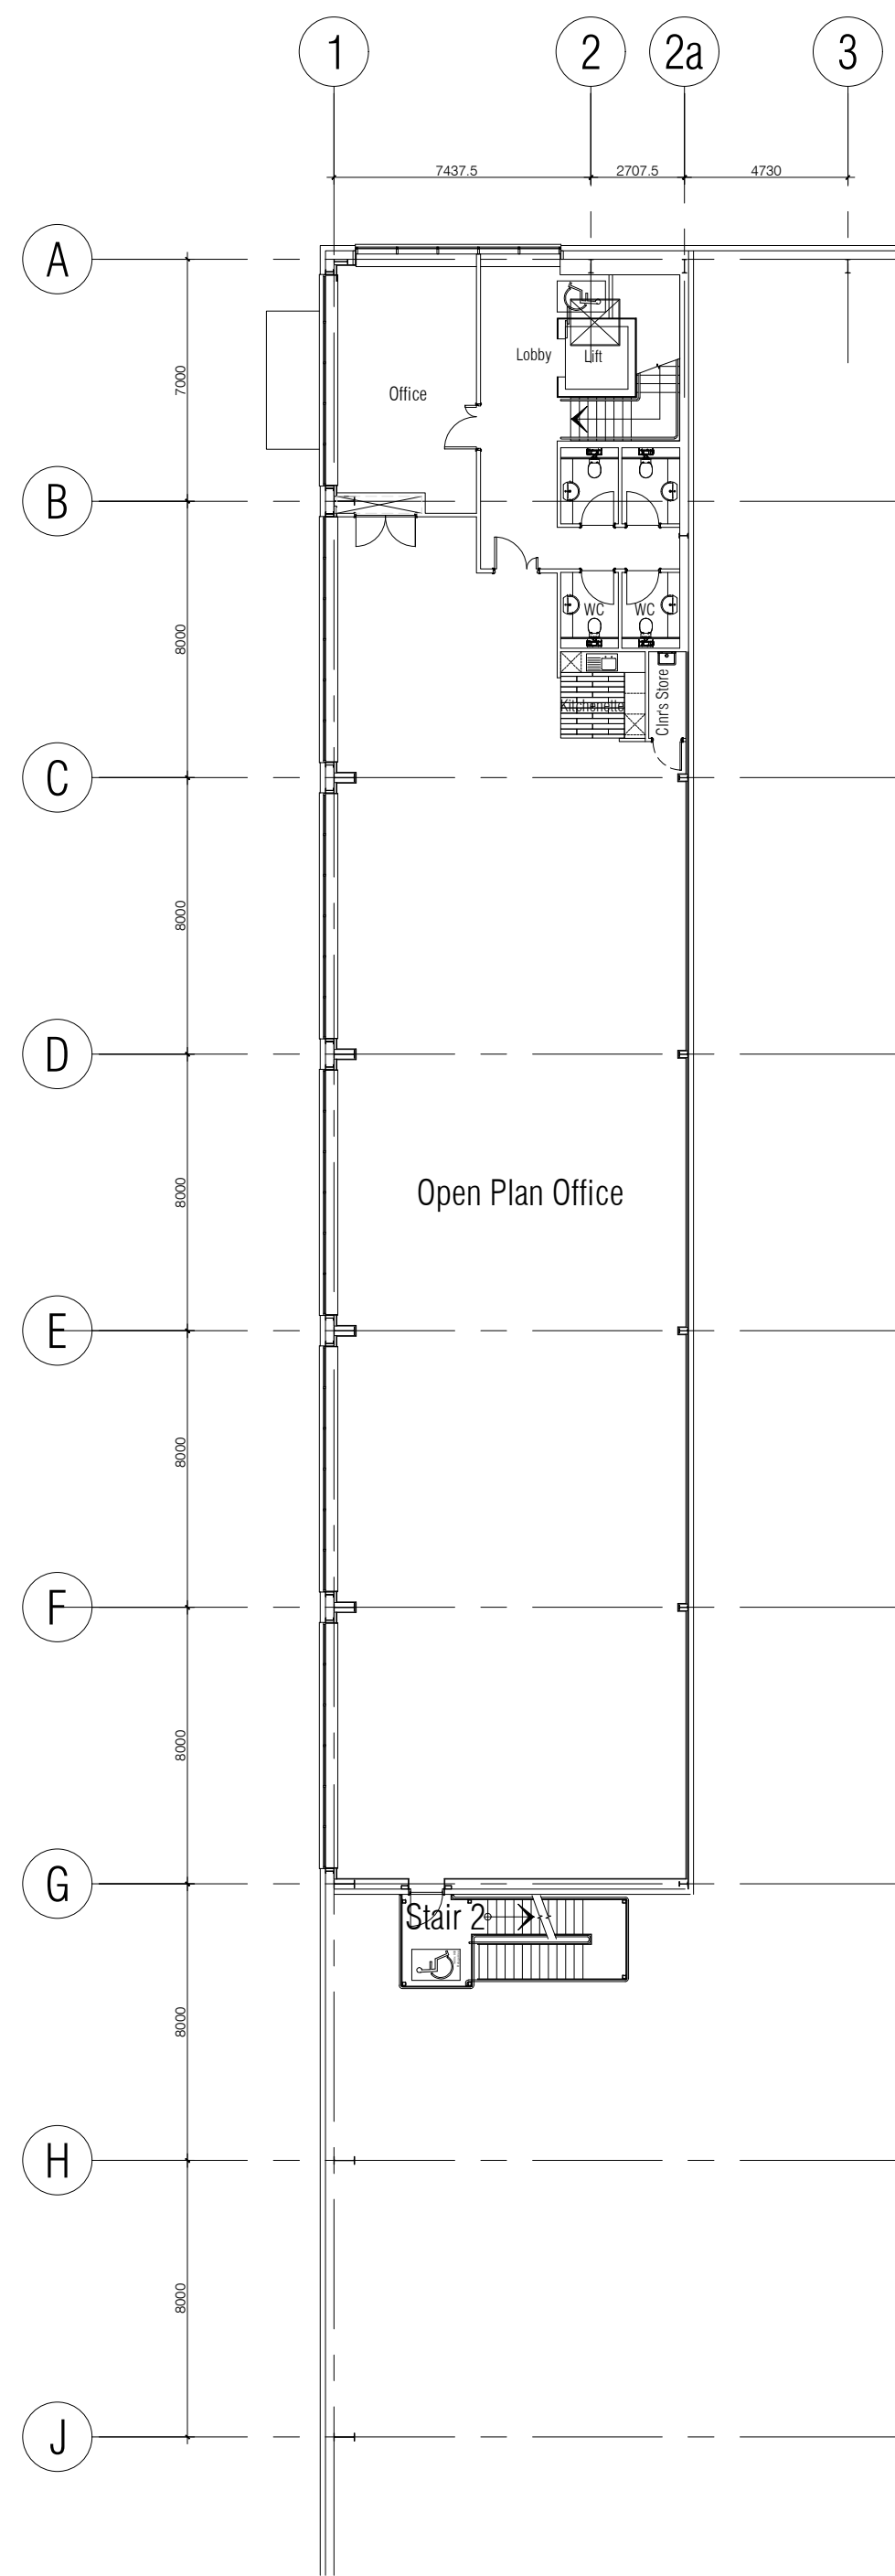

First Floor Plan

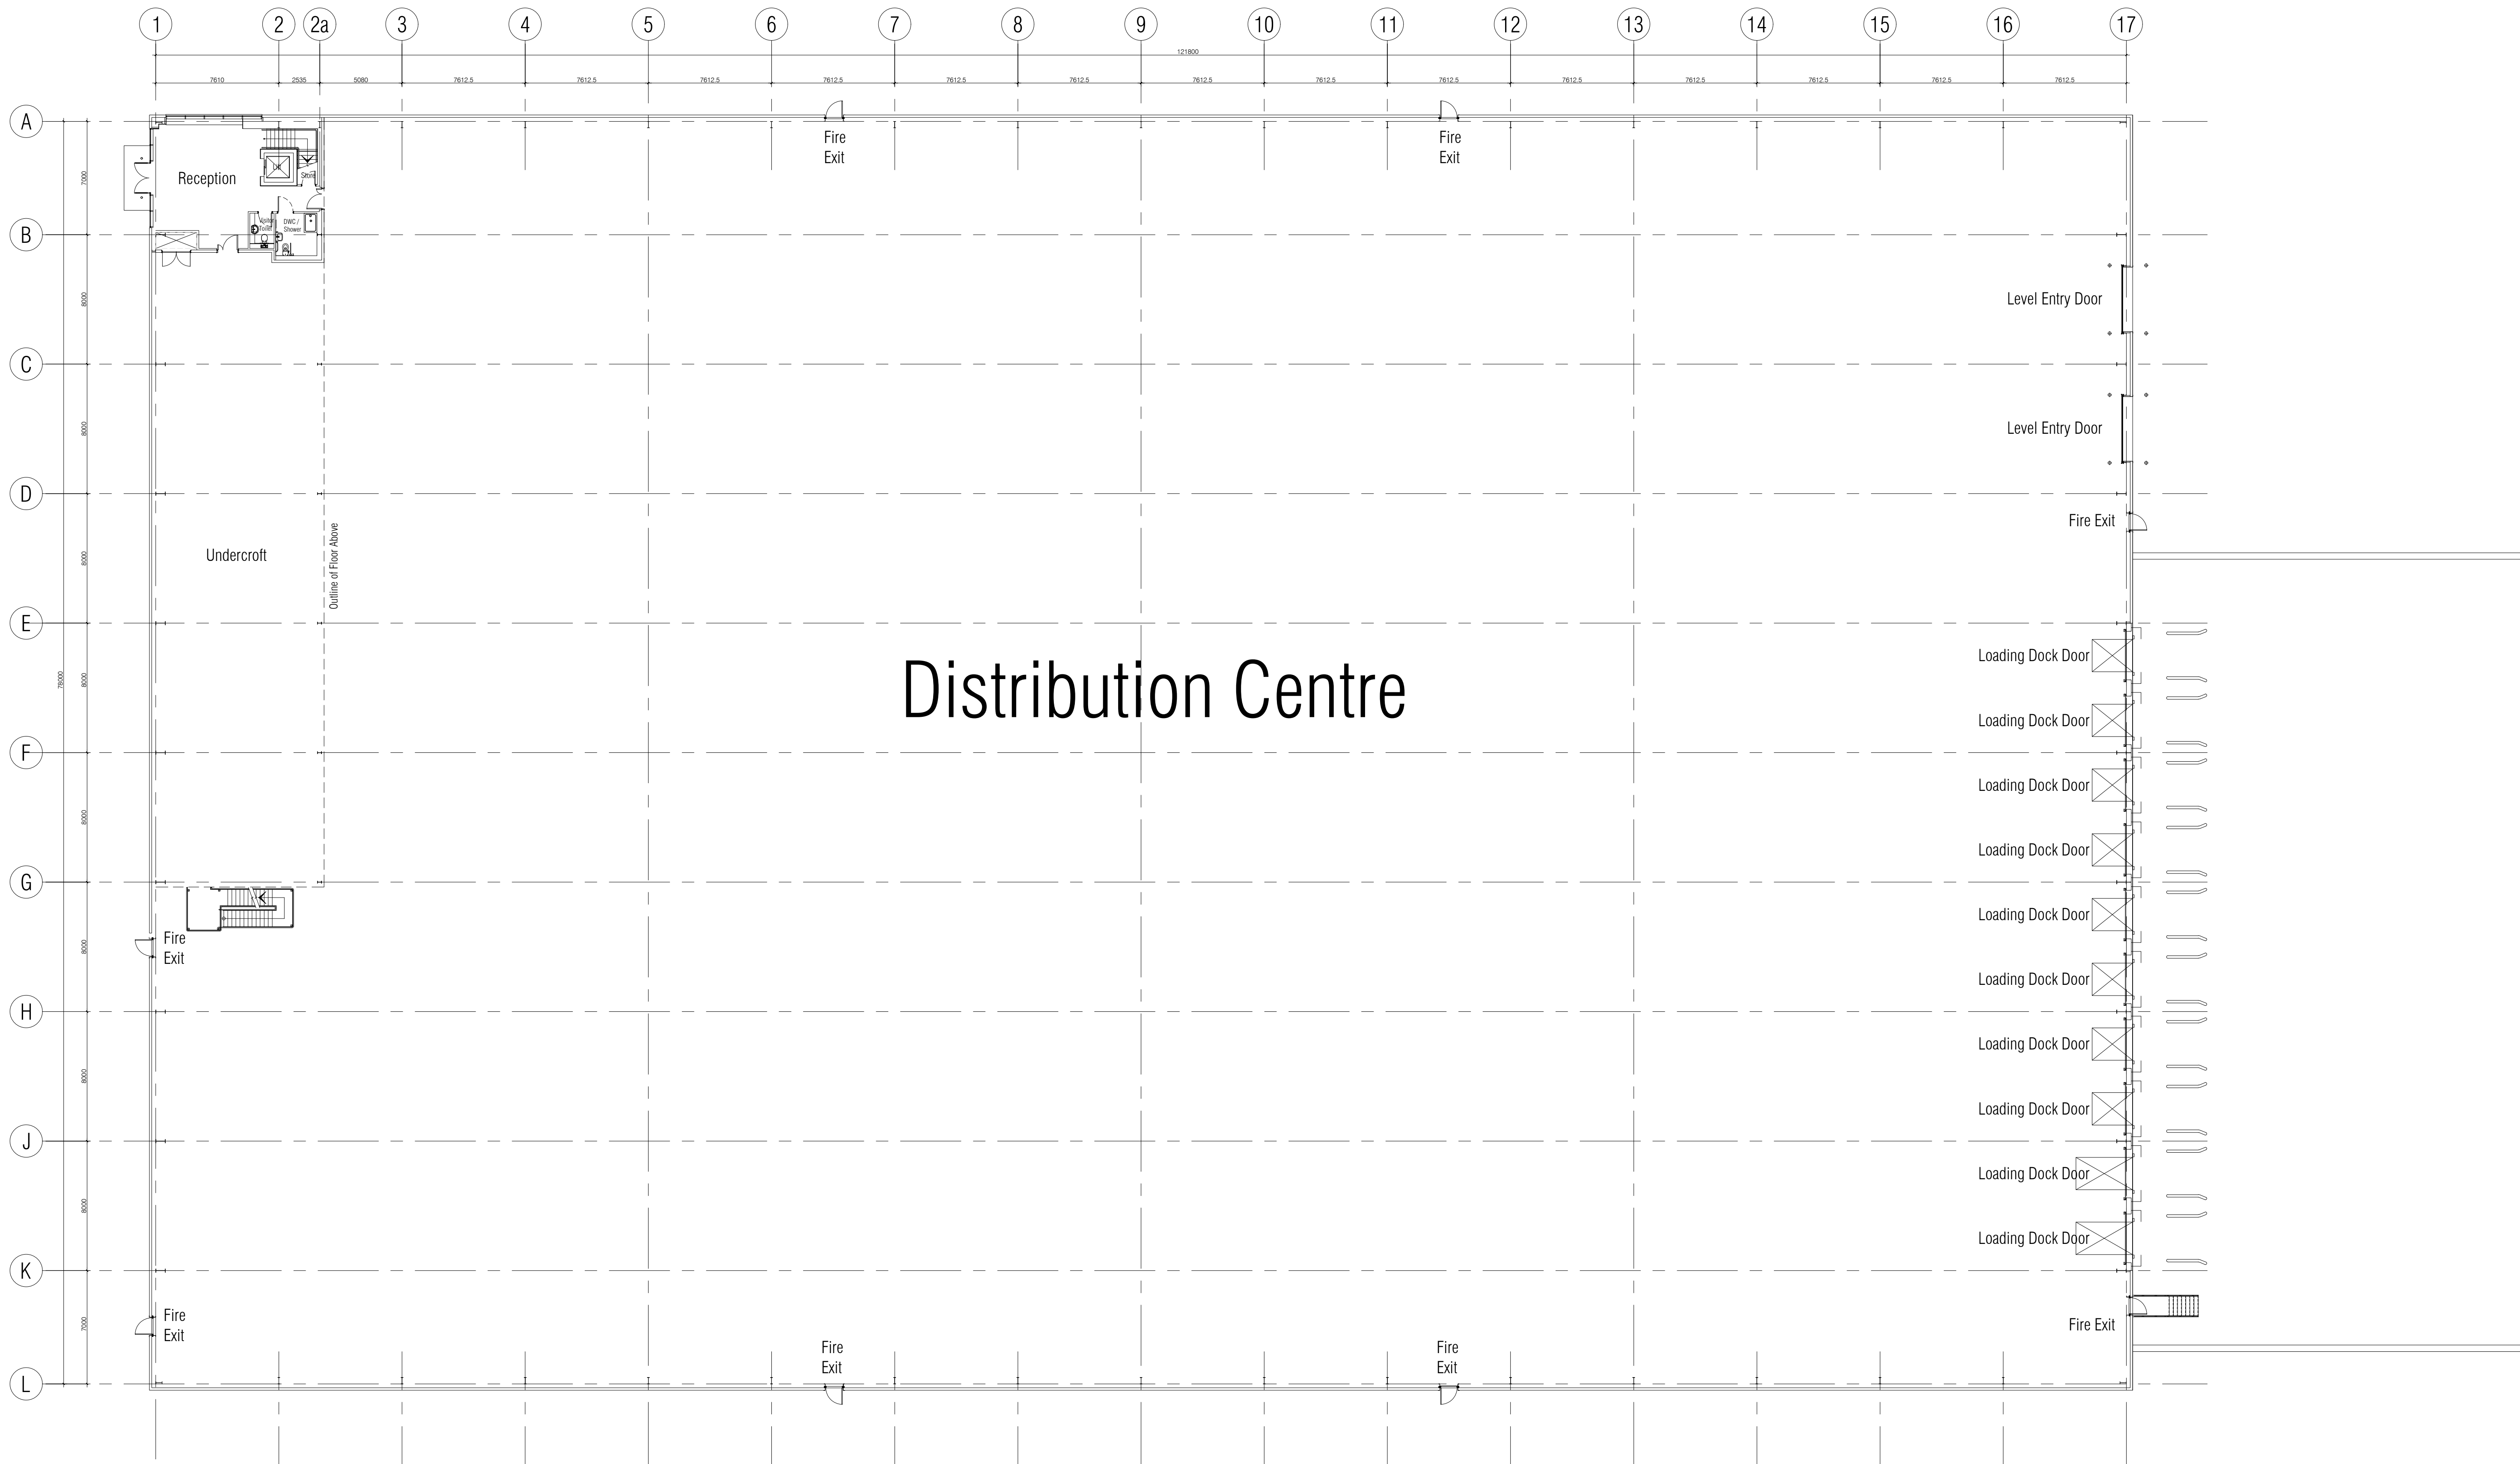

Ground Floor Plan

C	05/07/22	Building footprint revised	TW
B	03/02/22	Titleblock amended.	sh
A	21/01/22	Building proportions reverted to original scheme.	sh

no.	date	revision	by
-----	------	----------	----



aja architects llp
1170 Elliott Court
Herald Avenue
Coventry Business Park
COVENTRY CV5 6UB
aja architects llp is a limited liability partnership registered in England no. 10607701 and aja architects llp is a limited liability partnership registered in England no. 10607701
client

T: 024 7625 3200
F: 024 7625 3210
E: aja@aja-architects.com
W: www.aja-architects.com

Pembury Developments Ltd.

project

Penrhyn Road
Kowsley

drawing

Proposed Building Plans

scale	1:200 @ a0	drawn	sh
checked	mjl	date	19/01/2022

no

6982 - 12 Rev C

PLANNING

