



Existing First Floor

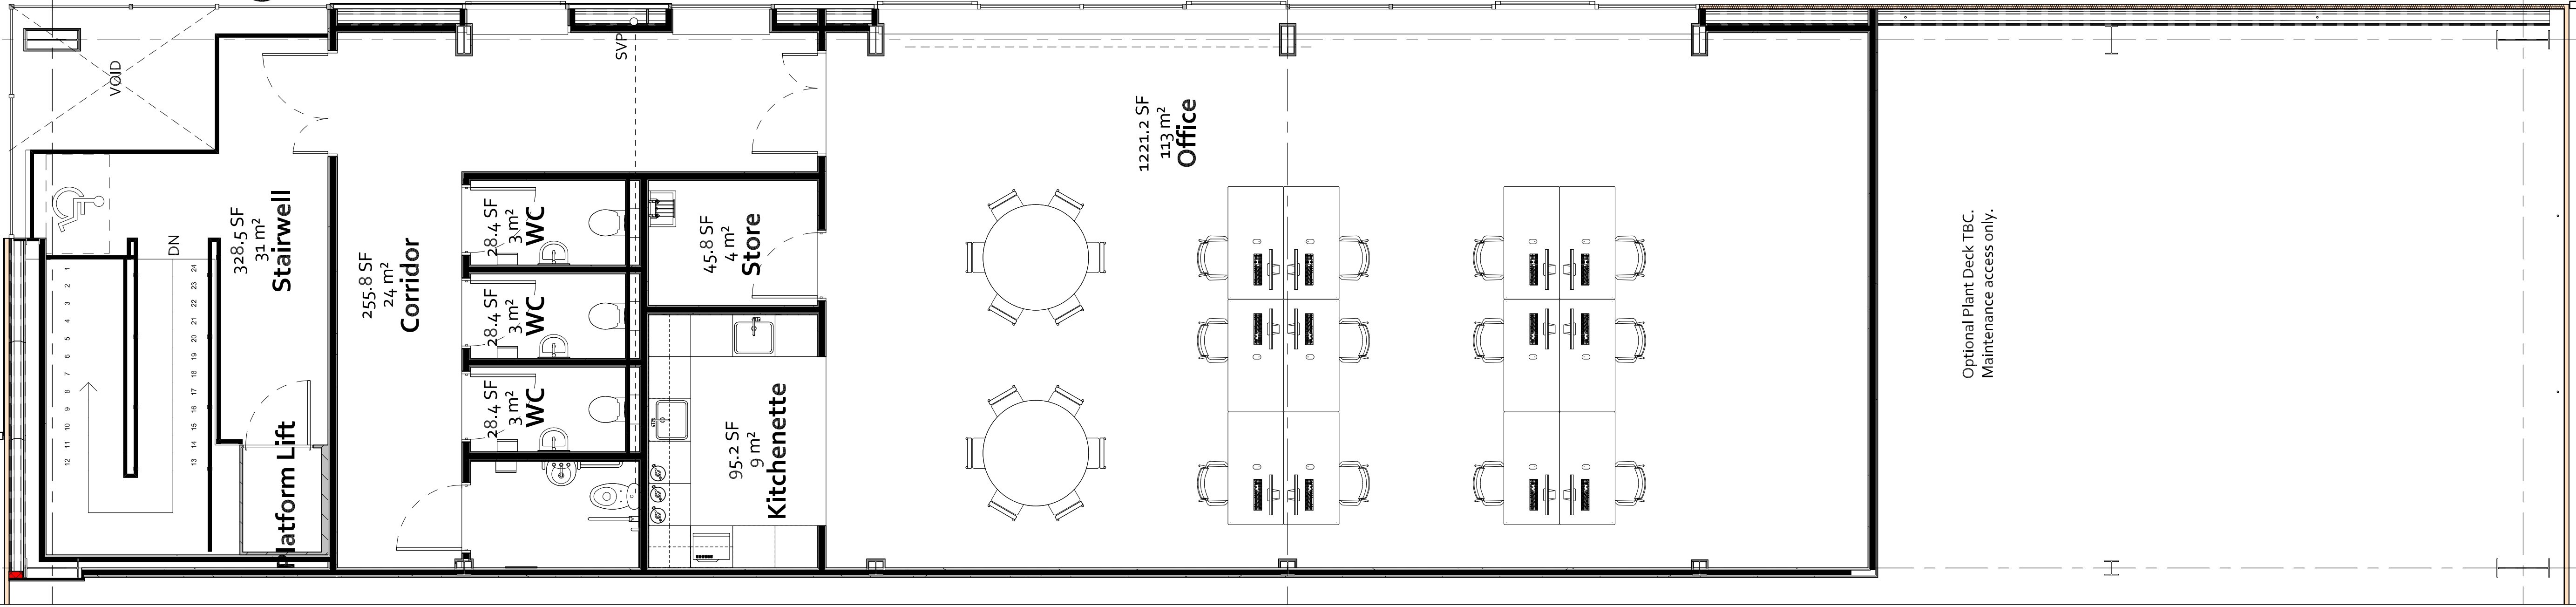

Existing Ground Floor

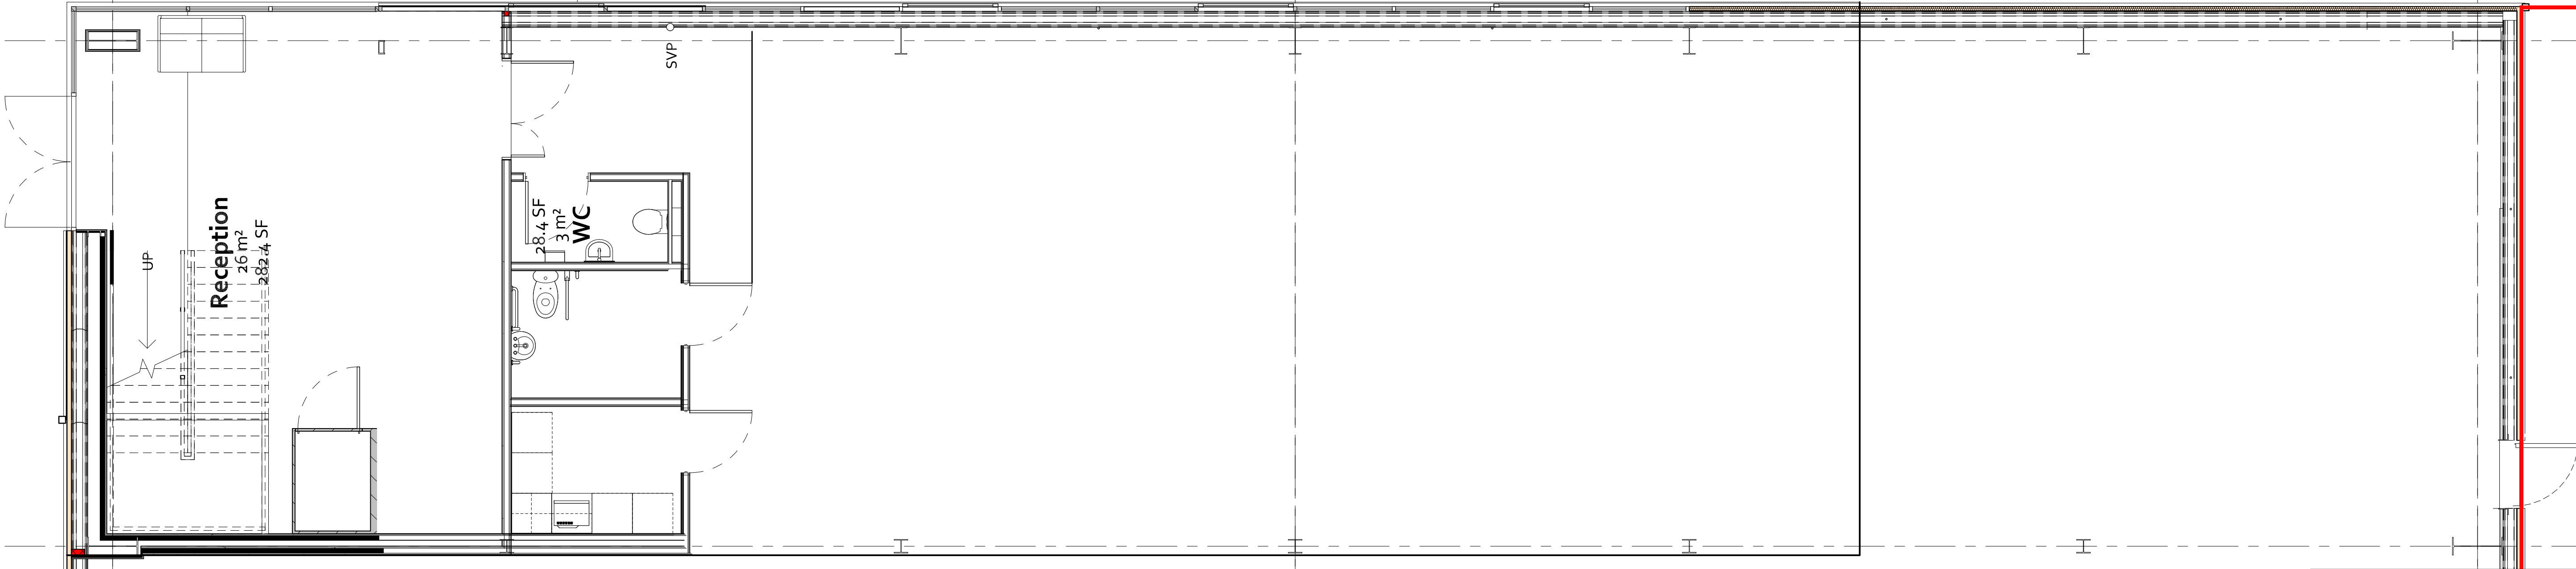

rev	comments	initials	date
-----	----------	----------	------



architects
interior designers
strategy planners
quantity surveyors
principal designers

Minsley Design Group Ltd
Cleveland House
41 Shaw Street
Liverpool L6 1HL

telephone: 0151 207 8431
fax: 0151 207 9447
e: info@mdg.design
w: www.mdg.design

client
Alfred H Knight International Ltd

project
Unit K31 remodelling
Kirkby
Acomfield road

content
As Existing Welfare
Ground & First Floor

scale	sheet	date	drawn by	checked
1:50	A1		TC	
project number	drawing number			rev
308-02	AL(E)02			1st