
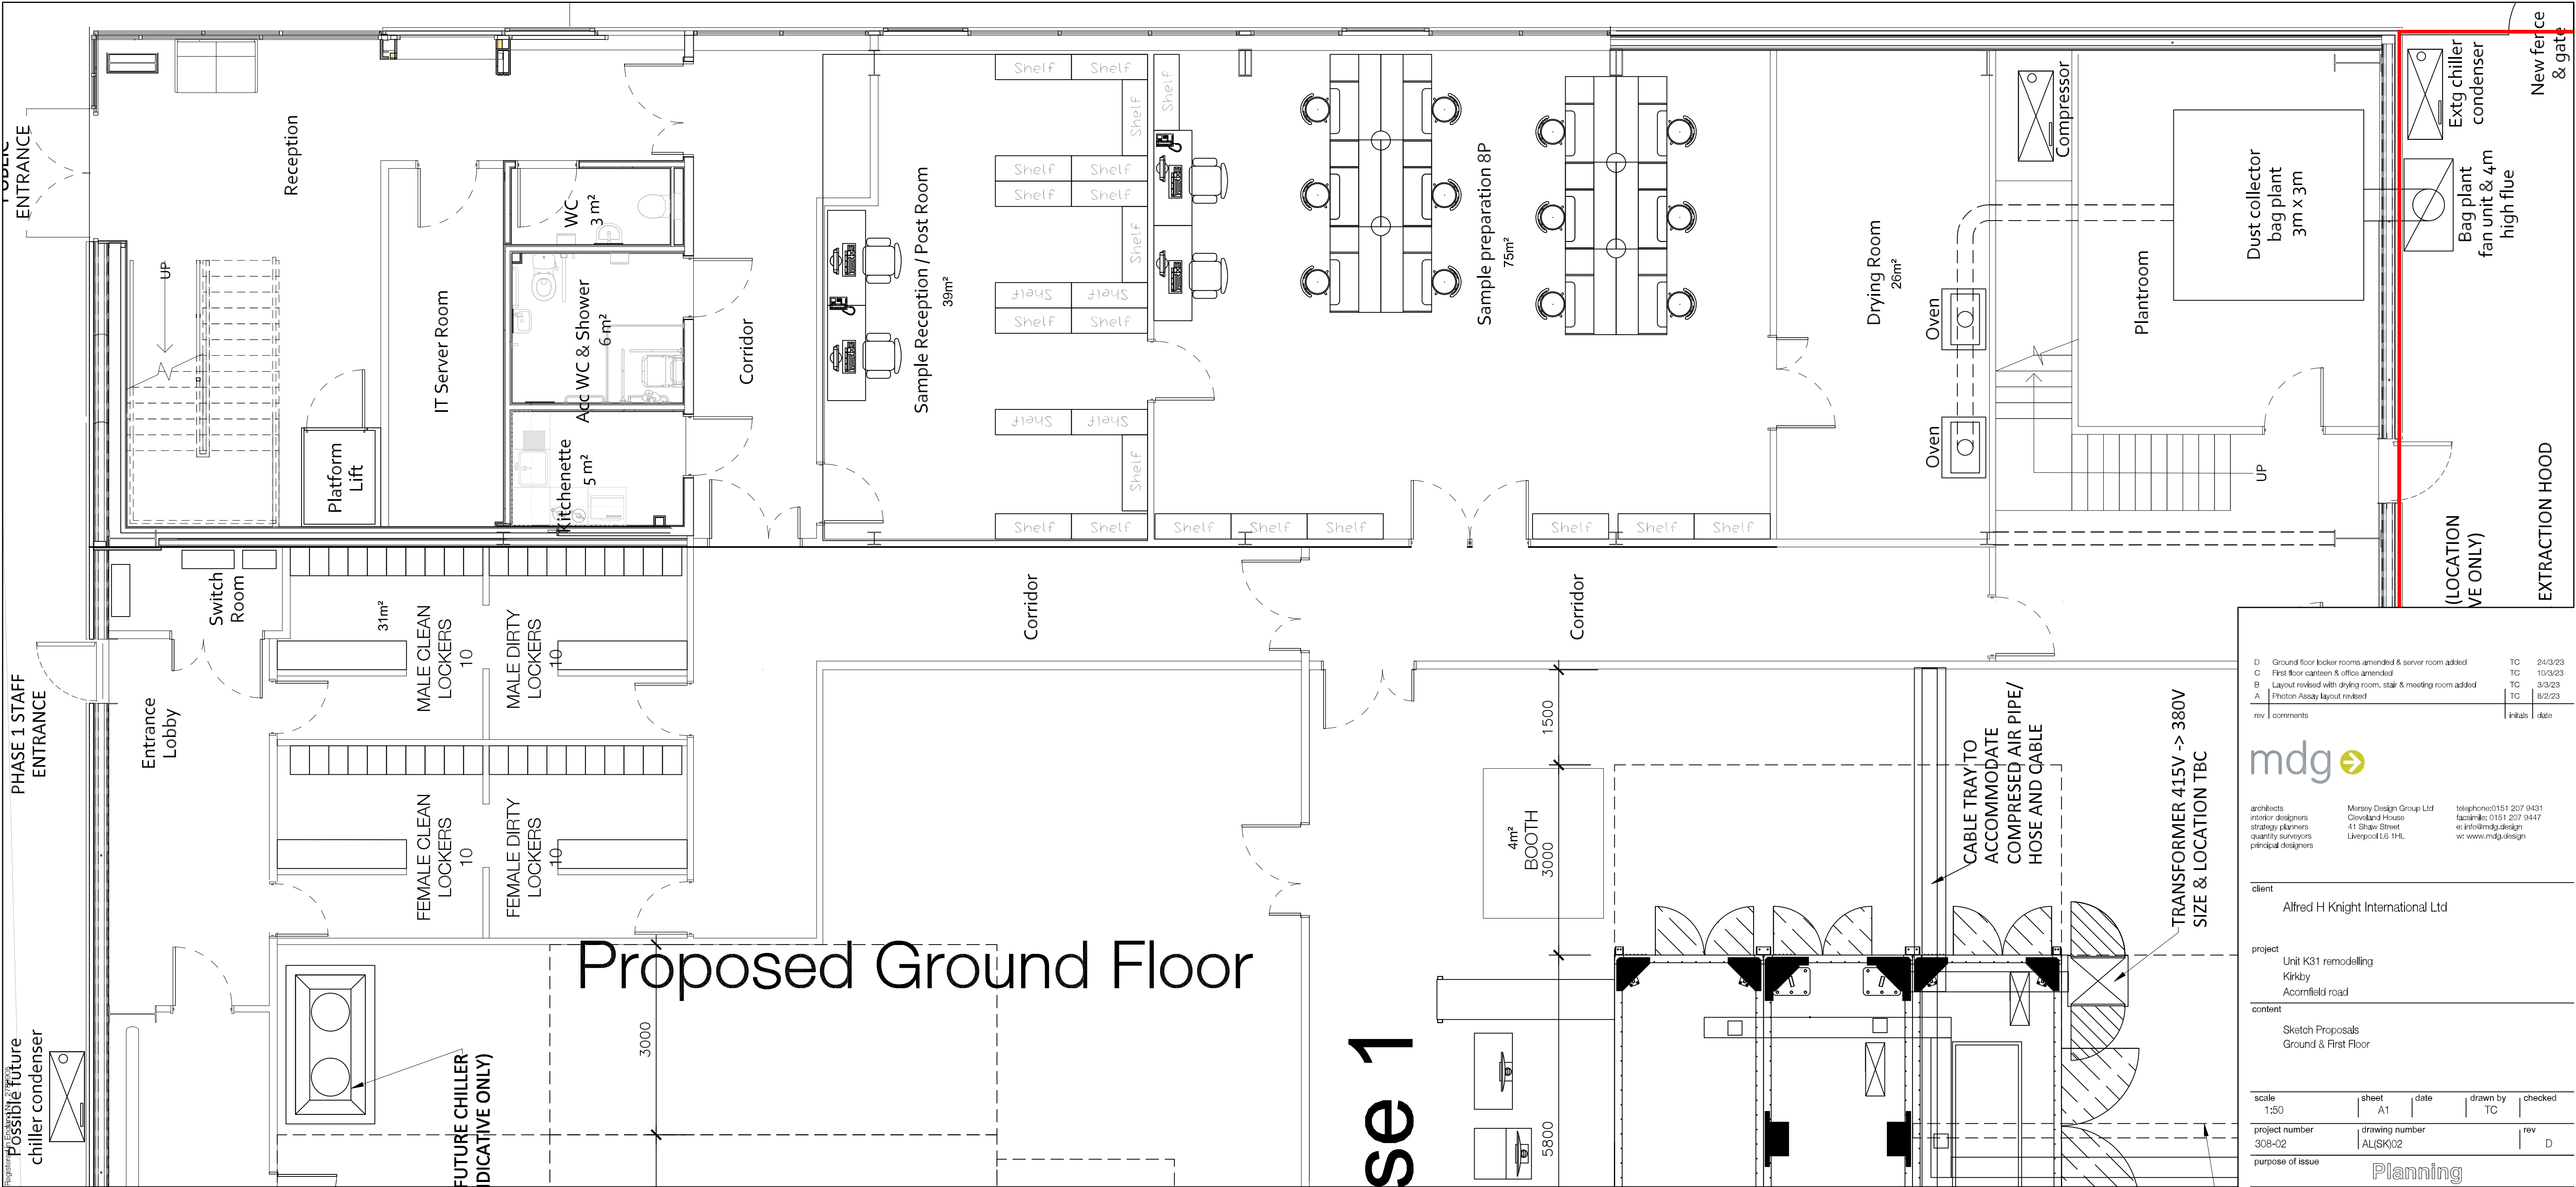


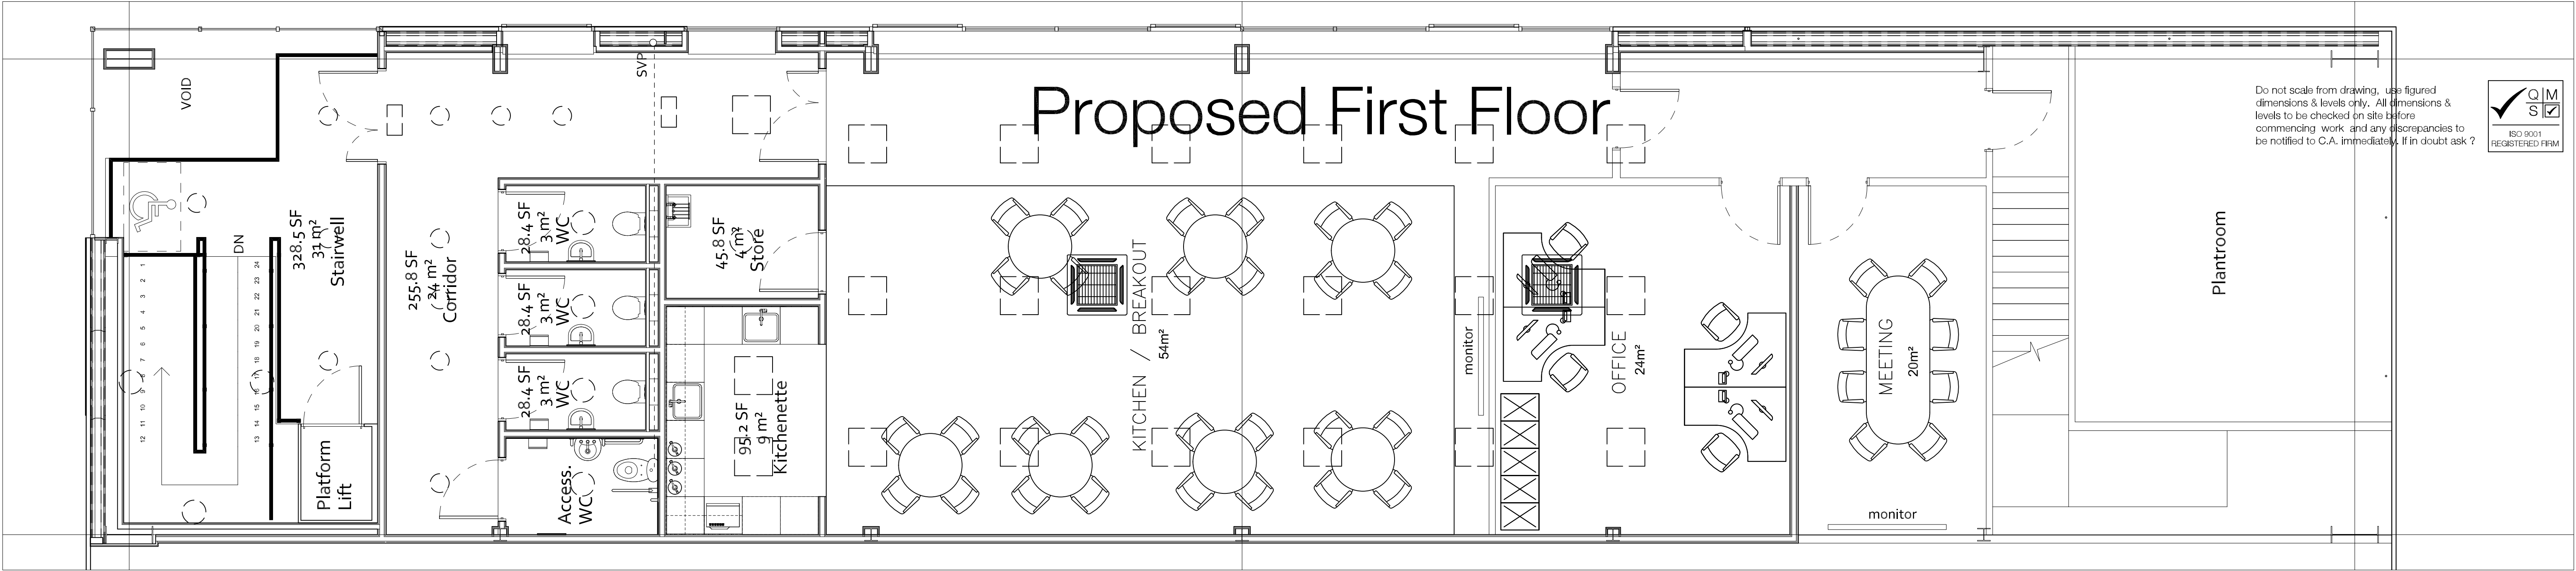

D	Ground floor locker rooms amended & server room added	TC	24/3/23
C	First floor canteen & office amended	TC	10/3/23
B	Layout revised with drying room, stair & meeting room added	TC	3/3/23
A	Photon Assay layout revised	TC	8/2/23
rev	comments	Initials	date
mdg			
architects interior designers strategy planners quantity surveyors technical designers			
Mirsey Design Group Ltd Cleveland House 41 Shaw Street Liverpool L6 1HL			
telephone: 0151 207 9431 fax: 0151 207 9447 e: info@mdg.design w: www.mdg.design			
client Alfred H Knight International Ltd			
project Unit K31 remodelling Kirkby Acomfield road			
content Sketch Proposals Ground & First Floor			
scale 1:50	sheet A1	date	drawn by TC
project number 308-02	drawing number ALJ/SK02	rev D	checked
purpose of issue Planning			