


NOTES
Use only written dimensions. All areas are indicative.
Consult the architect for any questions or discrepancies.
This drawing must only be used for the purpose for which
it has been supplied.
Do not scale this drawing.

R.	DATE	DESCRIPTION
A.	26.11.2021	Elevation updated.
-	-	-
-	-	-


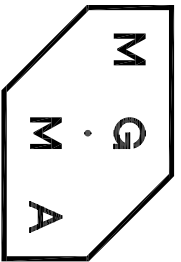


MGMA ARCHITECTS LIMITED
Oriel Chambers Suite 37
14 Water Street
Liverpool L2 8TD
+44 (0) 151 236 6627
studio@mgma-architects.co.uk
www.mgma-architects.co.uk

CLIENT
KMG Planning and Property
Management Limited
PROJECT
Church of St. Michael, Bluebell Lane,
Huyton, Knowsley L36 7SA

DRAWING
Existing Elevation A
SCALE
1:100@A1
DATE
15.11.2021
REVISION
A
NO.
10-009_005

0 1 2 5m
1:100

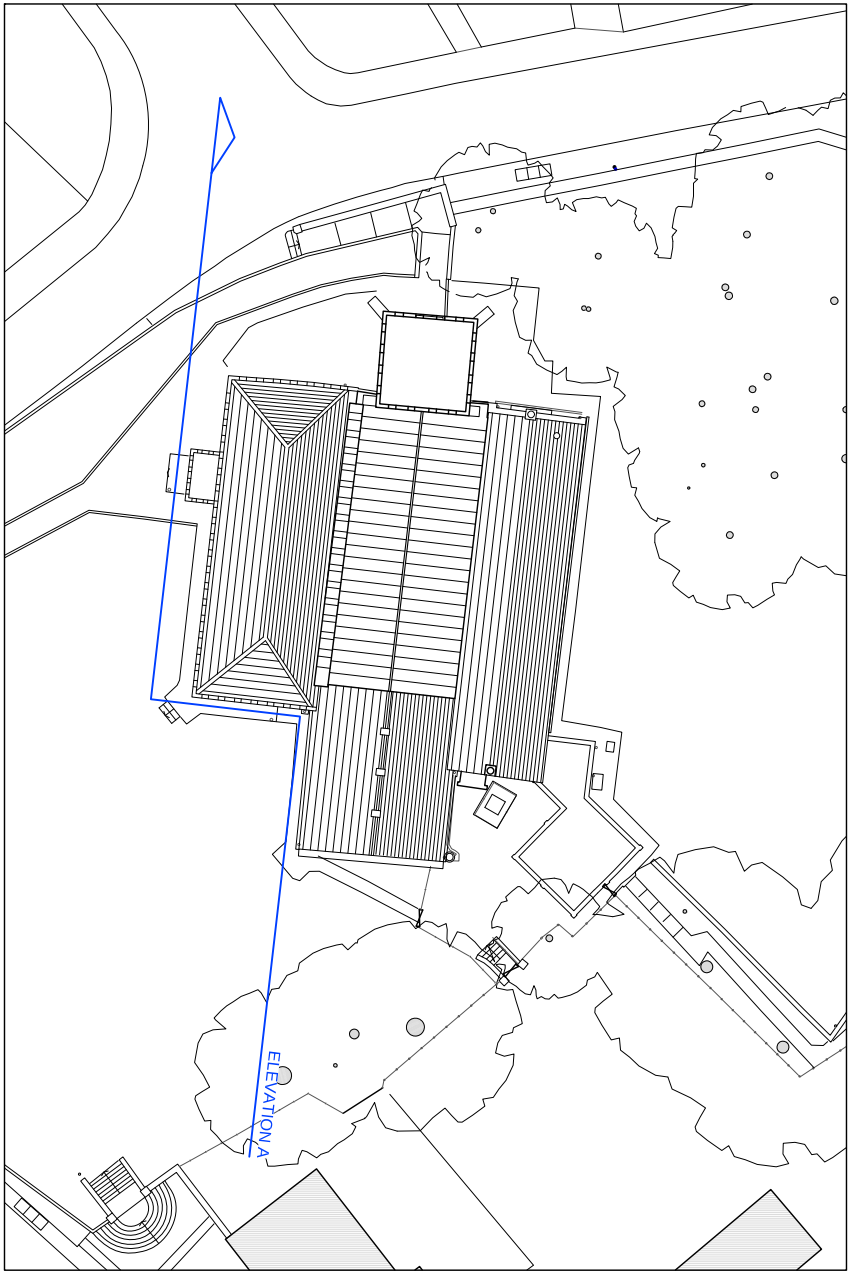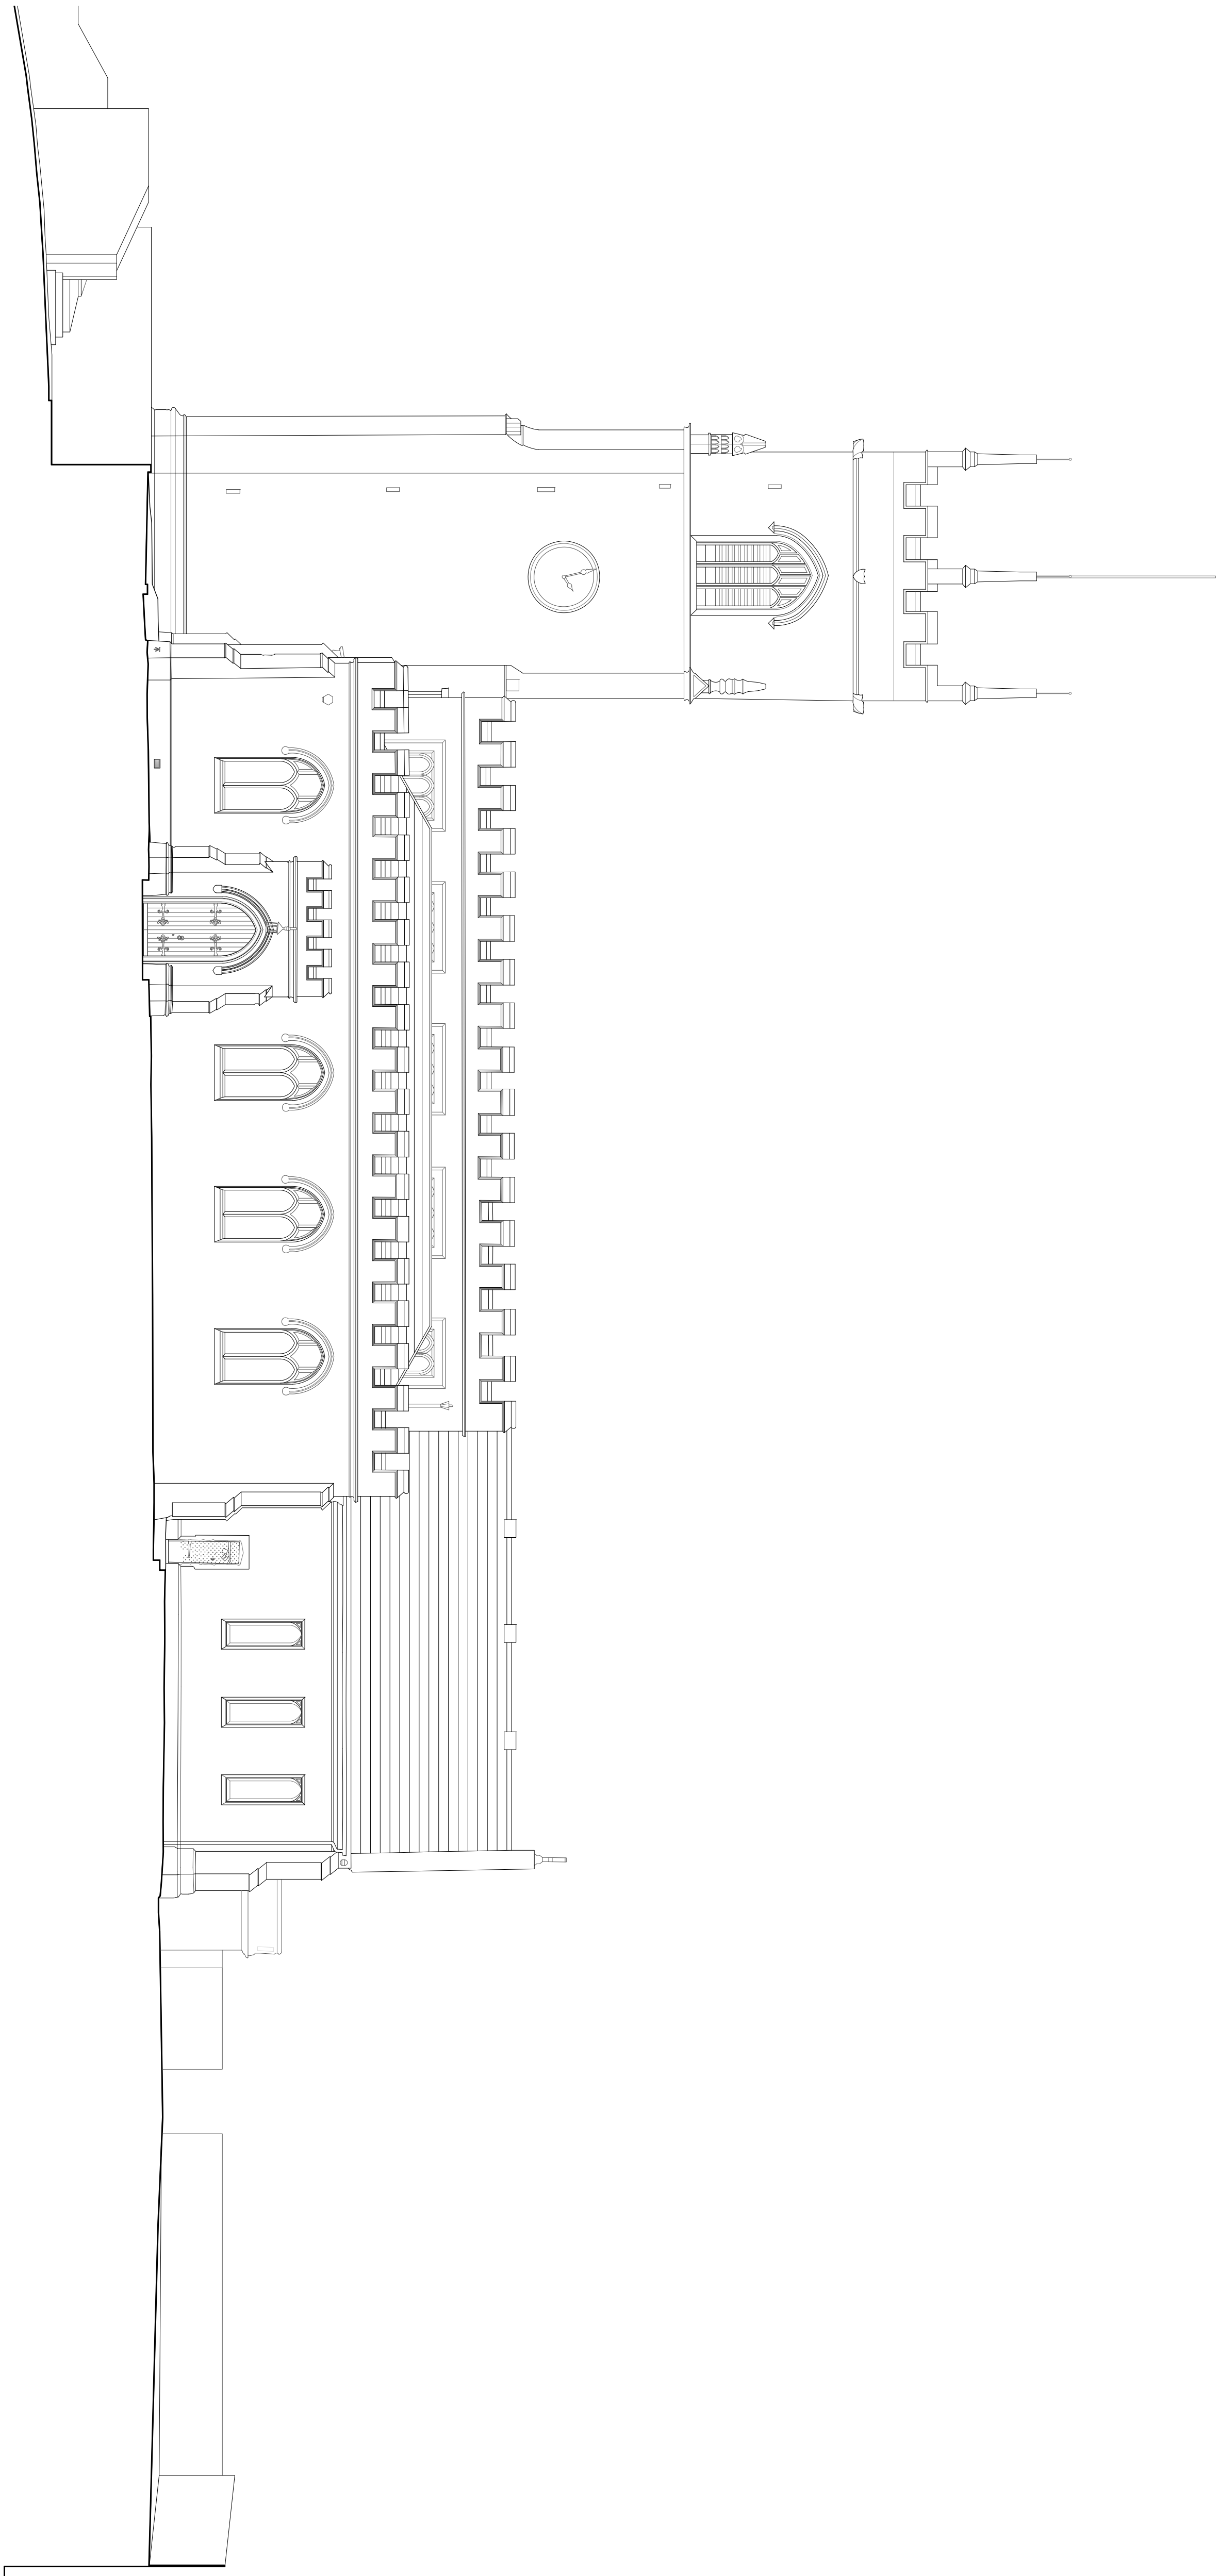

Existing Roof Key Plan
Scale 1:500