


NOTES
Use only written dimensions. All areas are indicative.
Do not scale this drawing.
Comments should be noted on the drawing and not in the
commentary. Notify the Architect of any discrepancies.
This drawing must only be used for the purpose for which
it has been supplied.



R. DATE	DESCRIPTION
-	-
-	-
-	-

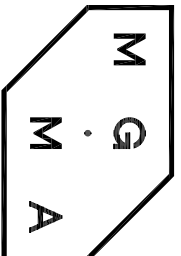

MGMA ARCHITECTS LIMITED
Oriel Chambers Suite 37
14 Water Street
Liverpool L2 8TD
+44 (0) 151 236 6627
studio@mgma-architects.co.uk
www.mgma-architects.co.uk

CLIENT
KMG Planning and Property
Management Limited
PROJECT
Church of St. Michael, Bluebell Lane,
Huyton, Knowsley L36 7SA

DRAWING
Existing Elevation D
SCALE
1:100@A1
DATE
15.11.2021
REVISION
-
NO.
10-009_008

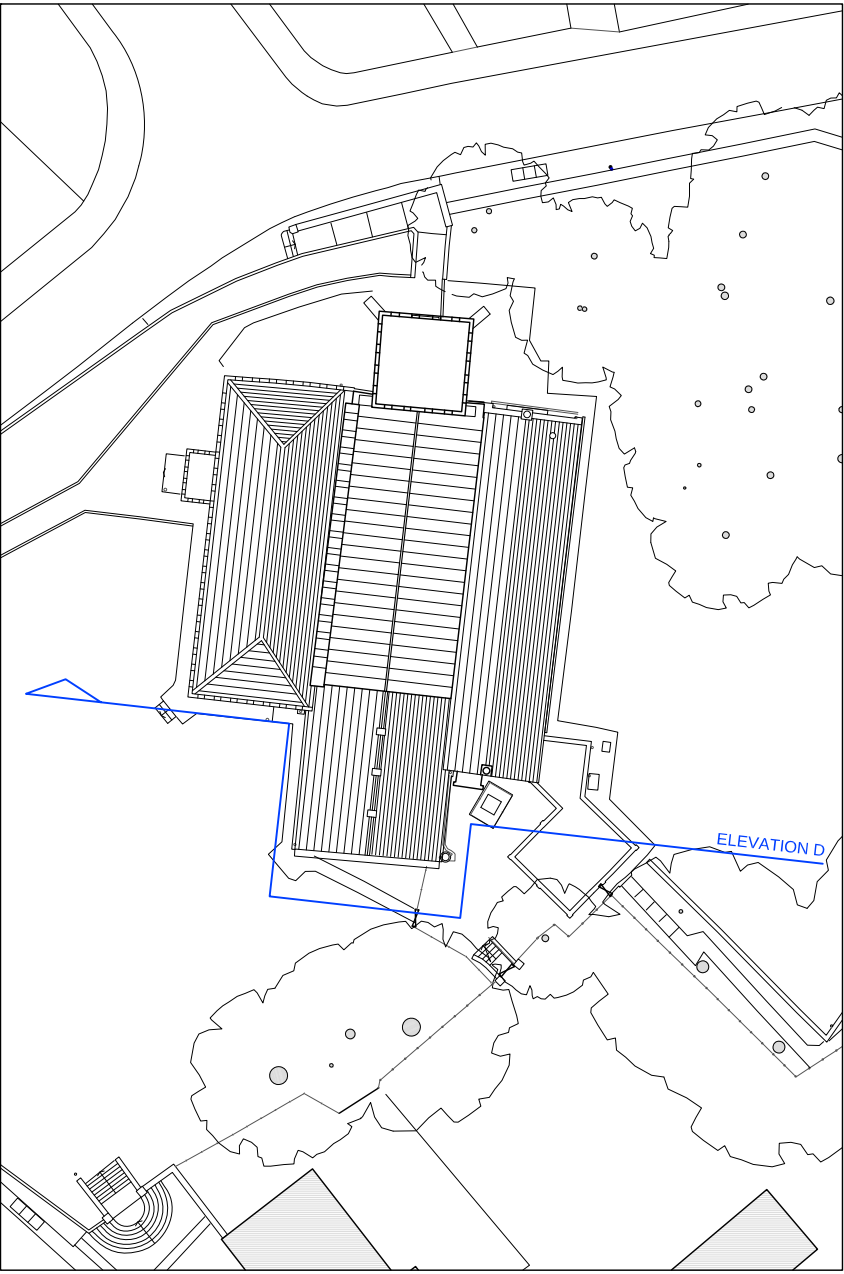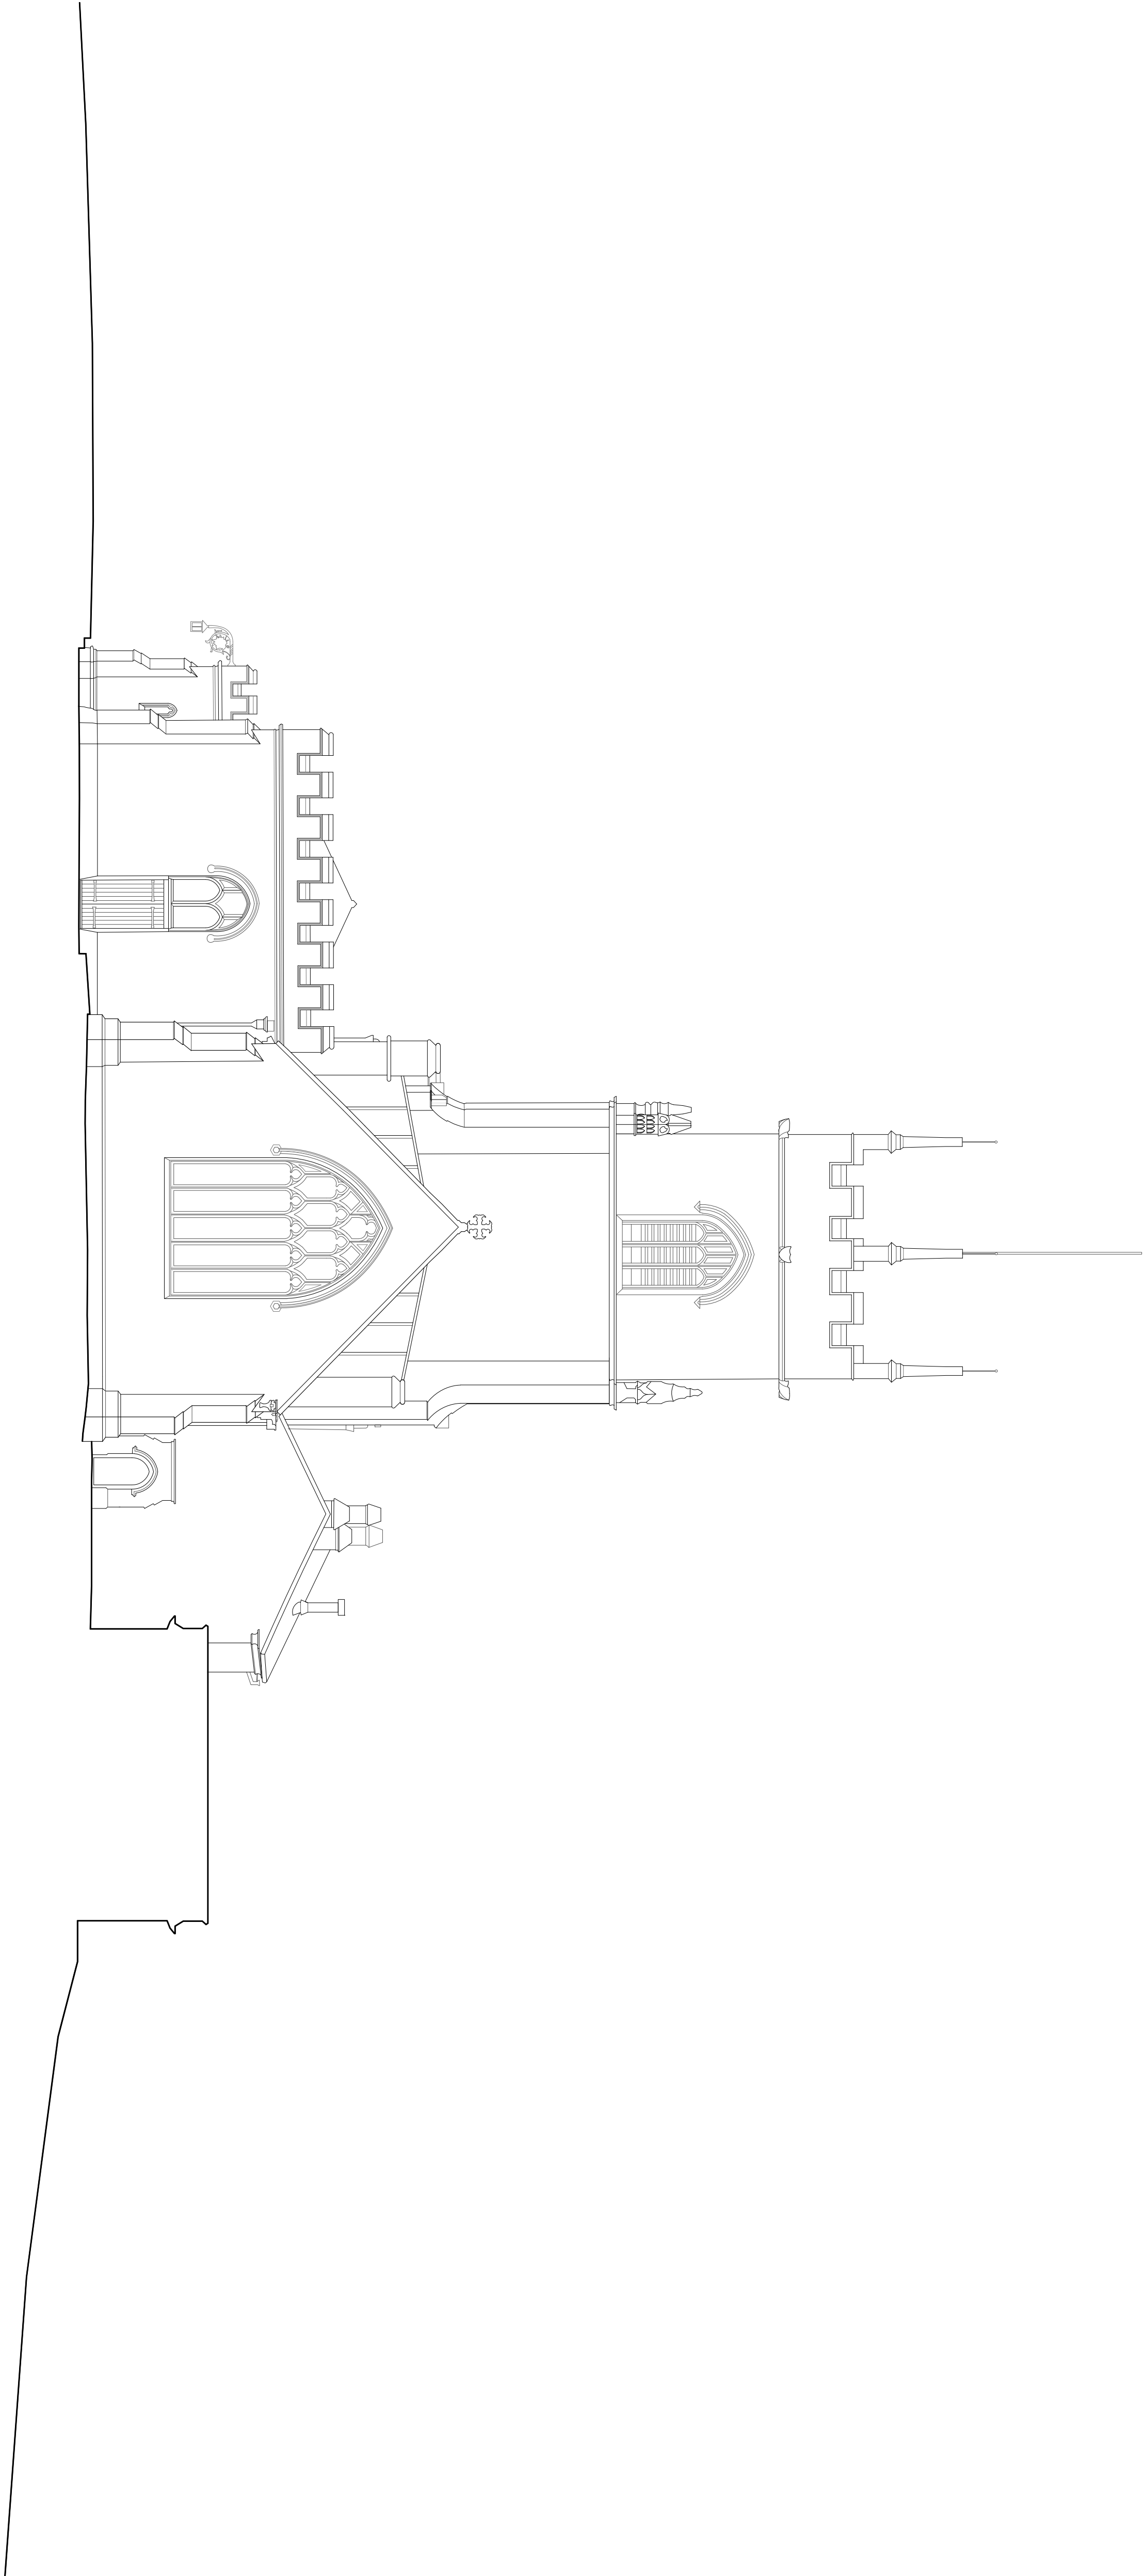

Existing Roof Key Plan
Scale 1:500

0 1 2 5m
1:100