



0m 2m 4m 6m 8m

VISUAL SCALE 1:100 @ A1

Drawing Status

PLANNING

This drawing is © C4 Projects and is not to be copied, reproduced or re-distributed either in whole or in part without the prior written permission of the originator.

The originator shall have no responsibility for any liability, loss, cost, damage or expense arising from or relating to any use of this document other than for its intended purpose on this project.

This drawing shall be read in conjunction with all other relevant drawings, specifications and associated documentation. Any discrepancies, errors or omissions are to be reported to the originator before proceeding with work.

All dimensions are to be checked on site by the contractor prior to proceeding with any work. This drawing shall not be scaled to ascertain any dimensions, work to figured dimensions only.

DISCLAIMER
When this drawing is issued in CAD, it is an uncontrolled version issued for information only, to enable the recipient to prepare their own documents/ drawings for which they are solely responsible.

SOFTWARE INTEROPERABILITY
C4 Projects prepared this drawing using Autodesk REVIT Architecture.


C4 Projects does not accept liability for any loss or degradation of any information held in the drawing resulting from the translation from the original file format to any other file format or from the recipient's reading of it in any other programme.

 Hazard Identification

ref	hazard	date
-----	--------	------

Secondary School Loft Rooms Schedule

Number	Name	Areas	
		Metric	Imperial
Loft Level			
02-01	Plantroom Space	214.88 m²	2,313 ft²
Grand total		214.88 m²	2,313 ft²

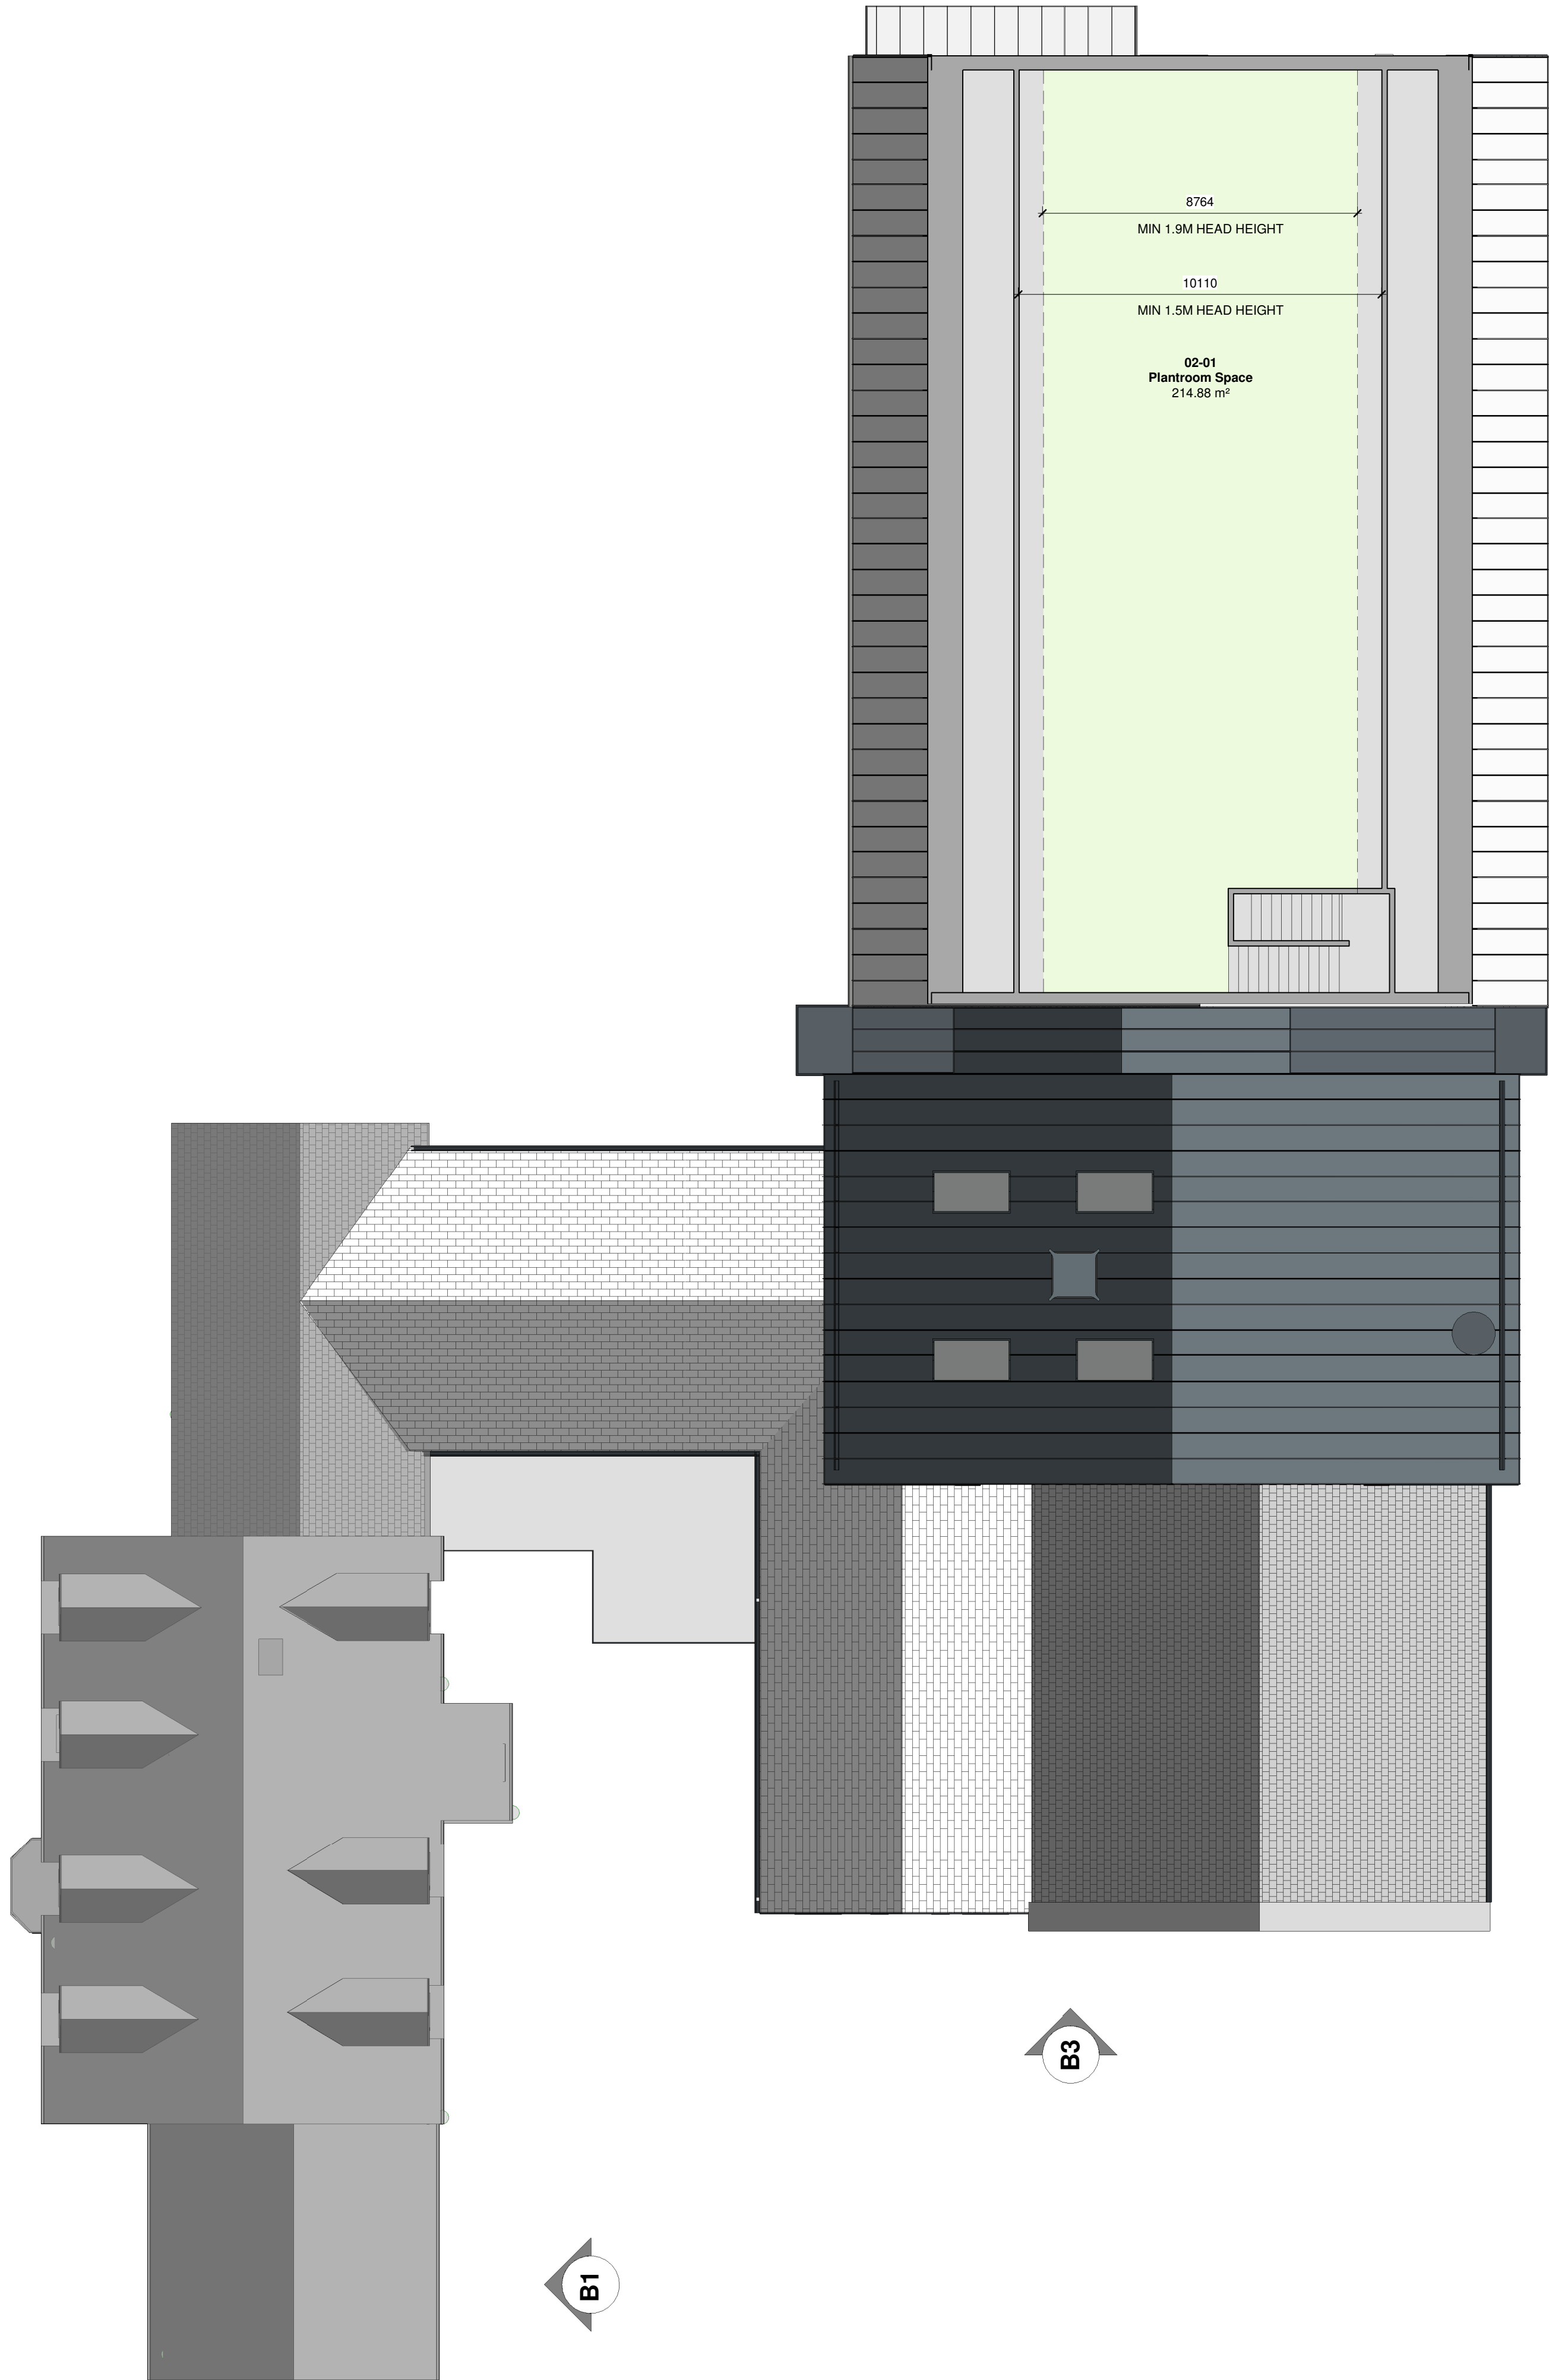

1 20_ZZ_Loift Plan as Proposed
1 : 125

P2 P/Vs Added, Secondary School Roof Amended AW 19.04.21 JP

P1 First Issue of Drawing AW 30.03.21 JP

Rev	Revision Details	Drawn	Date	Checked
-----	------------------	-------	------	---------



Quayside,
Widnespool Business Park,
Stockton Heath,
WA4 6HL,
t: 01925 751 852
e: info@c4projects.co.uk
www.c4projects.co.uk

Project Management • Architecture • Building Surveying • Cost Consultancy

Client



Project

Lakeside School
Liverpool

Drawing Title

Loft Plan as Proposed

Status Purpose of Issue

S2 SUITABLE FOR INFORMATION

Drawn by AW Created 08.04.21

C4 Job no. 20034 Scale 1 : 125 @ A1

Dwg no.	Rev
20034-C4P-BB-ZZ-DR-A-2002	P2