


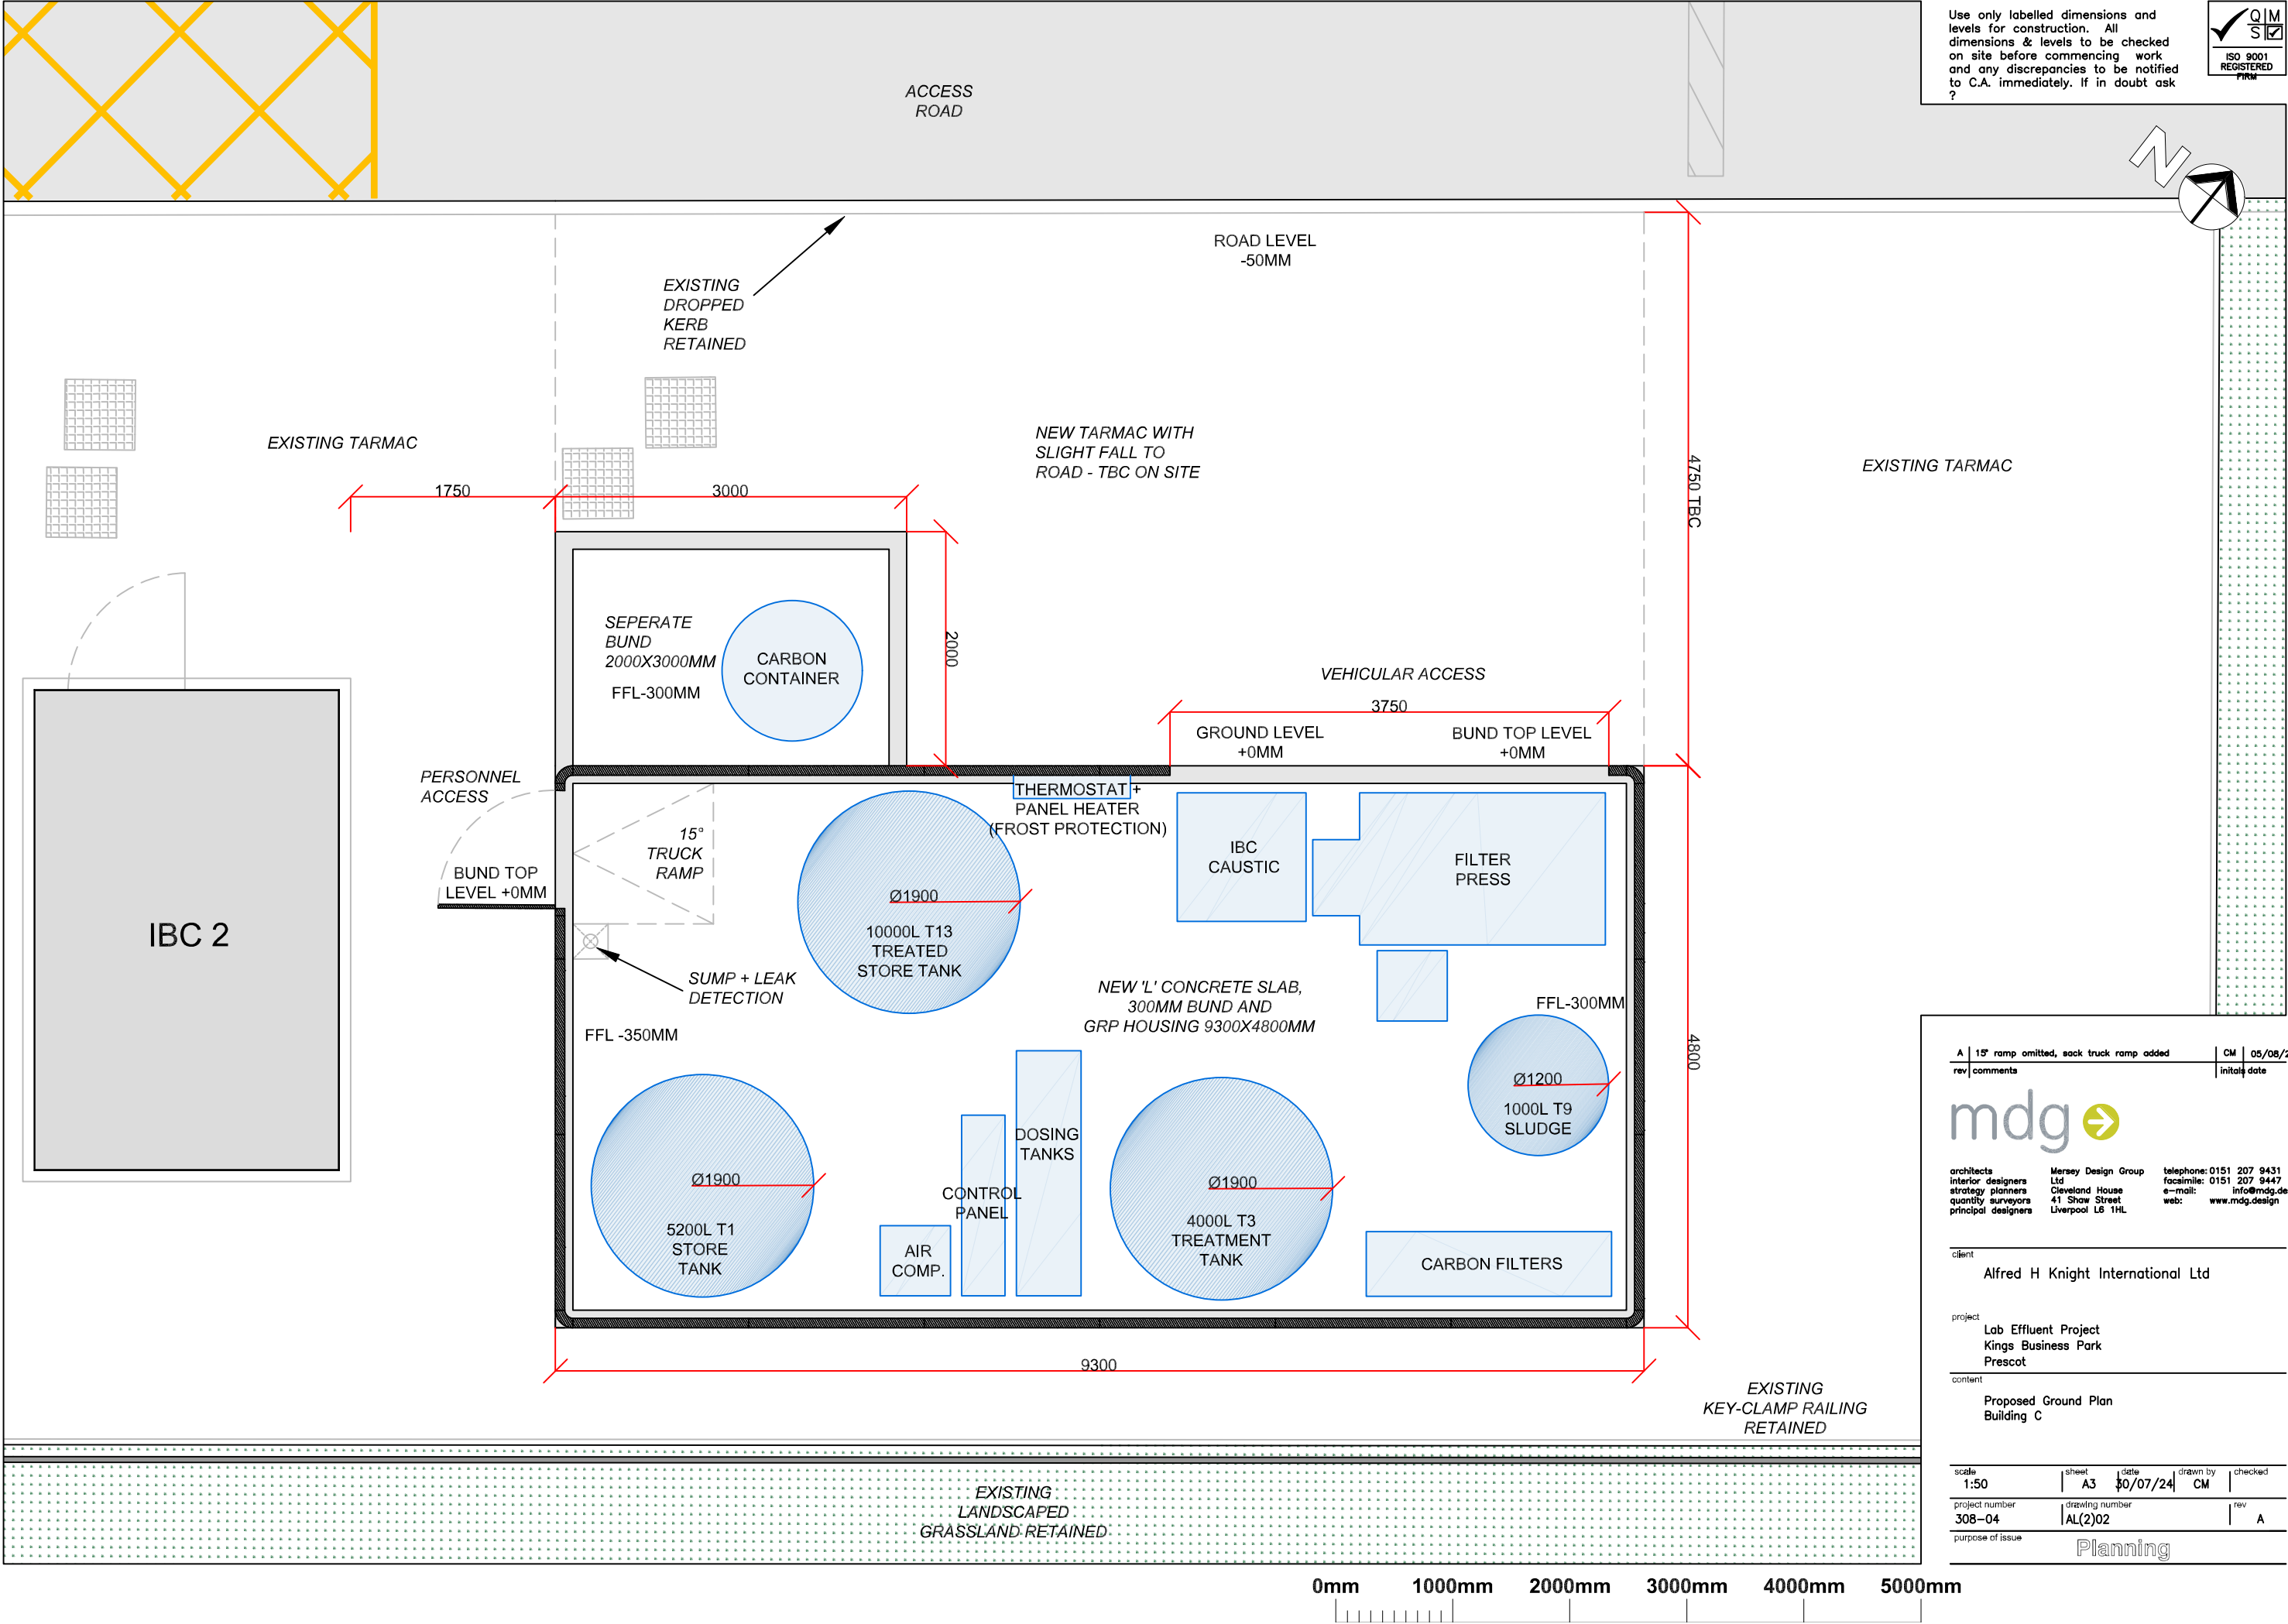

Use only labelled dimensions and levels for construction. All dimensions & levels to be checked on site before commencing work and any discrepancies to be notified to C.A. immediately. If in doubt ask ?



A	15° ramp omitted, sack truck ramp added	CM	05/08/24
rev	comments	initial	date



architects
interior designers
strategy planners
quantity surveyors
principal designers

Mersey Design Group
Ltd
Cleveland House
41 Shaw Street
Liverpool L6 1HL

telephone: 0151 207 9431
facsimile: 0151 207 9447
e-mail: info@mdg.design
web: www.mdg.design

client
Alfred H Knight International Ltd

project
Lab Effluent Project
Kings Business Park
Prescot

content
Proposed Ground Plan
Building C

scale 1:50	sheet A3	date 30/07/24	drawn by CM	checked
project number 308-04	drawing number AL(2)02	rev A		
purpose of issue Planning				