


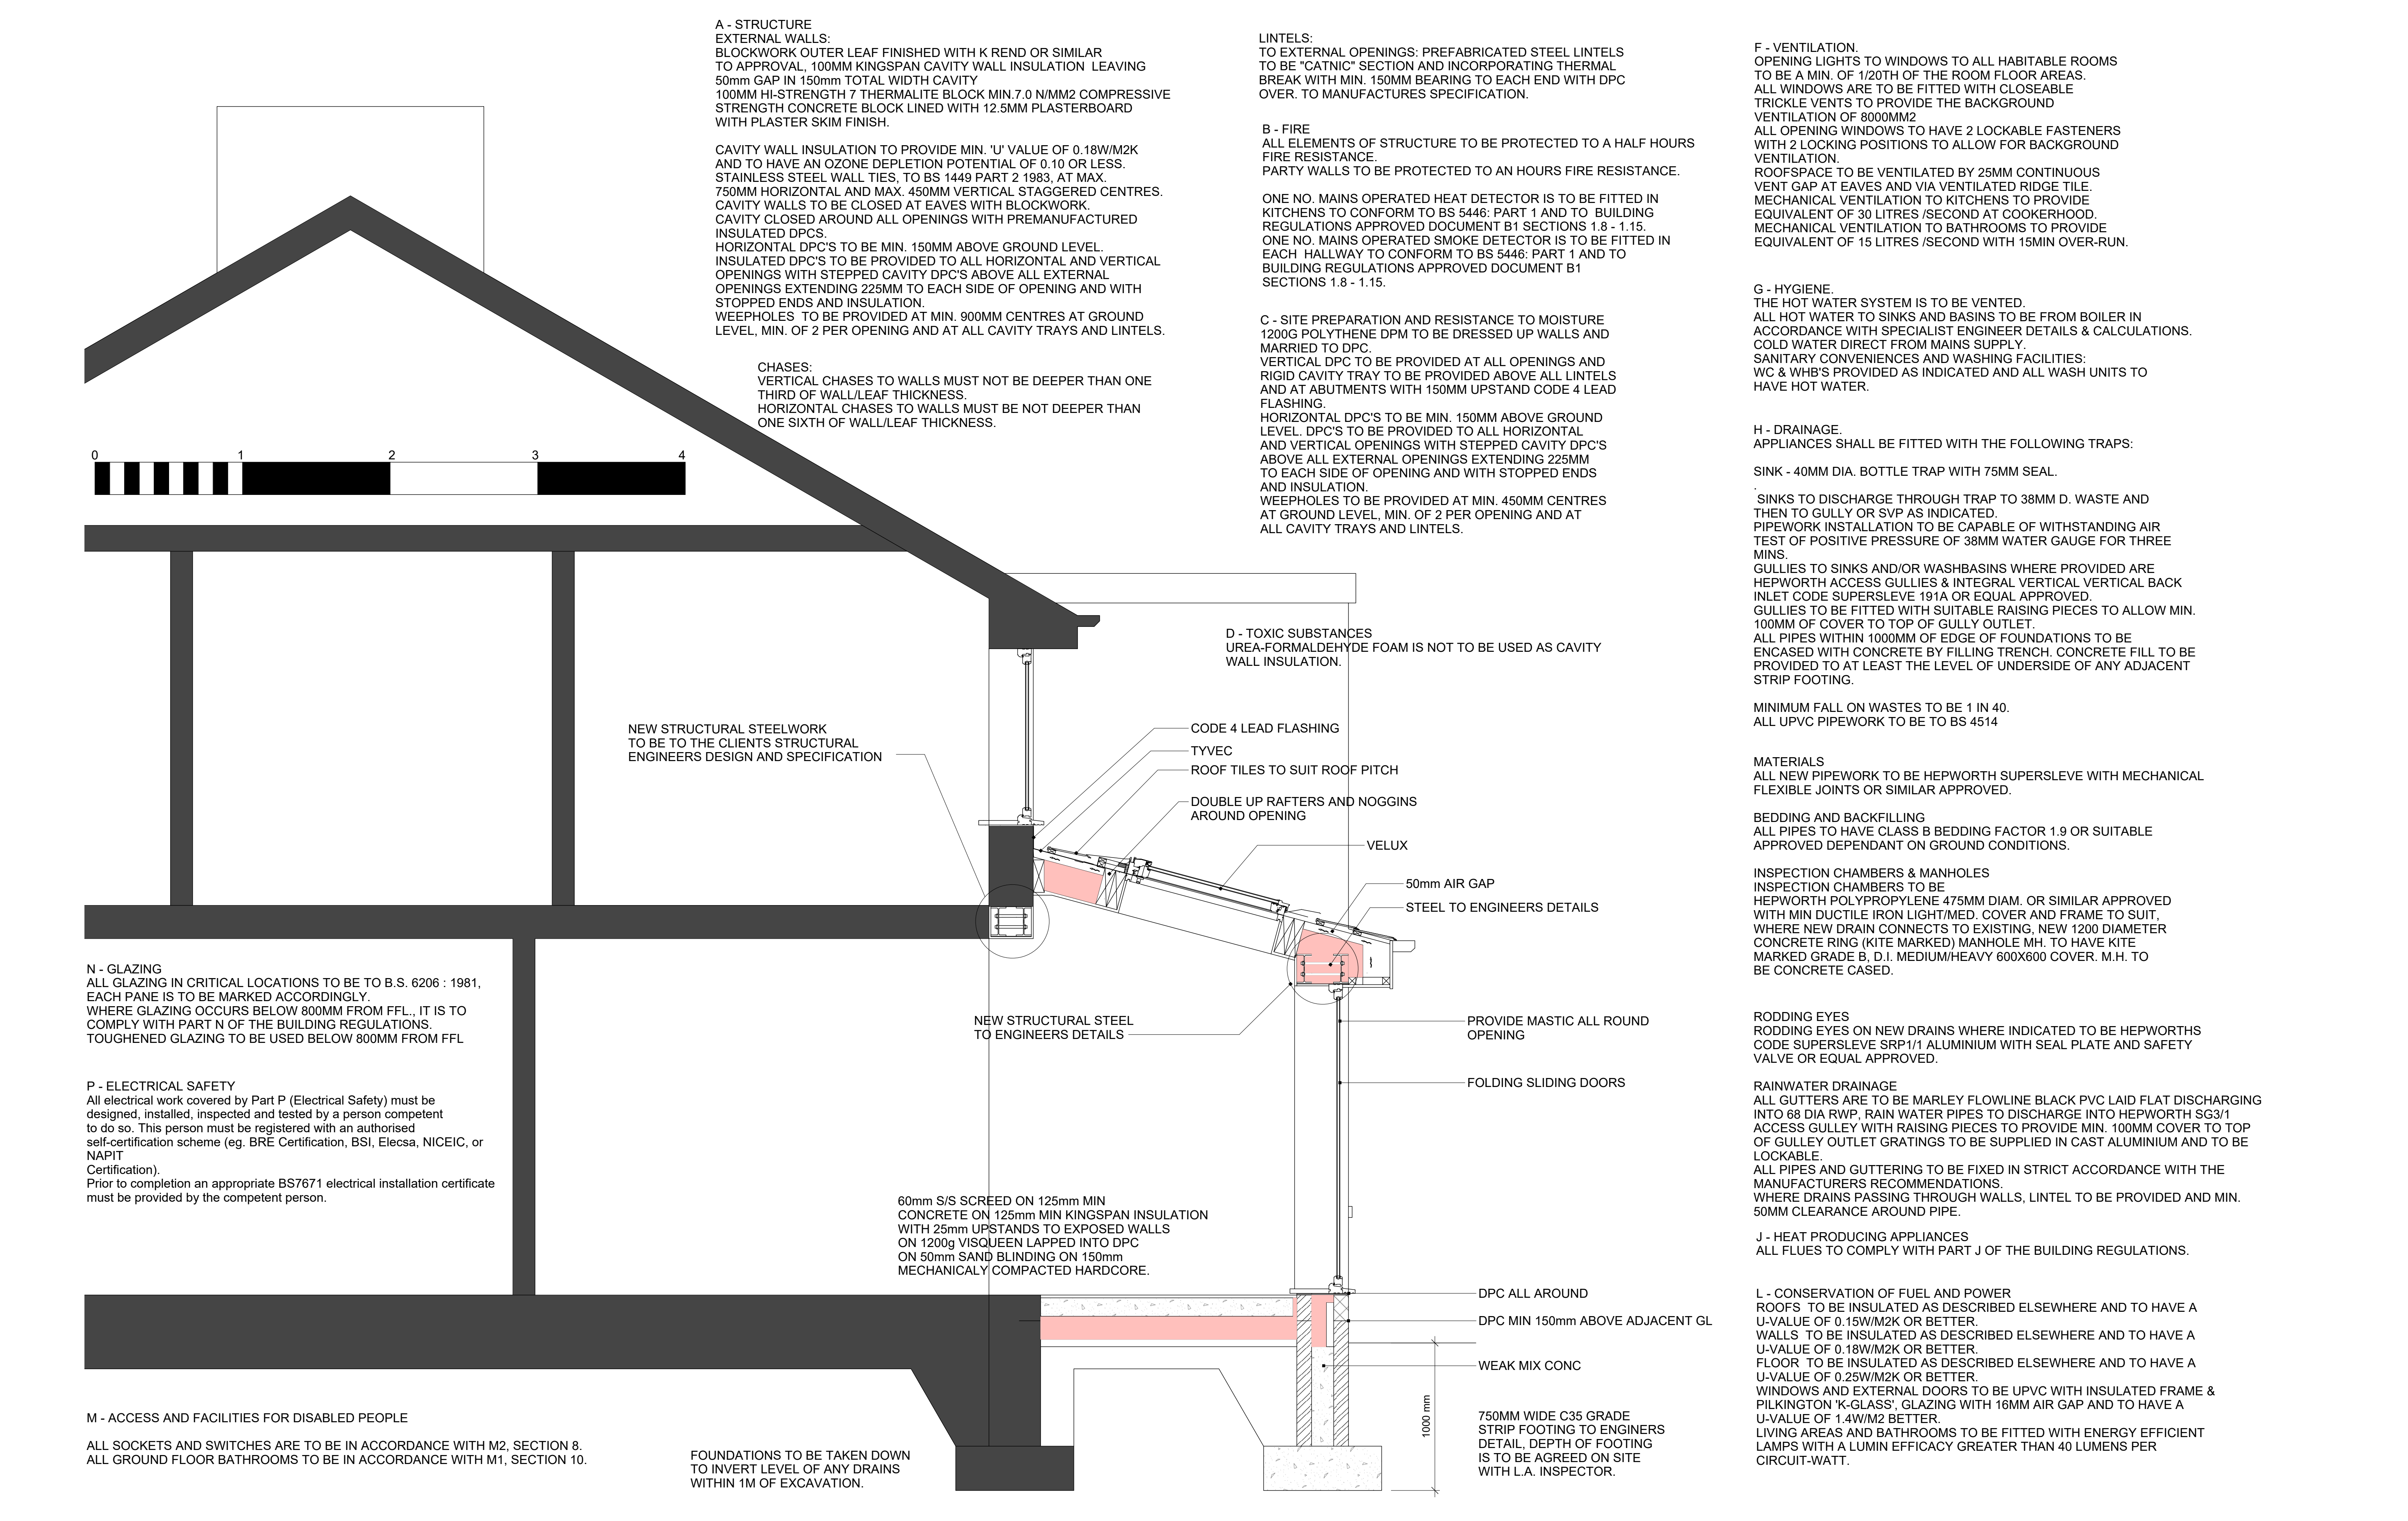

PROJECT TITLE PROPOSED SINGLE STOREY EXTENSION TO SIDE AND REAR OF DWELLING	DRAWING TITLE PROPOSED SECTION	Tel: 07786 362 196 EMAIL: gemorris@blueyonder.co.uk	GARY MORRIS	CLIENT		003
				GARY LUNT 54 LAWTON ROAD ROBY HUYTON L36 4HW	SCALE	1:50
					DATE	08:09:2025
					REV	