


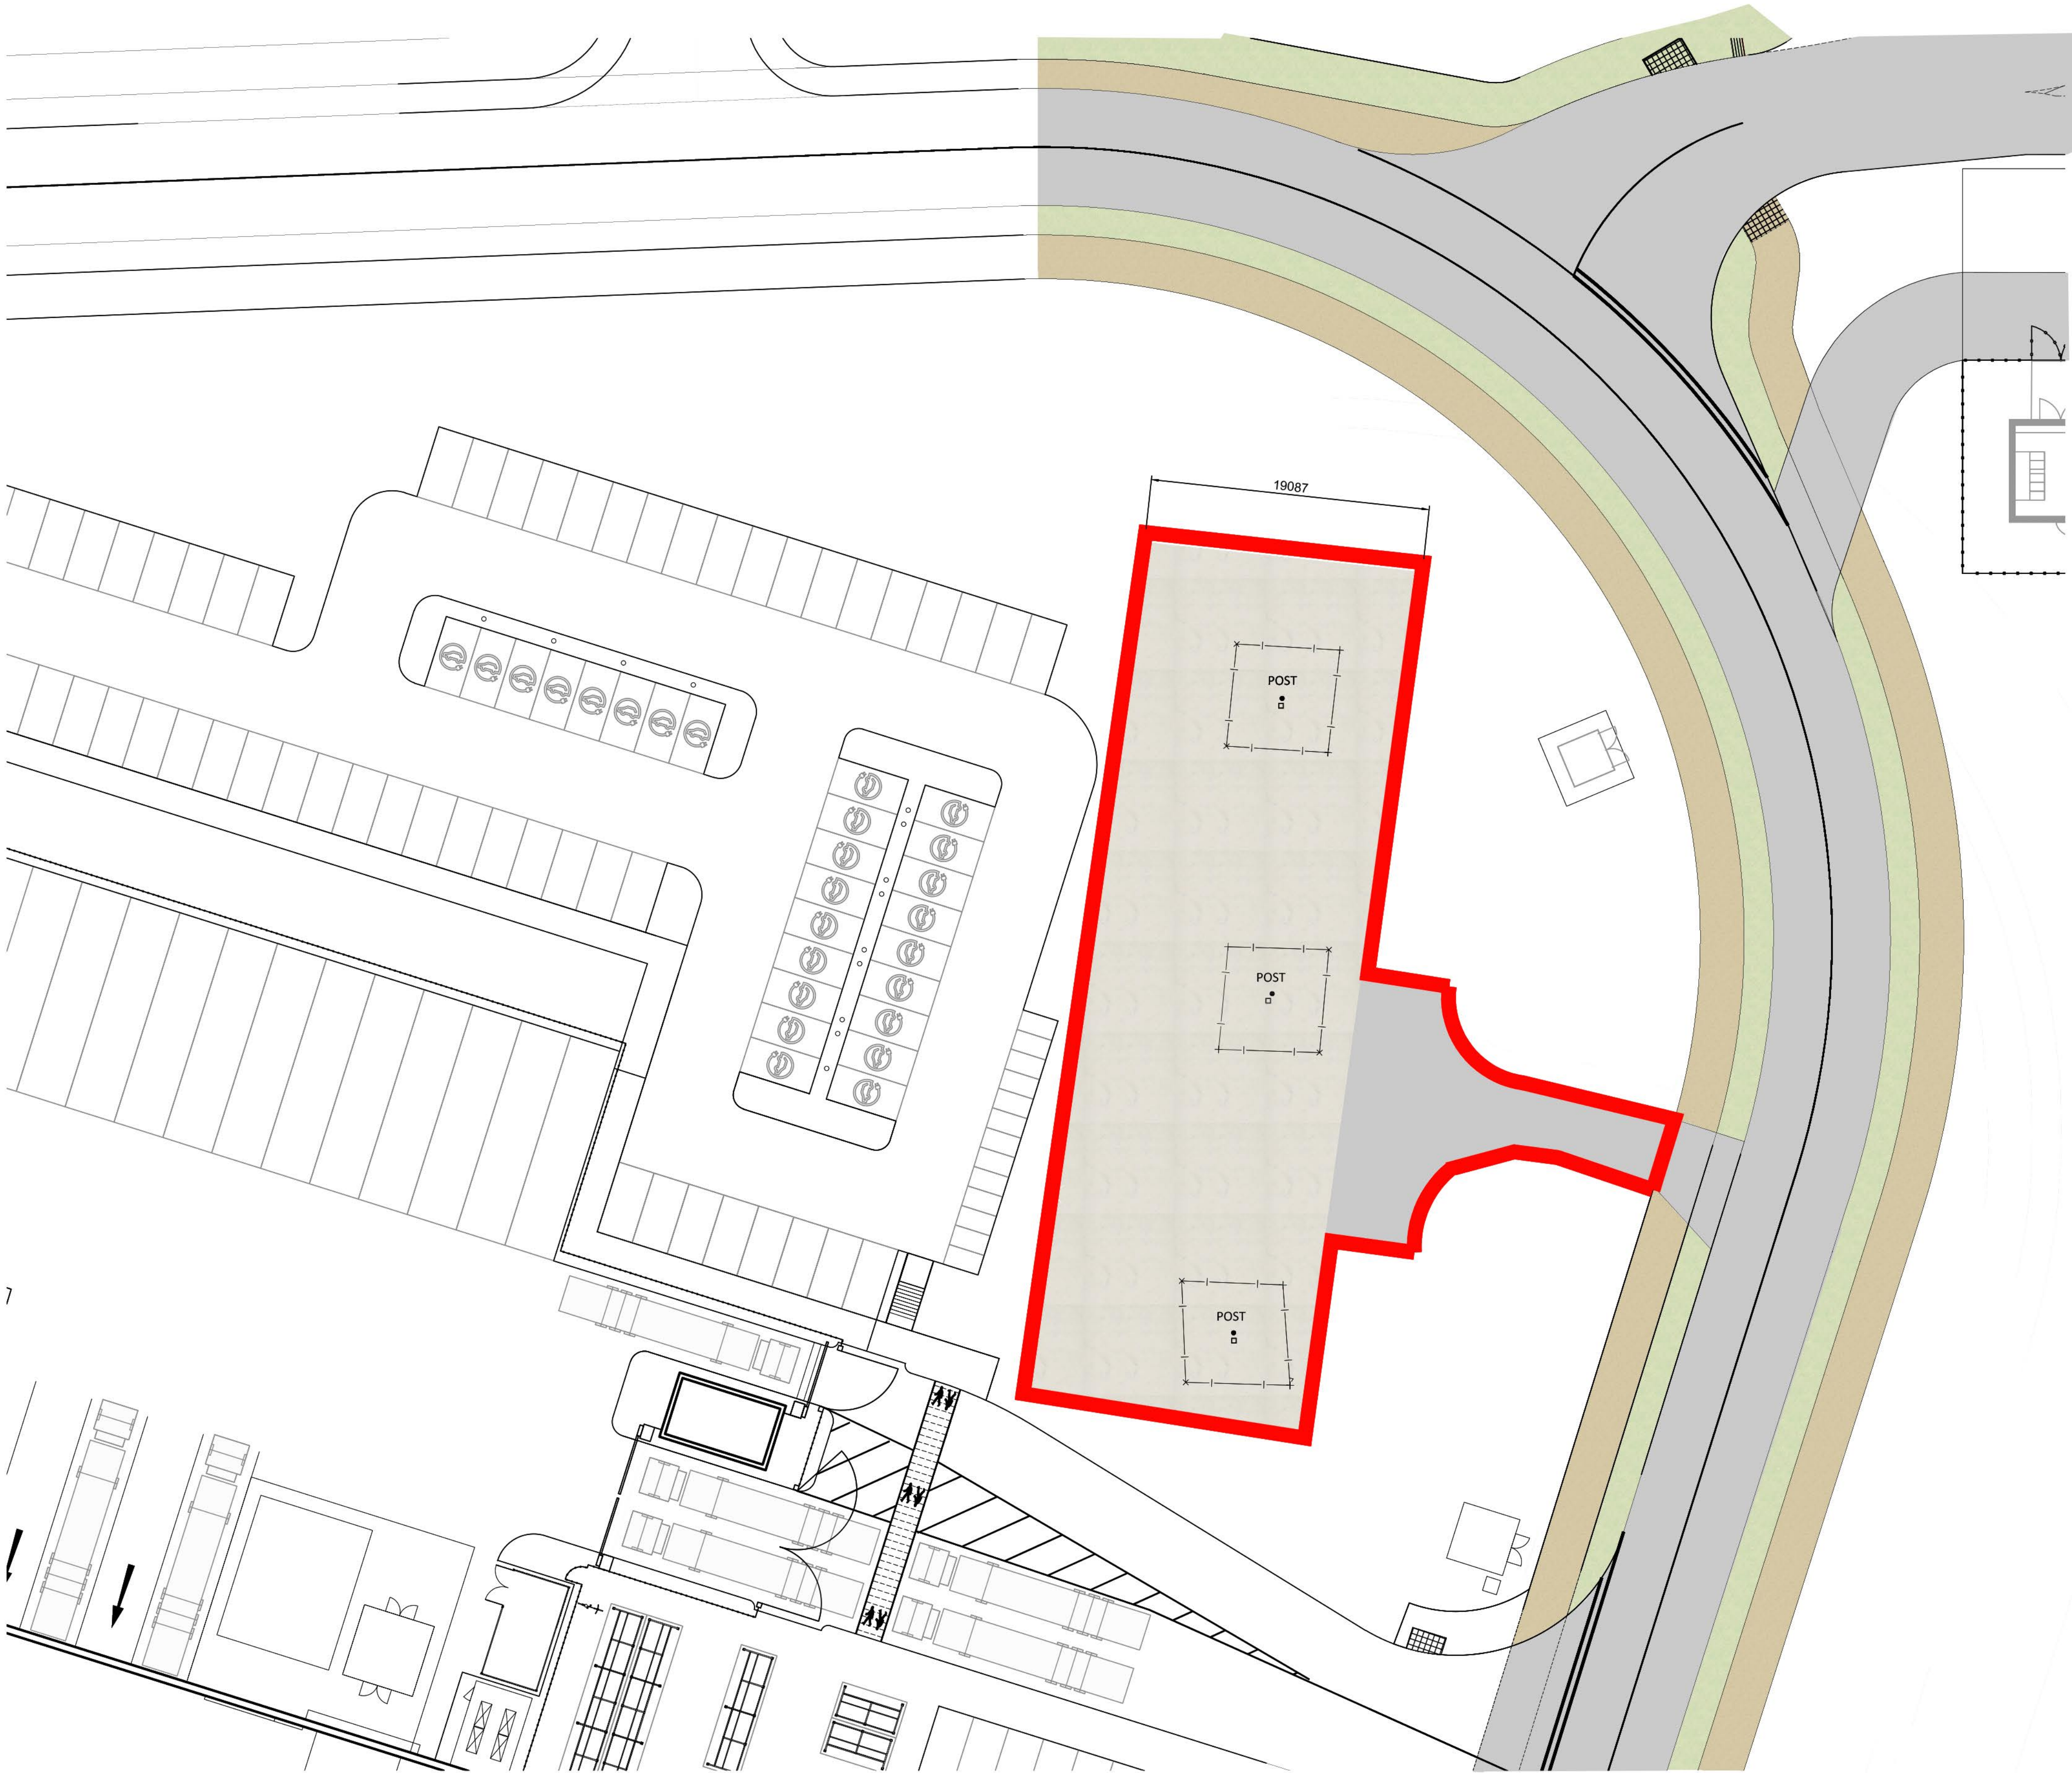

Mineshaft External Finishes Plan
Scale 1:250

- Dimensions are in millimeters, unless stated otherwise.
- Scaling of this drawing is not recommended.
- It is the recipient's responsibility to print this document to the correct scale.
- All relevant drawings and specifications should be read in conjunction with this drawing.



Masterplan Boundary
Application Boundary

MATERIALS KEY

Concrete Service Yard
Bitumen Macadam to Engineers details

5m SCALE 1:250

PLANNING
THIS DRAWING IS FOR PLANNING CONSIDERATION ONLY
AND SHOULD NOT BE USED FOR ANY OTHER PURPOSE

rev	amendments	by	ckd	date
-----	------------	----	-----	------

Symmetry Park, Merseyside

Mineshaft External Finishes Plan

TRITAX SYMMETRY
A TRITAX BIG BOX COMPANY

umc
architects
3rd Floor, Manchester Club, 81 King Street, Manchester, M2 4AH
t: +44 (0)161 413 0590 e: info@umcarchitects.com

Drawing Status:	Planning
Drawn / Checked:	PM / DEB
Date:	14/07/2023
Scale:	1:250 A1
Drawing no:	Revision:
18128 P2004	B