




• Dimensions are in millimeters, unless stated otherwise.
• It is the recipient's responsibility to print the document to the correct scale.
• All relevant drawings and specifications should be read in conjunction with this drawing.

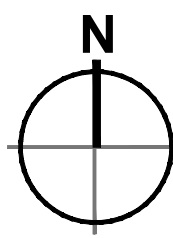


Masterplan Boundary
Application Boundary

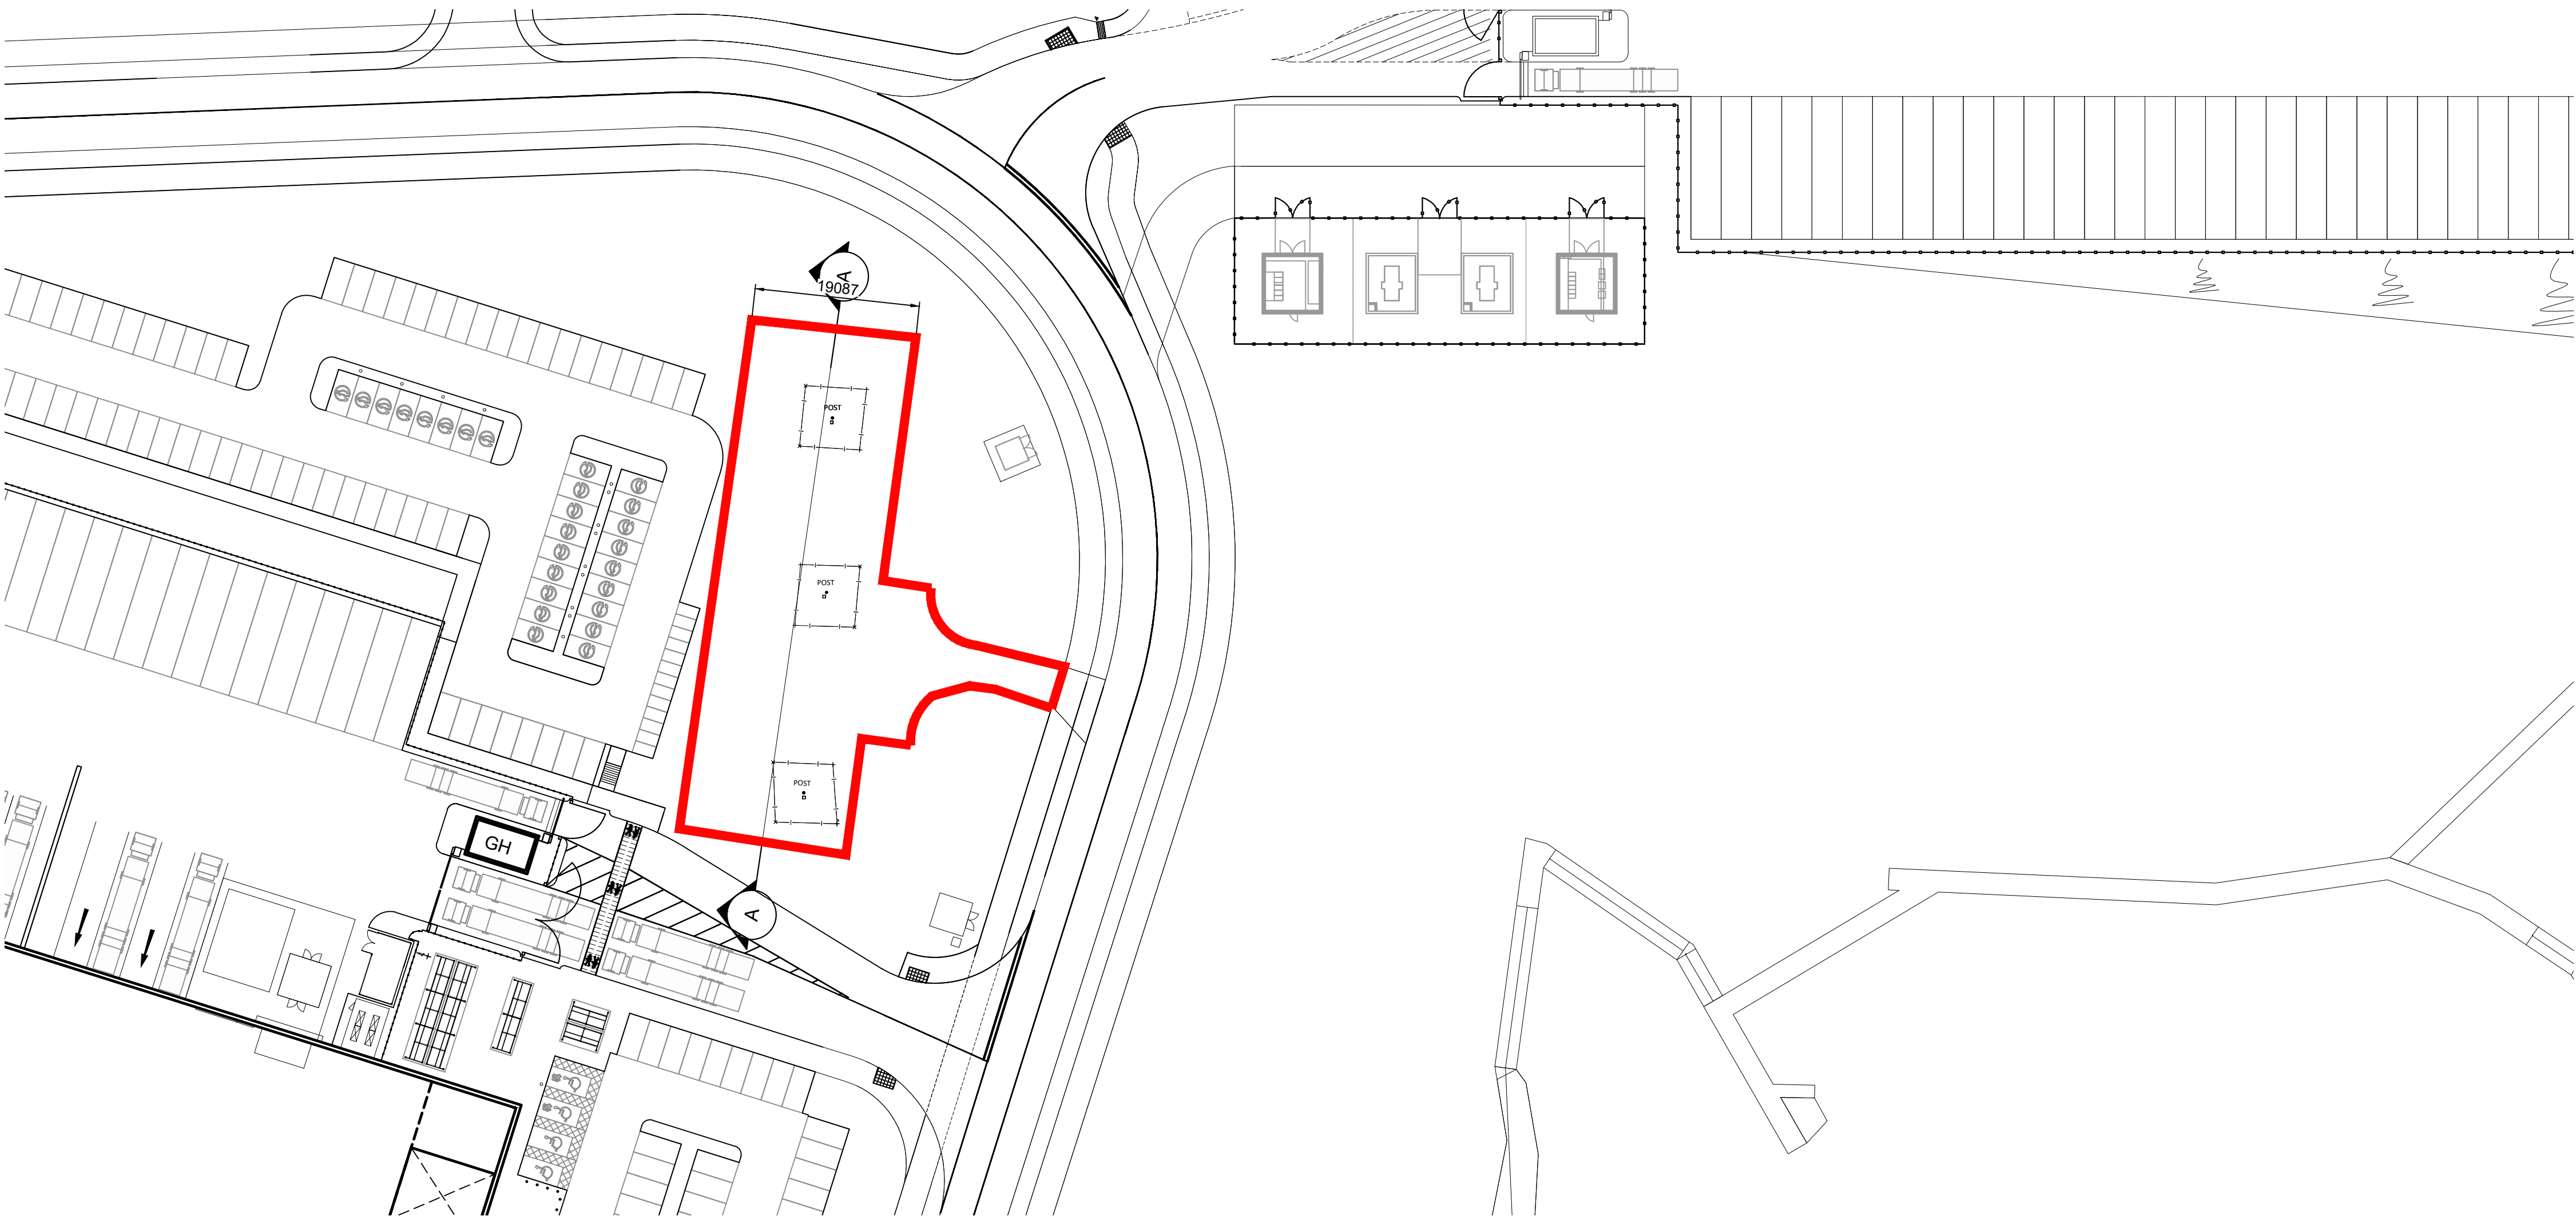


Location Plan
Scale 1:500

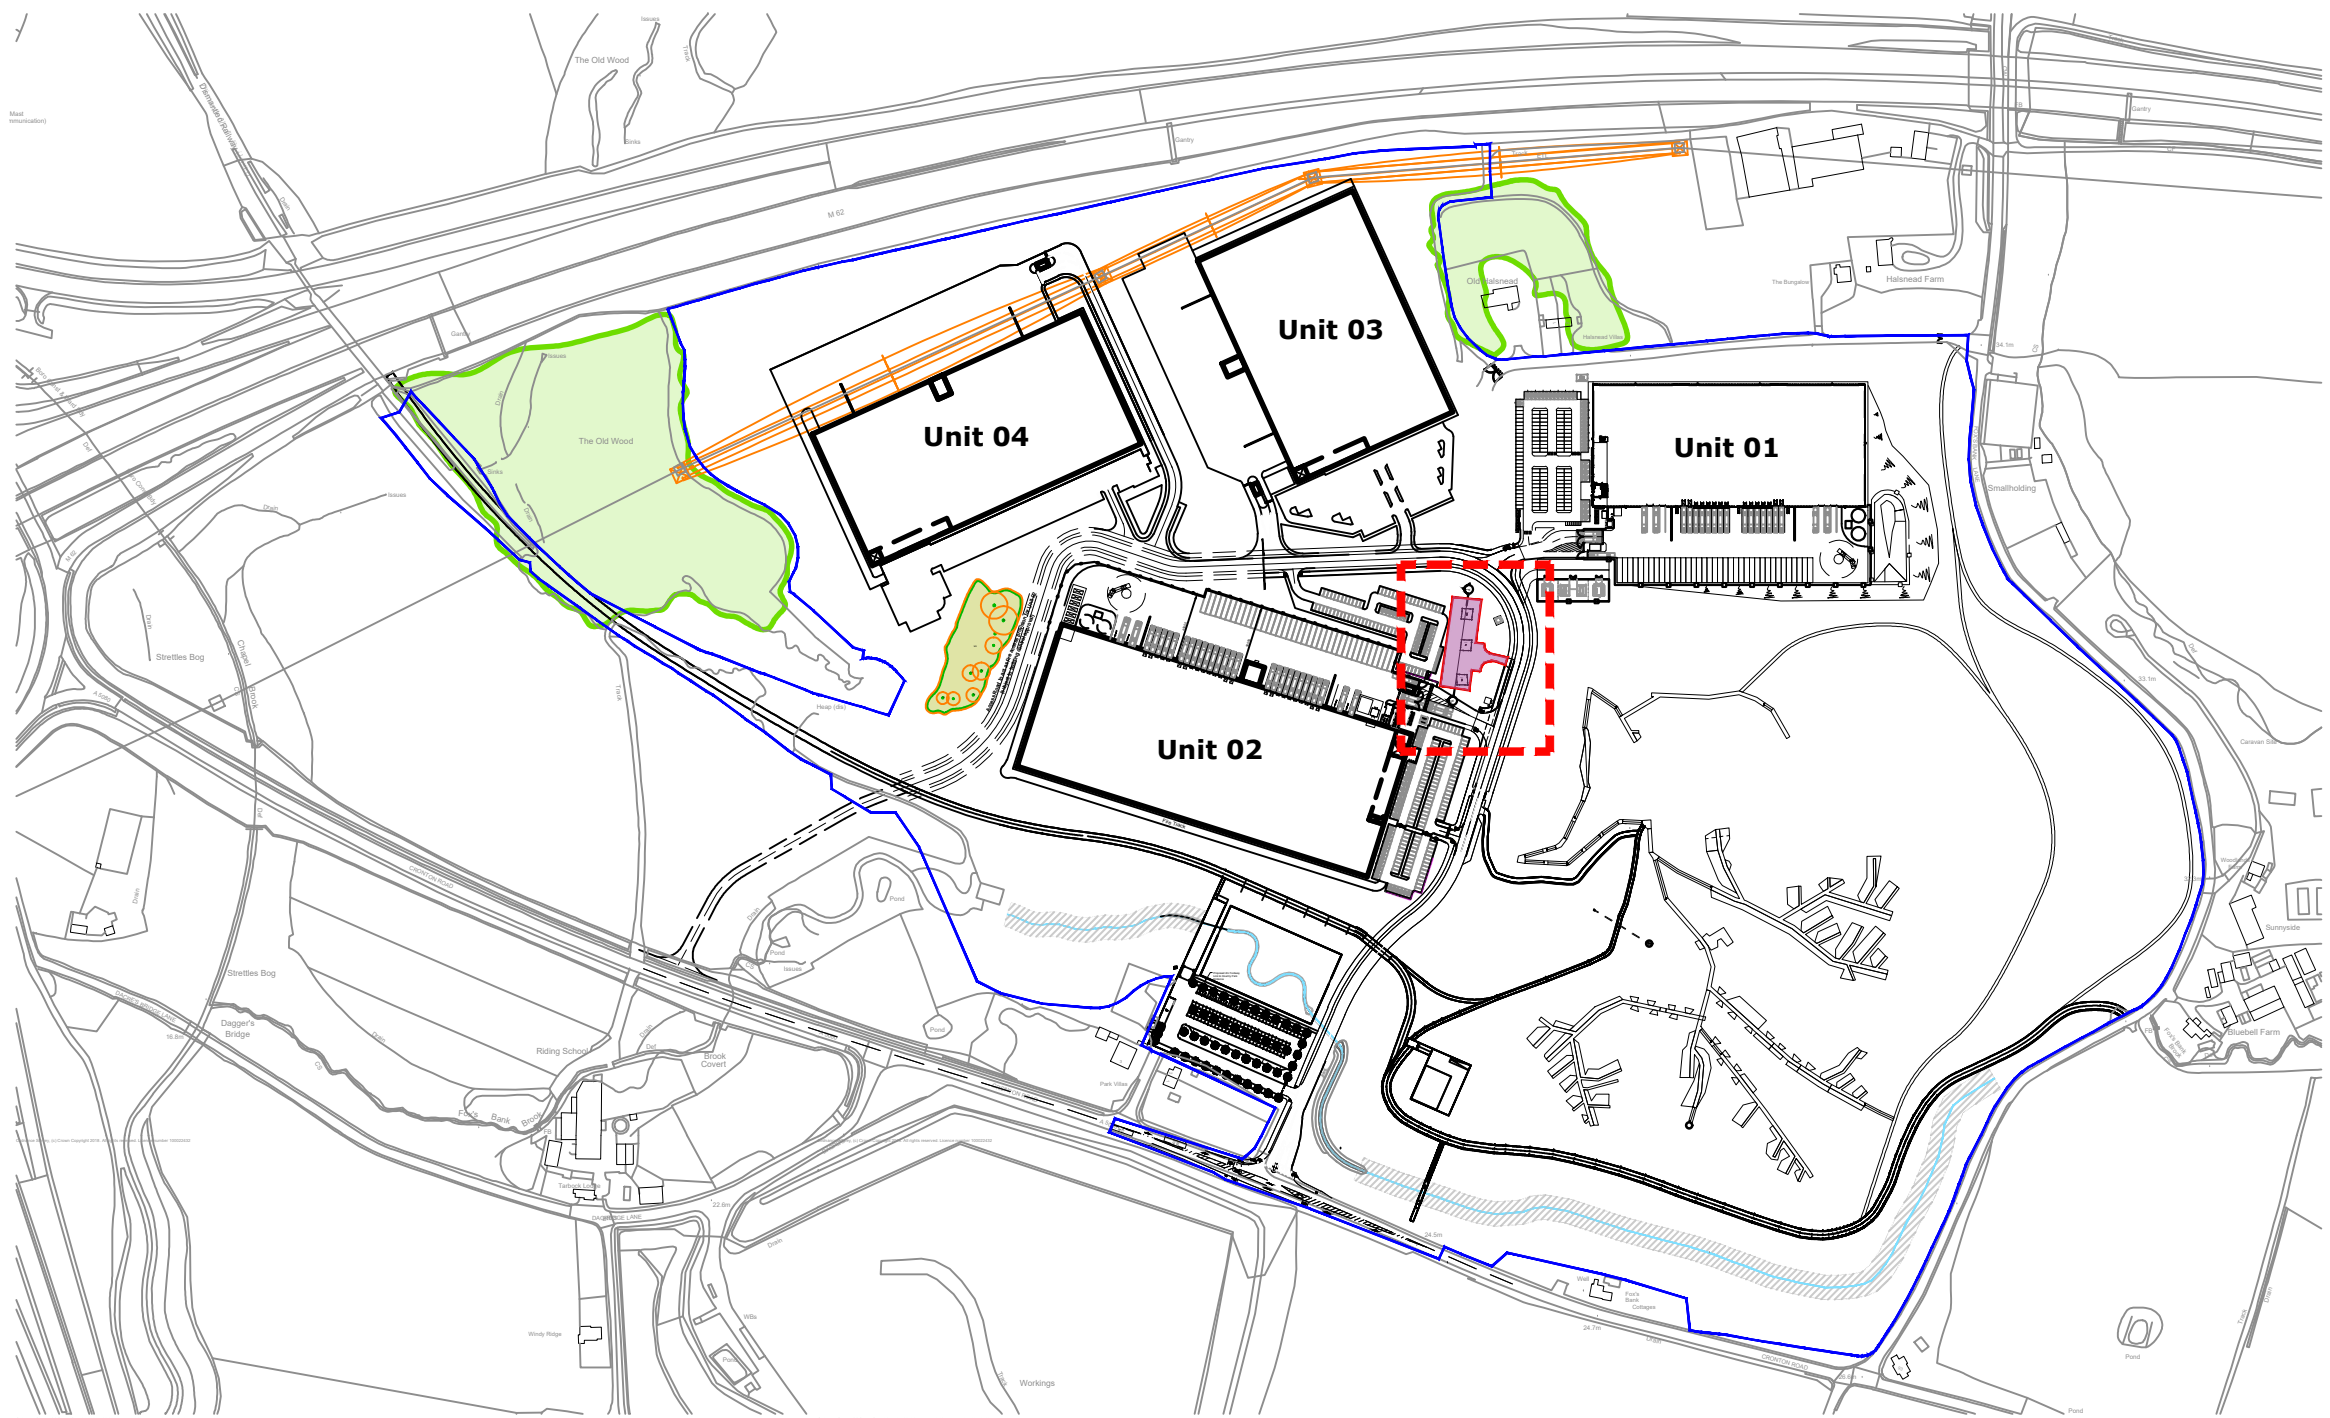


Key Plan
Scale 1:5000

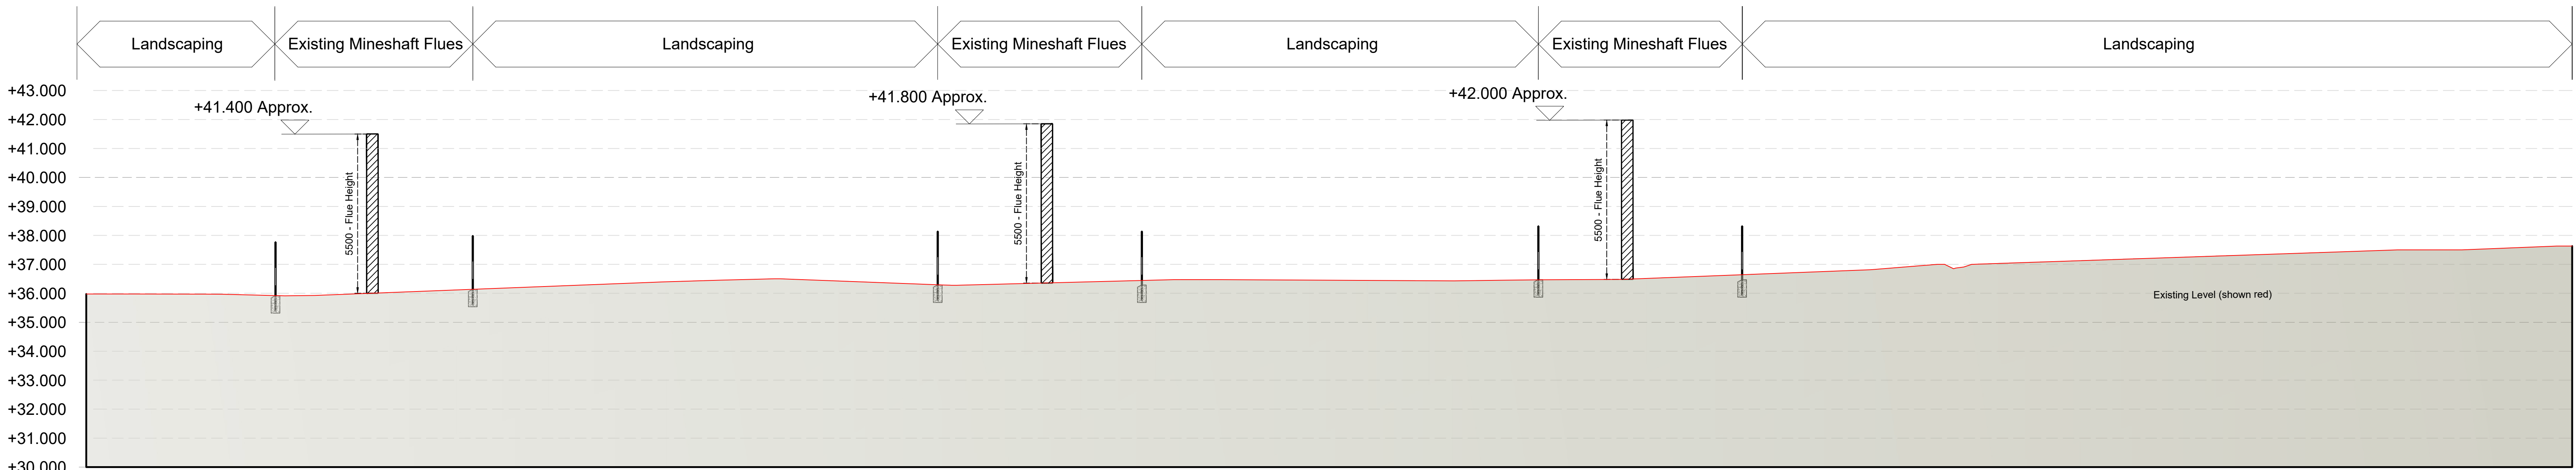

Existing Mineshaft Flues - Section A-A
Scale 1:100

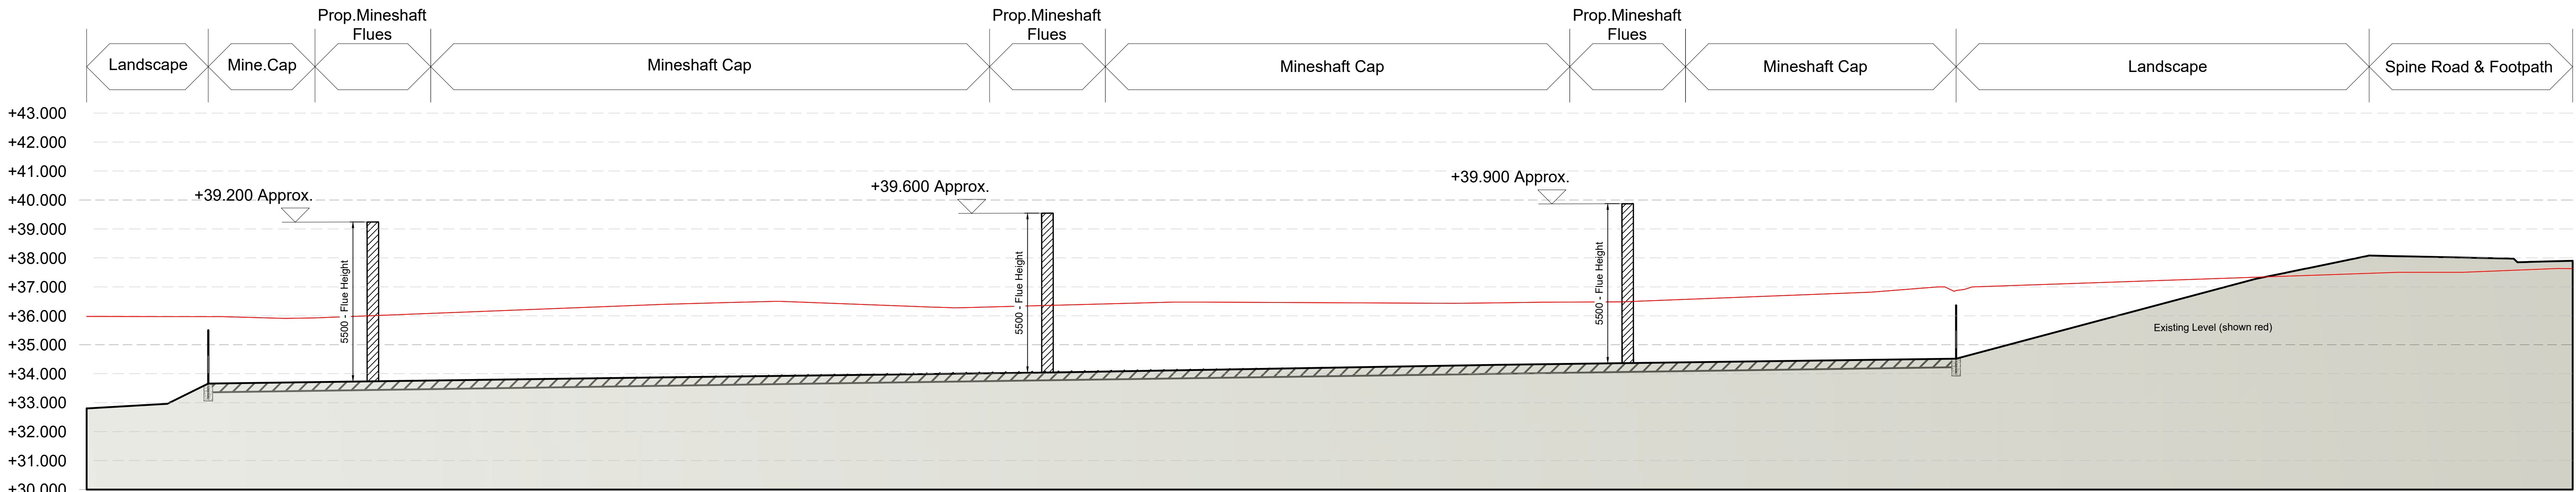

Proposed Mineshaft Flues - Section A-A
Scale 1:100

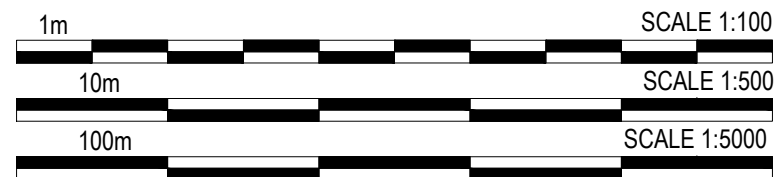

PLANNING
THIS DRAWING IS FOR INFORMATION ONLY
AND SHOULD NOT BE USED FOR ANY OTHER PURPOSE

rev	amendments	by	chk	date
Symmetry Park, Merseyside				
Mineshaft Existing & Proposed Sections				
 A TRITAX BIG BOX COMPANY				
				
3rd Floor, Manchester Club, 81 King Street, Manchester, M2 4AH +44 (0)161 413 0500 e: info@umcarchitects.com				
Drawing Status:		Planning		
Drawn / Checked:		HY / DEB		
Date:		15/06/2023		
Scale:		As Noted A0		
Drawing no:		Revision:		
18128 2005		B		