


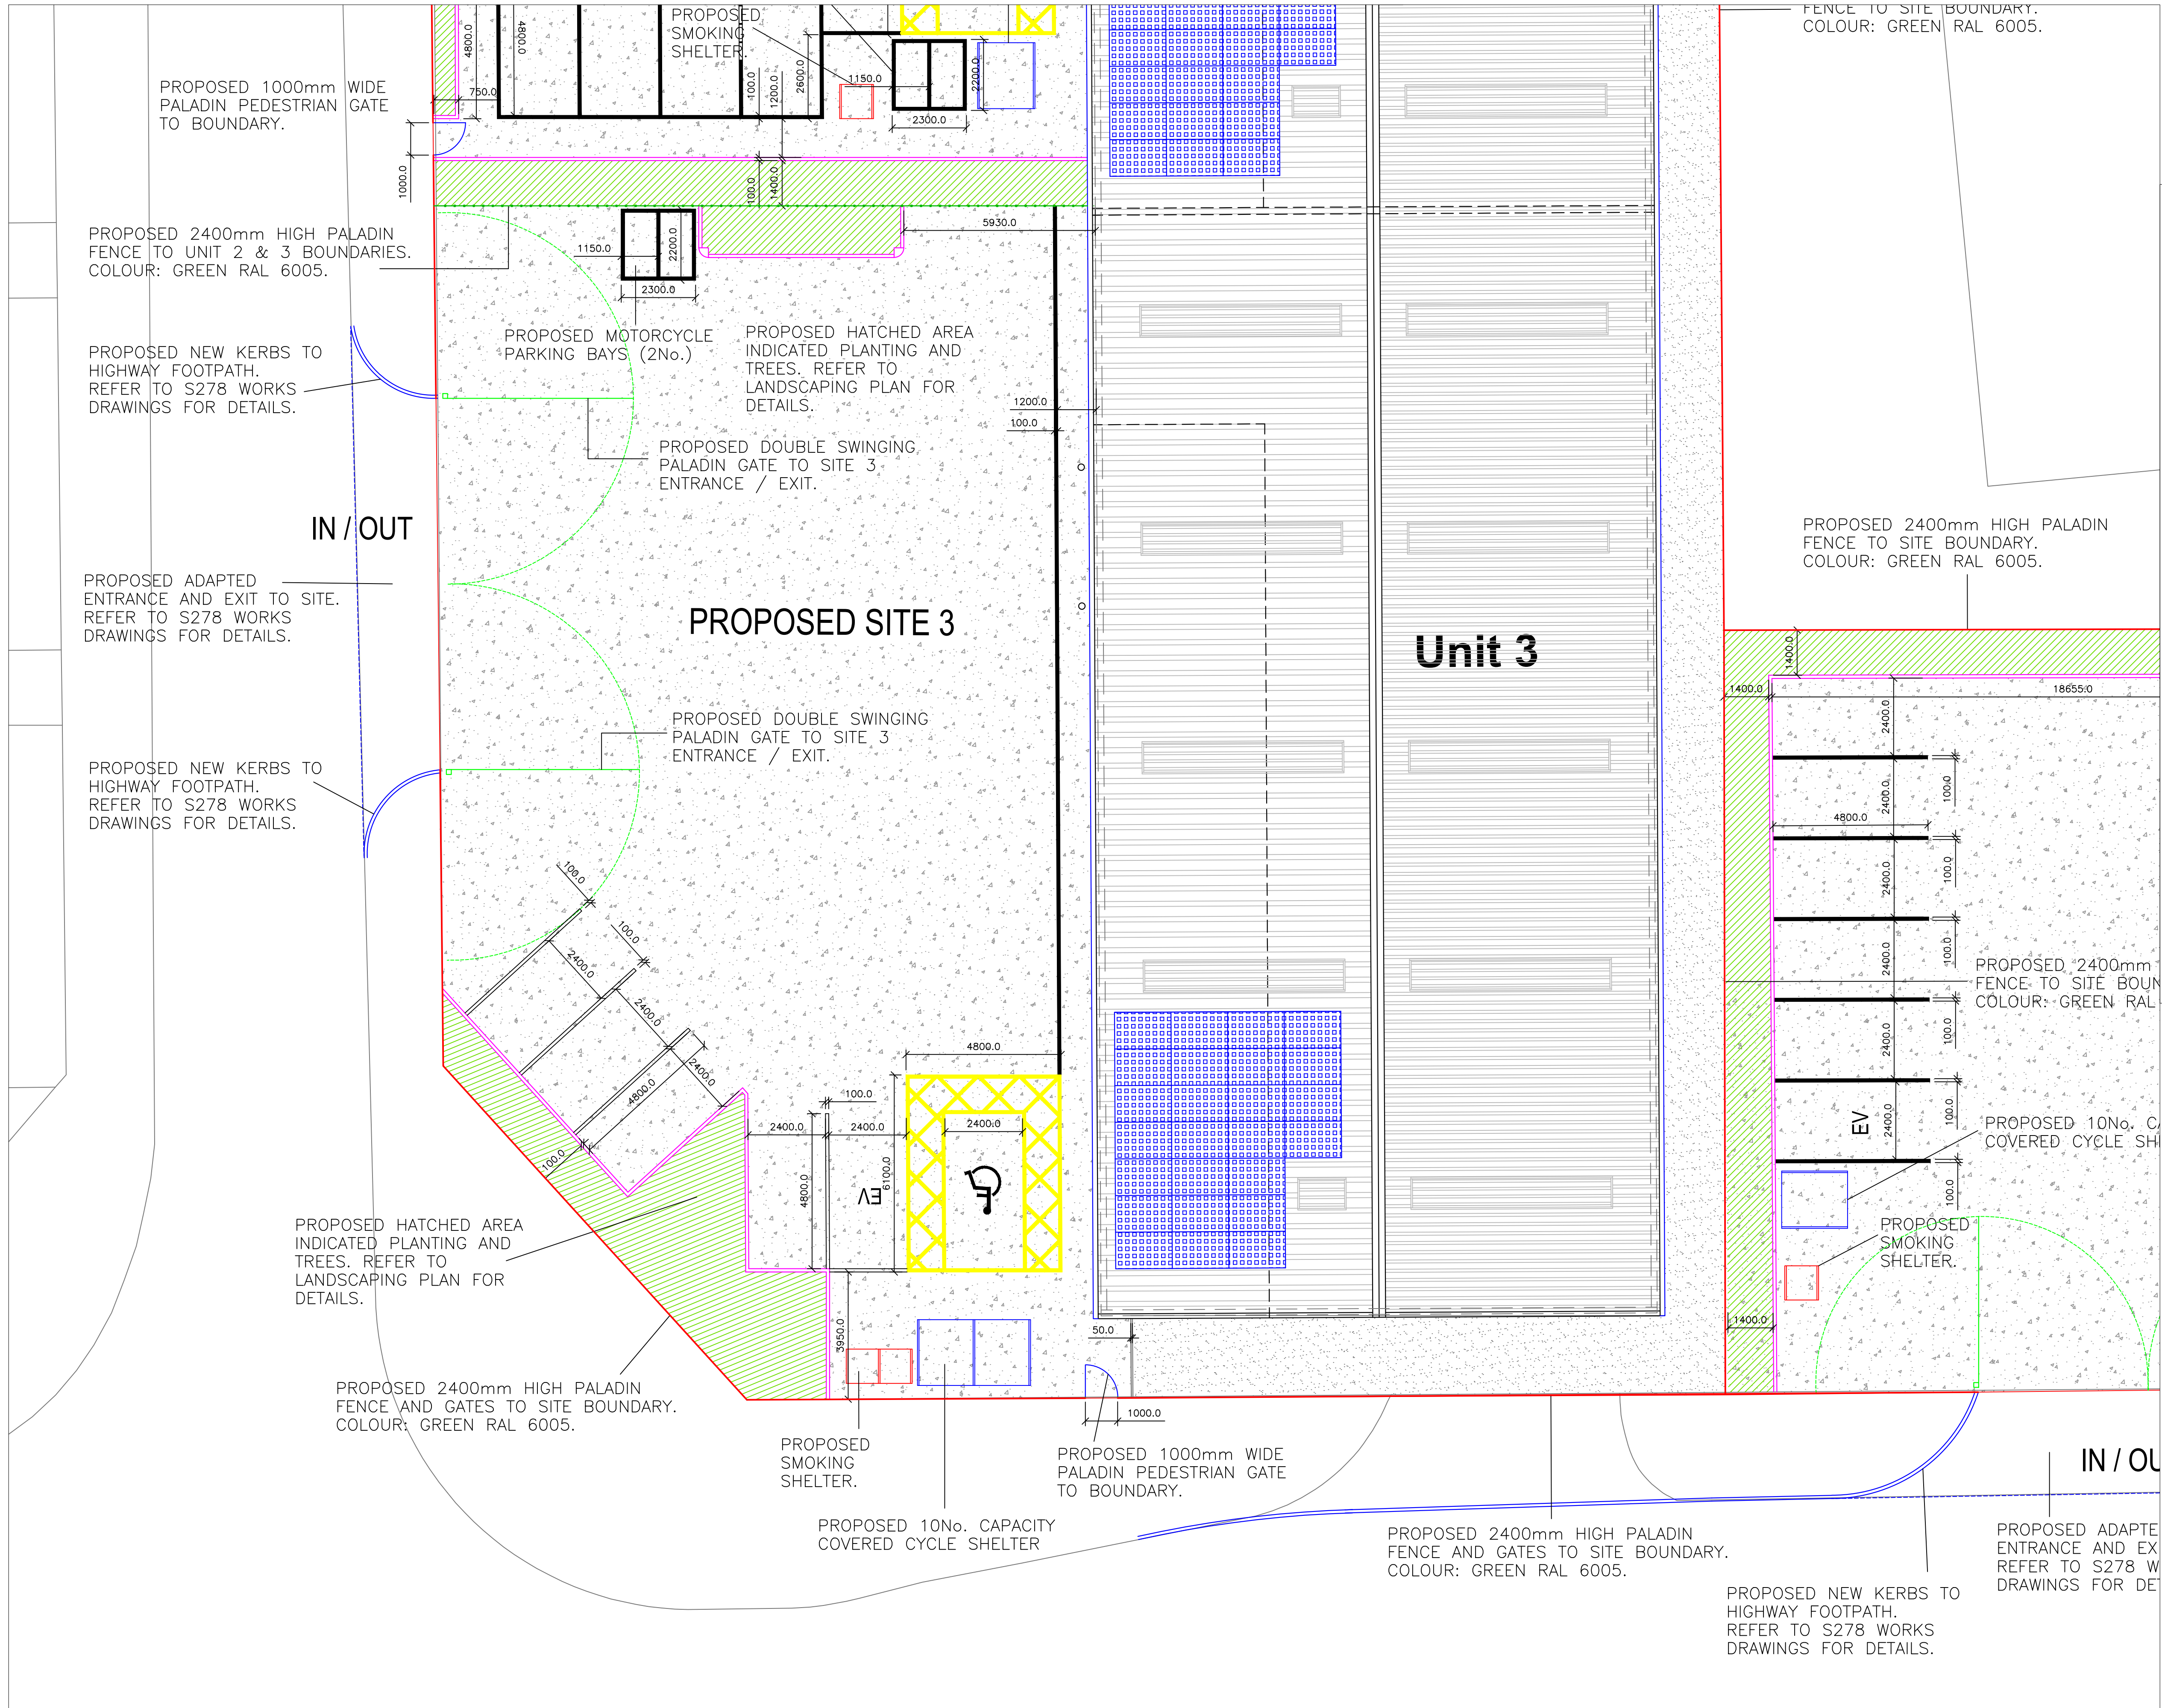

- EXTERNAL WORKS LEGEND
- PROPOSED HALF BATTERED CONCRETE KERB. 125mm x 255mm x 900mm. 100mm KERB FACE.
 - PROPOSED CONCRETE PIN KERB. 50mm x 150mm x 900mm.
 - PROPOSED CONCRETE SERVICE / PARKING YARD. REFER TO CIVIL ENGINEERING DRAWINGS FOR CONCRETE BAYS, JOINTS AND LEVELS. REFER TO CIVIL ENGINEERING DRAWINGS FOR SURFACE WATER MANHOLES / DRAINS AND FOUL WATER MANHOLES.
 - PROPOSED GRAVEL SERVICE PATH TO WAREHOUSE SIDES AND REAR.
 - PROPOSED THERMOPLASTIC (WHITE) LINING TO FORM CAR PARKING BAYS, INC. EV BAYS, MOTORCYCLE BAYS AND WALKWAYS. PROPOSED (GREEN) ELECTRIC VEHICLE LOGO TO BE AGREED.
 - PROPOSED THERMOPLASTIC (YELLOW) LINING TO FORM DISABLED CAR PARKING BAY AND HATCHED AREA. PROPOSED (WHITE) DISABLED LOGO AS SHOWN.

DO NOT SCALE OFF DRAWING - PLEASE CHECK ALL DIMENSIONS ON SITE.

This drawing is to be read in conjunction with all relevant specifications, documents and other issued job drawings. Discrepancies or omissions must be reported to the client. The contractor is to check and verify all building and site dimensions and to check levels before work commences.

ALL INFORMATION CONTAINED ON THIS DRAWING REMAINS COPYRIGHT OF PRIME PROPERTY LIMITED ©

Revision	Issue Date	Revision Comments	By

Client Details:
Acornfield Properties Limited

Project Title:
Prime Point Knowsley Industrial Redevelopment

Drawing Title:
Phase 2 (Unit 3)
Proposed External Works.

Project Stage:
Detailed Design

Project No.: PPC59
Drawing No.: D035
Revision: VSL
Drawn: Mar 2025
Created: JP
Authorised: JP