


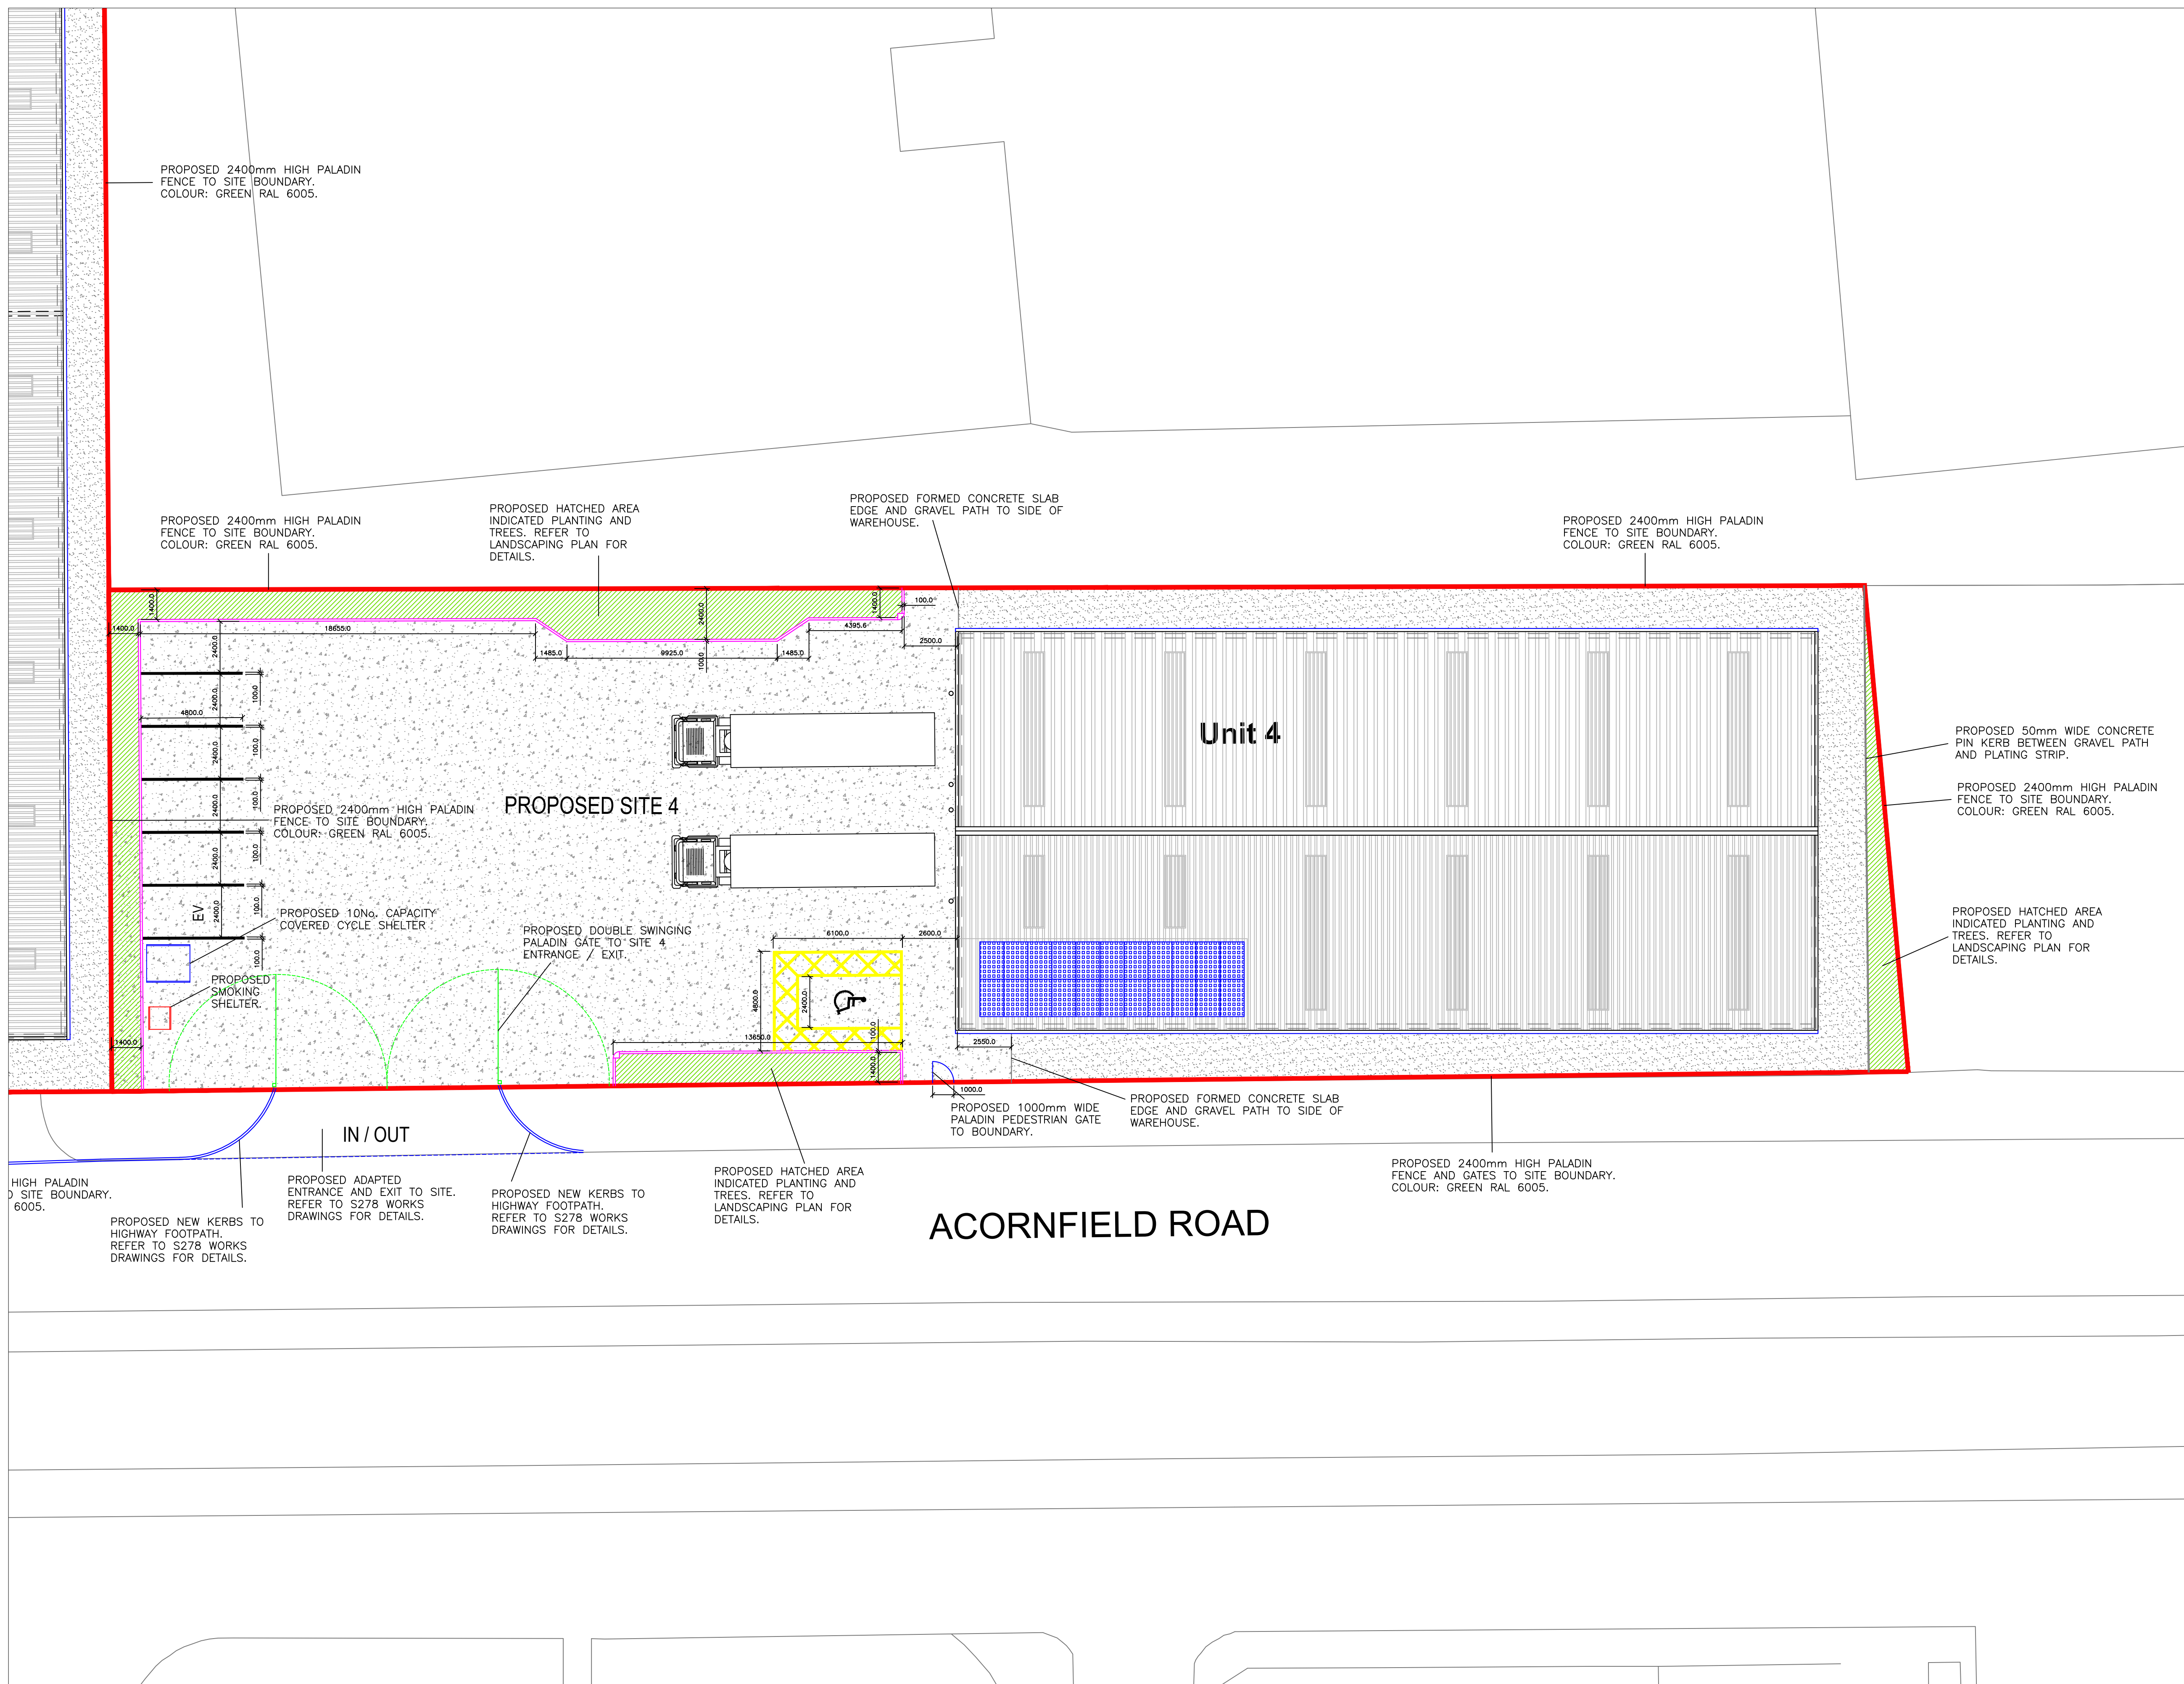

	PROPOSED HALF BATTERED CONCRETE KERB. 125mm x 255mm x 900mm. 100mm KERB FACE
	PROPOSED CONCRETE PIN KERB. 50mm x 150mm x 900mm.
	PROPOSED CONCRETE SERVICE / PARKING YARD REFER TO CIVIL ENGINEERING DRAWINGS FOR CONCRETE BAYS, JOINTS AND LEVELS. REFER TO CIVIL ENGINEERING DRAWINGS FOR SURFACE WATER MANHOLES / DRAINS AND FOUL WATER MANHOLES.
	PROPOSED GRAVEL SERVICE PATH TO WAREHOUSE SIDES AND REAR.

This drawing is to be read in conjunction with all relevant specifications, documents and other issued job drawings. Discrepancies or omissions must be reported to the client. The contractor is to check and verify all building and site dimensions and to check levels before work commences.

Revision :	Issue Date :	Revision Comments :	By :

Drawing Title :
Phase 2 (Unit 4)
Proposed External Works.

Project No : PPC59	Drawing No : D036	Revision :	Drawn : VSL	Creation : Mar 2025	Authorised : JP
-----------------------	----------------------	------------	----------------	------------------------	--------------------