


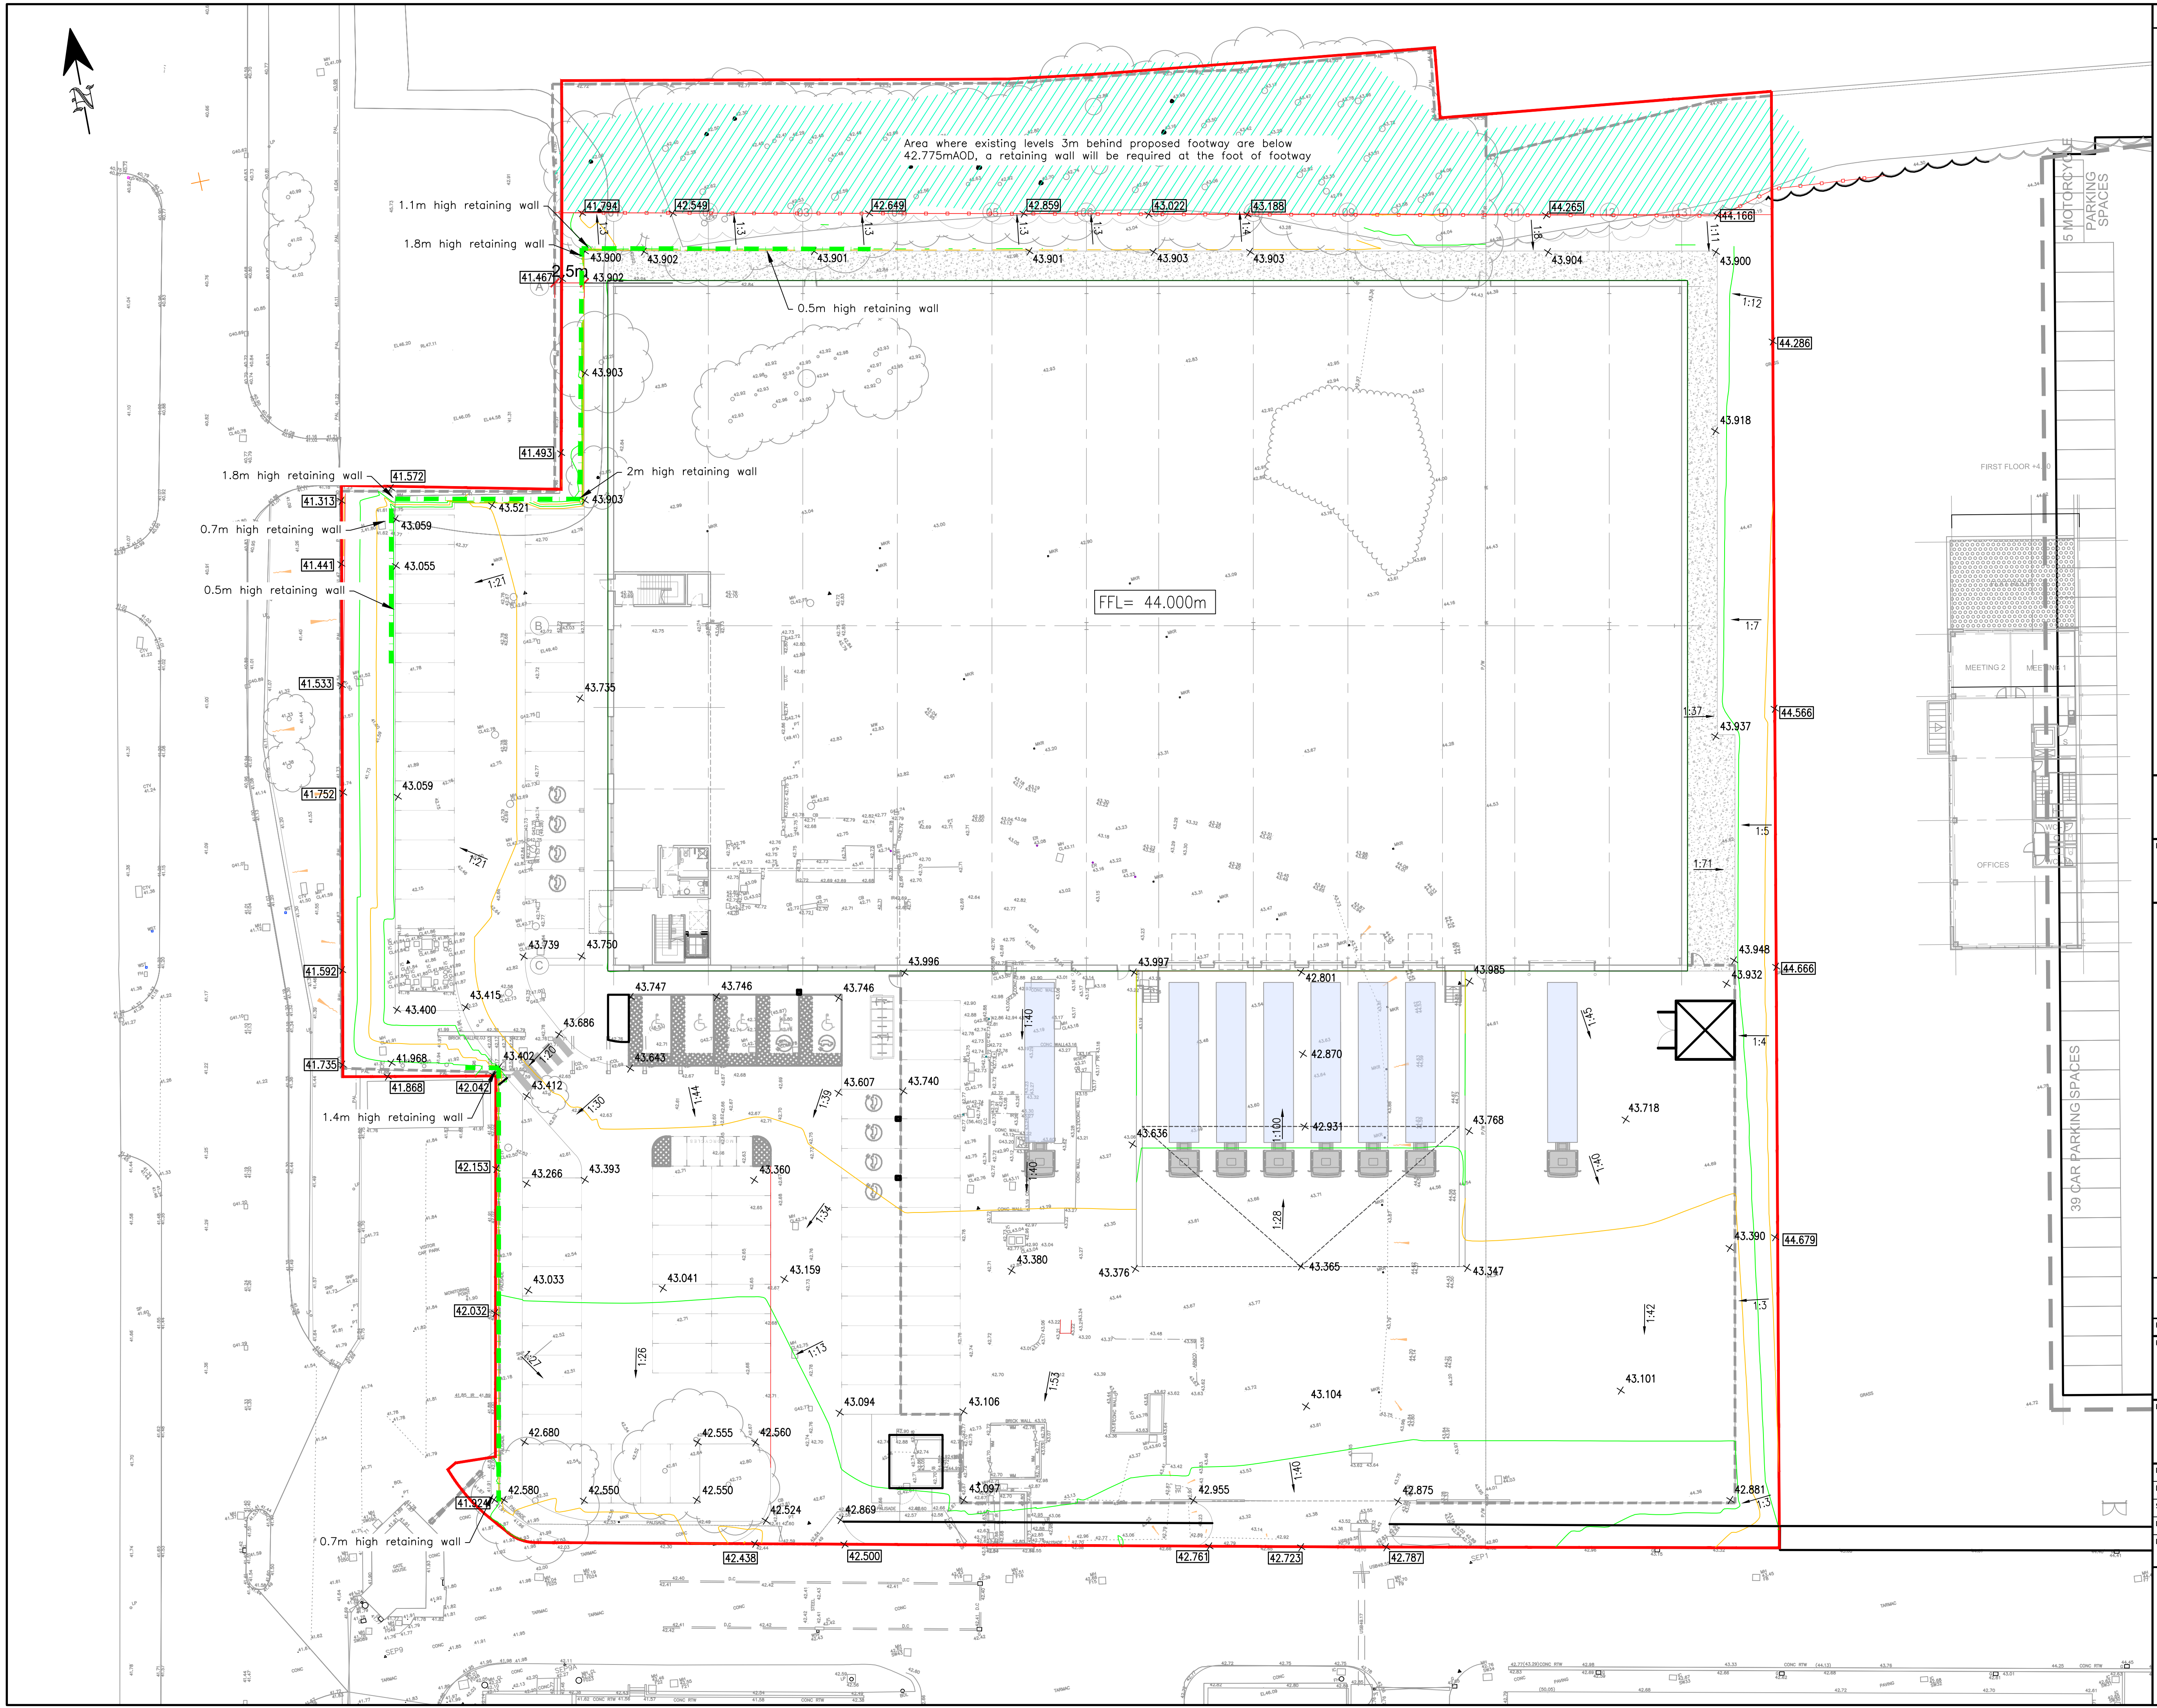

Notes:

- Do not scale from this drawing.
- In case of any discrepancies in drawings, details or bills, refer to engineers for clarification; unilateral decisions by the Contractor will not be accepted.
- This drawing is to be read in conjunction with all related Architects, Consultants & Sub-Contractors drawings and specifications.
- The Contractor is advised that all design drawings and information are to be read concurrently and any discrepancies or omissions reported directly to PTA's Civil Engineering Department.

Key:

- x 42.00 Proposed Site Level
- x 42.00 Existing Site Level
- Site Boundary
- Tree Protection Fence
- RPA
- Retaining Wall

© Powell Tolner & Associates Ltd.
The contents of this drawing may not be reproduced in whole or in part without the prior written permission of Powell Tolner & Associates.

DRAWING STATUS

COMMENT/COSTING/APPROVAL
NOT FOR CONSTRUCTION

P02	Updated Carpark Levels	GW	24.11.21	
REV	DESCRIPTION	BY	DATE	CHK'D

PROJECT TITLE

Image Business Park
Knowsley Site 2

DRAWING TITLE

Proposed Levels

DATE	Nov 2021	This drawing is issued only for the purposes described in the drawing status box.	PTA PROJ No
DRAWN	GW		9865
SCALE	1:250		REVISION
DWG SIZE	A1		P02

DRAWING No

9865-PTA-XX-XX-DR-C- 8300

Consulting Civil & Structural Engineers

pta

29 Red Lion Street
Chesham
Bucks.
HP5 1EJ
Tel. 01494 772721

www.ptaconsult.co.uk