


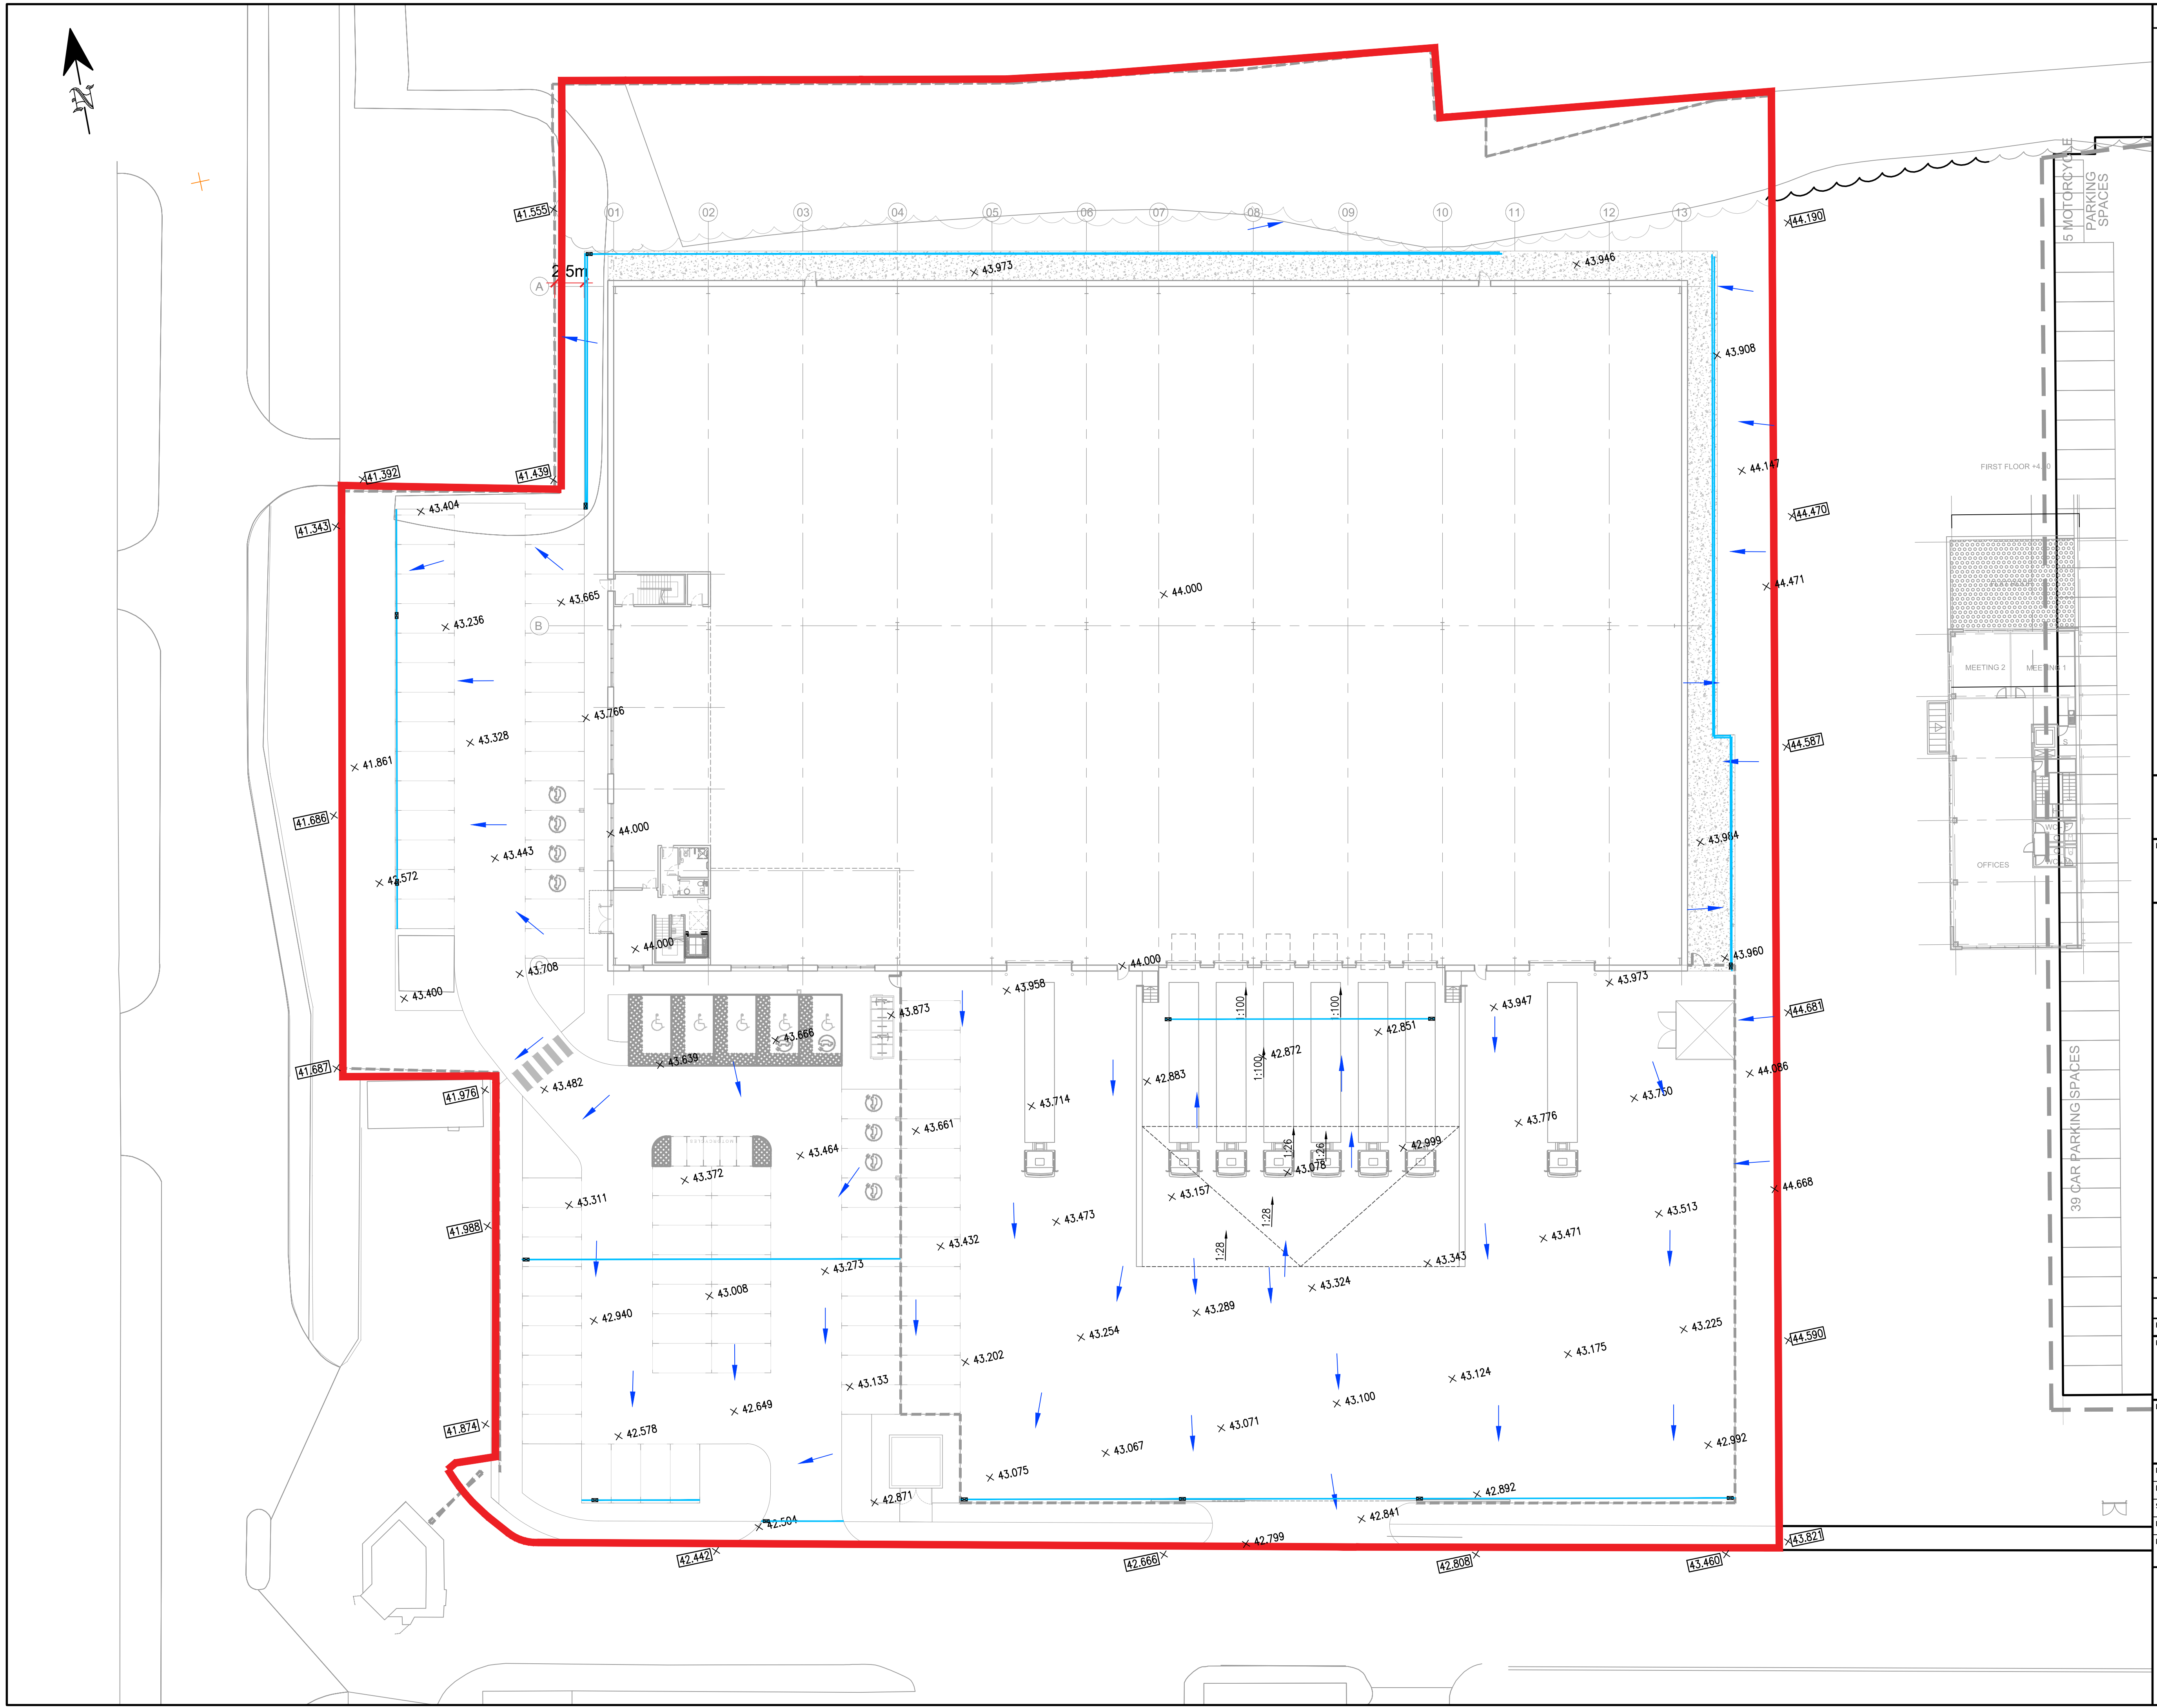

Notes:

- Do not scale from this drawing.
- In case of any discrepancies in drawings, details or bills, refer to engineers for clarification; unilateral decisions by the Contractor will not be accepted.
- This drawing is to be read in conjunction with all related Architects, Consultants & Sub-Contractors drawings and specifications.
- The Contractor is advised that all design drawings and information are to be read concurrently and any discrepancies or omissions reported directly to PTA's Civil Engineering Department.
- Proposed site layout based on Hale Drawing PL1002B.
- Channel drains to collect overland flow and discharge into below ground drainage.

Key:

- Overland Exceedance Flood Flow Path
- Existing Levels
- Proposed Levels
- Channel Drains

© Powell Tolner & Associates Ltd.

The contents of this drawing may not be reproduced in whole or in part without the prior written permission of Powell Tolner & Associates.

DRAWING STATUS

COMMENT/COSTING/APPROVAL			
NOT FOR CONSTRUCTION			

P02	Updated FFL	GW	19.11.21	SLW
P01	First Issue	GW	25.06.21	AH
REV	DESCRIPTION	BY	DATE	CHK'D

PROJECT TITLE

Knowsley Phase 2 Site

DRAWING TITLE

Exceedance Flood Route

DATE	June 2021	This drawing is issued only for the purposes described in the drawing status box.	PTA PROJ No
DRAWN	GW		9865
SCALE	1:250		REVISION
DWG SIZE	A1		P02

DRAWING No

9865-PTA-ZZ-XX-DR-C-8150

Consulting Civil & Structural Engineers

pta

29 Red Lion Street
Chesham
Bucks.
HP5 1EJ
Tel. 01494 772721

www.ptaconsult.co.uk