


T1
Category A: High quality and/or value to be retained and protected to BS5837.

T2
Category B: Moderate quality and /or value to be retained and protected to BS5837.

T3
Category C: Low quality and/or value to be retained and protected to BS5837.

(T4)
Trees to be removed due to being in poor condition, unsuitable for retention or to facilitate the proposed development.


●
Trees within group or woodland to be removed to facilitate the proposed development.

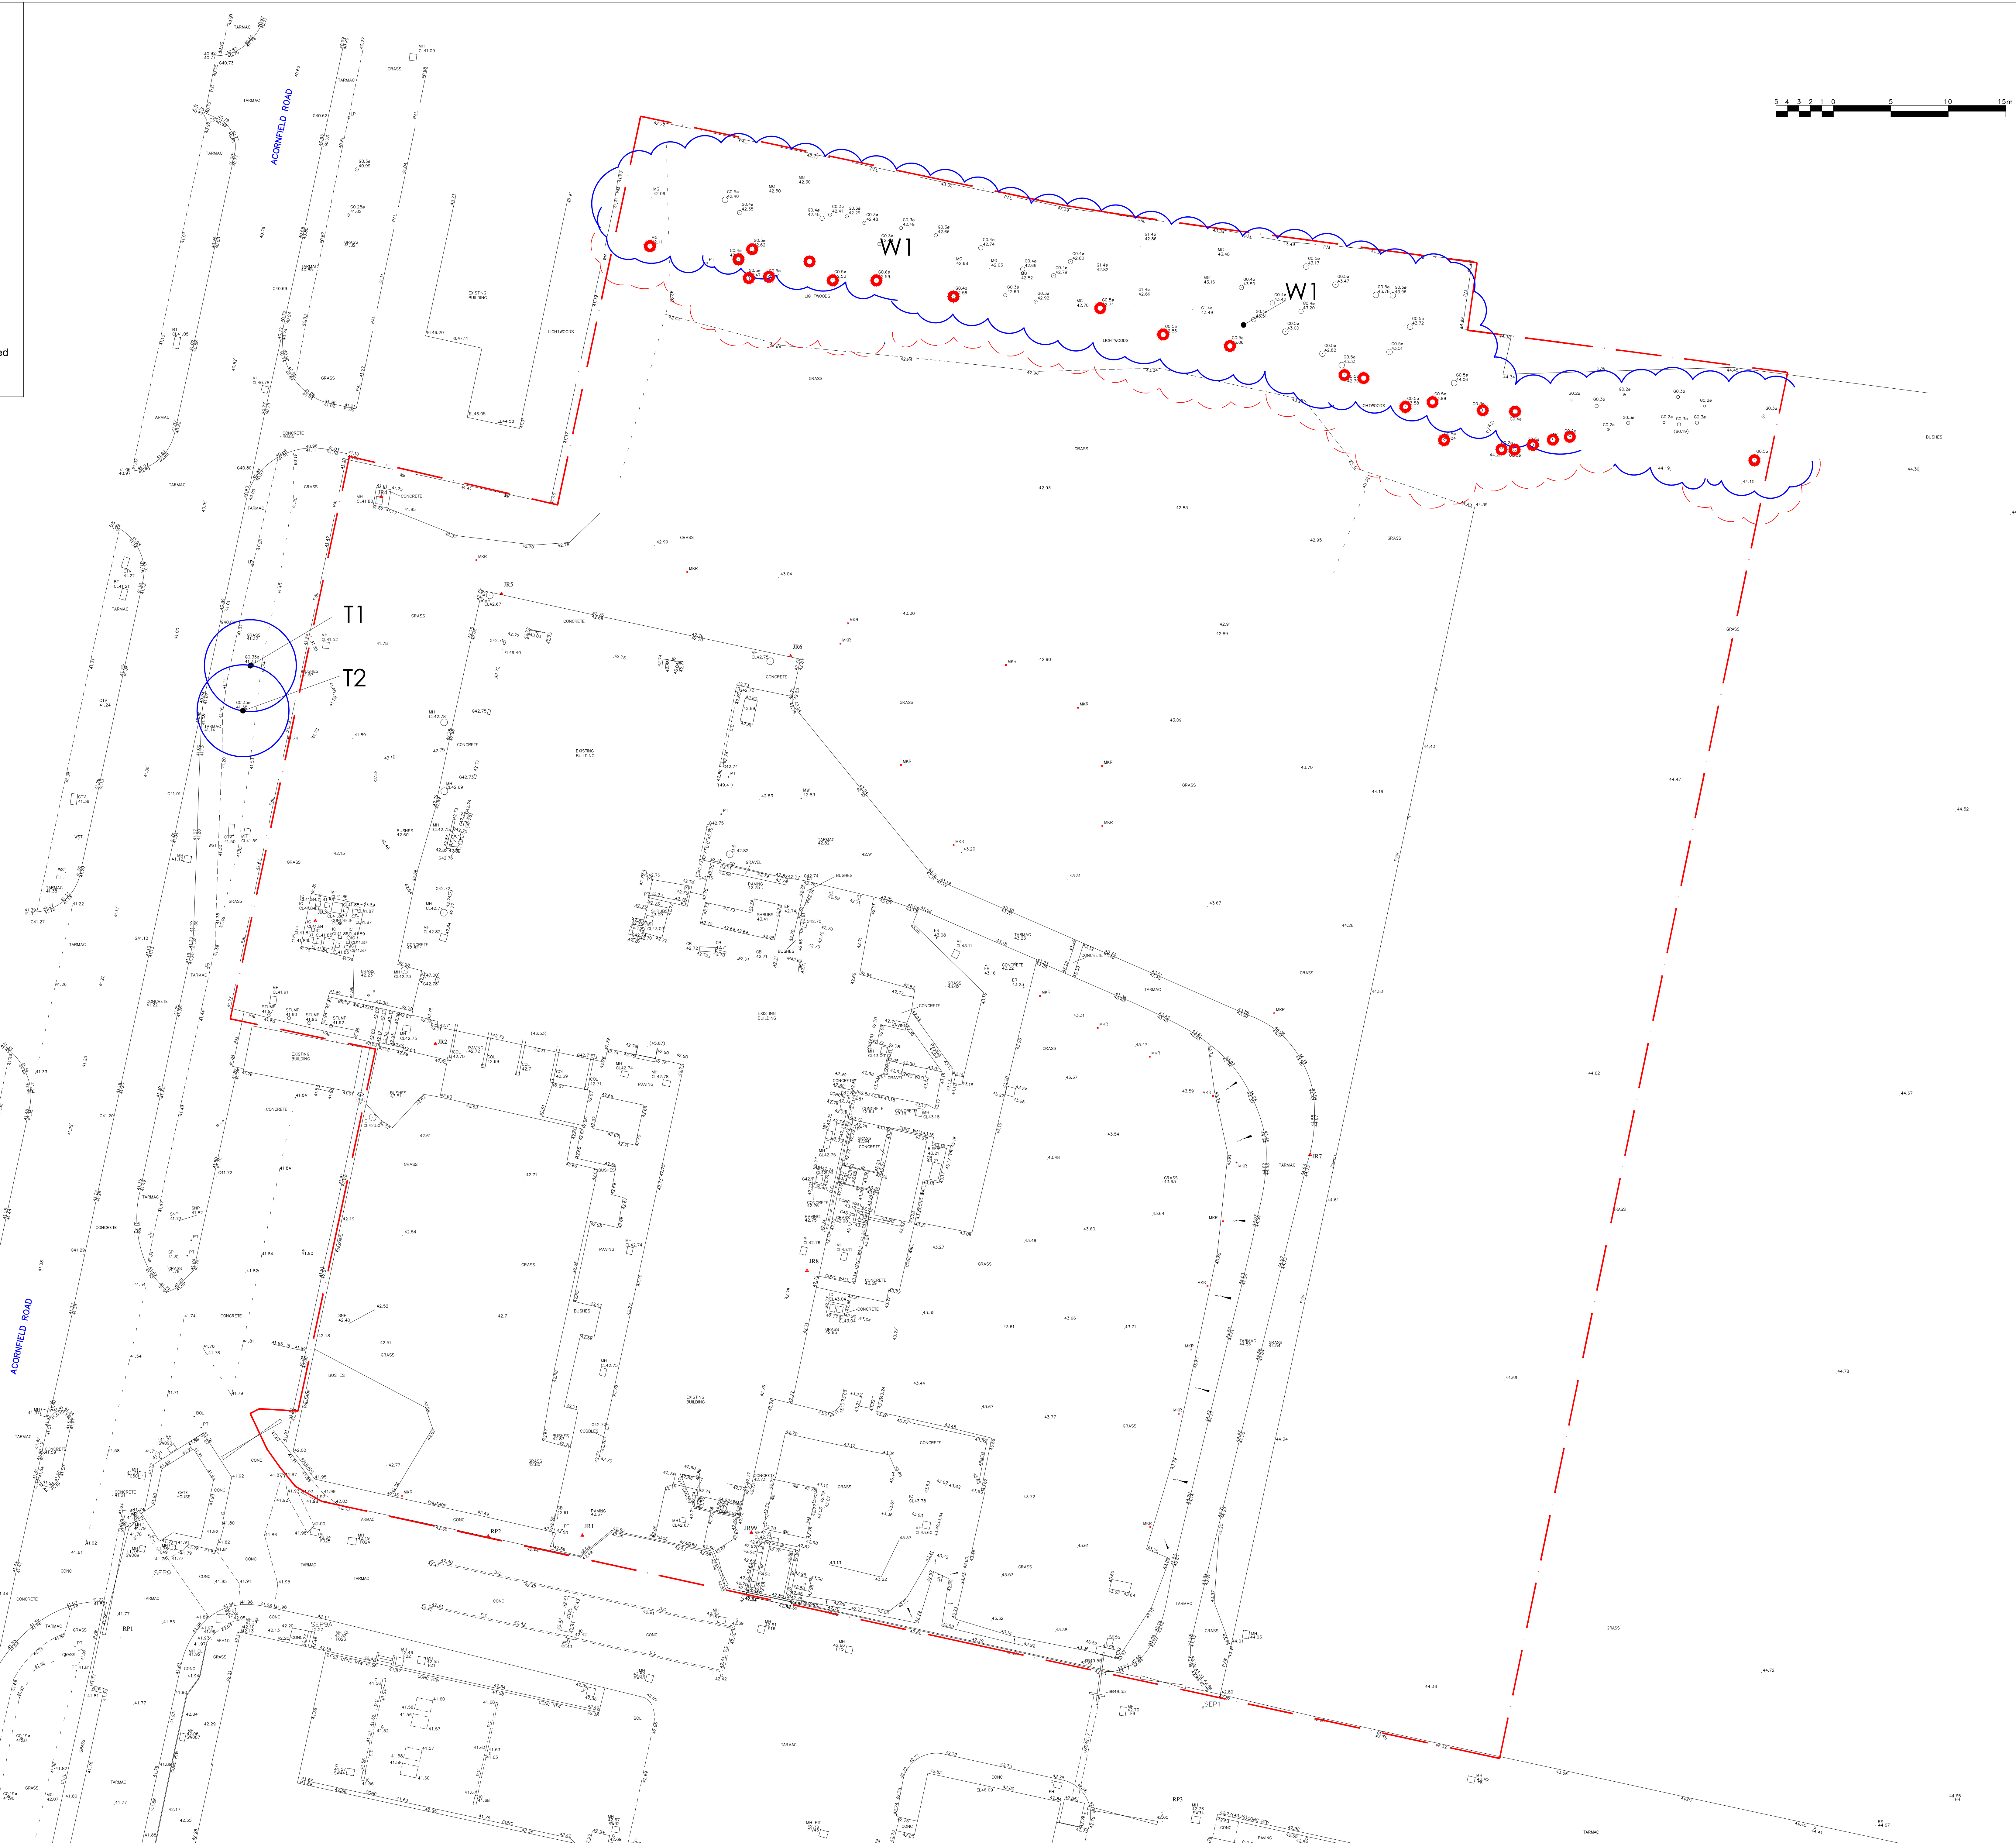

Contains Ordnance Survey Data © Crown Copyright and Database Right 2021, © Crown Copyright, All rights reserved 100018739.

Refer any query to office of origination.

rev	date:	amendments:	alt:
(-)	(00/00/0000)	(.....)	(-)

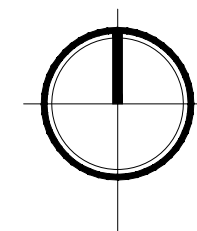

bea
landscape design ltd


client: KNOWSLEY (IMAGE BUSINESS PARK) LTD

project:
SITE 2, IMAGE BUSINESS PARK
KNOWSLEY

title:
TREE RETENTION &
REMOVAL PLAN

status:	PLANNING
---------	----------

date:	drawn:	number:
MAY'21	E.C.H	21-59-01
scale@A0:	checked:	revision:
1:250	(-)	(-)

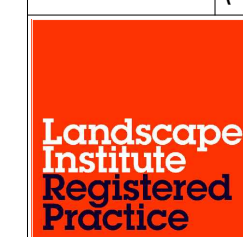

Sea Landscape Design Ltd
132A The Westlands, Compton Road,
Wolverhampton, WV3 9QB
T: 01902 424 950 / 01902 425 001
E: info@sealandscape.co.uk
W: www.sealandscape.co.uk